


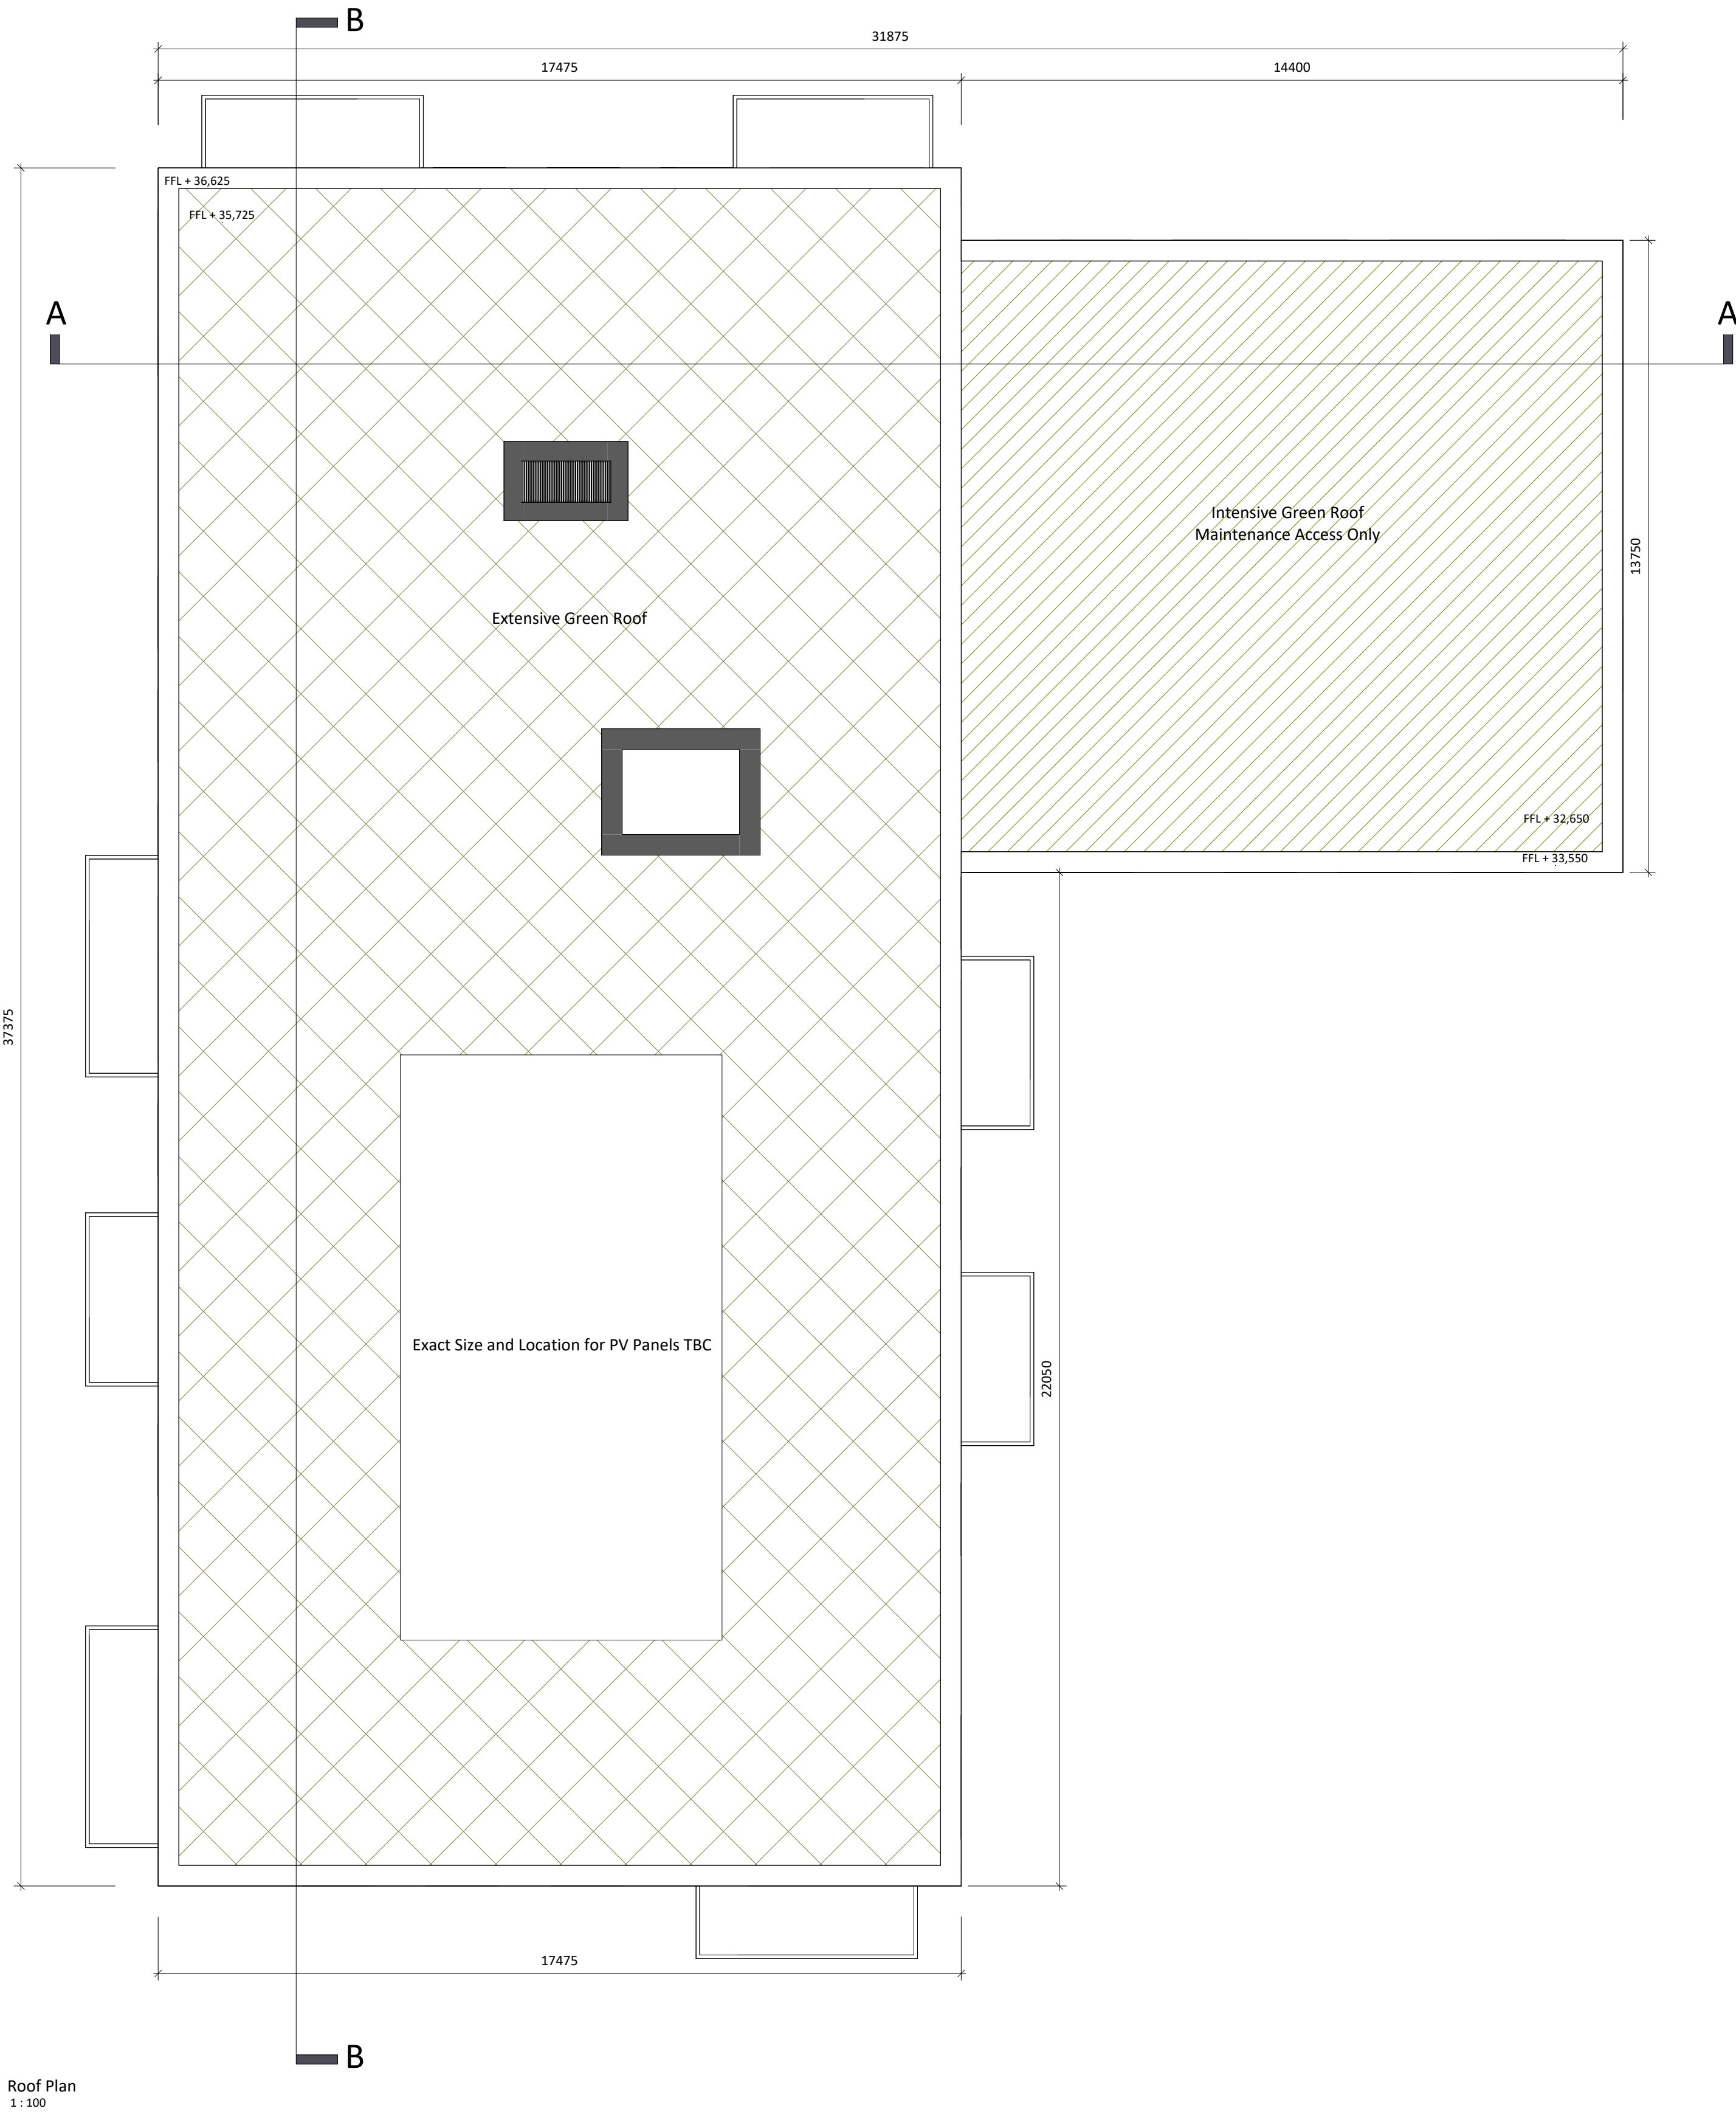

1 Roof Plan
1 : 100

Block 4 Roof Plan

Ordnance Survey Ireland License No. CYAL50511690
All levels (in meters) are related to Malin head datum. All dimensions in millimeters. Figured dimensions only are to be taken from this drawing.


Please refer to landscape architects drawings for landscape proposals and boundary treatments.

Please refer to engineers drawings for road levels, site services and any other engineering proposals.

Please refer to Site Plan for all FFLs.

Legend:

- Extensive Green Roof
- Intensive Green Roof

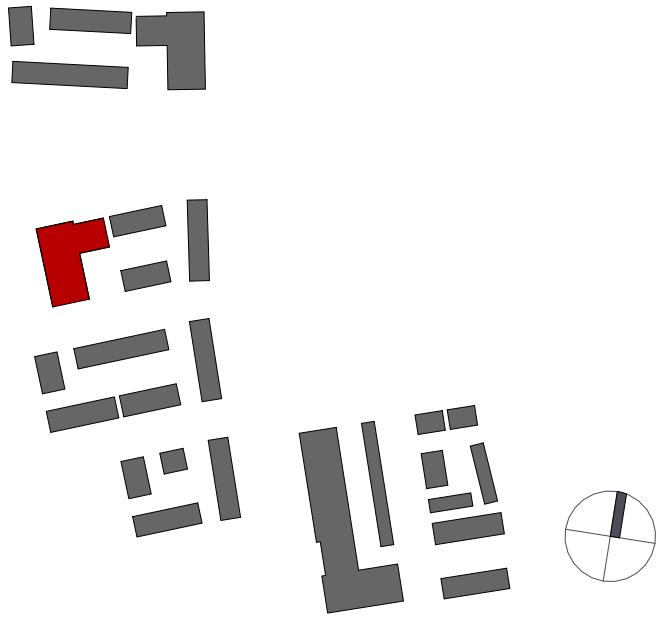

Revision Description	Date	Rev. No.	Issued by
LRD Stage 2 Submission	25.02.2026	A3-C01	HC
Stage 3 LRD Planning Submission	17.07.2026	A3-C02	HC
Stage 3 LRD Planning Submission_Updated RLB	18.09.2026	A3-C03	HC

Any reference to fire safety design or performance is presented for coordination purposes only. Refer only to the granted Fire Safety Certificate, and fire consultant's information for fire safety design, specification and performance.

Figured dimensions only to be used. This drawing is copyright of O'Mahony Pike Architects Ltd. All information is shared as per approved use in accordance with ISO19650-2:2018, Table 5; Standard Codes for Suitability of Models and Documents and the BEP. If the 'Status' field is empty, this information has been shared at S0 - WIP.



architecture|urban design **Dublin** **Cork**

email: info@omahonypike.com The Chapel One South Mall

tel: +353 1 202 7400 Mount St. Anne's Cork City

fax: +353 1 283 0822 Milltown, Dublin 6 Co. Cork

www.omahonypike.com D06 XN52 Ireland T12 CCN3 Ireland

Project Code: 24004

Project Lead: SD

Drawn By: HC

Job No.: 24004

Purpose: For Information

Scale @ A1: 1 : 100

Date: 18.09.2026

Revision: A3-C03

Status: A3

Project: Old Connaught Phase A1 LRD

Location: Old Connaught Avenue, Bray, Co.Dublin

Client: Castlethorn Old Conna ULC

Drawing Title: Block 4 Roof Plan

Drawing No.: 24004-OMP-B4-ZZ-DR-A-1003

Source File: Autodesk Docs\724004 - Old Conna\24004-OMP-B4-ZZ-M3-A-0001.rvt