


100
0 10
A1

DO NOT SCALE

File: ATK-ZZ-ZZ-DR-CE-900500-900502.dwg
Date: Sep 22, 2026 - 3:55pm
Plotted by: MUR07315

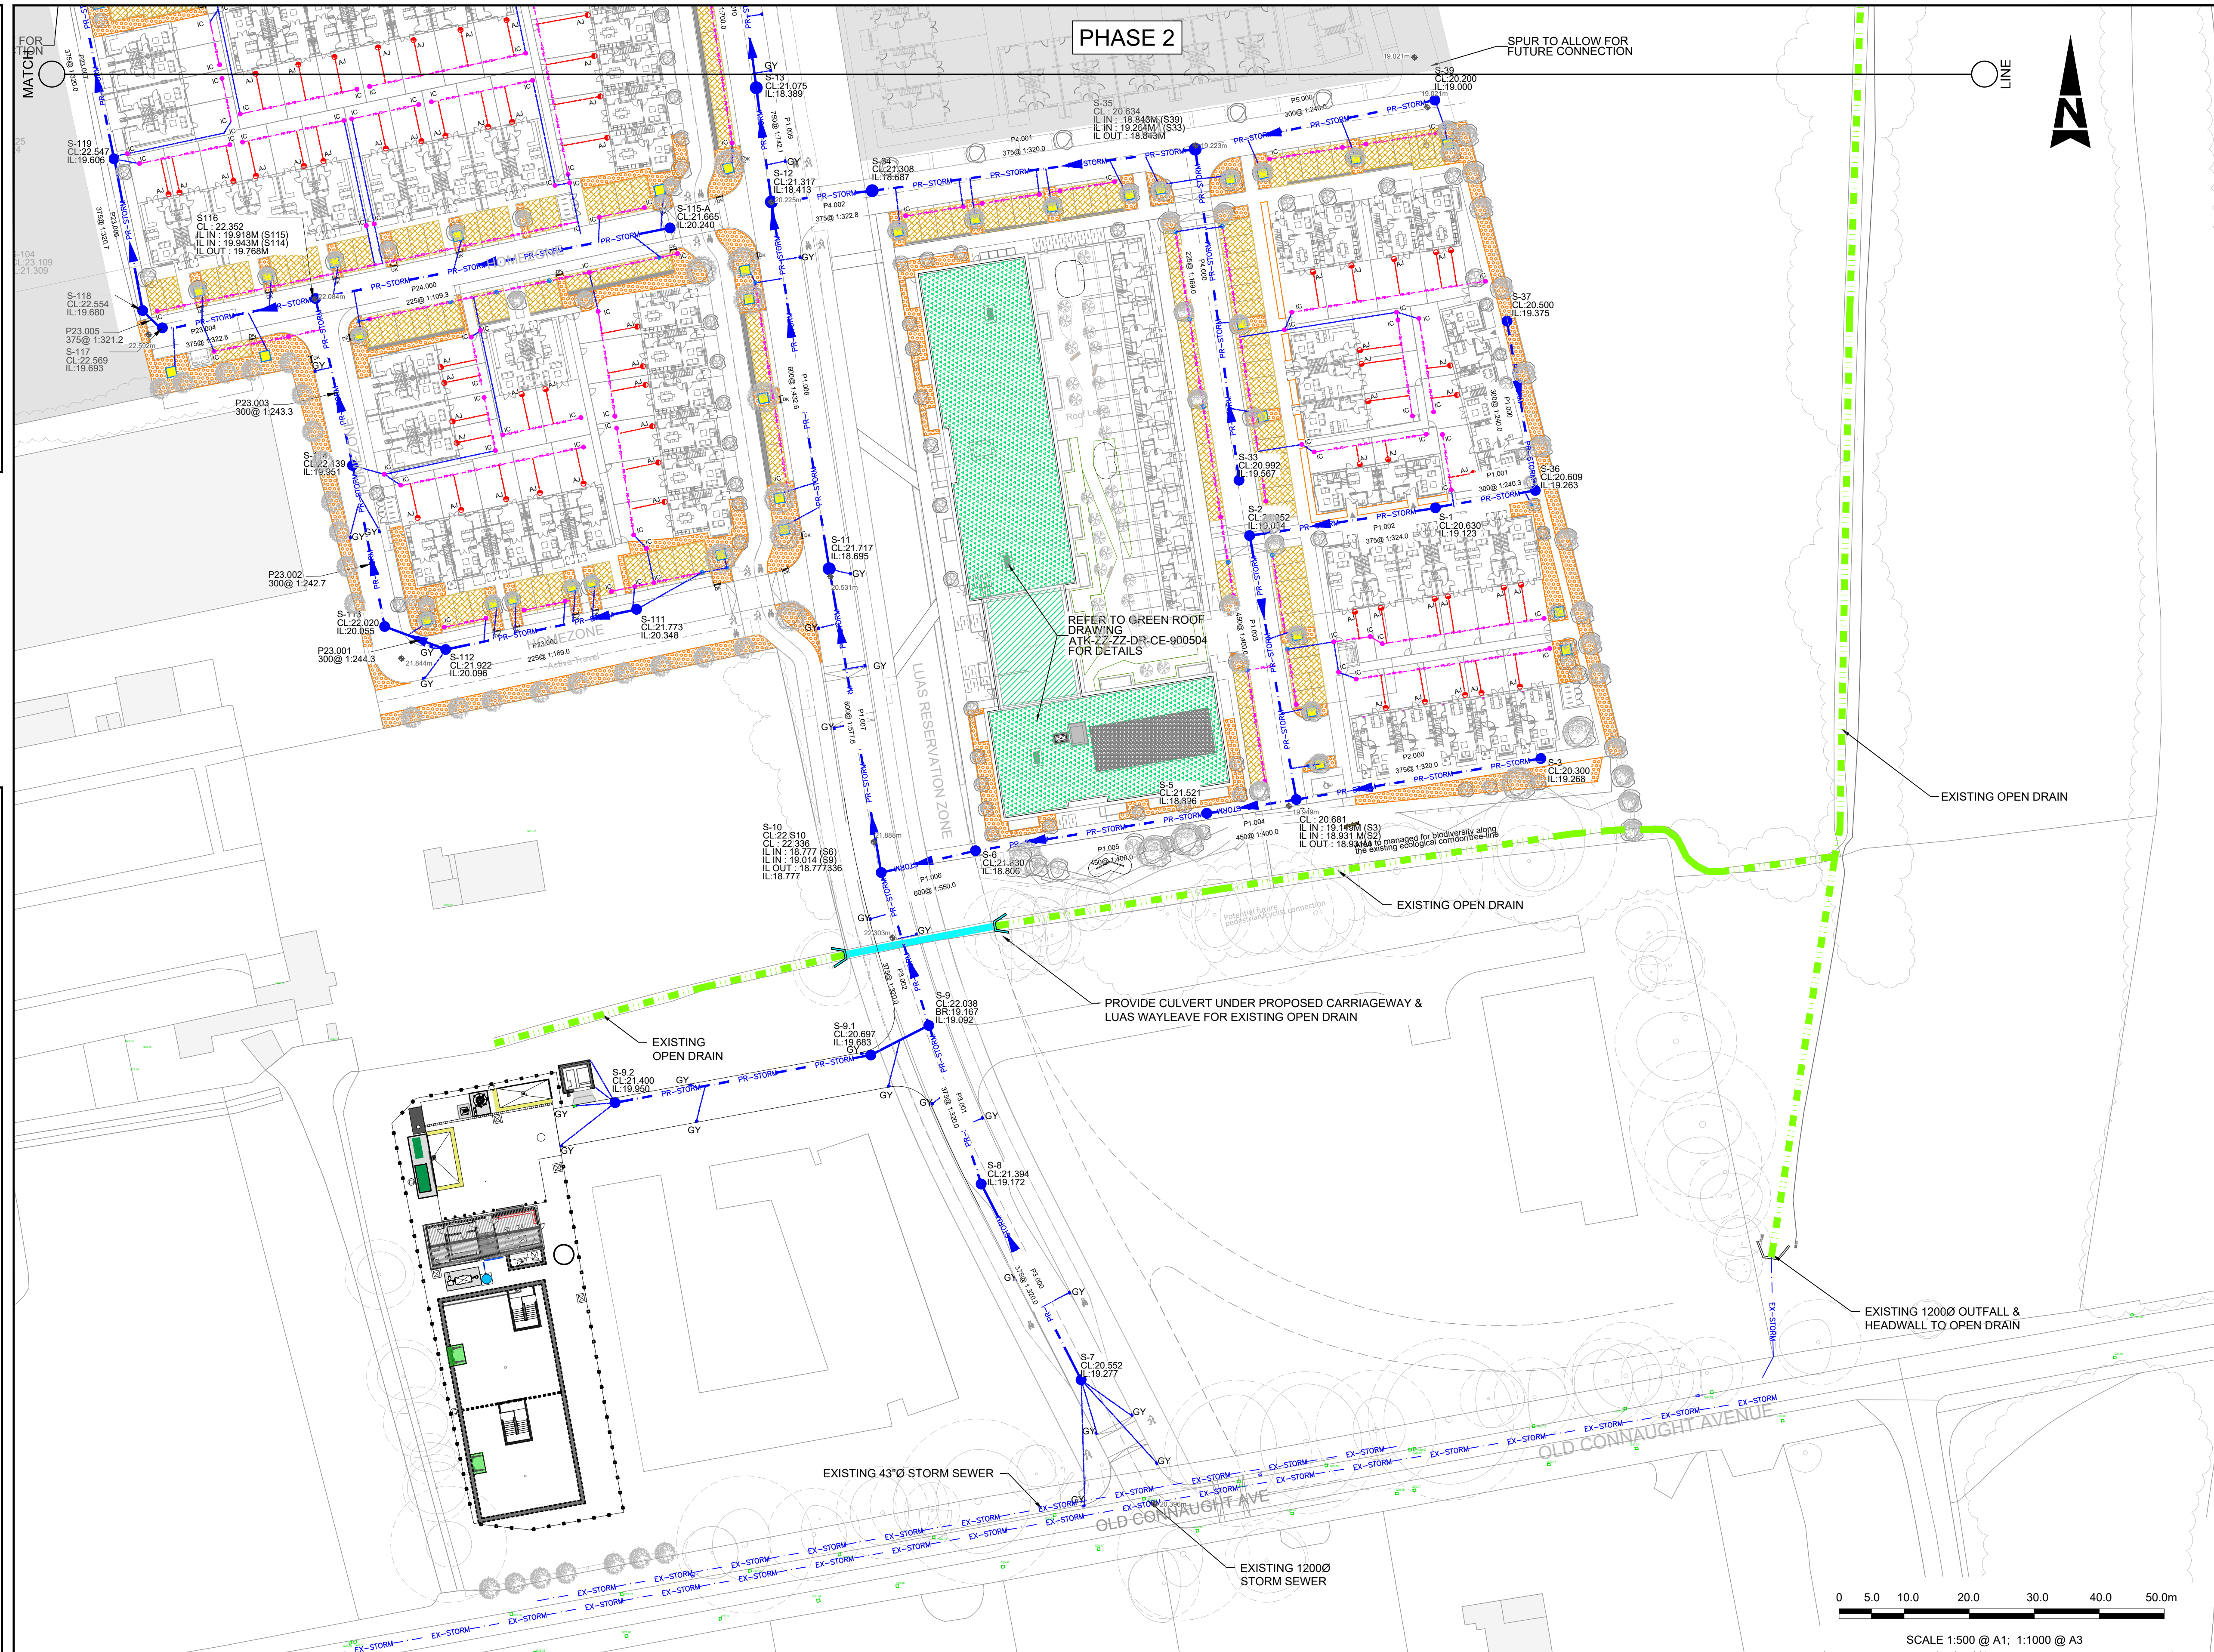

- GENERAL NOTES
1. ALL DIMENSIONS ARE IN METRES UNLESS NOTED OTHERWISE
 2. ONLY WRITTEN DIMENSIONS SHALL BE USED. NO DIMENSIONS SHALL BE SCALED FROM THE DRAWINGS
 3. ALL LEVELS ARE IN METRES AND ARE TO MALIN HEAD DATUM
 4. ALL COORDINATES ARE IN METRES AND ARE TO IRISH TRANSVERSE MERCATOR
 5. DRAWINGS ARE TO BE READ IN CONJUNCTION WITH THE SPECIFICATION

© ORDNANCE SURVEY IRELAND LICENSE NR. AR 0082526. ORDNANCE SURVEY IRELAND & GOVERNMENT OF IRELAND
ATKINS WILL NOT BE HELD LIABLE FOR THE USE OF THIS DATA ON ANY PROJECT OTHER THAN THE PROJECT.

Risk Level	Atkins Base Line - Low Risk
Atkins Sensitive - Medium Risk	
Atkins Private - High Risk	
Client Critical - Already Marked	

LEGEND	
	EXISTING STORM DRAINAGE
	EXISTING OPEN DRAIN
	PROPOSED STORM DRAINAGE
	PROPOSED STORM DRAINAGE FOR FUTURE DEVELOPMENT
	PROPOSED ROAD GULLY
	PROPOSED TREE PIT LOCATION
	PROPOSED SILT TRAY ACCESS JUNCTION
	PROPOSED UNDERGROUND SUDS ATTENUATION SYSTEM
	PROPOSED SWALE C/W UNDER DRAIN
	PROPOSED POROUS PAVING, FILTER DRAIN & GRATED ACCESS CHAMBER
	PROPOSED EXTENSIVE GREEN ROOF
	PROPOSED INTENSIVE GREEN ROOF
	PROPOSED RAIN GARDEN
	PROPOSED COLLECTOR DRAIN FROM ROOF RUN OFF
	PROPOSED GULLY TAIL
	PROPOSED DROP KERB

Rev	Description	By	Date	Chk'd	Rev'd	Auth
P04	ISSUED FOR PLANNING		PM 22.09.26	IPR	GH	GH
P03	ISSUED FOR PLANNING		PM 15.09.26	IPR	GH	GH
P02	ISSUED FOR PLANNING		PM 21.07.26	IPR	GH	GH
P01	ISSUED FOR PLANNING		PM 09.07.26	IPR	GH	GH

AtkinsRéal

DUBLIN | CORK | GALWAY | DUNDALK

ATKINS HOUSE, 150 AIRSIDE BUSINESS PARK,
SWORDS, DUBLIN, K67 KSW4.
Tel : +353 1 810 8000 Email : info.ie@atkinsrealis.com

Atkins House, 150-155 Airside
Business Park, Swords, Co. Dublin
Tel (+353) 01 810 8000 Fax (+353) 01 810 8001

Unit 28, 2200 Cork Airport
Business Park, Cork
Tel (+353) 021 429 0300 Fax (+353) 021 429 0360

1st Floor Technology House
Parkmore Technology Park, Galway
Tel (+353) 091 788 050 Fax (+353) 091 779 830

Client	CASTLETHORN OLD CONNAUGHT UCL	
Project	OLD CONNAUGHT PHASE A1 LRD	

Purpose	FOR PLANNING				
Title	PROPOSED STORM DRAINAGE LAYOUT PLAN SHEET 2				
Original Scale	1:500 at A1	Drawn	PM	Checked	IPR
1:1000 at A3		Date	20.11.25	Date	20.11.25
Status	S4	Drawing Number	ATK-ZZ-ZZ-DR-CE-900502		Rev
					P04