


100
0 10
A1

DO NOT SCALE

File: ATK-ZZ-ZZ-DR-CE-900550-900553.dwg
Date: Sep 22, 2026 - 4:07pm
Plotted by: MUR07315

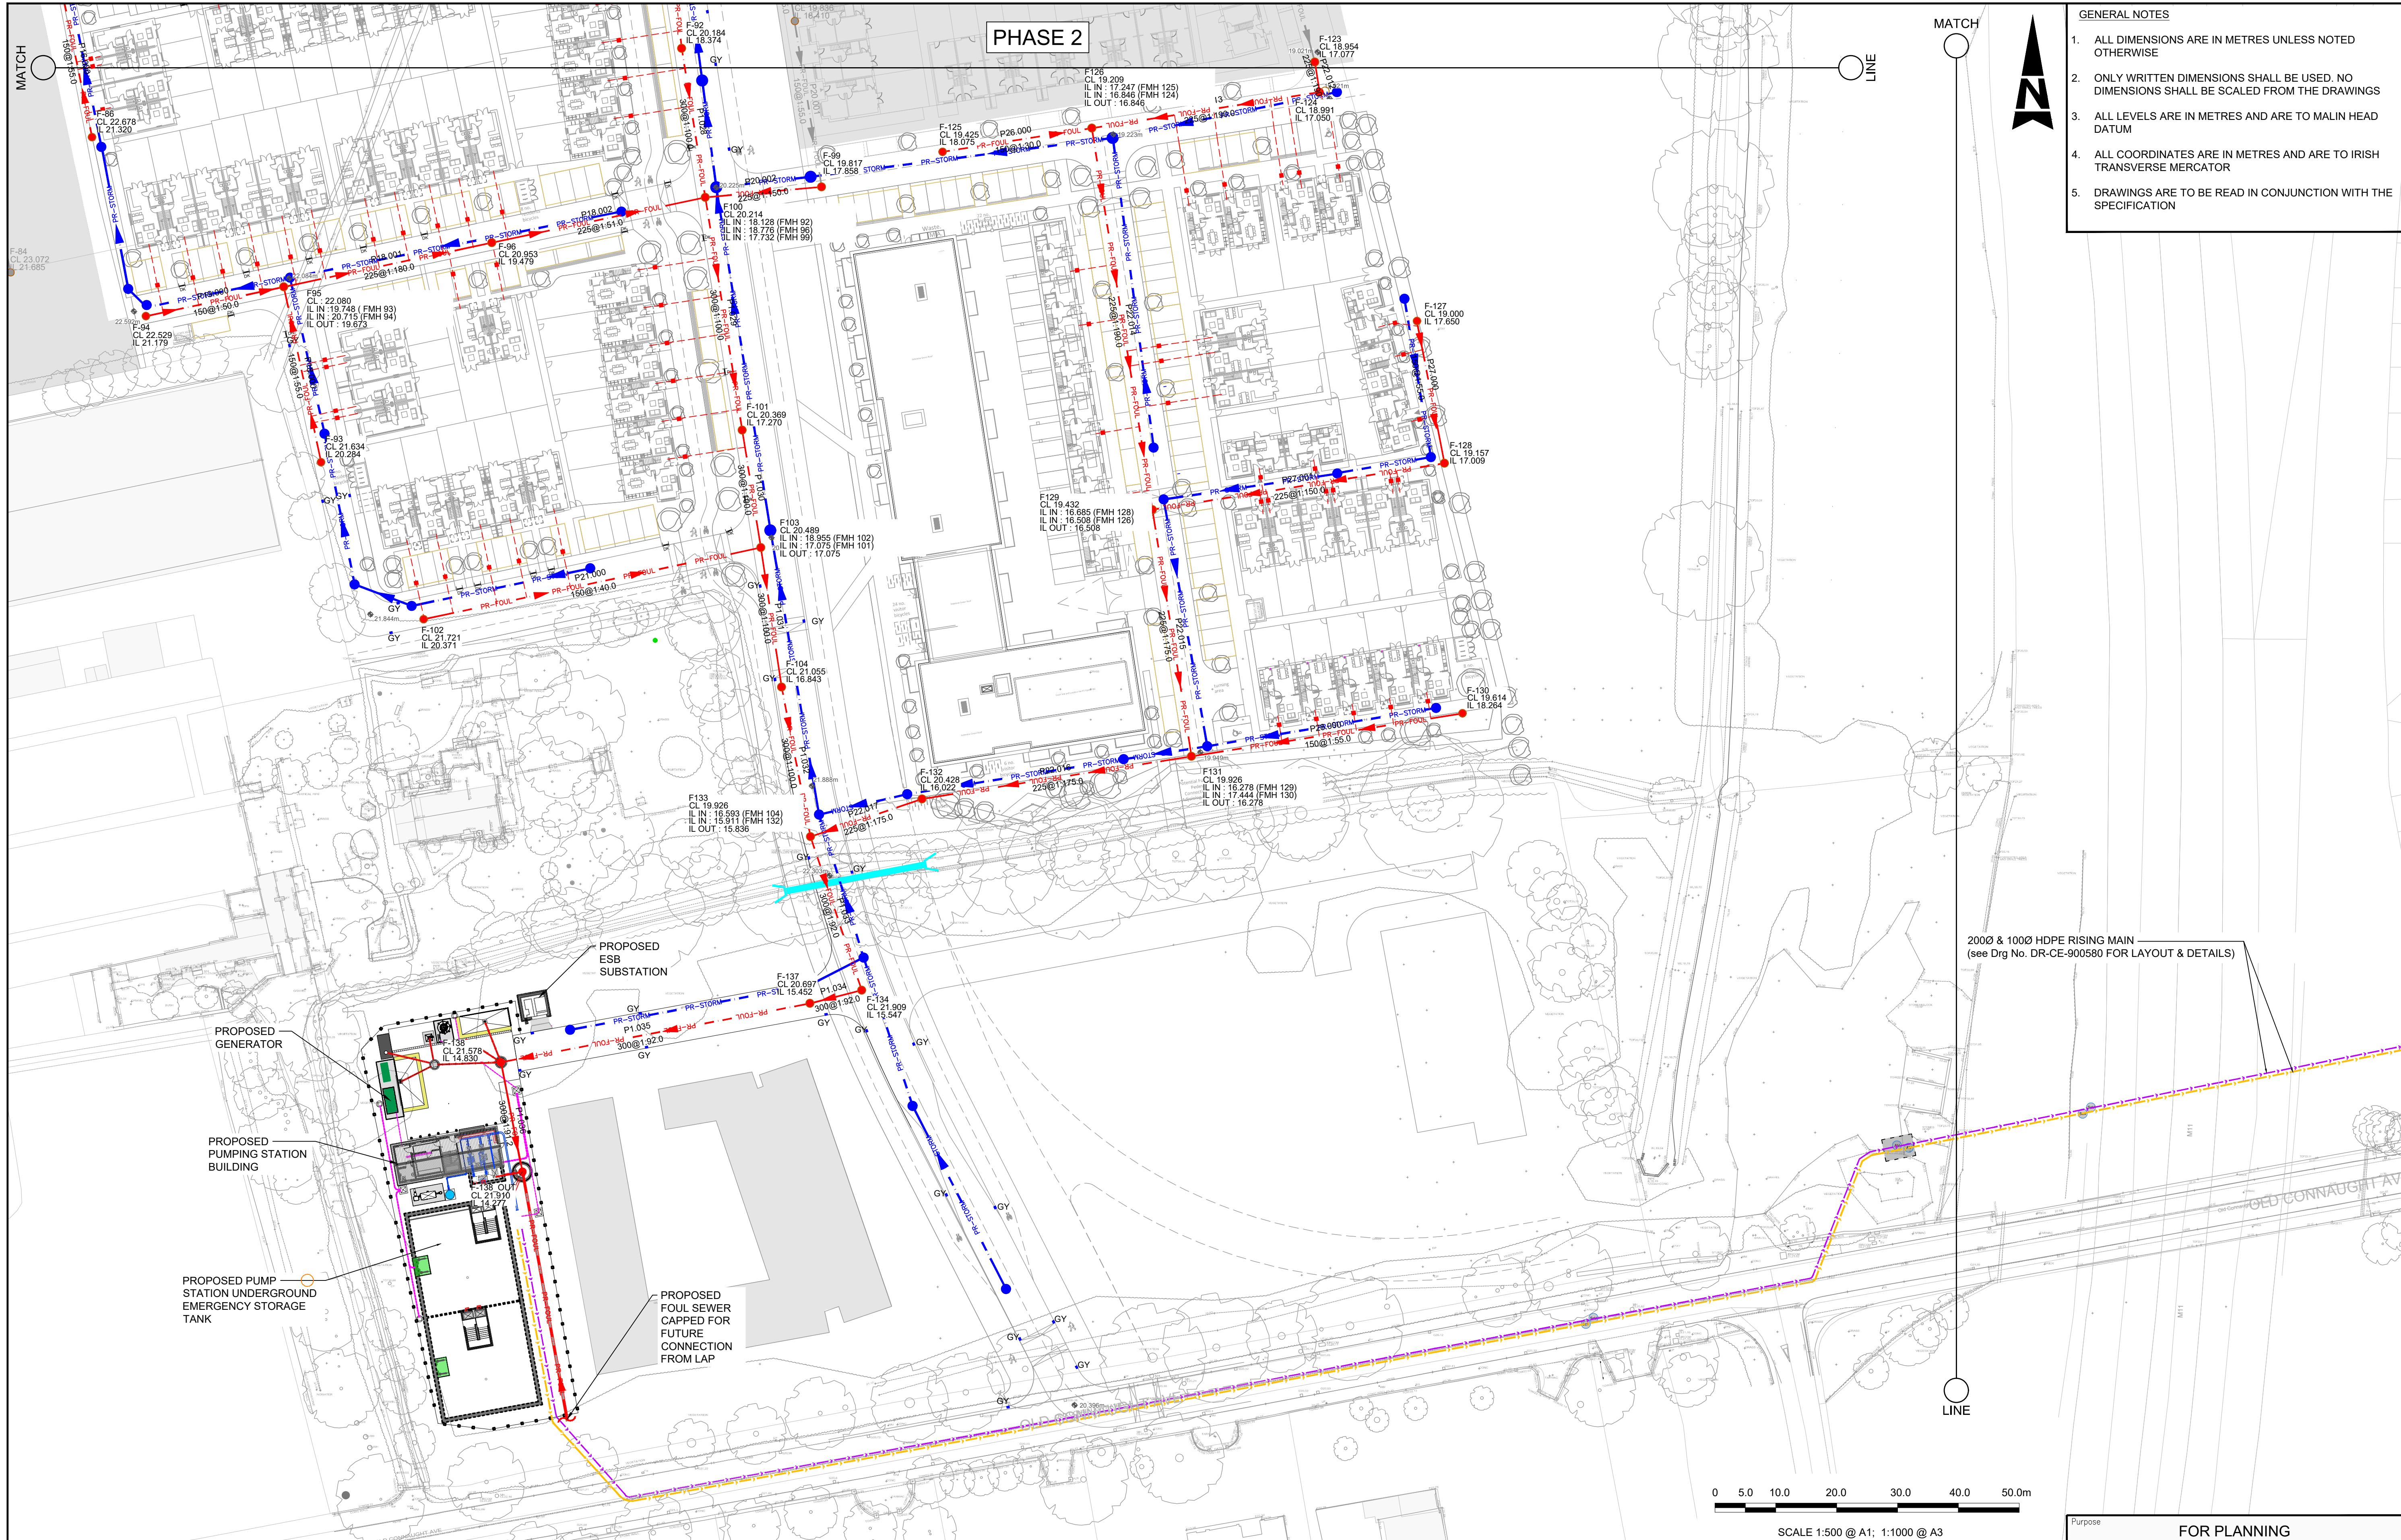

- GENERAL NOTES
1. ALL DIMENSIONS ARE IN METRES UNLESS NOTED OTHERWISE
 2. ONLY WRITTEN DIMENSIONS SHALL BE USED. NO DIMENSIONS SHALL BE SCALED FROM THE DRAWINGS
 3. ALL LEVELS ARE IN METRES AND ARE TO MALIN HEAD DATUM
 4. ALL COORDINATES ARE IN METRES AND ARE TO IRISH TRANSVERSE MERCATOR
 5. DRAWINGS ARE TO BE READ IN CONJUNCTION WITH THE SPECIFICATION

© ORDNANCE SURVEY IRELAND LICENSE NR. AR 0082526. ORDNANCE SURVEY IRELAND & GOVERNMENT OF IRELAND

ATKINS WILL NOT BE HELD LIABLE FOR THE USE OF THIS DATA ON ANY PROJECT OTHER THAN THE PROJECT.

Risk Level	Atkins Base Line - Low Risk
Atkins Sensitive - Medium Risk	
Atkins Private - High Risk	
Client Critical - Already Marked	

LEGEND:-

- PR-FOUL (UPVC) GRAVITY FOUL DRAINAGE, DIAMETER AS INDICATED (IW-CDS-5030-03, SECTION 3.13.3)
- PR-FOUL (UPVC) GRAVITY FOUL SEWER & MANHOLES, ALLOWANCE FOR FUTURE DEVELOPMENT
- PROPOSED FOUL MANHOLE (IW-STD-WW-09,10,11,12)
- EXISTING GRAVITY FOUL SEWER & MANHOLE
- PROPOSED 200mm RISING MAIN
- PR-STORM (UPVC) GRAVITY STORM DRAINAGE, DIAMETER AS INDICATED (IW-CDS-5030-03, SECTION 3.13.3)
- PROPOSED STORM WATER MANHOLE
- FUTURE STORM DRAINAGE
- FUTURE STORM WATER MANHOLE
- PROPOSED 100mm RISING MAIN
- PROPOSED CULVERT AND HEADWALLS

P04	ISSUED FOR PLANNING	PM	22.09.26	IPR	GH	GH
P03	ISSUED FOR PLANNING	PM	15.09.26	IPR	GH	GH
P02	ISSUED FOR PLANNING	PM	28.07.26	PS	GH	GH
P01	ISSUED FOR PLANNING	PM	09.07.26	IPR	GH	GH

Rev	Description	By	Date	Chk'd	Rev'd	Auth

AtkinsRéal

DUBLIN | CORK | GALWAY | DUNDALK

ATKINS HOUSE, 150 AIRSIDE BUSINESS PARK, SWORDS, DUBLIN, K67 K5V4.
Tel : +353 1 810 8000 Email : info.ie@atkinsrealis.com

Atkins House, 150-155 Airside Business Park, Swords, Co. Dublin
Tel (+353) 01 810 8000 Fax (+353) 01 810 8001

Unit 28, 2200 Cork Airport Business Park, Cork
Tel (+353) 021 429 0300 Fax (+353) 021 429 0360

1st Floor Technology House Parkmore Technology Park, Galway
Tel (+353) 091 786 050 Fax (+353) 091 779 830

Client: CASTLETHORN OLD CONNAUGHT UCL

Project: OLD CONNAUGHT PHASE A1 LRD

Purpose: FOR PLANNING

Title: PROPOSED FOUL DRAINAGE LAYOUT PLAN SHEET 2

Original Scale	Drawn	Checked	Reviewed	Authorised	
1:500 at A1 1:1000 at A3	PM	IPR	IPR	GH	
Date	20.11.25	Date	20.11.25	Date	20.11.25

Status	Drawing Number	Rev
S4	ATK-ZZ-ZZ-DR-CE-900552	P04