


A1

DO NOT SCALE

File: ATK-ZZ-ZZ-DR-CE-900550-900553.dwg
Date: Sep 22, 2026 - 4:06pm
Plotted by: MUR07315

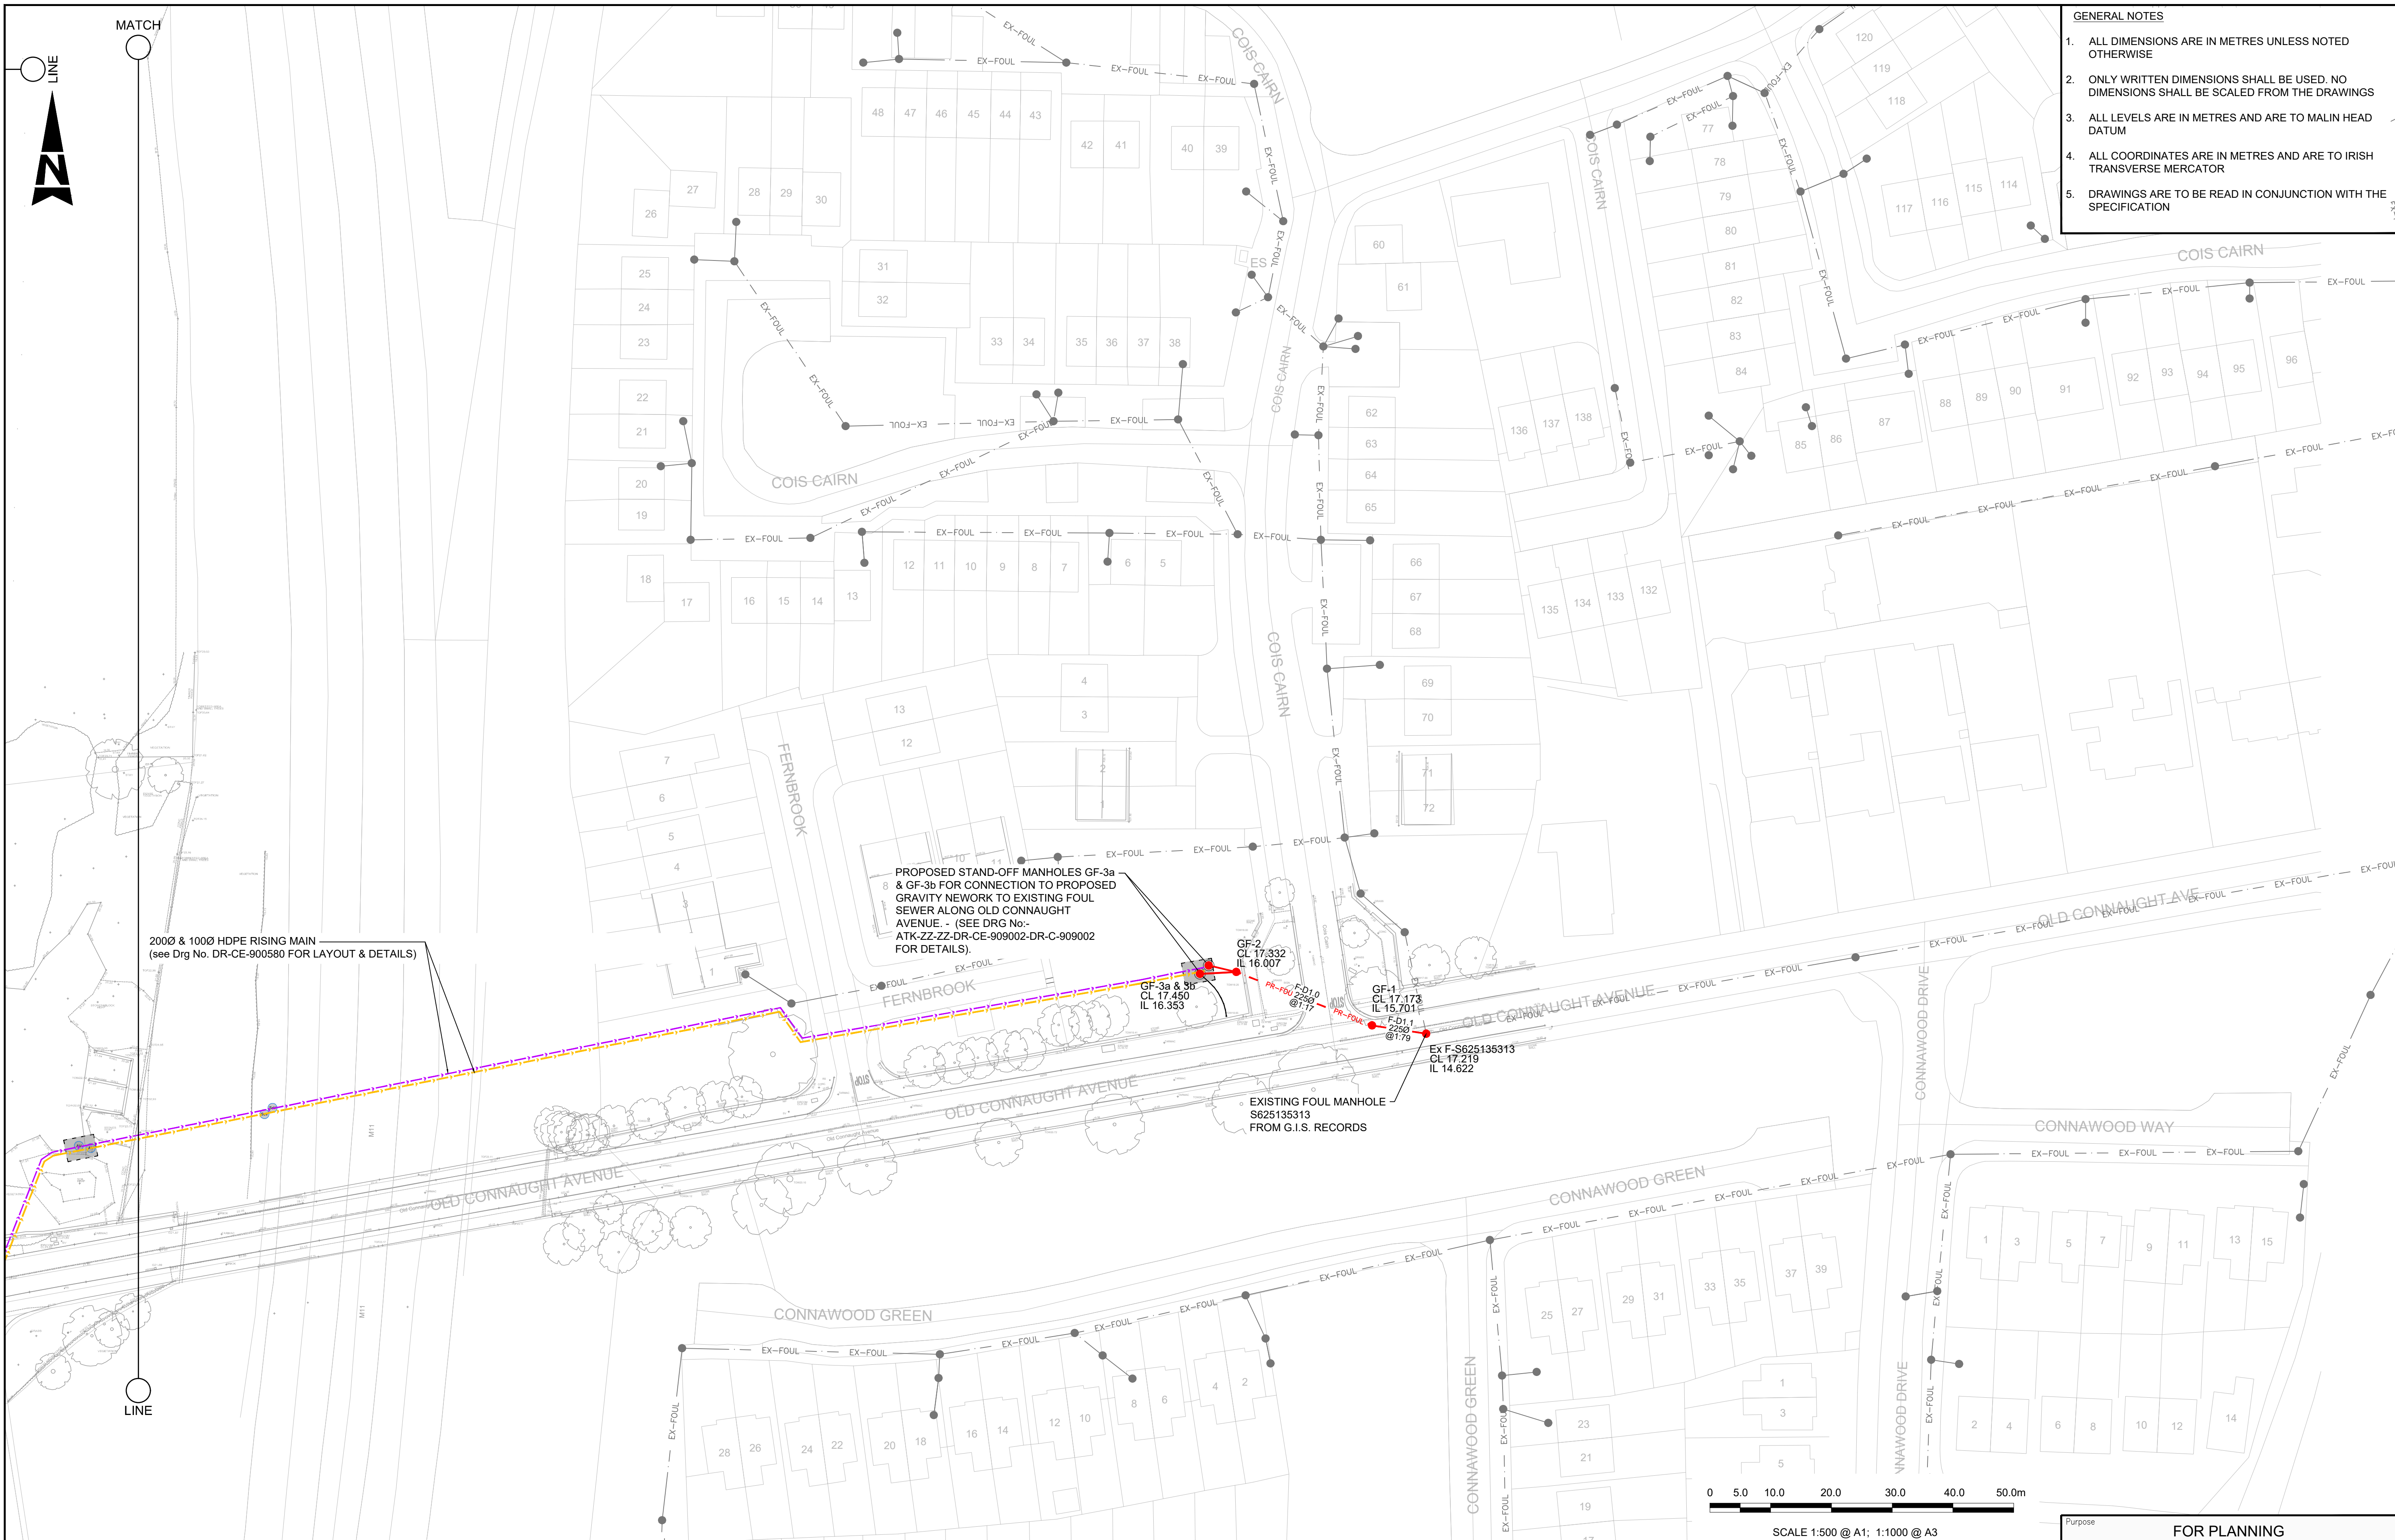

- GENERAL NOTES
1. ALL DIMENSIONS ARE IN METRES UNLESS NOTED OTHERWISE
 2. ONLY WRITTEN DIMENSIONS SHALL BE USED. NO DIMENSIONS SHALL BE SCALED FROM THE DRAWINGS
 3. ALL LEVELS ARE IN METRES AND ARE TO MALIN HEAD DATUM
 4. ALL COORDINATES ARE IN METRES AND ARE TO IRISH TRANSVERSE MERCATOR
 5. DRAWINGS ARE TO BE READ IN CONJUNCTION WITH THE SPECIFICATION

© ORDNANCE SURVEY IRELAND LICENSE NR. AR 0082526. ORDNANCE SURVEY IRELAND & GOVERNMENT OF IRELAND
ATKINS WILL NOT BE HELD LIABLE FOR THE USE OF THIS DATA ON ANY PROJECT OTHER THAN THE PROJECT.

Risk Level	Atkins Base Line - Low Risk
Atkins Sensitive - Medium Risk	
Atkins Private - High Risk	
Client Critical - Already Marked	

LEGEND:-			
	PROPOSED (UPVC) GRAVITY FOUL DRAINAGE, DIAMETER AS INDICATED (IW-CDS-5030-03, SECTION 3.13.3)		PROPOSED STORM DRAINAGE
	PROPOSED (UPVC) GRAVITY FOUL SEWER & MANHOLES, ALLOWANCE FOR FUTURE DEVELOPMENT		PROPOSED STORM WATER MANHOLE
	PROPOSED FOUL MANHOLE (IW-STD-WW-09.10.11.12)		FUTURE STORM DRAINAGE
	EXISTING GRAVITY FOUL SEWER & MANHOLE		FUTURE STORM WATER MANHOLE
	PROPOSED 200mm RISING MAIN		PROPOSED ROAD LEVEL
	PROPOSED 100mm RISING MAIN		PROPOSED 100mm RISING MAIN PROPOSED CULVERT AND HEADWALLS

Rev	Description	By	Date	Chk'd	Rev'd	Auth
P02	ISSUED FOR PLANNING		PM 22.09.26	IPR	GH	GH
P01	ISSUED FOR PLANNING		PM 09.07.26	IPR	GH	GH

AtkinsRéal

DUBLIN | CORK | GALWAY | DUNDALK

ATKINS HOUSE, 150 AIRSIDE BUSINESS PARK, SWORDS, DUBLIN, K67 K5V4.
Tel : +353 1 810 8000 Email : info.ie@atkinsrealis.com

Atkins House, 150-155 Airside Unit 28, 2200 Cork Airport 1st Floor Technology House
Business Park, Swords, Co. Dublin Business Park, Cork Parkmore Technology Park, Galway
Tel (+353) 01 810 8000 Tel (+353) 021 429 0300 Tel (+353) 091 788 050
Fax (+353) 01 810 8001 Fax (+353) 021 429 0360 Fax (+353) 091 779 830

Client	CASTLETHORN OLD CONNAUGHT UCL
Project	OLD CONNAUGHT PHASE A1 LRD

Purpose		FOR PLANNING	
Title		PROPOSED FOUL DRAINAGE LAYOUT PLAN SHEET 3	
Original Scale	1:500 at A1	Drawn	PM
1:1000 at A3		Checked	IPR
Date	20.11.25	Date	20.11.25
Status	S4	Reviewed	IPR
Drawing Number	ATK-ZZ-ZZ-DR-CE-900553	Authorised	GH
Rev	P02	Date	20.11.25