


© ORDNANCE SURVEY IRELAND LICENSE NR.
AR 0082526. ORDNANCE SURVEY IRELAND &
GOVERNMENT OF IRELAND
ATKINS WILL NOT BE HELD LIABLE FOR THE
USE OF THIS DATA ON ANY PROJECT OTHER
THAN THE PROJECT:


Risk Level	- Atkins Base Line - Low Risk
	Atkins Sensitive - Medium Risk
	Atkins Private - High Risk
	Client Critical - Already Marked

P:\EDBA\Project-Dat\0126446\6 Dwg-Graphics\61 AutoCad\ATK-ZZ-ZZ-DR-CE-900572_900580.dwg

00 Ground Floor Layout Plan
Scale:- 1:100

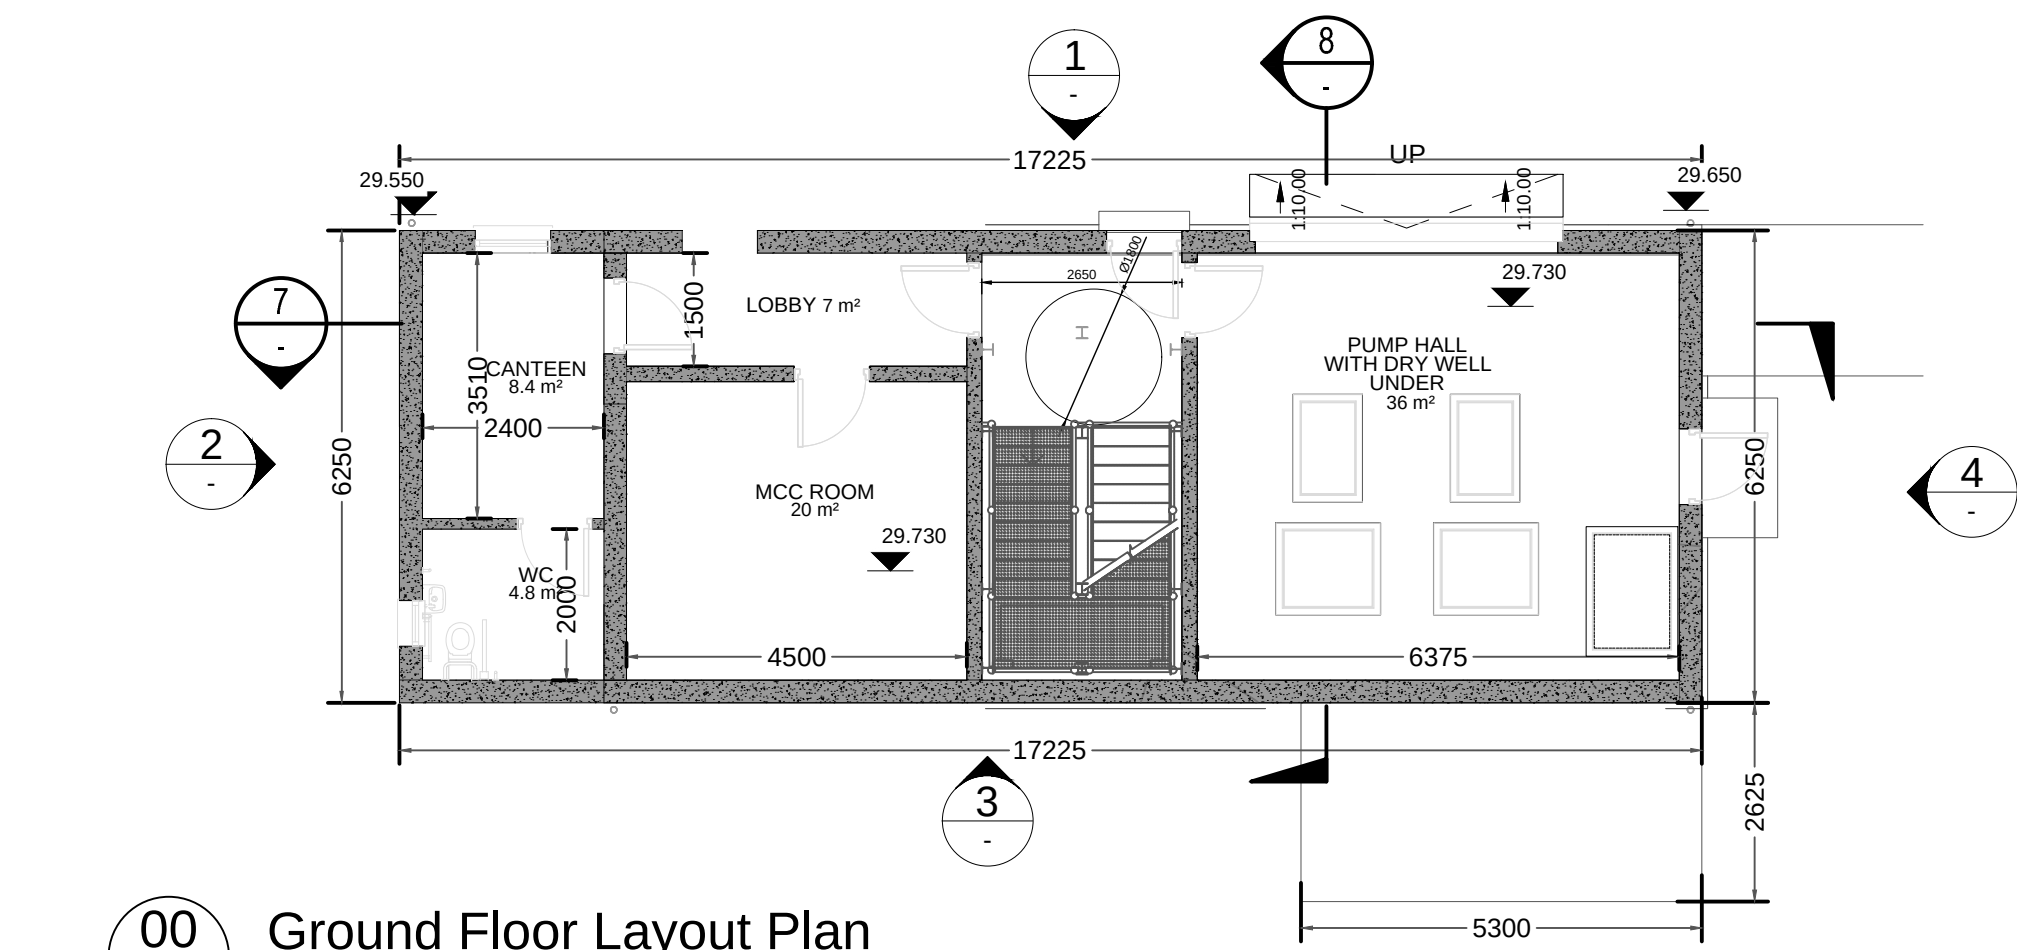


-03 Dry Well Layout Plan
Scale:- 1:100

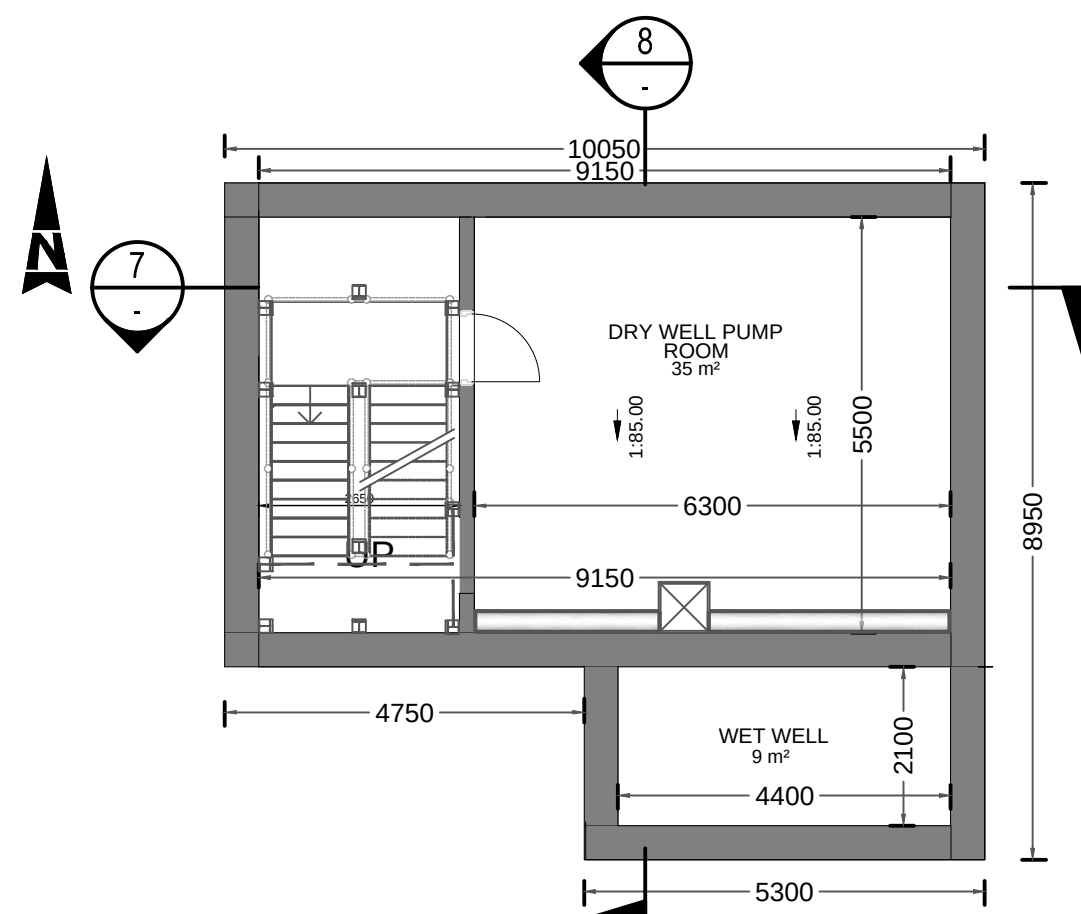


1 North Elevation
Scale:- 1:100




2 West Elevation
Scale:- 1:100

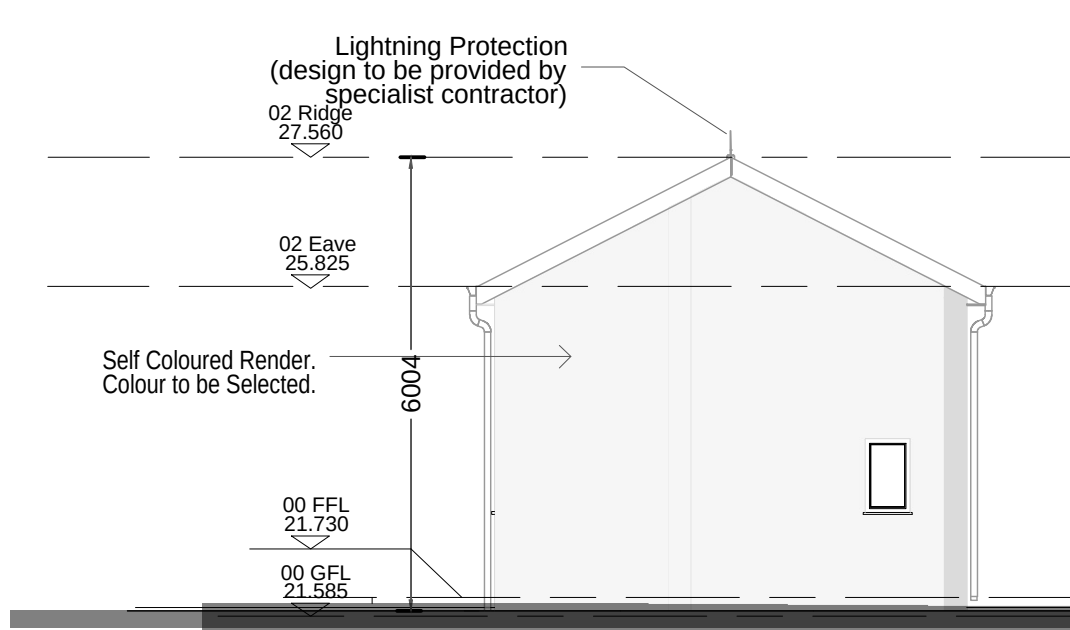


4 East Elevation
Scale:- 1:100

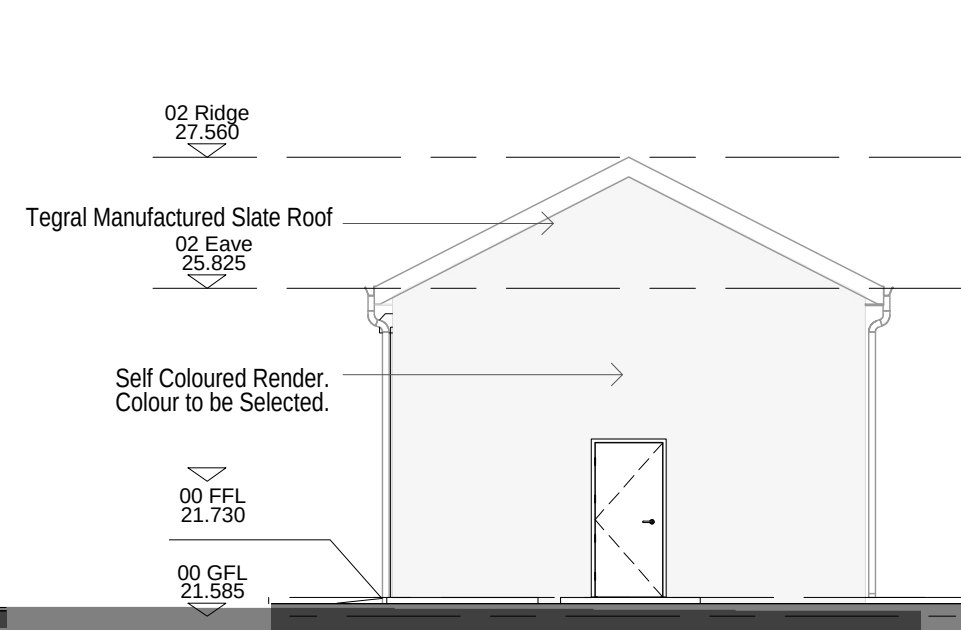


4 South Elevation
Scale:- 1:100

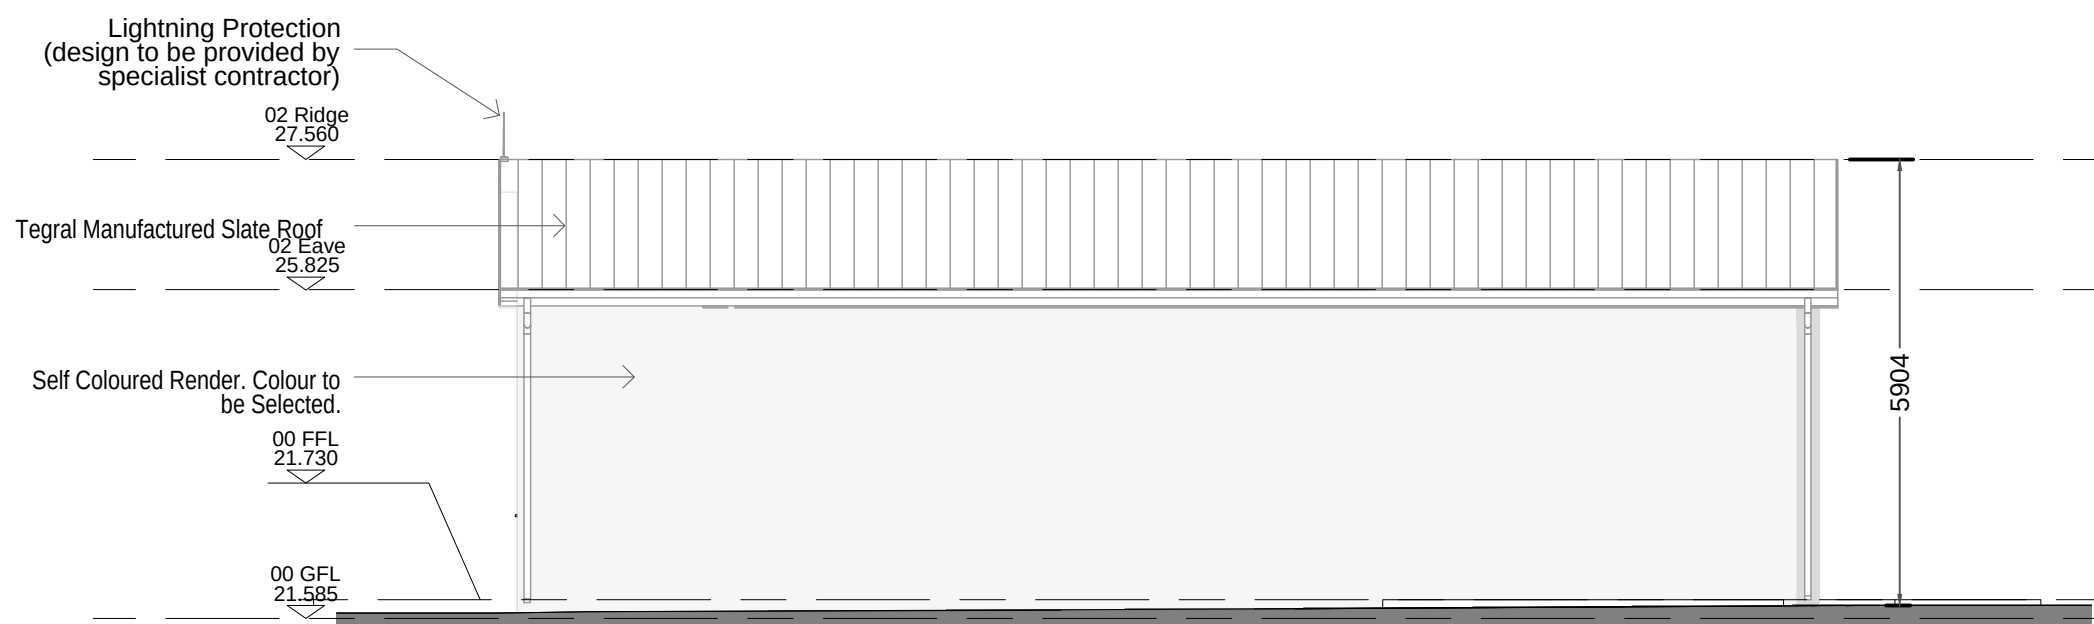


02 Roof Layout Plan
Scale:- 1:100

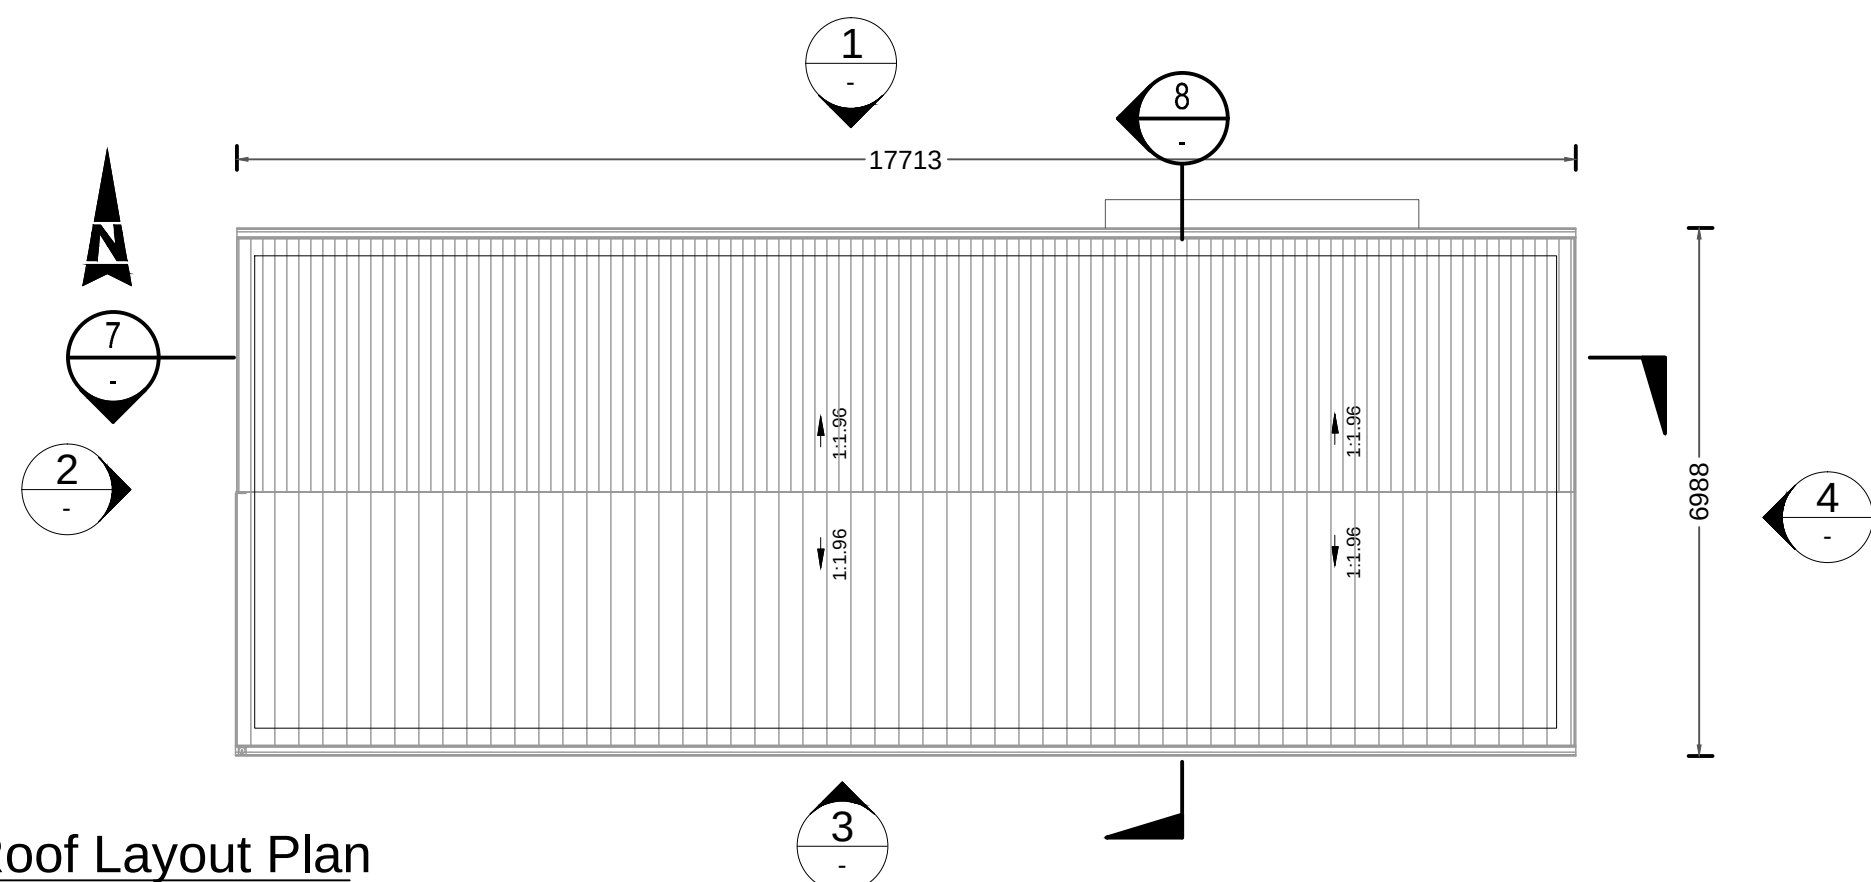

7 Cross-Section
Scale:- 1:100

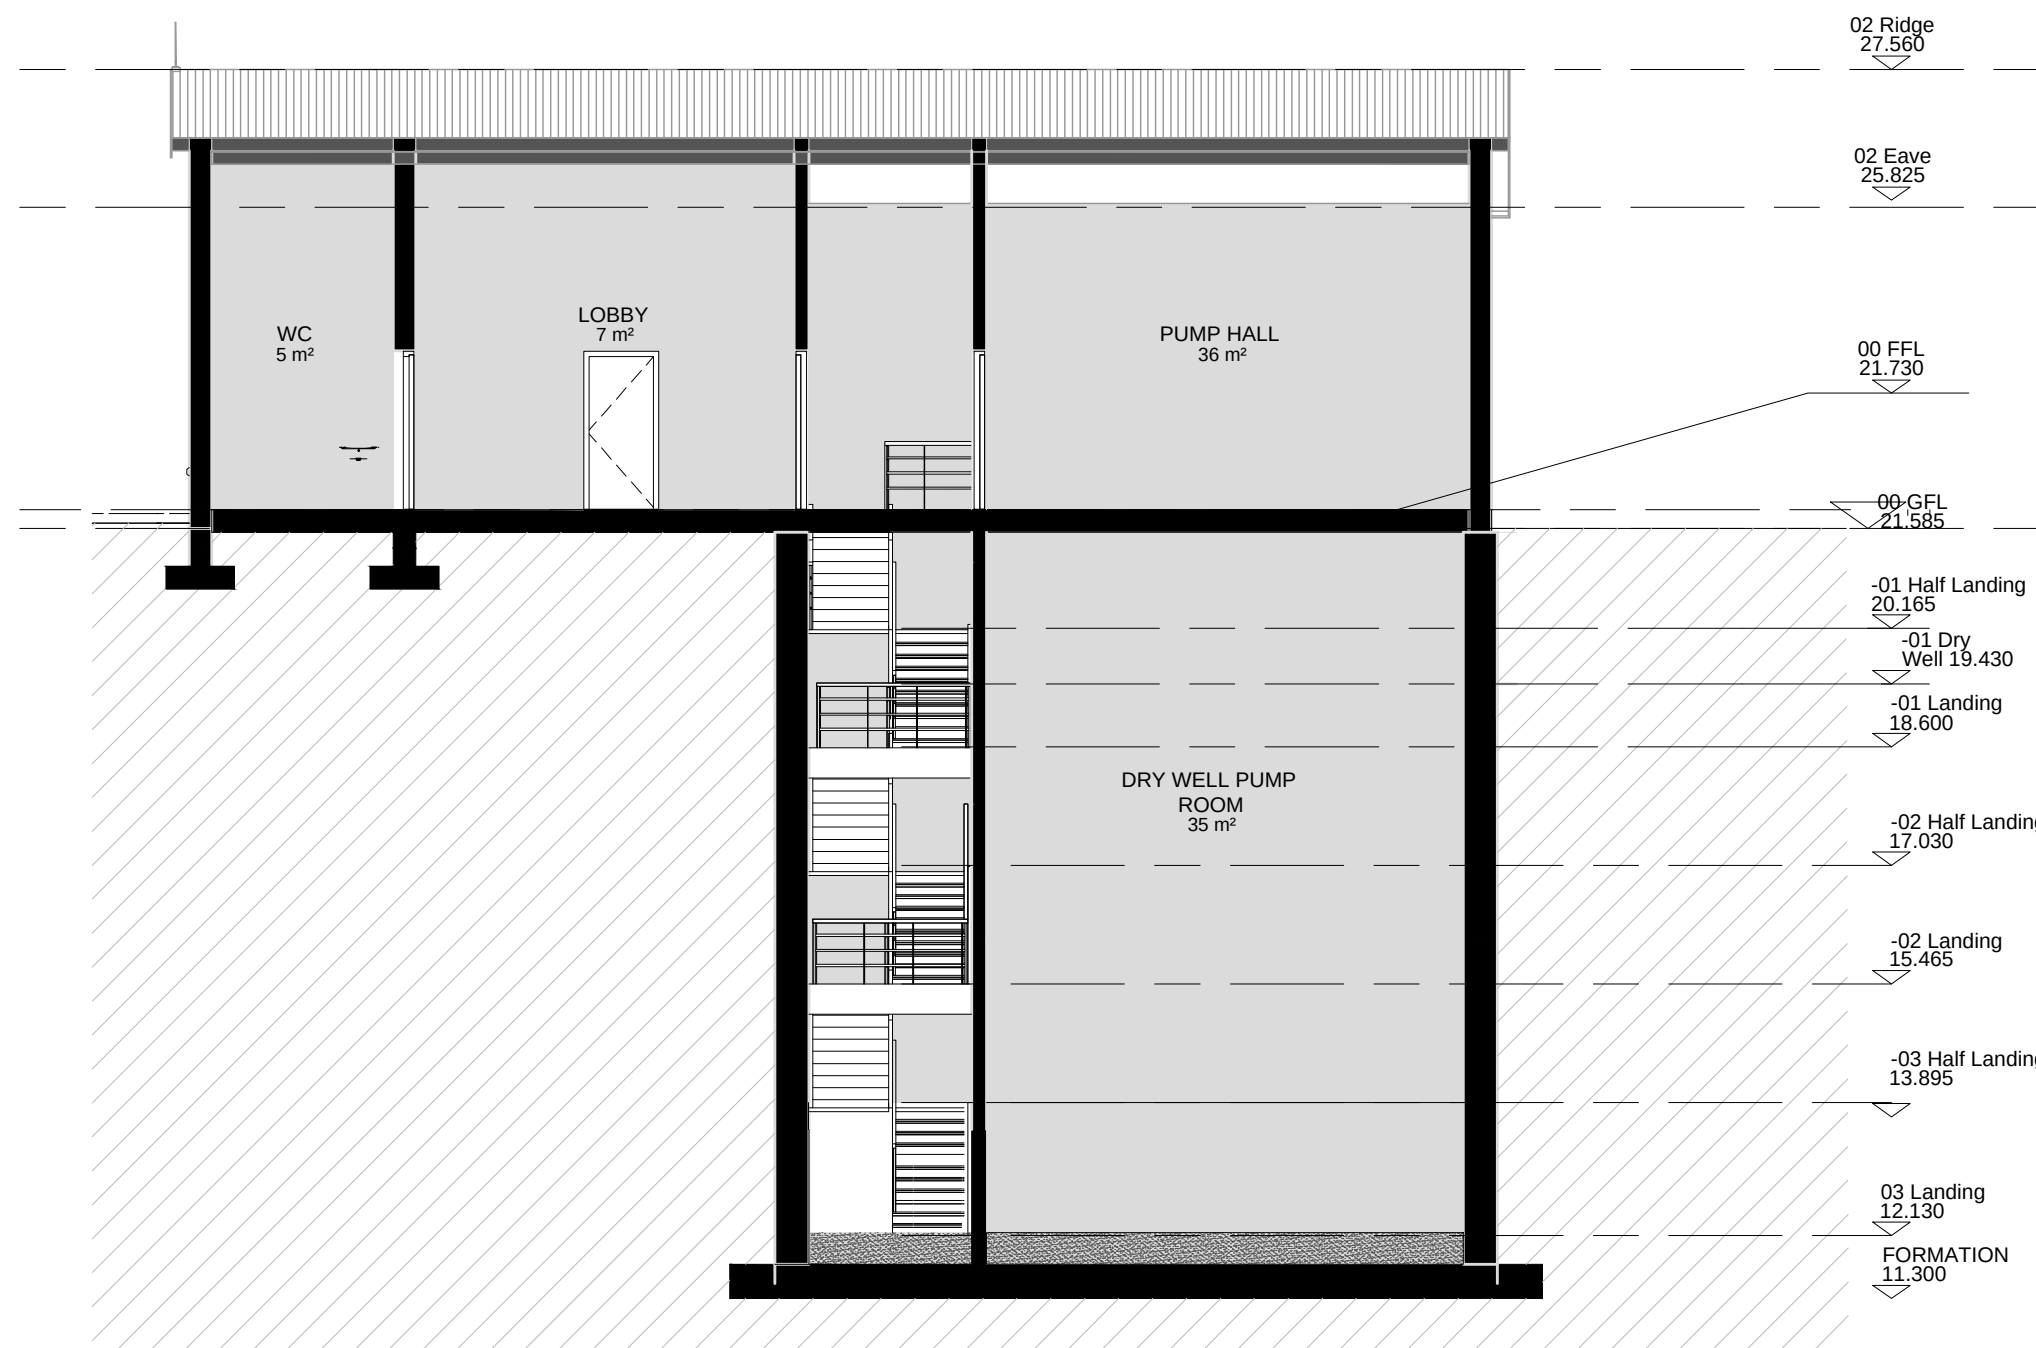

8 Cross-Section
Scale:- 1:100

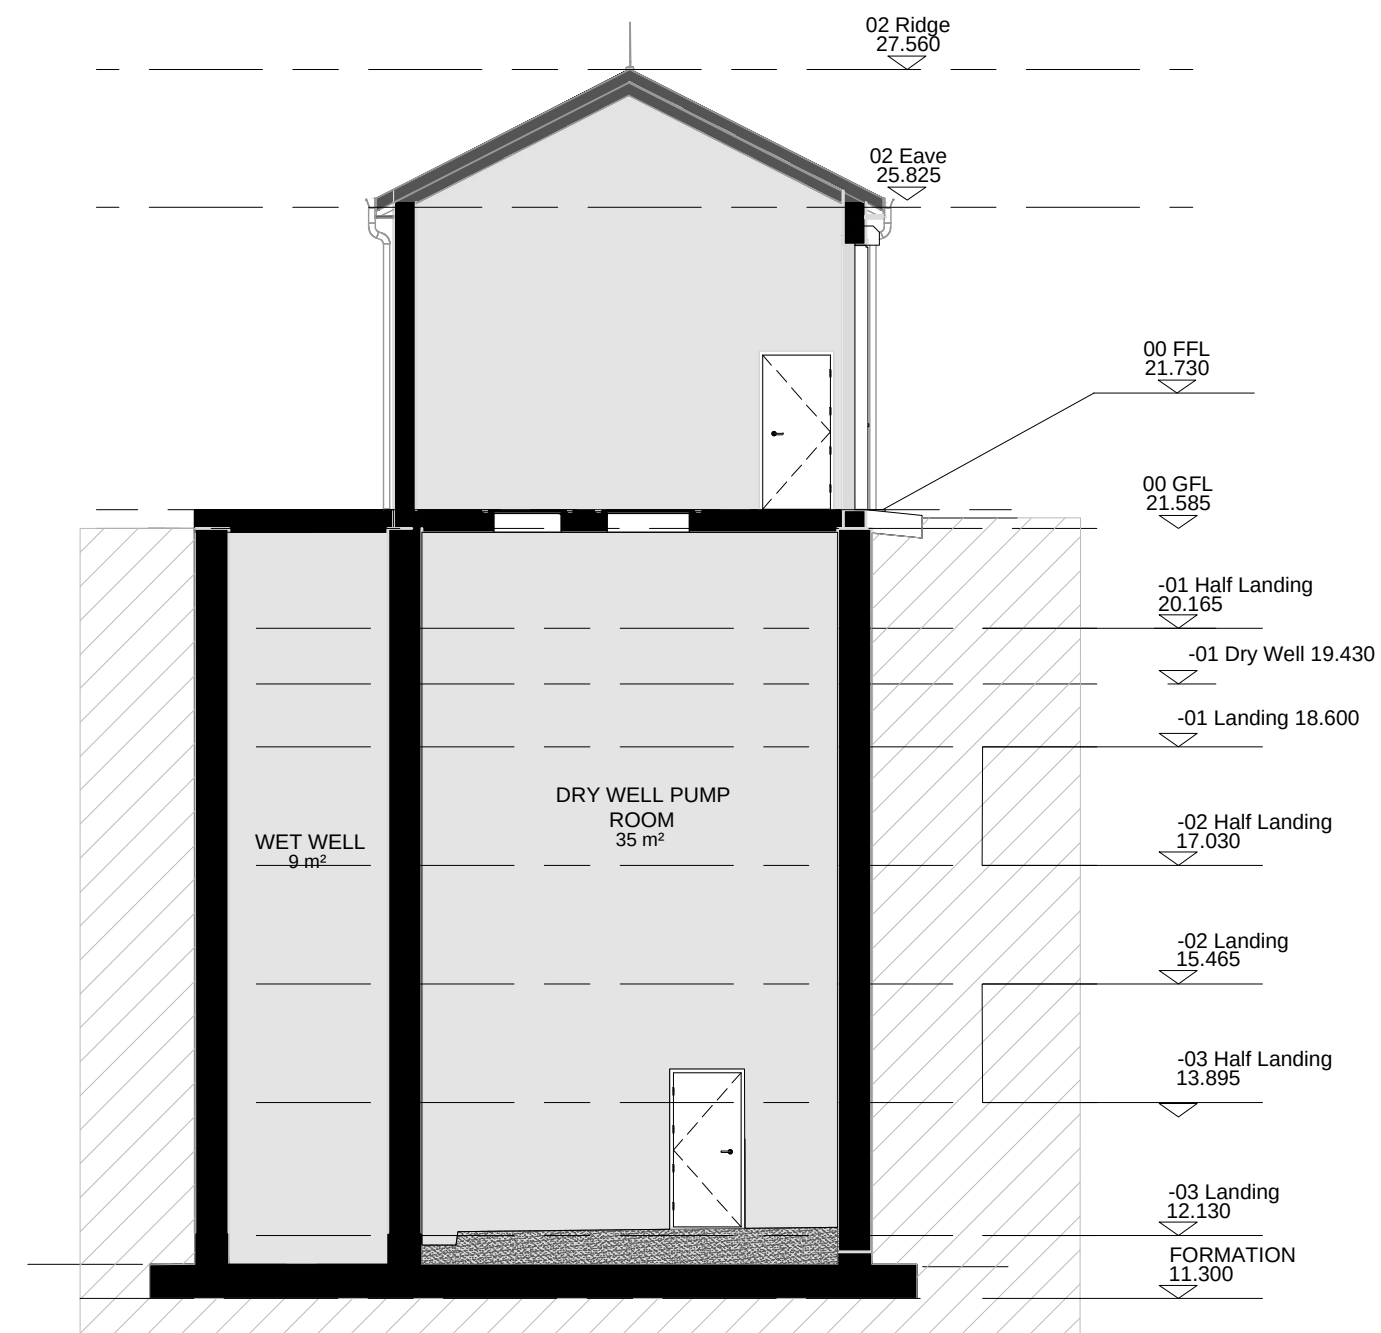

GENERAL NOTES

1. ALL DIMENSIONS ARE IN MILLIMETRES & ALL LEVELS ARE IN METRES TO ORDINANCE DATUM UNLESS NOTED OTHERWISE
2. ONLY WRITTEN DIMENSIONS SHALL BE USED. NO DIMENSIONS SHALL BE SCALED FROM THE DRAWINGS
3. ALL LEVELS ARE IN METRES AND ARE TO MALIN HEAD DATUM
4. ALL COORDINATES ARE IN METRES AND ARE TO IRISH TRANSVERSE MERCATOR 1995 WITH ETRS89 DATUM COORDINATE SYSTEM.
5. DRAWINGS ARE TO BE READ IN CONJUNCTION WITH THE SPECIFICATION
6. DRAIN AND VENT LINES IN PUMP WILL BE FINISHED AS PER PUMP MANUFACTURER'S RECOMMENDATIONS.
7. WETWELL BENCHING TO BE CONFIRMED BY THE PUMP SUPPLIER.
8. CONTRACTOR TO PROVIDE A STRUCTURAL DESIGN FOR ALL CAST IN SITU WORKS, THICKNESS SHOWN ARE INDICATIVE ONLY.
9. ALL ACCESS OPENINGS TO BE FINISHED ABOVE FLOOD LEVELS.
10. ALL WORKS TO BE CARRIED OUT AS PER UISCE EIREANN'S WASTEWATER INFRASTRUCTURE STANDARD DETAILS (UE-CDS-5030-01, CODE OF PRACTICE FOR WASTEWATER INFRASTRUCTURE (IW-CDS-5030-03)

Rev	Description	By	Date	Chk'd	Rev'd	Auth
P02	ISSUED FOR PLANNING	PM	15.09.26	IPR	GH	GH
P01	ISSUED FOR PLANNING	PM	09.09.26	PS	GH	GH



DUBLIN | CORK | GALWAY | DUNDALK
ATKINS HOUSE, 150-155 AIRSIDE
BUSINESS PARK, SWORDS, DUBLIN, K67 K5W4.
Tel : +353 1 810 8000 Email : info.ie@atkinsrealis.com

Atkins House, 150-155 Airside
Business Park, Swords, Co. Dublin
Tel (+353) 01 810 8000 Fax (+353) 01 810 8001
Unit 28, 2200 Cork Airport
Business Park, Cork
Tel (+353) 021 429 0300 Fax (+353) 021 429 0360
1st Floor Technology House
Parkmore Technology Park, Galway
Tel (+353) 091 786 050 Fax (+353) 091 779 830

Client
CASTLETHORN OLD CONNAUGHT UCL

Project
OLD CONNAUGHT PHASE A1 LRD

Purpose FOR PLANNING						
Title PROPOSED PUMP STATION & EMERGENCY 24hr STORAGE TANK BUILDING LAYOUT PLAN; ELEVATIONS & CROSS-SECTIONS						
Original Scale AS SHOWN	Drawn PM	Checked PS	Reviewed PS	Authorised GH	Date 31.09.26	
Status S4	Drawing Number ATK-ZZ-ZZ-DR-CE-900574				Rev P02	