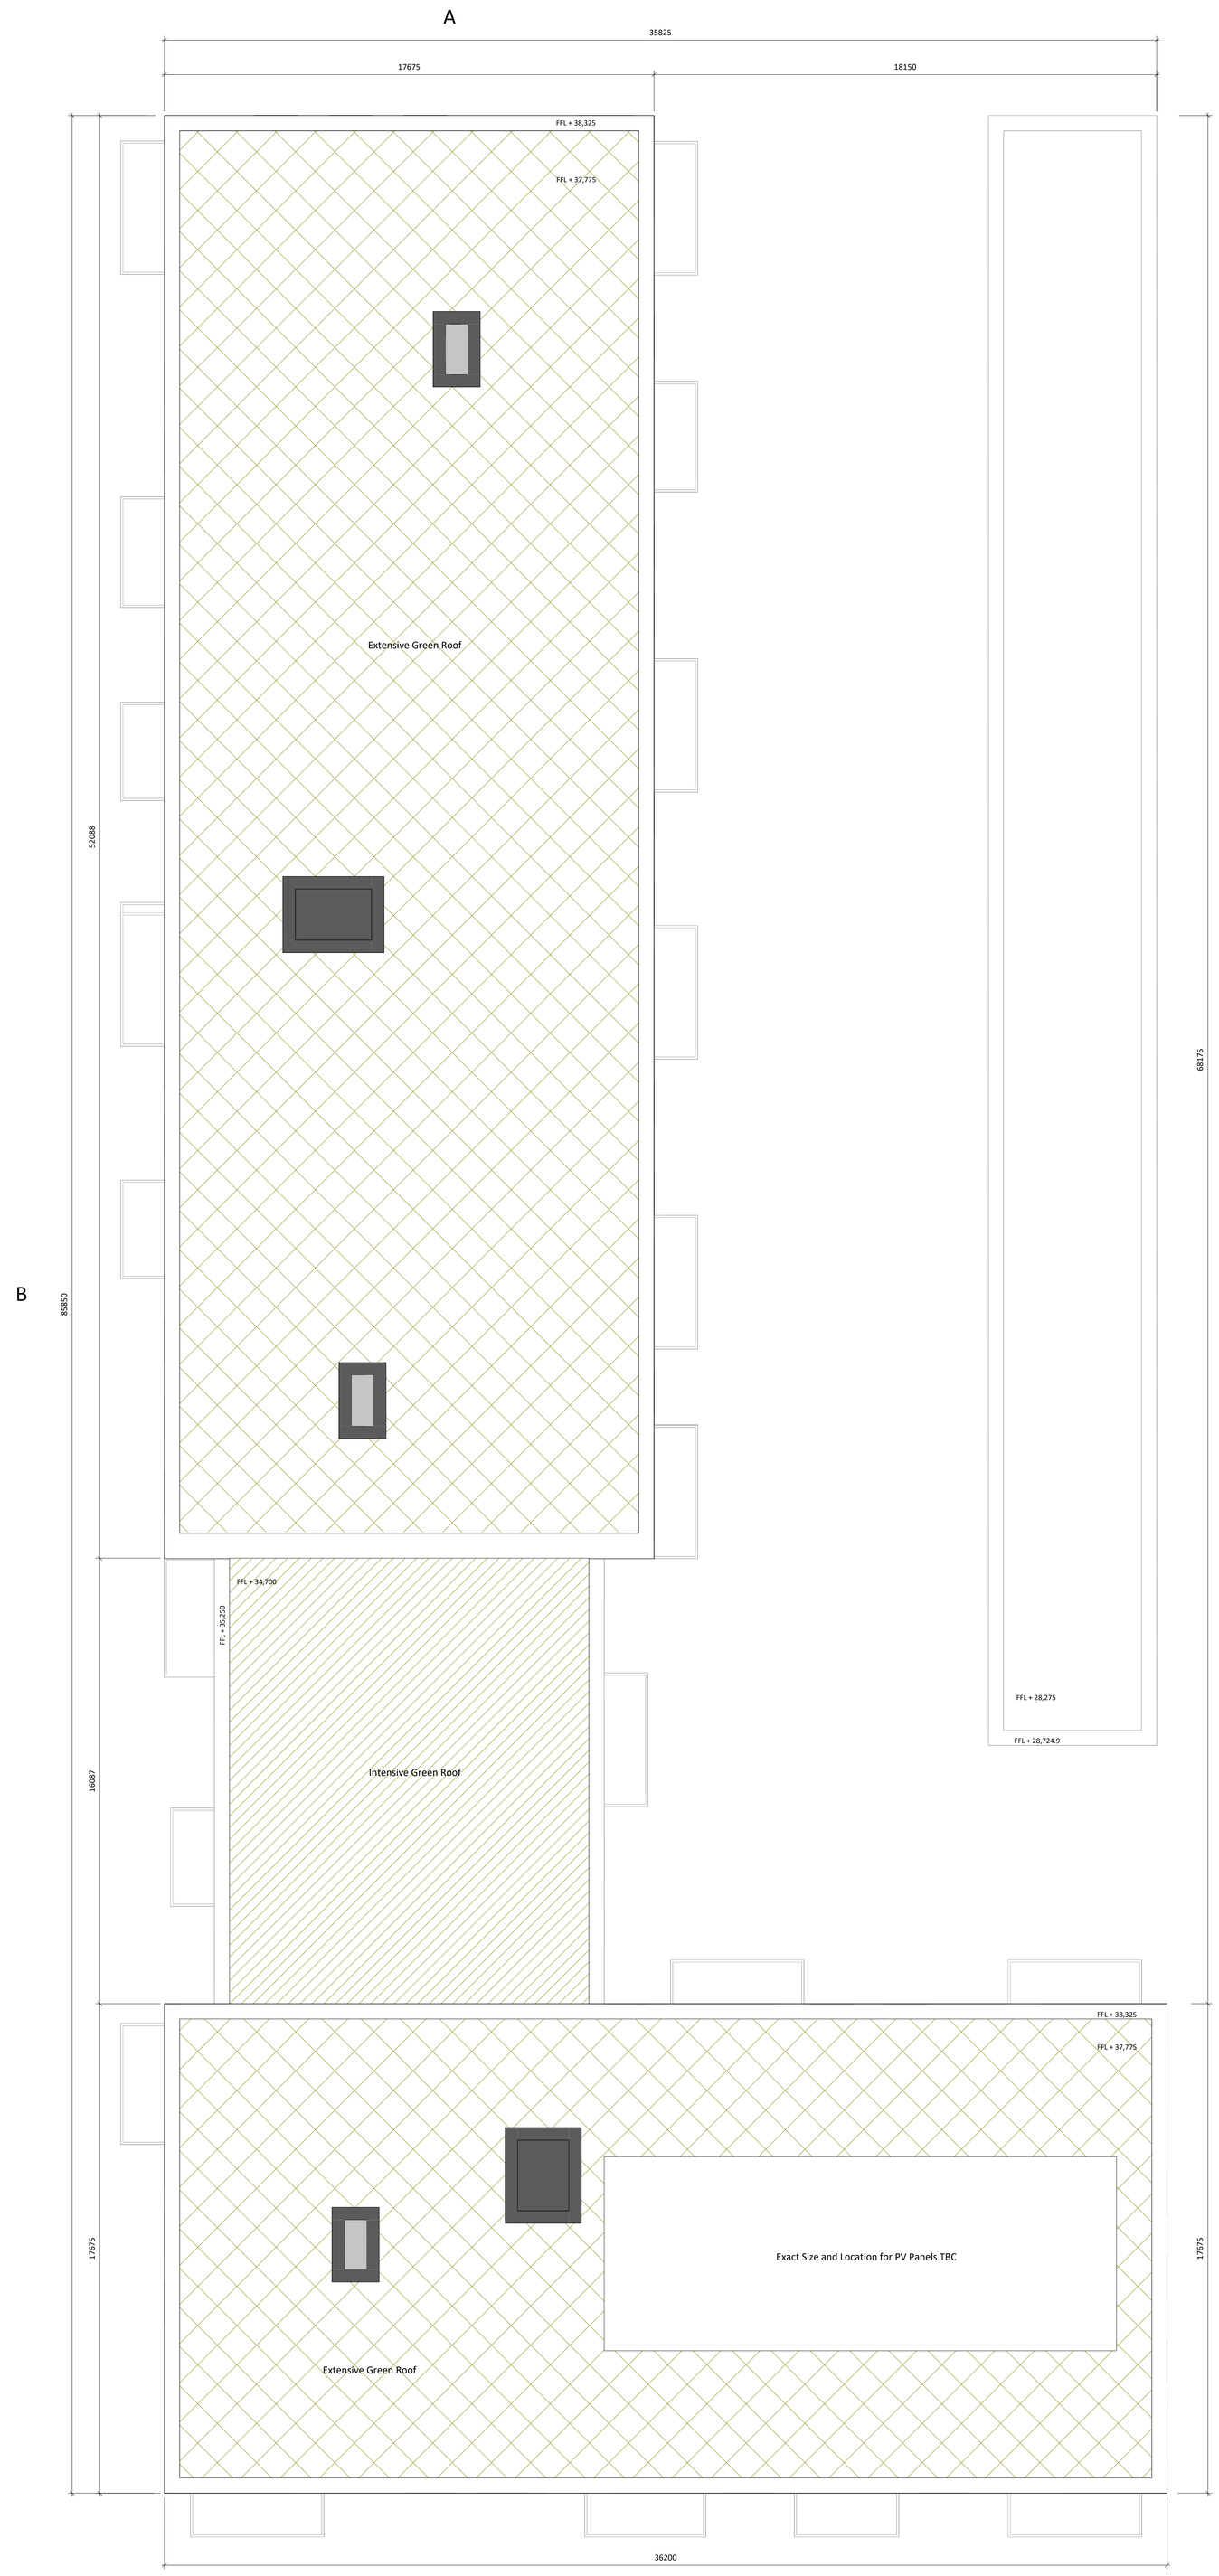


1 Roof Plan
1 : 100

Block 1&2 Roof Plan

Ordnance Survey Ireland License No. CYAL50511690
All levels (in meters) are related to Malin head datum. All dimensions in millimeters. Figured dimensions only are to be taken from this drawing.


Please refer to landscape architects drawings for landscape proposals and boundary treatments.

Please refer to engineers drawings for road levels, site services and any other engineering proposals.

Please refer to Site Layout Plan for all FFLs.

Legend:

- 1 Bed 2 Person Apartment
- 2 Bed 3 Person Apartment
- 2 Bed 4 Person Apartment
- 3 Bed 5 Person Duplex
- Part M Turning Circle / Square
- Extensive Green Roof
- Intensive Green Roof

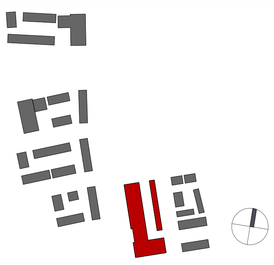

Revision Description	Date	Rev. No.	Issued by
LRD Stage 2 Submisison	25.02.2026	A3-C01	HC
Stage 3 LRD Planning Submission	17.07.2026	A3-C02	HC
Stage 3 LRD Planning Submission_Updated RLB	18.09.2026	A3-C03	HC

Any reference to fire safety design or performance is presented for coordination purposes only. Refer only to the granted Fire Safety Certificate, and fire consultant's information for fire safety design, specification and performance.

Figured dimensions only to be used. This drawing is copyright of O'Mahony Pike Architects Ltd. All information is shared as per approved use in accordance with ISO19650-2:2018, Table 5; Standard Codes for Suitability of Models and Documents and the BEP. If the 'Status' field is empty, this information has been shared at S0 - WIP.

o'mahony pike

architecture|urban design
email: info@omahonypike.com
tel: +353 1 202 7400
fax: +353 1 283 0822
www.omahonypike.com

Dublin
The Chapel
Mount St. Anne's
Milltown, Dublin 6
D06 XN52 Ireland

Cork
One South Mall
Cork City
Co. Cork
T12 CCN3 Ireland

Project Code:	24004	**Scale @ A0:**	1 : 100
Project Lead:	SD	**Date:**	18.09.2026
Drawn By:	HC	**Revision:**	A3-C03
Job No.:	24004	**Status:**	S3
Purpose:	Planning		

Project: Old Connaught Phase A1 LRD
Location: Old Connaught Avenue, Bray, Co.Dublin
Client: Castlethorn Old Conna ULC

Drawing Title: Block 1&2 Roof Plan
Drawing No.: 24004-OMP-B1&B2-ZZ-DR-A-1005

Source file: Autodesk Docs://24004 - Old Conna/24004-OMP-B1&B2-ZZ-M3-A-0001.rvt