


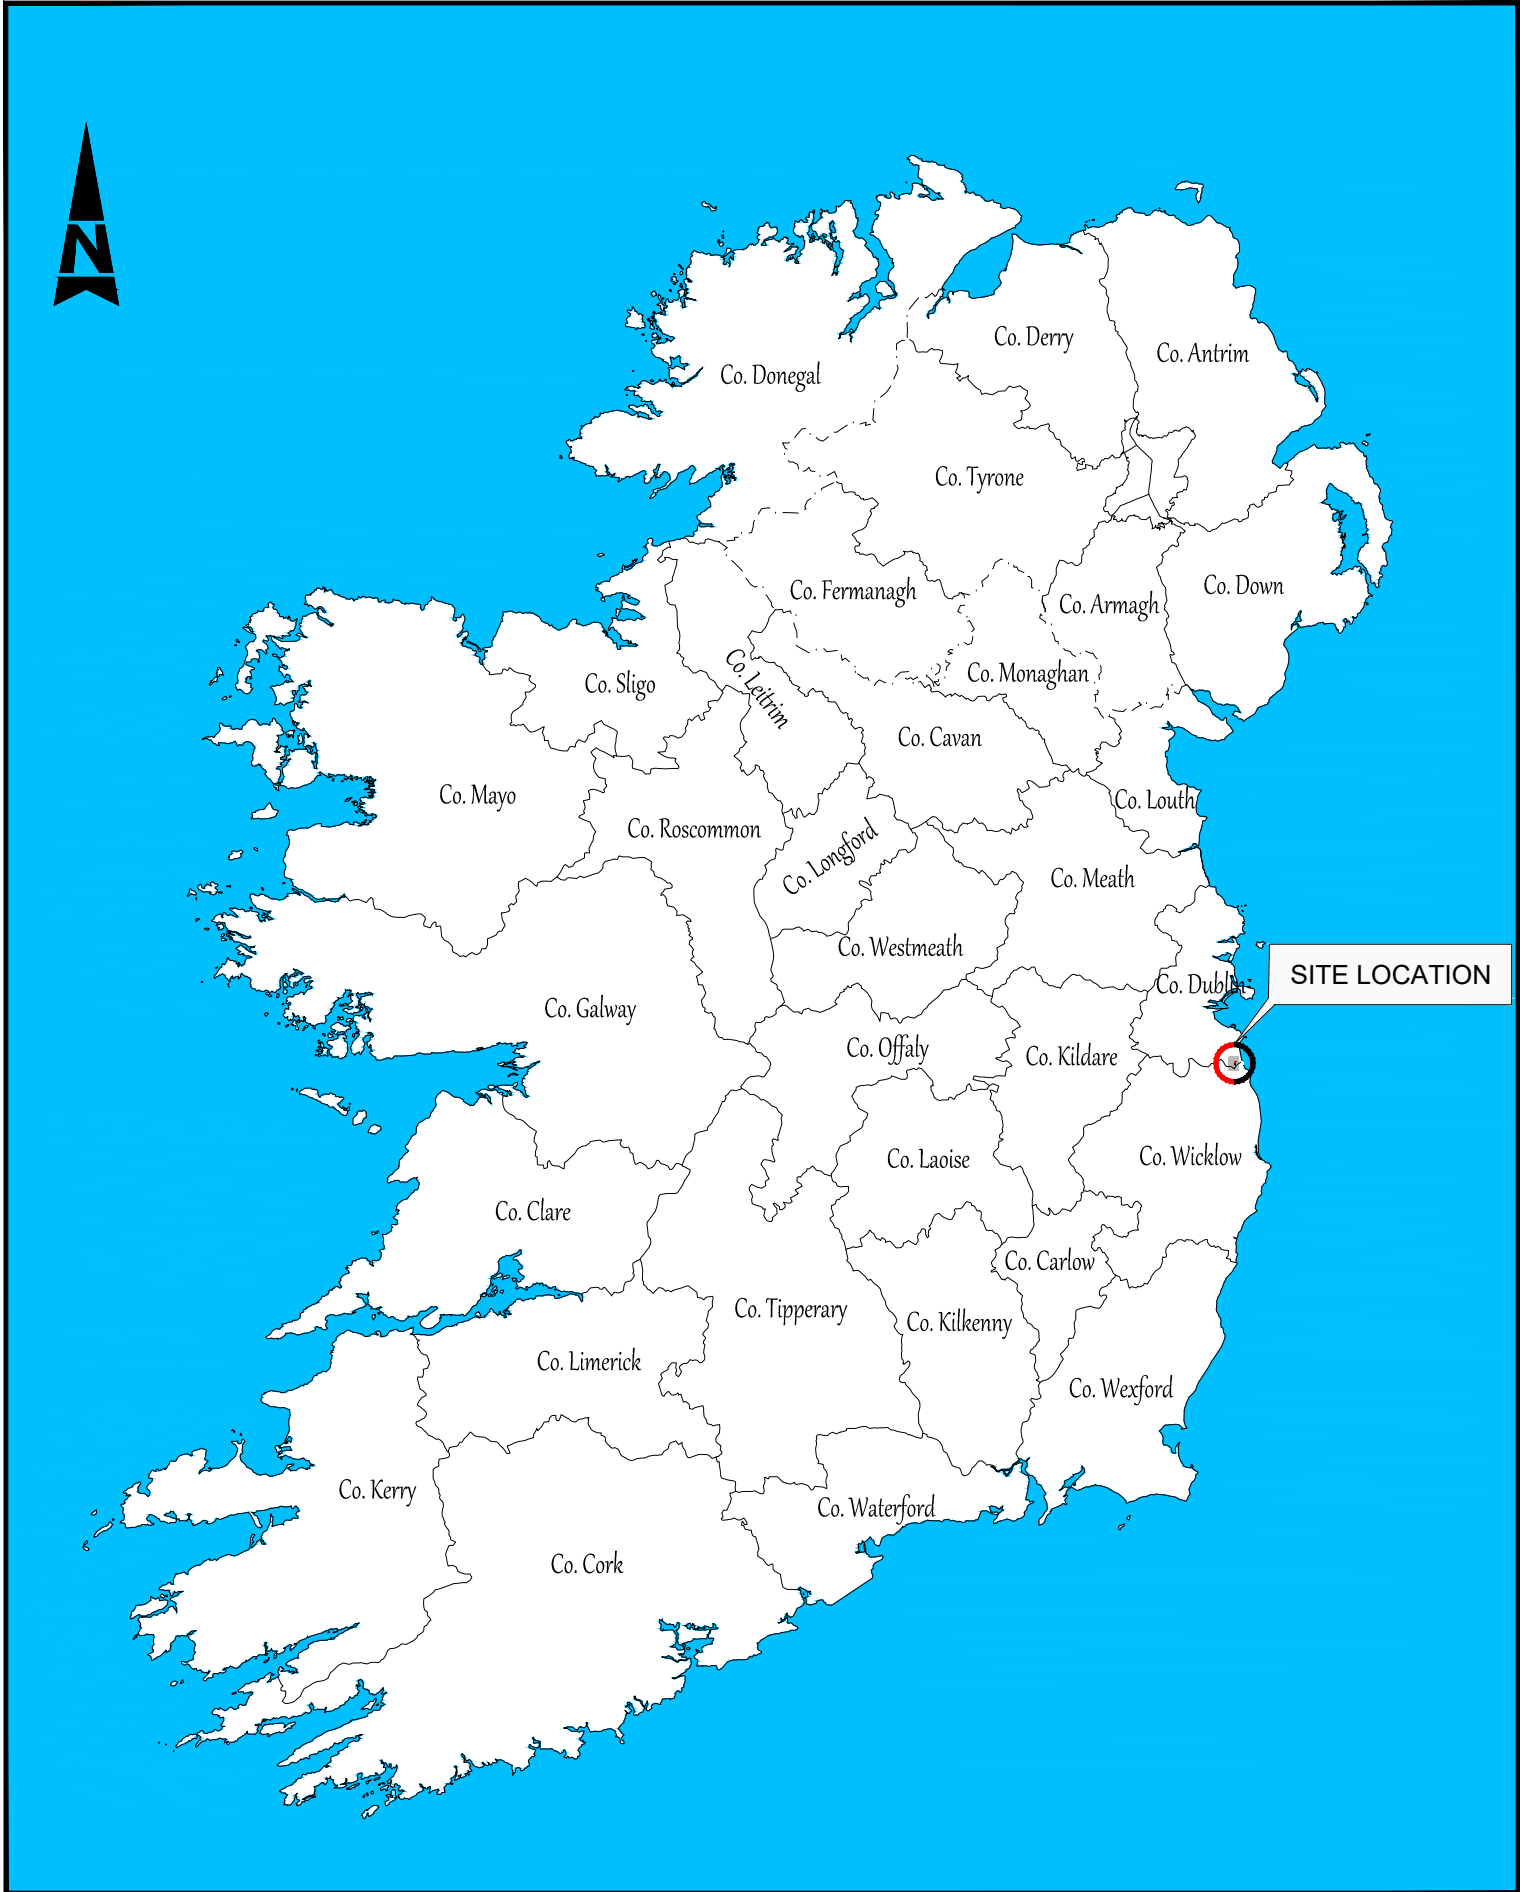

IRELAND LOCATION MAP
Scale at A1 1:2,000,000
Scale at A3 1:4,000,000



SITE AREA MAP



SITE LOCATION PLAN

- GENERAL NOTES
1. ALL DIMENSIONS ARE IN MILLIMETRES UNLESS NOTED OTHERWISE
 2. ONLY WRITTEN DIMENSIONS SHALL BE USED. NO DIMENSIONS SHALL BE SCALED FROM THE DRAWINGS
 3. ALL LEVELS ARE IN METRES AND ARE TO MALIN HEAD DATUM
 4. ALL COORDINATES ARE IN METRES AND ARE TO IRISH TRANSVERSE MERCATOR
 5. DRAWINGS ARE TO BE READ IN CONJUNCTION WITH THE SPECIFICATION

© ORDNANCE SURVEY IRELAND LICENSE NR. AR 0082522. ORDNANCE SURVEY IRELAND & GOVERNMENT OF IRELAND
ATKINS WILL NOT BE HELD LIABLE FOR THE USE OF THIS DATA ON ANY PROJECT OTHER THAN THE PROJECT:

Risk Level	Atkins Base Line - Low Risk
	Atkins Sensitive - Medium Risk
	Atkins Private - High Risk
	Client Critical - Already Marked

Rev	Description	By	Date	Chk'd	Rev'd	Auth
P03	UPDATED STAGE 3 LRD SUBMISSION	DS	22.09.26	FO	PF	PF
P02	UPDATED STAGE 3 LRD SUBMISSION	DS	17.09.26	FO	PF	PF
P01	STAGE 3 LRD SUBMISSION	DS	24.07.26	FO	PF	PF

Atkins House, 150-155 Ainslie
Business Park, Cork
Tel (+353) 01 810 8000
Fax (+353) 01 810 8001

Unit 2B, 2200 Cork Airport
Business Park, Cork
Tel (+353) 021 429 0300
Fax (+353) 021 429 0360

1st Floor Technology House
Parkmore Technology Park, Galway
Tel (+353) 091 786 050
Fax (+353) 091 779 830

AtkinsRéalisis

Client
CASTLETHORN OLD CONNA ULC

Project
OLD CONNAUGHT PHASE A1 LRD

Purpose PLANNING		Title SITE LOCATION MAPS				
Original Scale AS SHOWN	Drawn DS	Checked FO	Reviewed FO	Authorised PF		
Status A3	Drawing Number 100126446-ATK-XX-00-DR-CE-900100		Date 22.09.26	Date 22.09.26	Date 22.09.26	Rev P03