

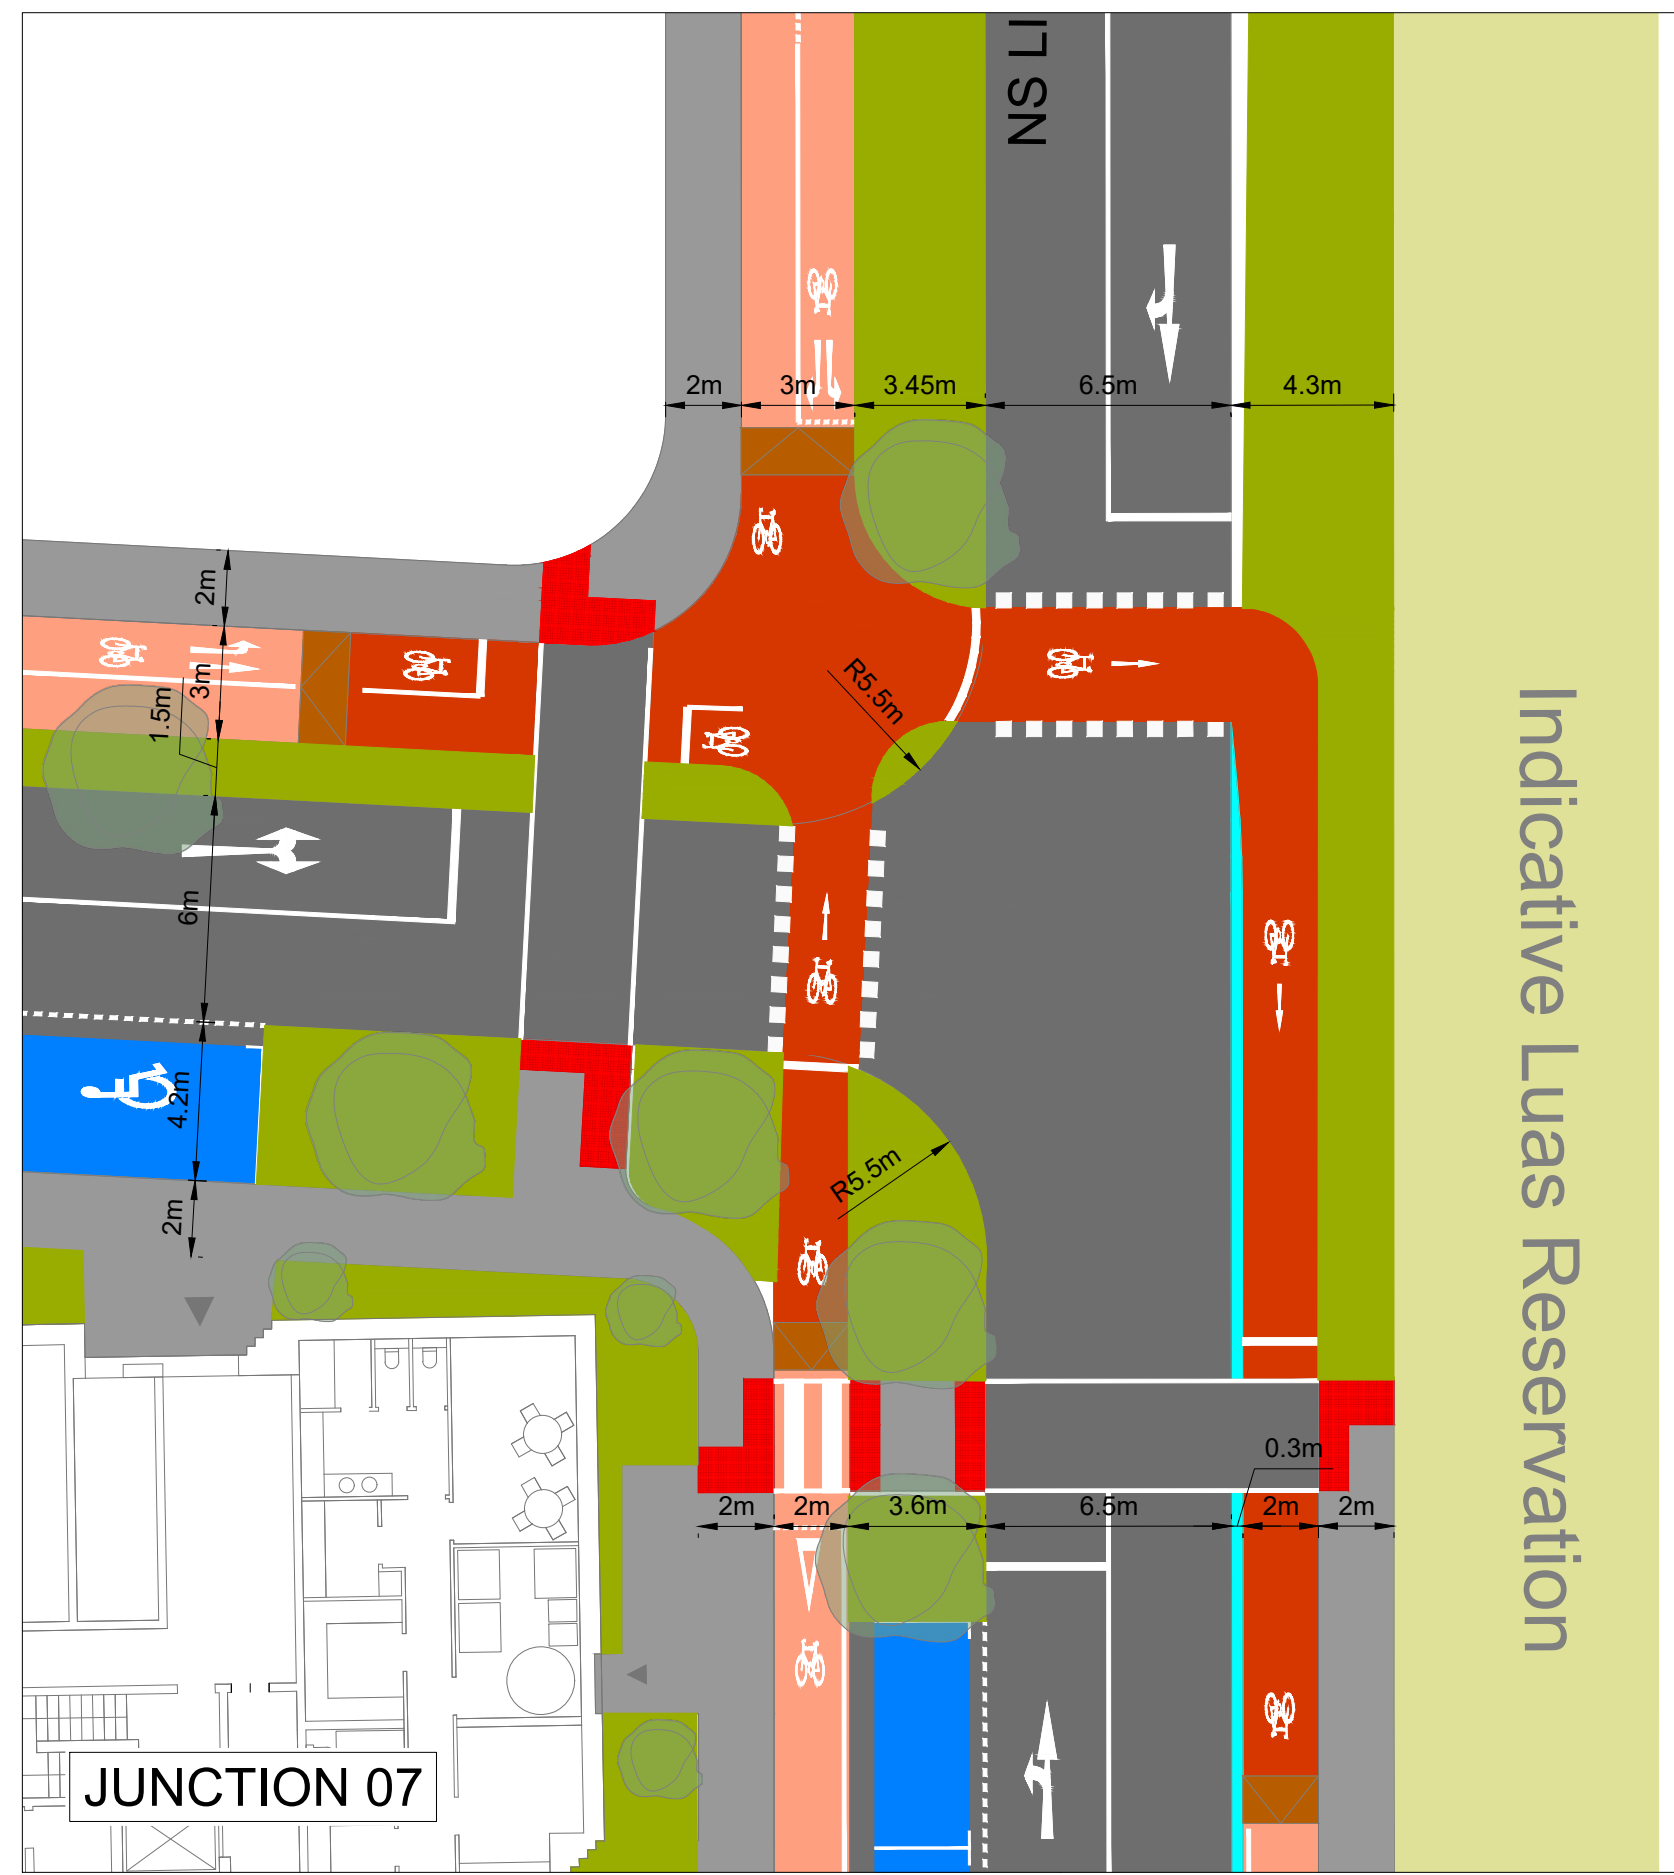
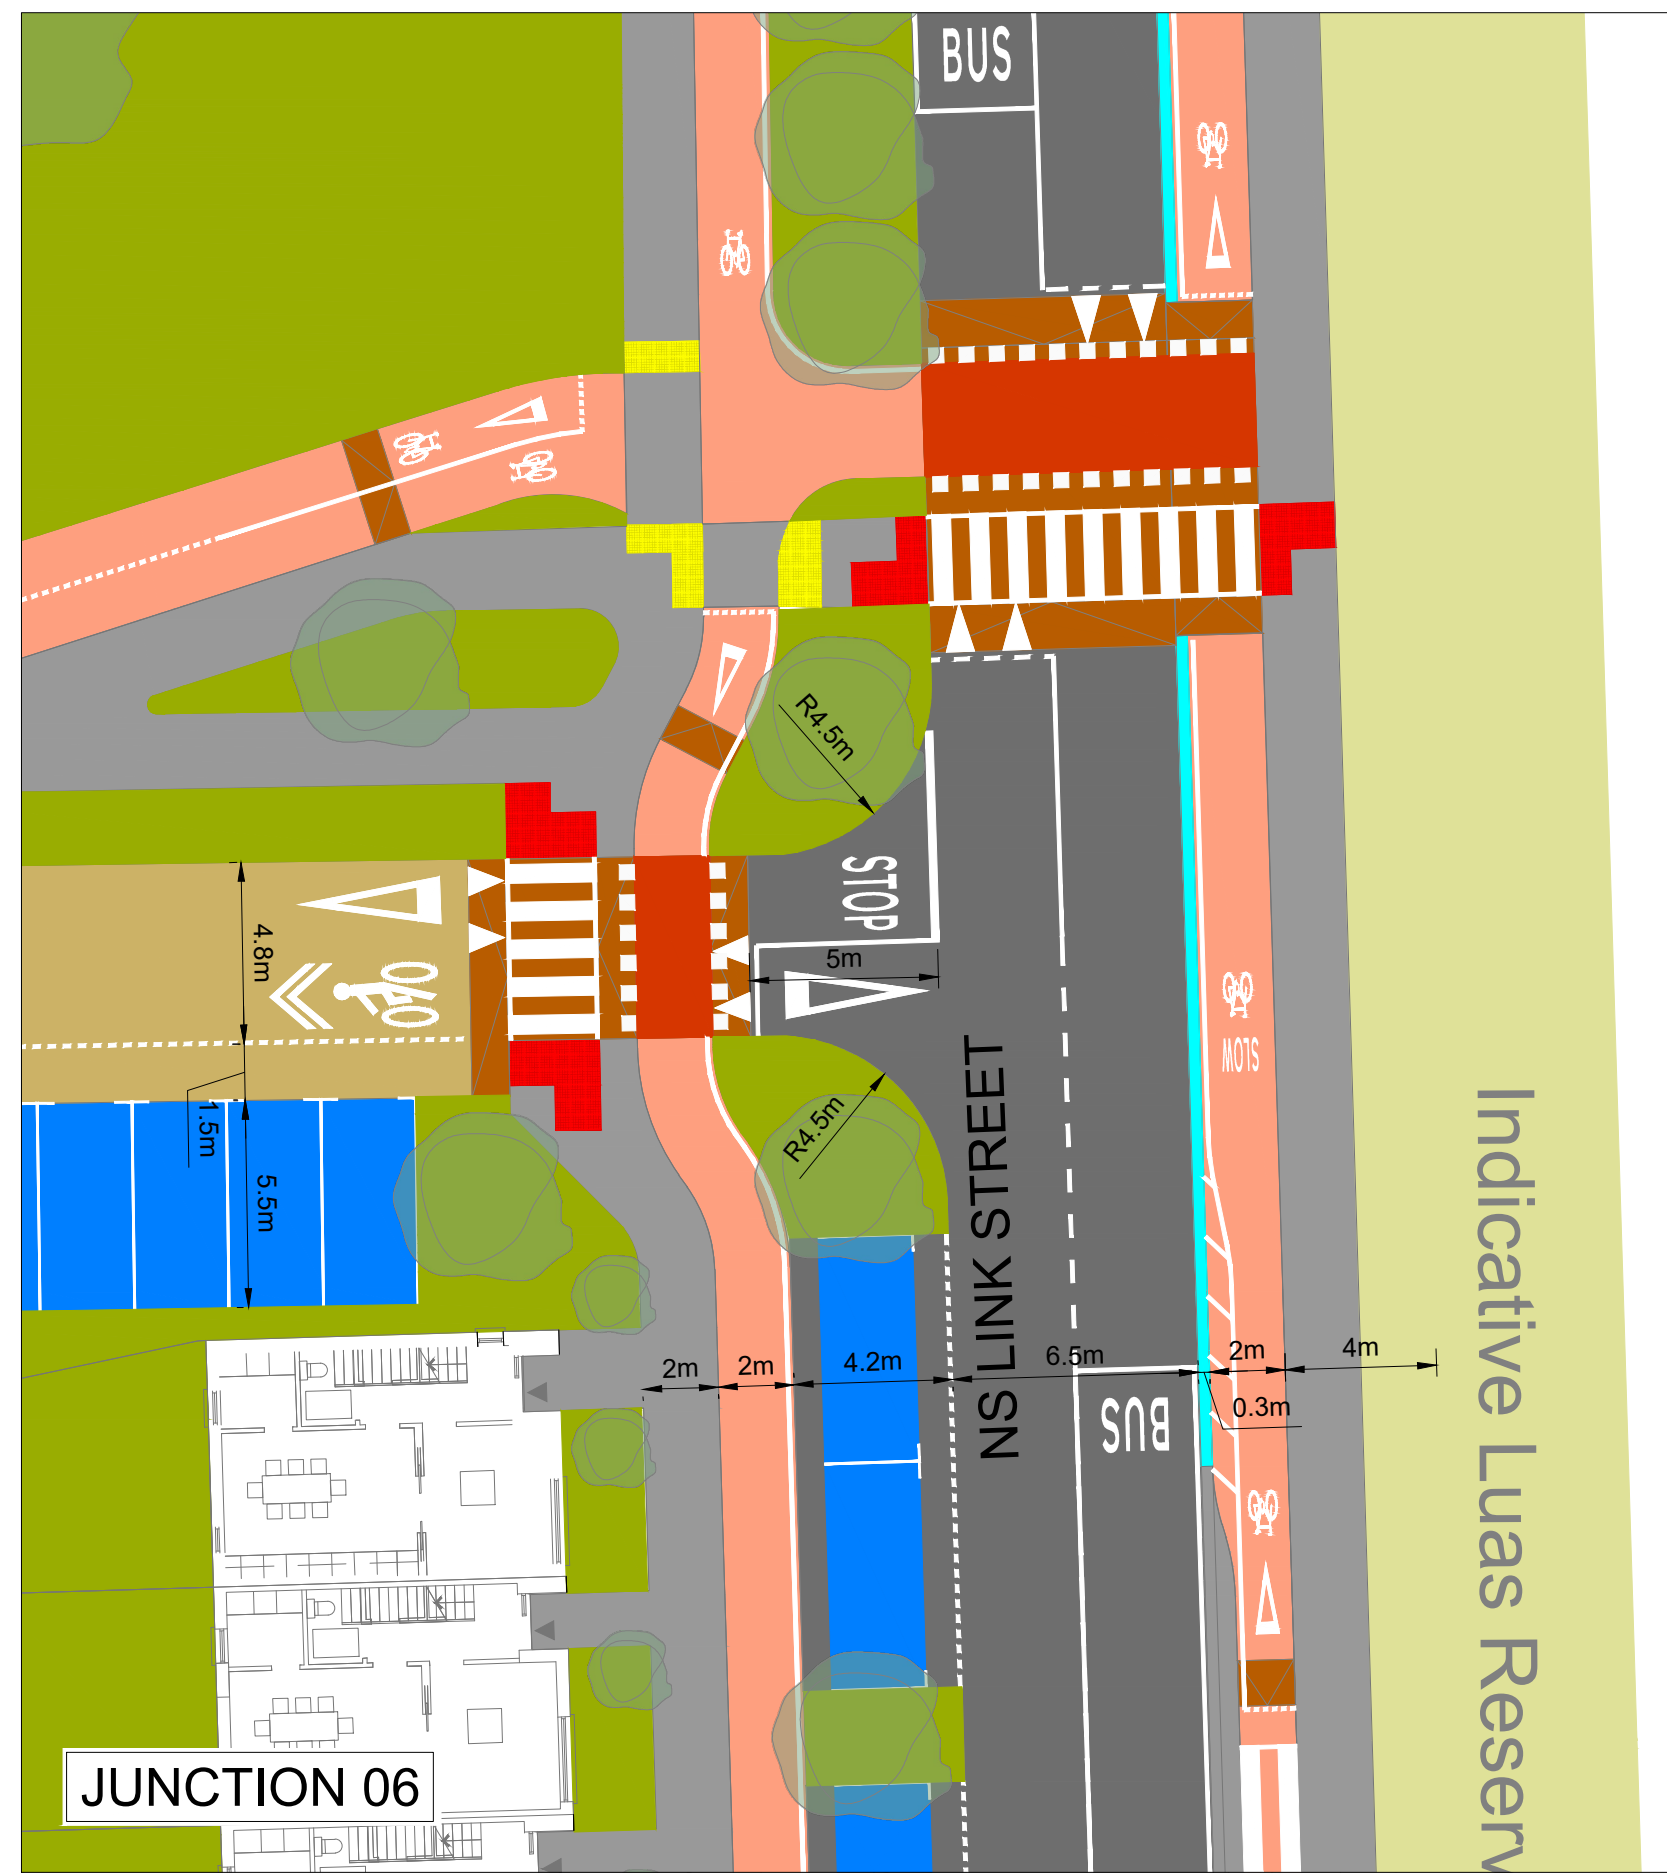
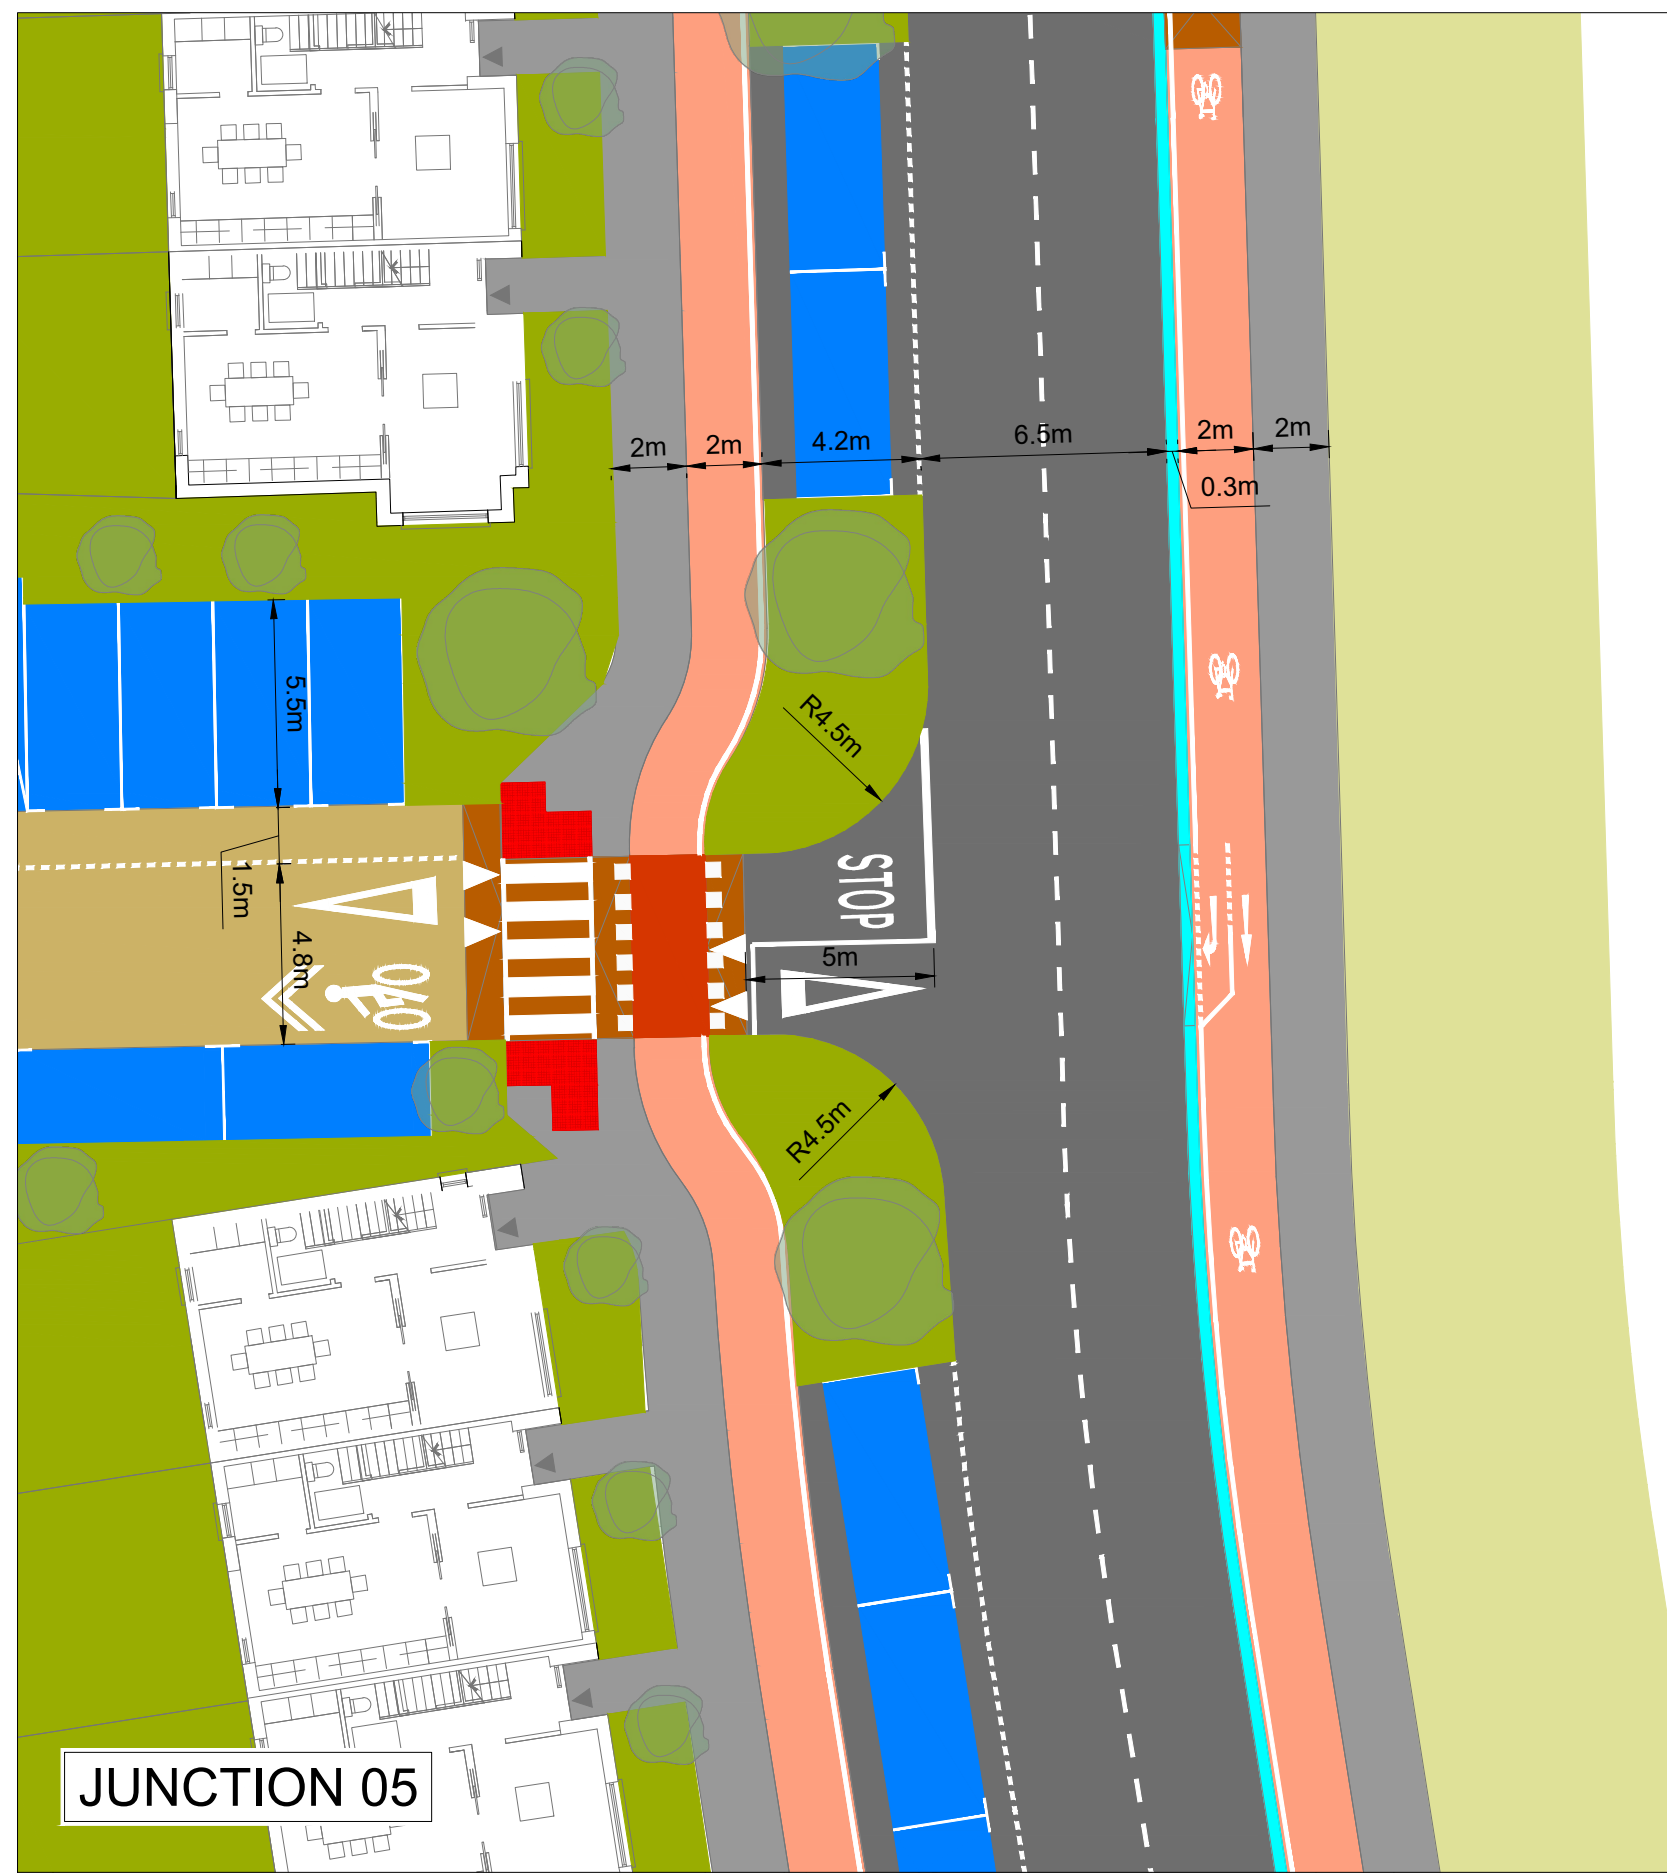
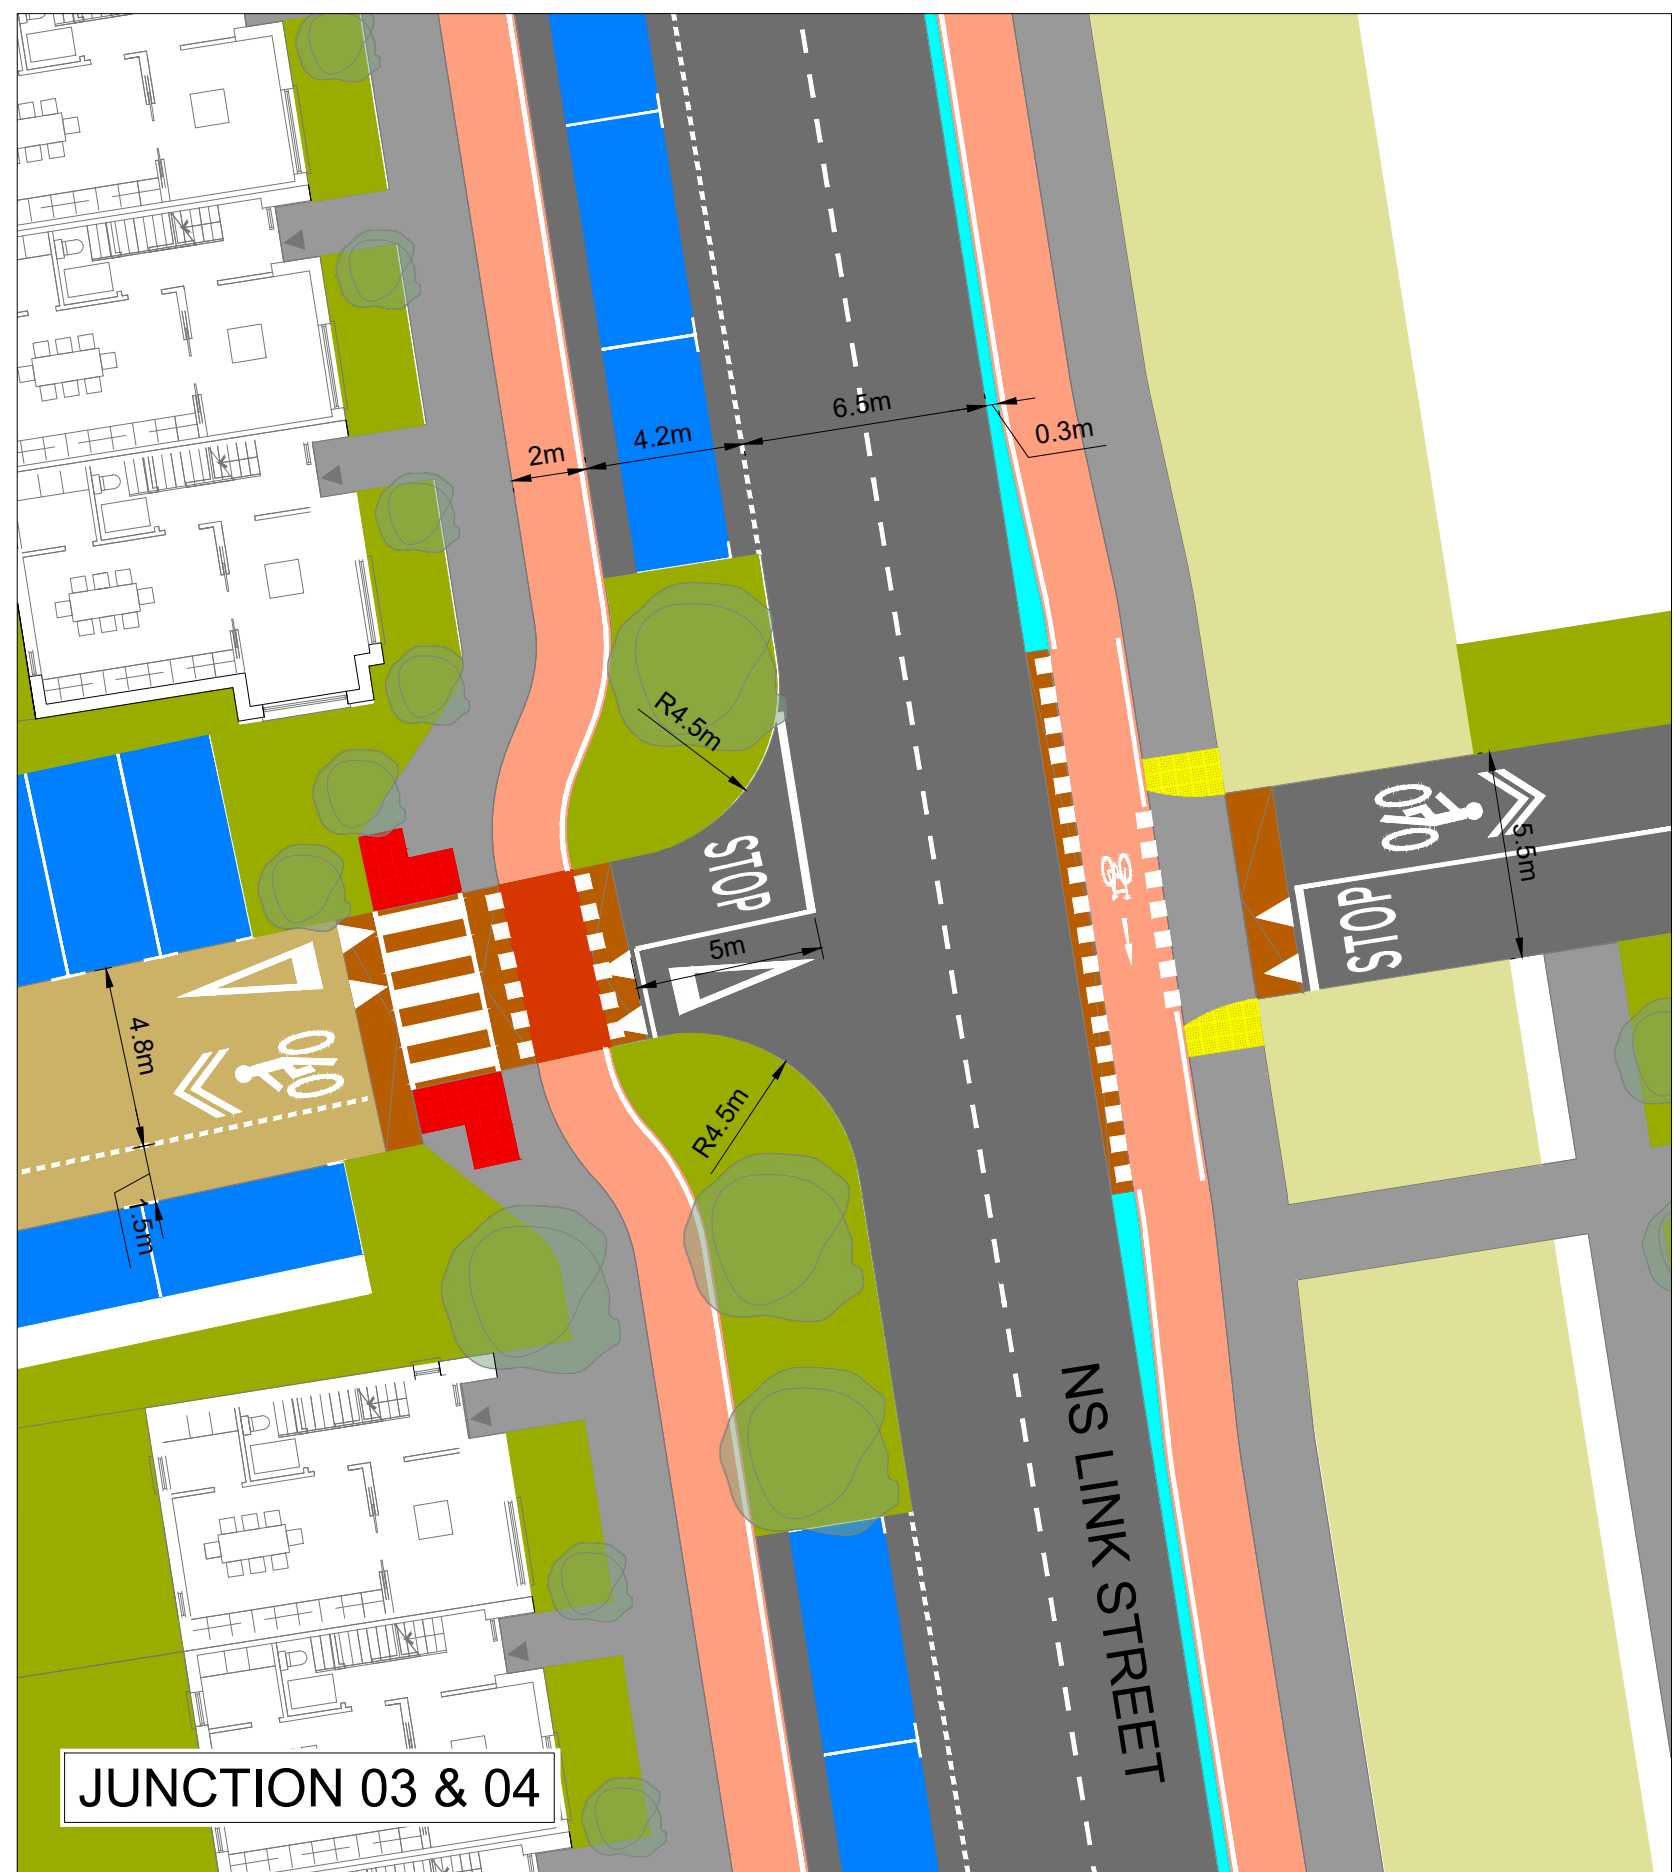


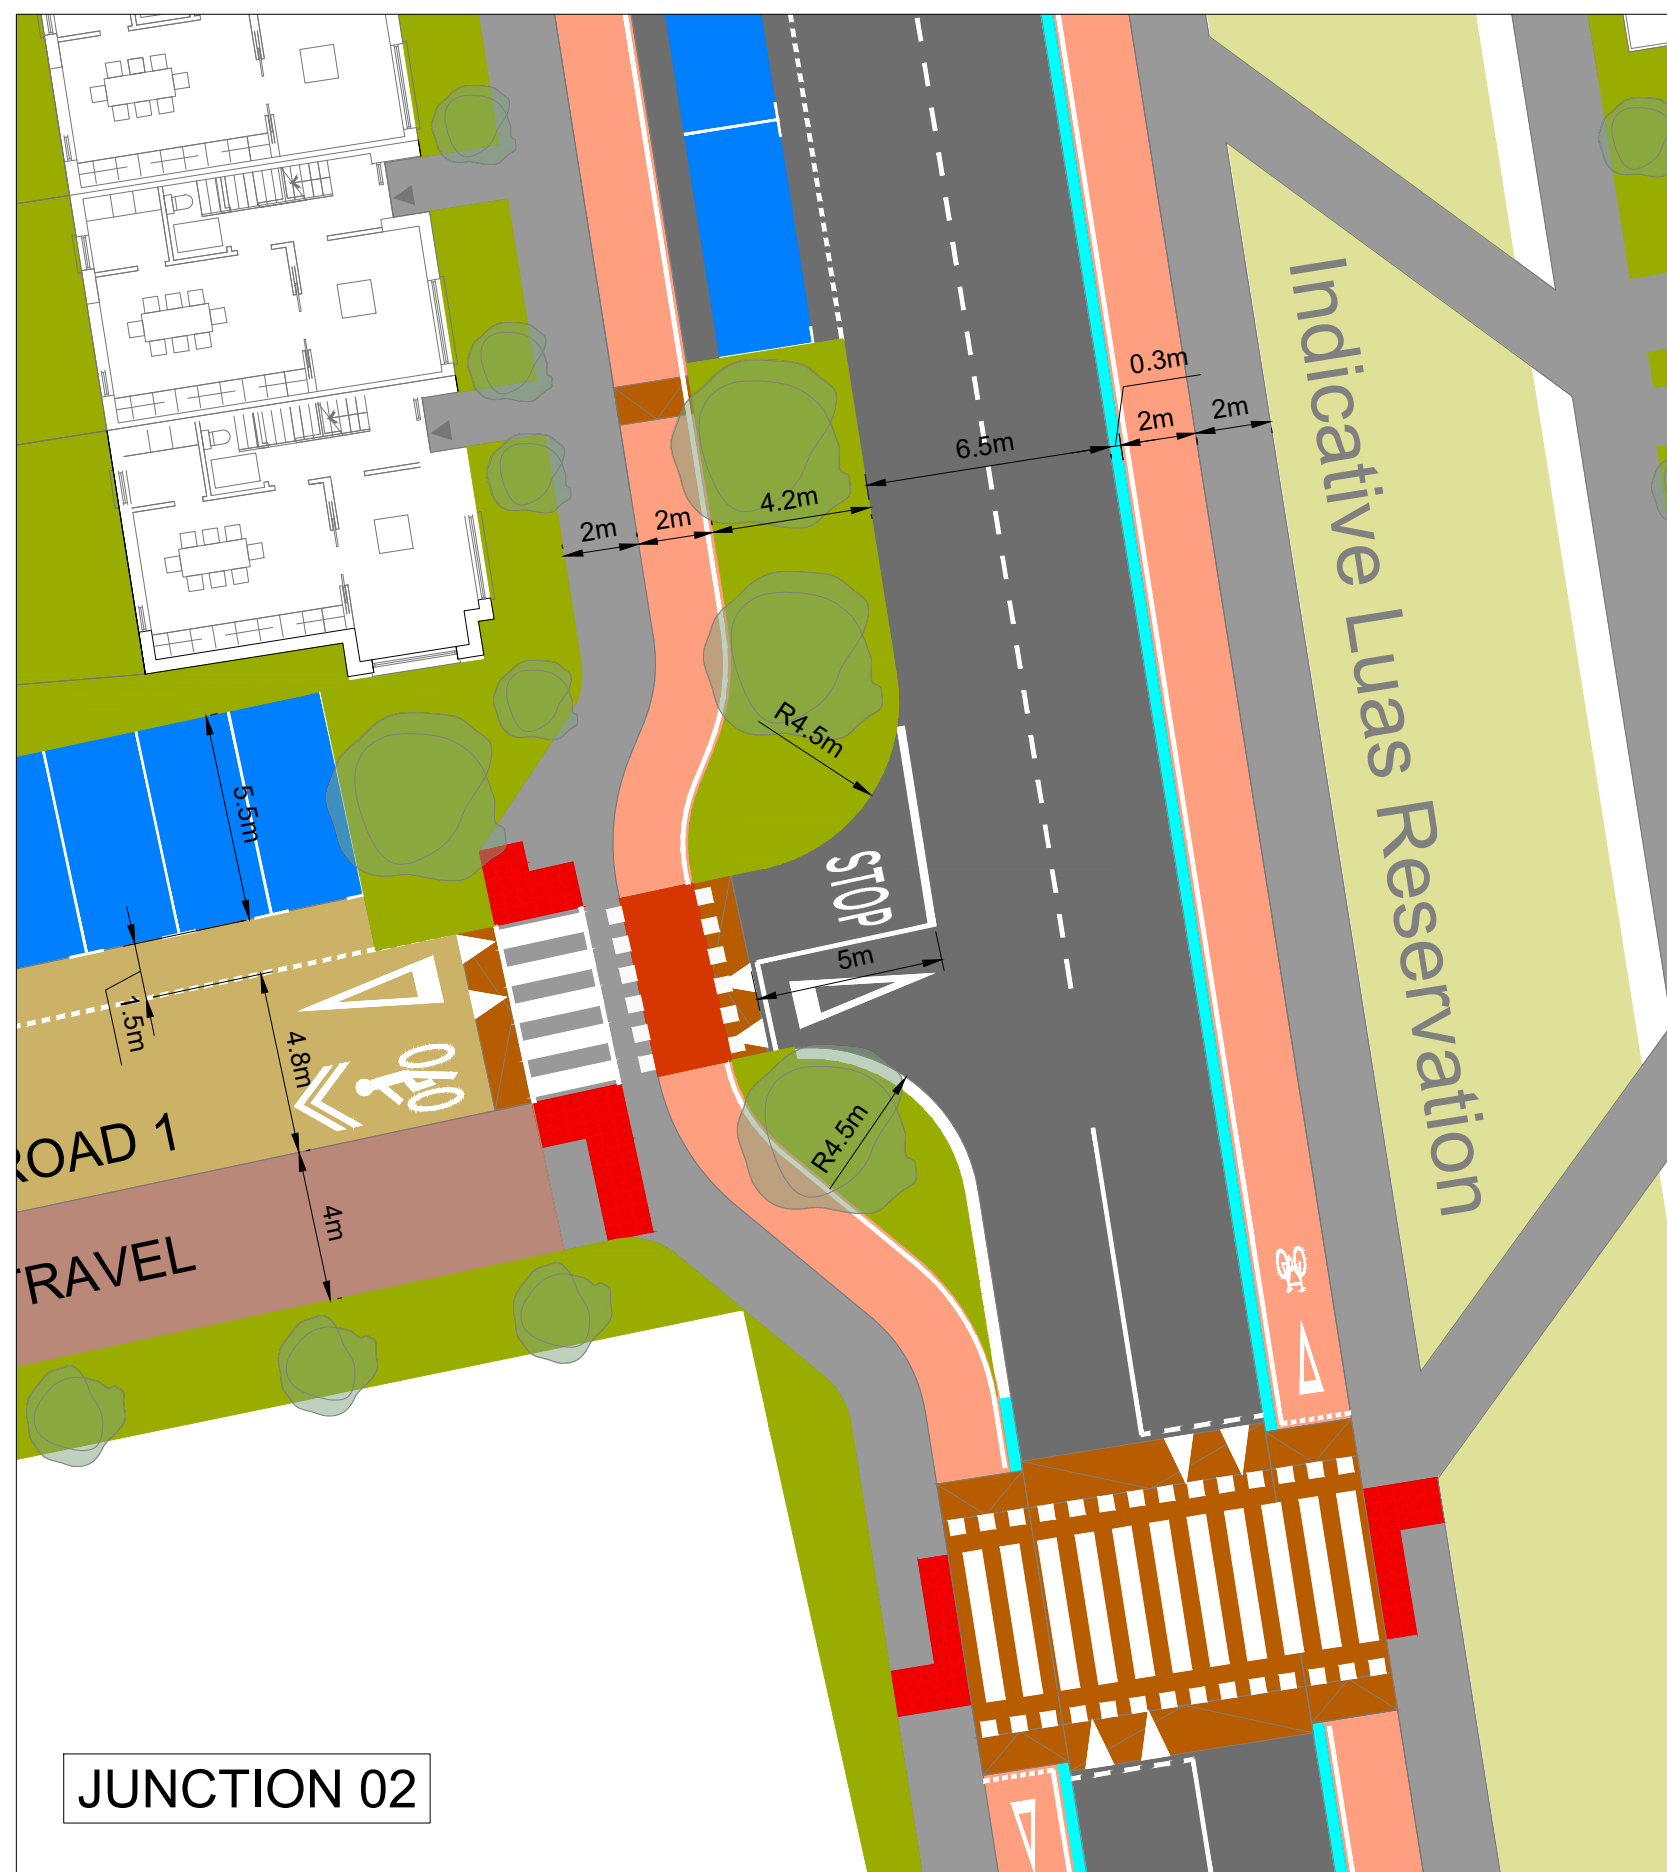

- ### GENERAL NOTES
1. ALL DIMENSIONS ARE IN MILLIMETRES UNLESS NOTED OTHERWISE
 2. ONLY WRITTEN DIMENSIONS SHALL BE USED. NO DIMENSIONS SHALL BE SCALED FROM THE DRAWINGS
 3. ALL LEVELS ARE IN METRES AND ARE TO MALIN HEAD DATUM
 4. ALL COORDINATES ARE IN METRES AND ARE TO IRISH TRANSVERSE MERCATOR
 5. DRAWINGS ARE TO BE READ IN CONJUNCTION WITH THE SPECIFICATION

LEGEND:

- | | |
|---|----------------------------------|
|  | 30cm BUFFER |
|  | PROPOSED CARRIAGEWAY |
|  | PROPOSED FOOTPATH |
|  | PROPOSED CYCLE TRACK |
|  | PROPOSED CYCLE LANE |
|  | PROPOSED PARKING/ACCESSIBLE BAYS |
|  | PROPOSED SHARED PATH (HOMEZONES) |
|  | PROPOSED SHARED ACTIVE TRAVEL |
|  | PROPOSED LANDSCAPE AREA |
|  | PROPOSED RAISED TABLE/ RAMPS |
|  | UNCONTROLLED PEDESTRIAN CROSSING |
|  | CONTROLLED PEDESTRIAN CROSSING |
|  | INDICATIVE LUAS RESERVATION |

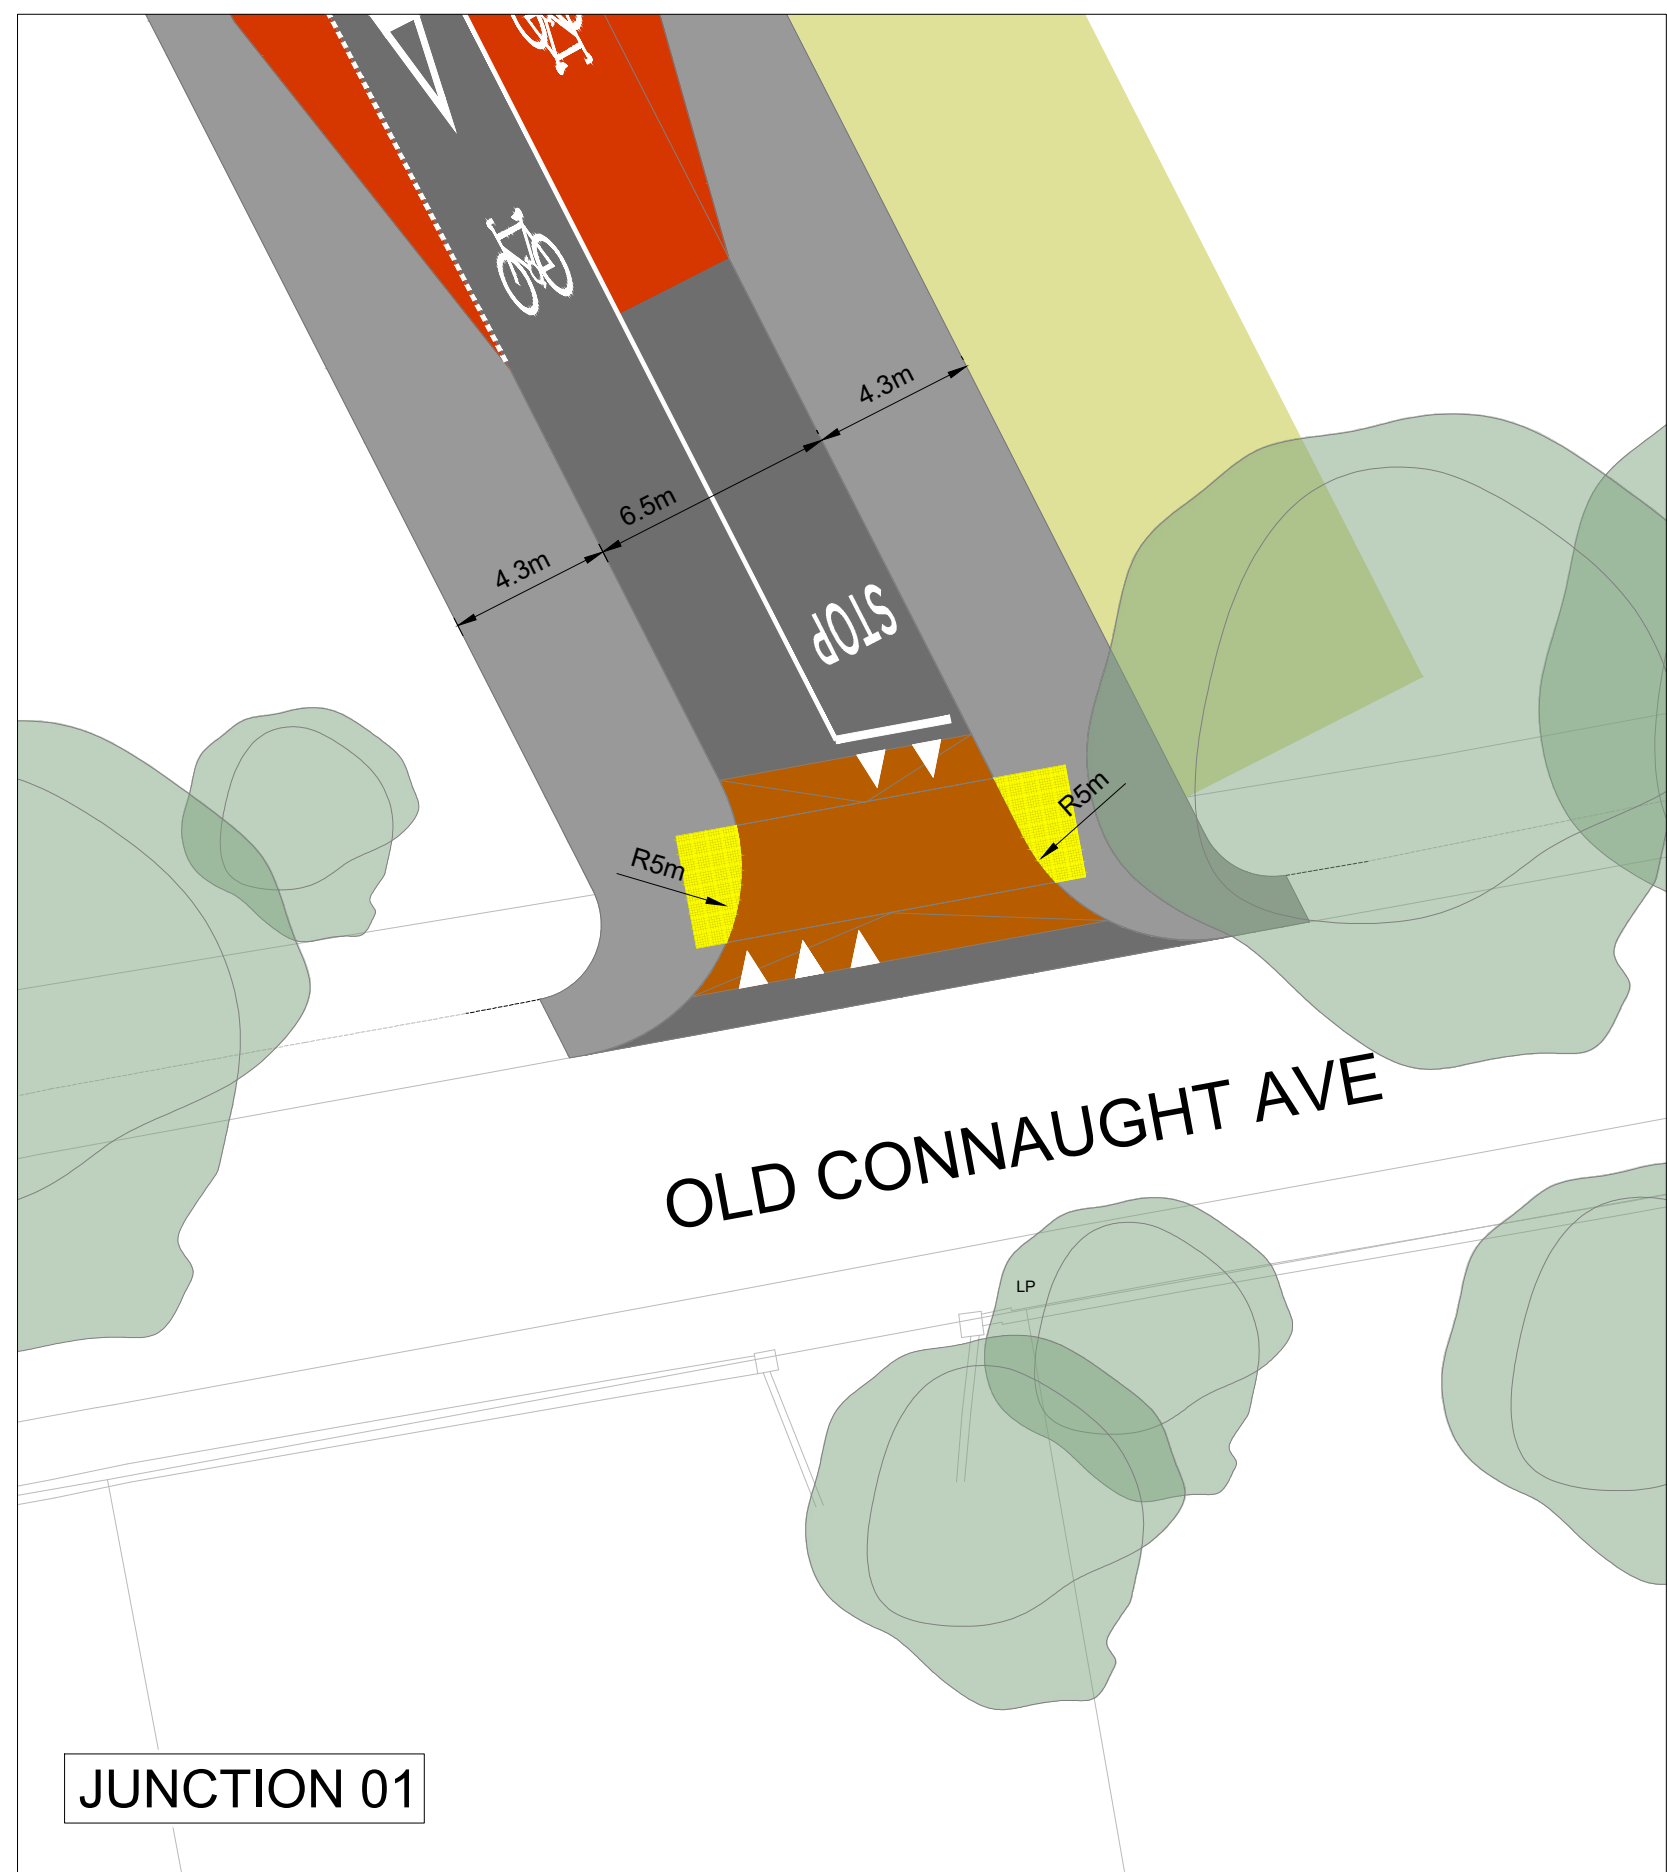

© ORDINANCE SURVEY IRELAND LICENSE NR.
AR 0082522. ORDINANCE SURVEY IRELAND &
GOVERNMENT OF IRELAND

ATKINS WILL NOT BE HELD LIABLE FOR THE
USE OF THIS DATA ON ANY PROJECT OTHER
THAN THE PROJECT:

Risk Level	
	Atkins Base Line - Low Risk
	Atkins Sensitive - Medium Risk
	Atkins Private - High Risk
	Client Critical - Already Marked

P06	UPDATED STAGE 3 LRD SUBMISSION	DS	22.09.26	FO	PF	PF
P05	UPDATED STAGE 3 LRD SUBMISSION	DS	17.09.26	FO	PF	PF
P04	UPDATED STAGE 3 LRD SUBMISSION	DS	24.07.26	FO	PF	PF
P03	STAGE 3 LRD SUBMISSION	IC	29.06.26	FO	PF	PF
P02	STAGE 3 LRD SUBMISSION	IC	22.06.26	FO	PF	PF
P01	STAGE 2 LRD SUBMISSION	IC	25.02.26	FO	PF	PF
01	FOR INFORMATION	IC	13.02.26	FO	PF	PF
Rev	Description	By	Date	Chk'd	Rev'd	Auth

 **AtkinsRéalis**

Unit 2B, 2200 Cork Airport
Business Park, Cork
Tel (+353) 021 428 0300
Fax (+353) 021 428 0360

1st Floor Technology House
Parkmore Technology Park, Galway
Tel (+353) 091 786 050
Fax (+353) 091 779 830

Atkins House, 150-155 Airside
Business Park, Swords, Co. Dublin
Tel (+353) 01 810 8000
Fax (+353) 01 810 8001

Client	-----
	CASTLETHORN OLD CONNA ULC

Project	-----
	OLD CONNAUGHT PHASE A1 LRD

JUNCTION DIMENSIONS SHEET 1						
Original Scale 1:500 @ A1 1:1000 @ A3		Drawn DS	Checked FO	Reviewed PF	Authorised PF	
		Date 22.09.26	Date 22.09.26	Date 22.09.26	Date 22.09.26	
Status	Drawing Number					Rev
A3	100126446-ATK-XX-00-DR-CE-900105					P06