
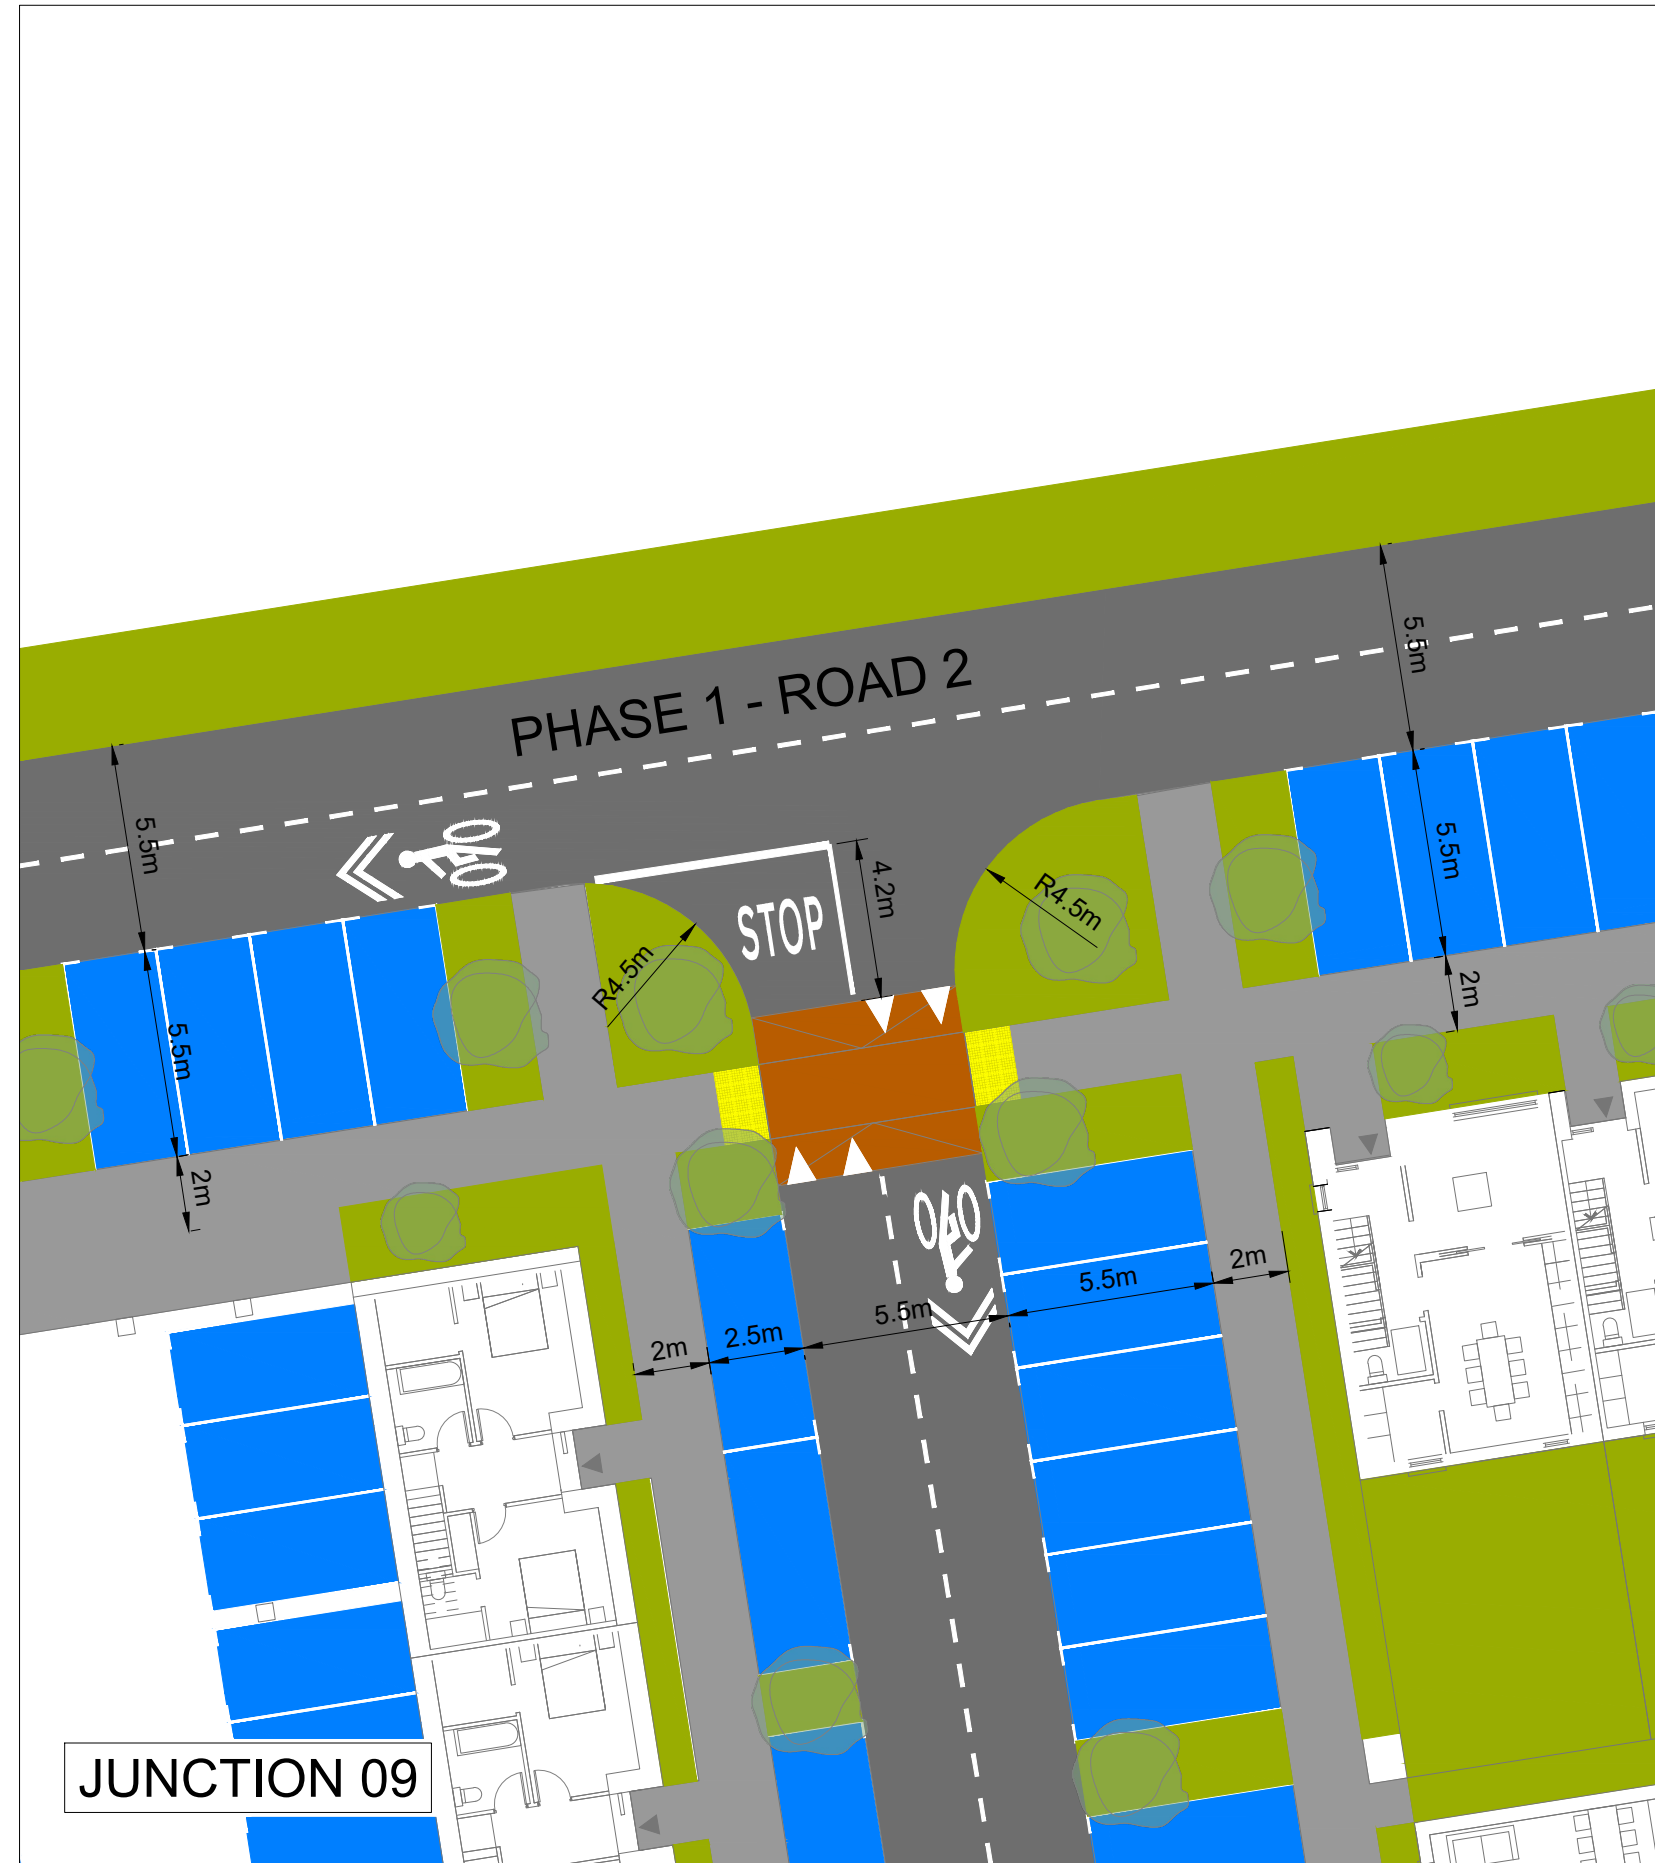
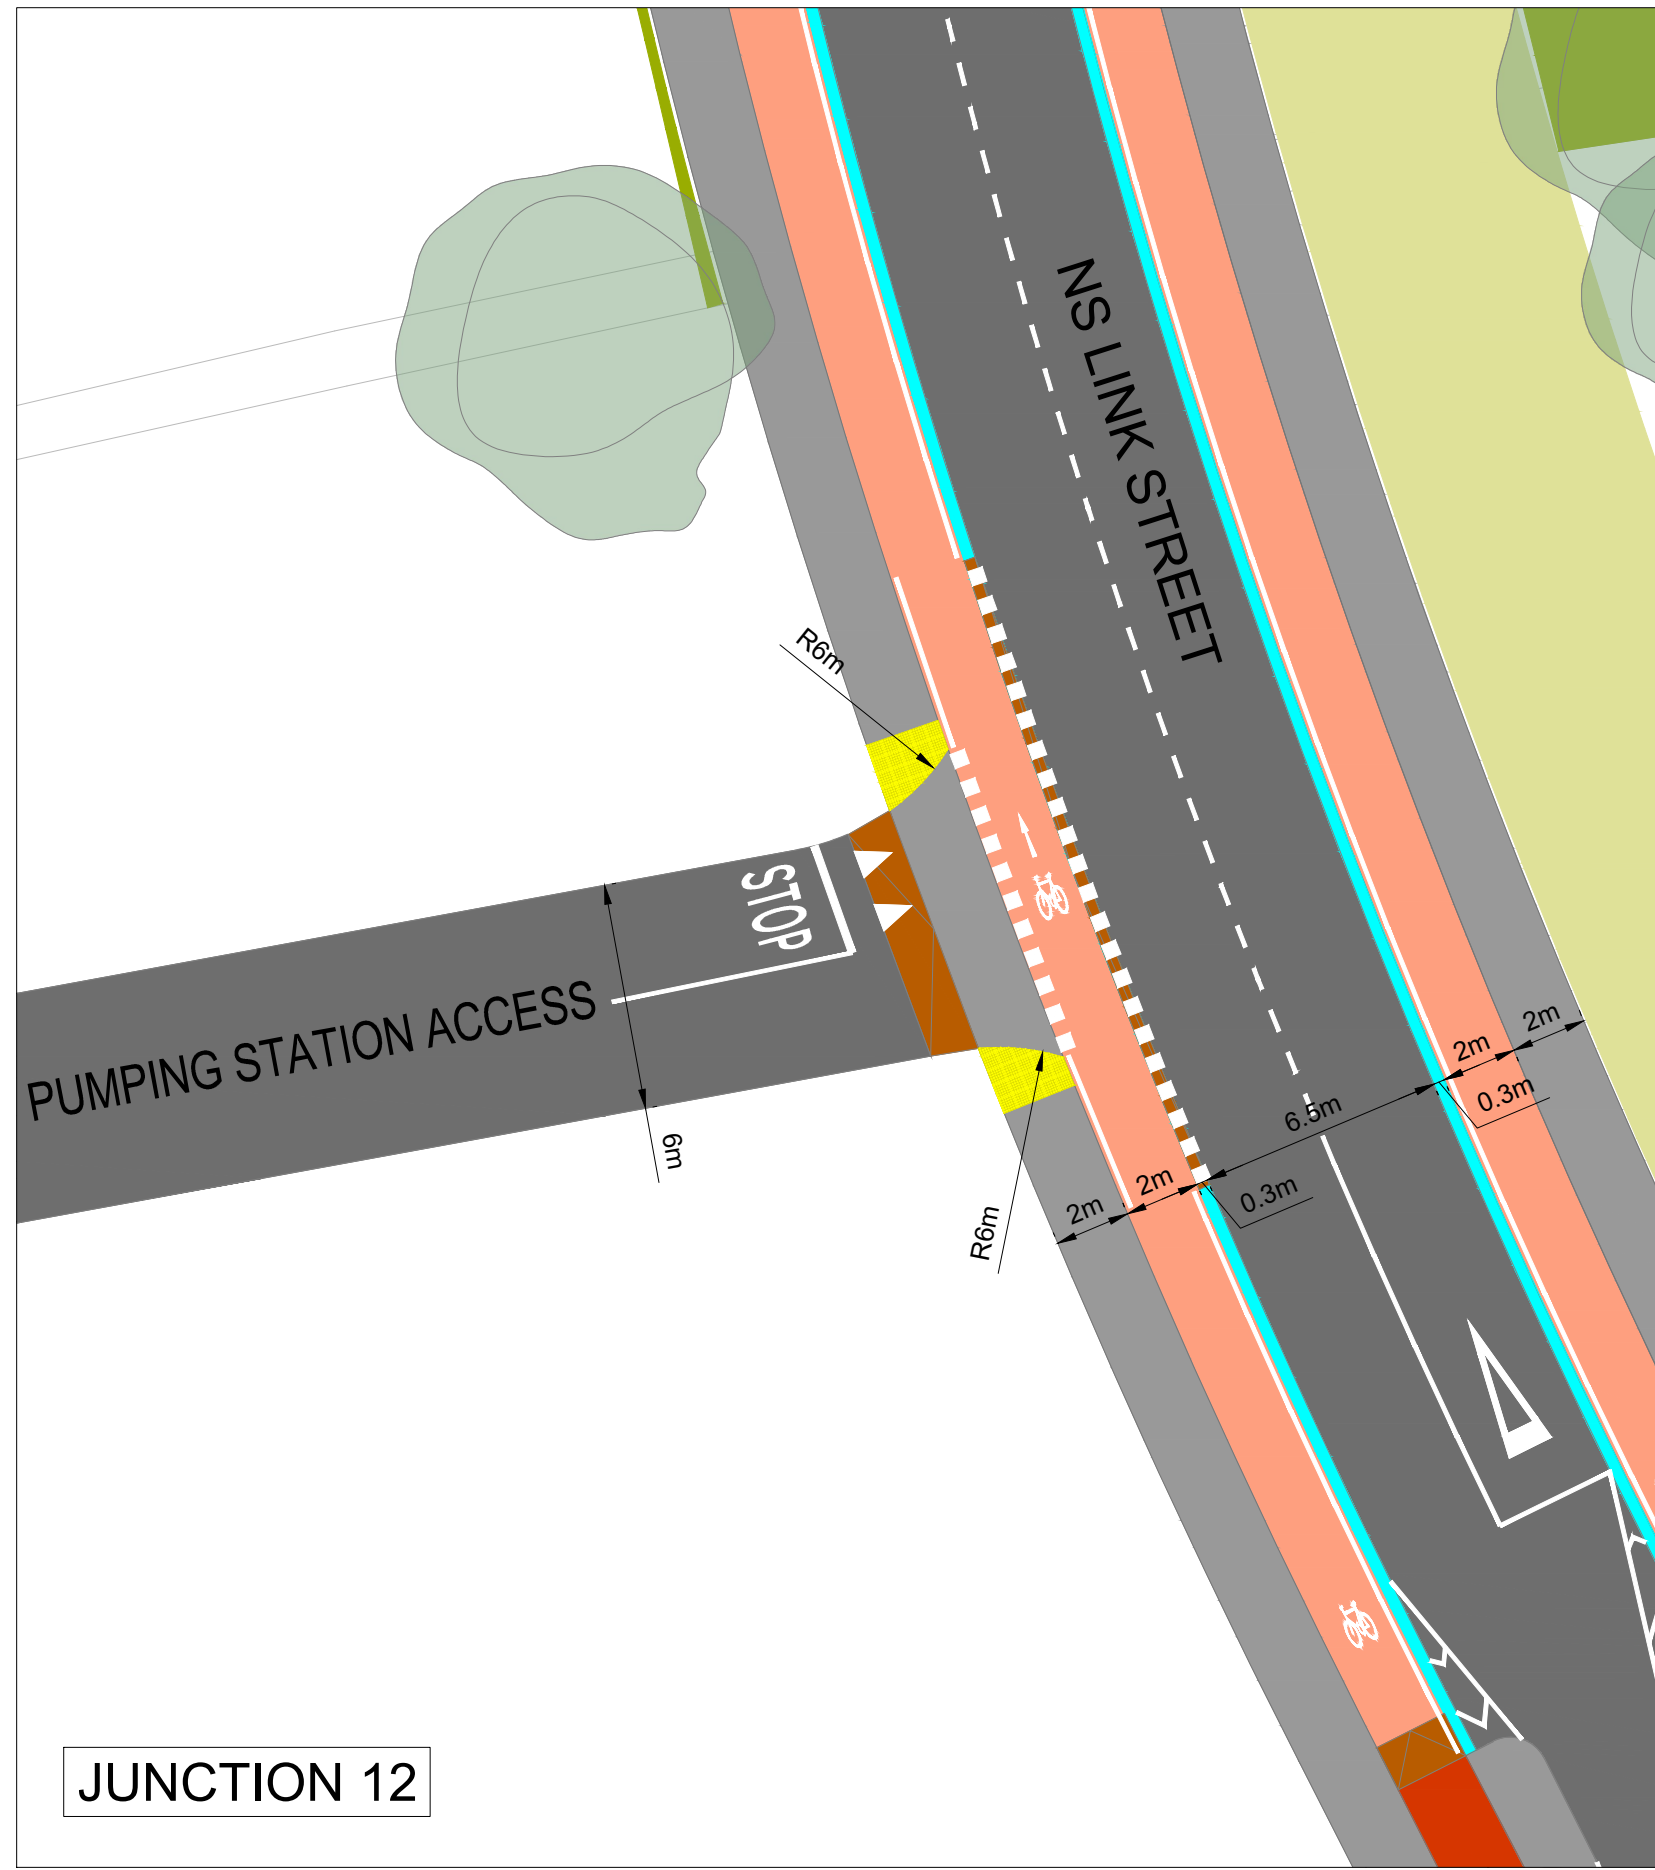


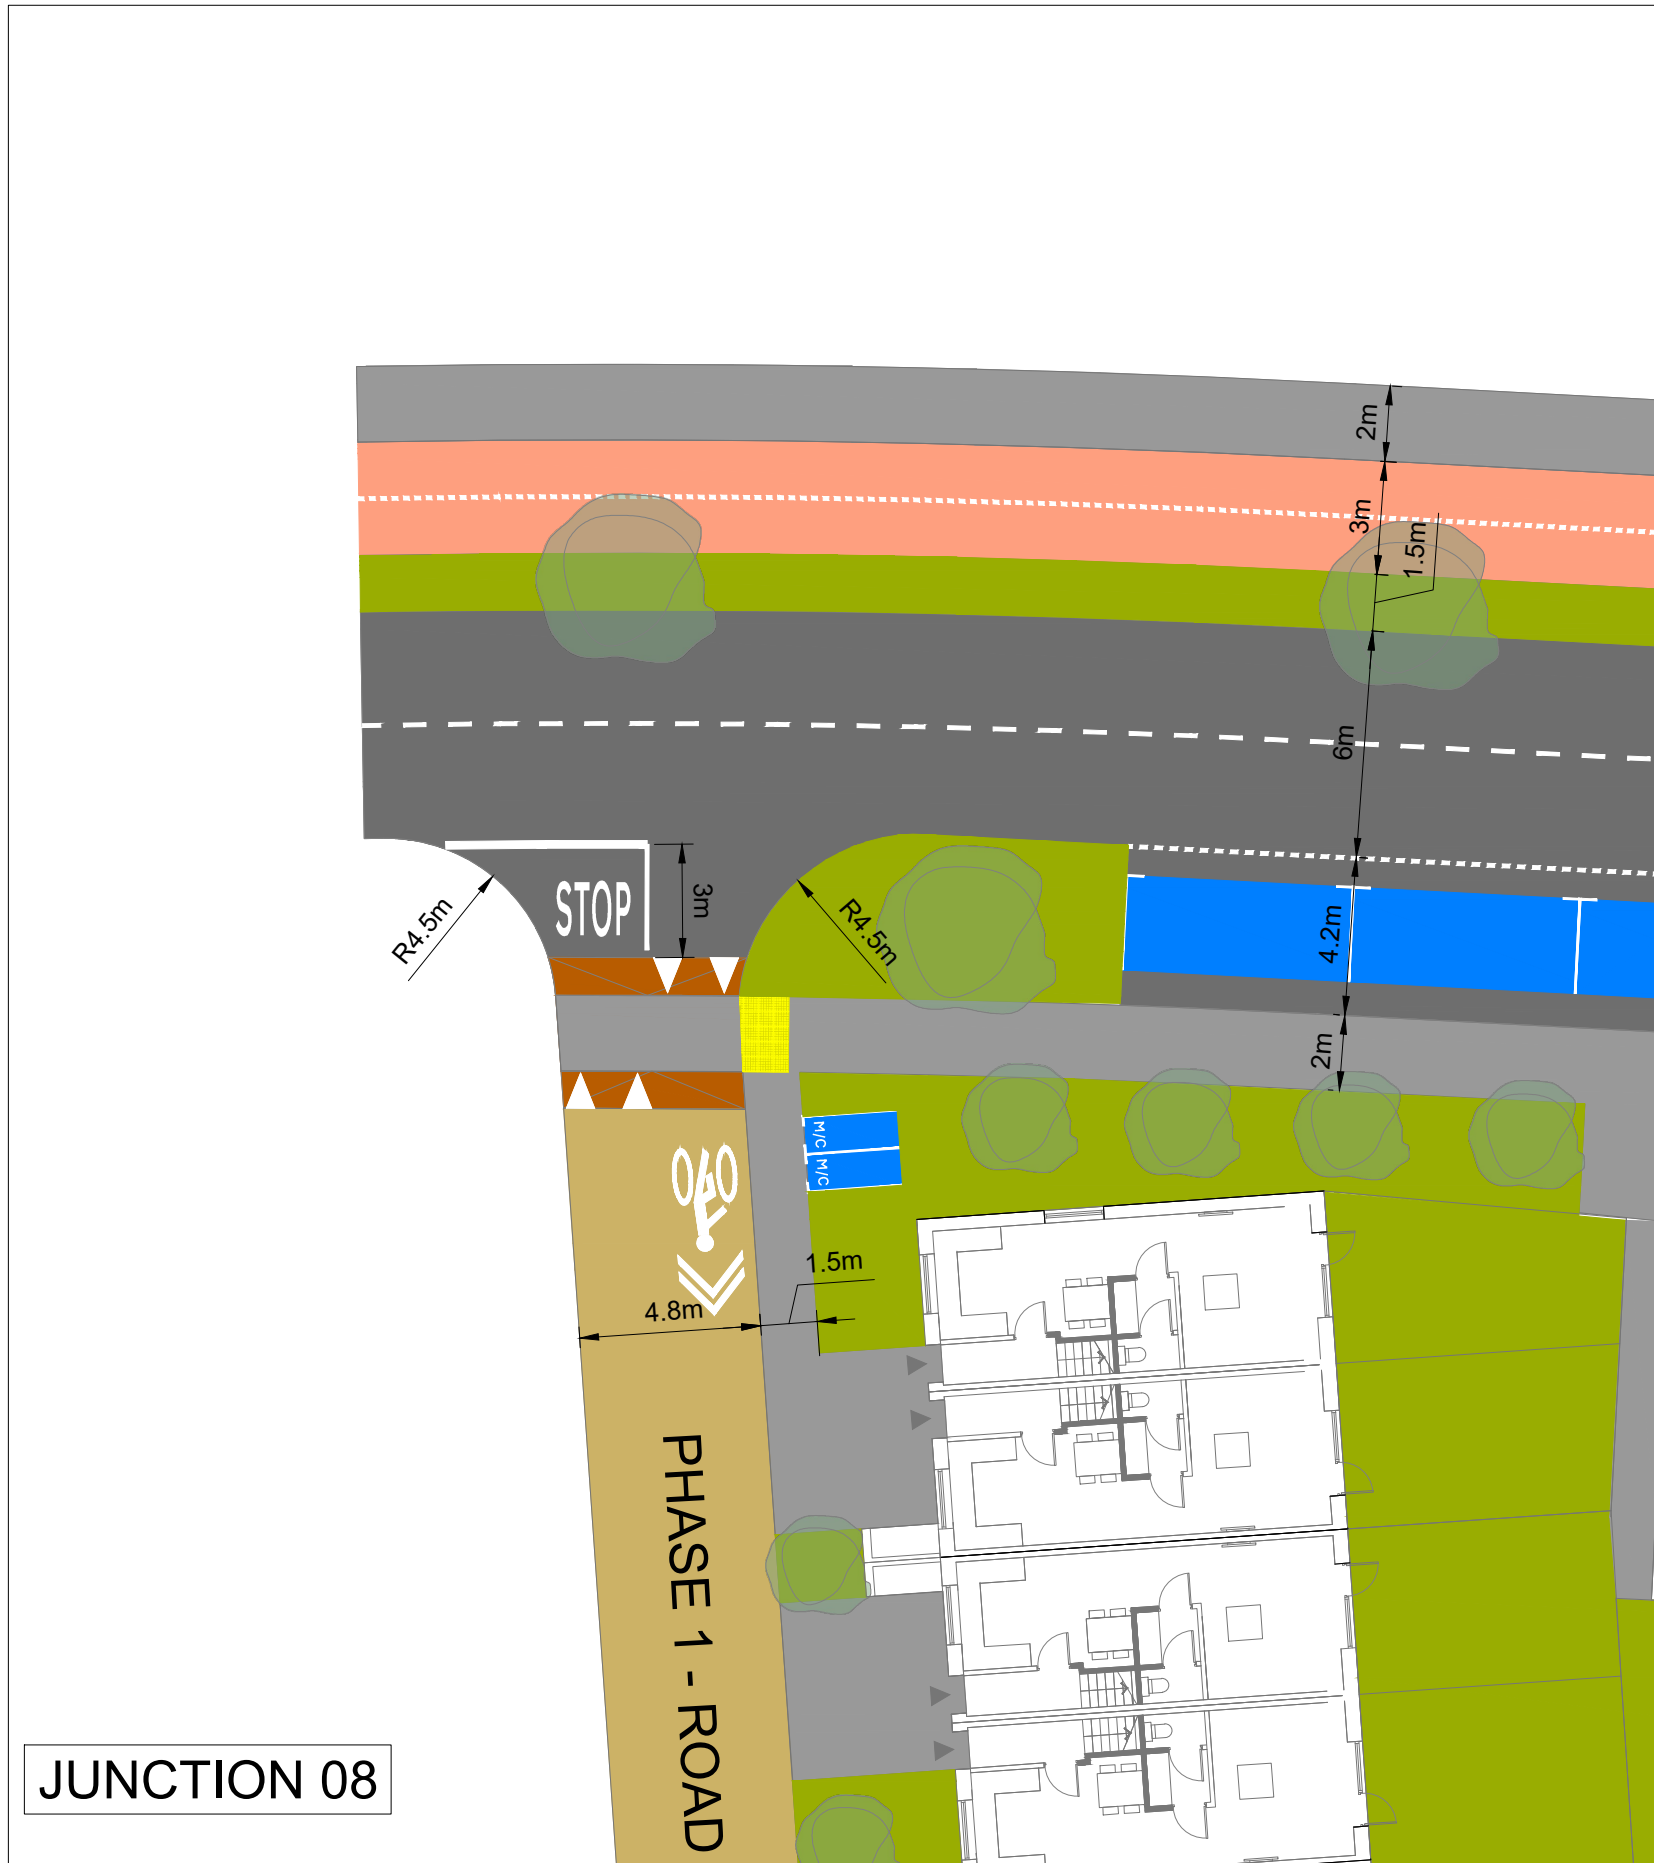

- ### GENERAL NOTES
1. ALL DIMENSIONS ARE IN MILLIMETRES UNLESS NOTED OTHERWISE
 2. ONLY WRITTEN DIMENSIONS SHALL BE USED. NO DIMENSIONS SHALL BE SCALED FROM THE DRAWINGS
 3. ALL LEVELS ARE IN METRES AND ARE TO MALIN HEAD DATUM
 4. ALL COORDINATES ARE IN METRES AND ARE TO IRISH TRANSVERSE MERCATOR
 5. DRAWINGS ARE TO BE READ IN CONJUNCTION WITH THE SPECIFICATION

LEGEND:

- | | |
|---|----------------------------------|
|  | 30cm BUFFER |
|  | PROPOSED CARRIAGEWAY |
|  | PROPOSED FOOTPATH |
|  | PROPOSED CYCLE TRACK |
|  | PROPOSED CYCLE LANE |
|  | PROPOSED PARKING/ACCESSIBLE BAYS |
|  | PROPOSED SHARED PATH (HOMEZONES) |
|  | PROPOSED SHARED ACTIVE TRAVEL |
|  | PROPOSED LANDSCAPE AREA |
|  | PROPOSED RAISED TABLE/ RAMP |
|  | UNCONTROLLED PEDESTRIAN CROSSING |
|  | CONTROLLED PEDESTRIAN CROSSING |
|  | INDICATIVE LUAS RESERVATION |

KEY PLAN



Purpose	PLANNING
---------	----------

Title

JUNCTION DIMENSIONS SHEET 2

Original Score		Drawn	Checked	Reviewed	Authorised
1:500 @ A1		DS	FO	PF	PF
1:1000 @ A3		Date 22.09.26	Date 22.09.26	Date 22.09.26	Date 22.09.26
Status	Drawing Number				Rev
A3	100126446-ATK-XX-00-DR-CE-900106				P06

P06	UPDATED STAGE 3 LRD SUBMISSION	DS	22.09.26	FO	PF	PF
P05	UPDATED STAGE 3 LRD SUBMISSION	DS	17.09.26	FO	PF	PF
P04	UPDATED STAGE 3 LRD SUBMISSION	DS	24.07.26	FO	PF	PF
P03	STAGE 3 LRD SUBMISSION	IC	29.06.26	FO	PF	PF
P02	STAGE 3 LRD SUBMISSION	IC	22.06.26	FO	PF	PF
P01	STAGE 2 LRD SUBMISSION	IC	15.02.26	FO	PF	PF
01	FOR INFORMATION	IC	13.02.26	FO	PF	PF
Rev	Description	By	Date	Chk'd	Rev'd	Auth

Atkins House, 150-155 Airside	Unit 2B, 2200 Cork Airport	1st Floor Technology House
Business Park, Swords, Co. Dublin	Business Park, Cork	Parkmore Technology Park, Galway
Tel (+353) 01 810 8000	Tel (+353) 021 429 0300	Tel (+353) 091 786 050
Fax (+353) 01 810 8001	Fax (+353) 021 429 0360	Fax (+353) 091 779 830

 AtkinsRéalis

Client

CASTLETHORN OLD CONNA ULC

Project

OLD CONNAUGHT PHASE A1 LRD