

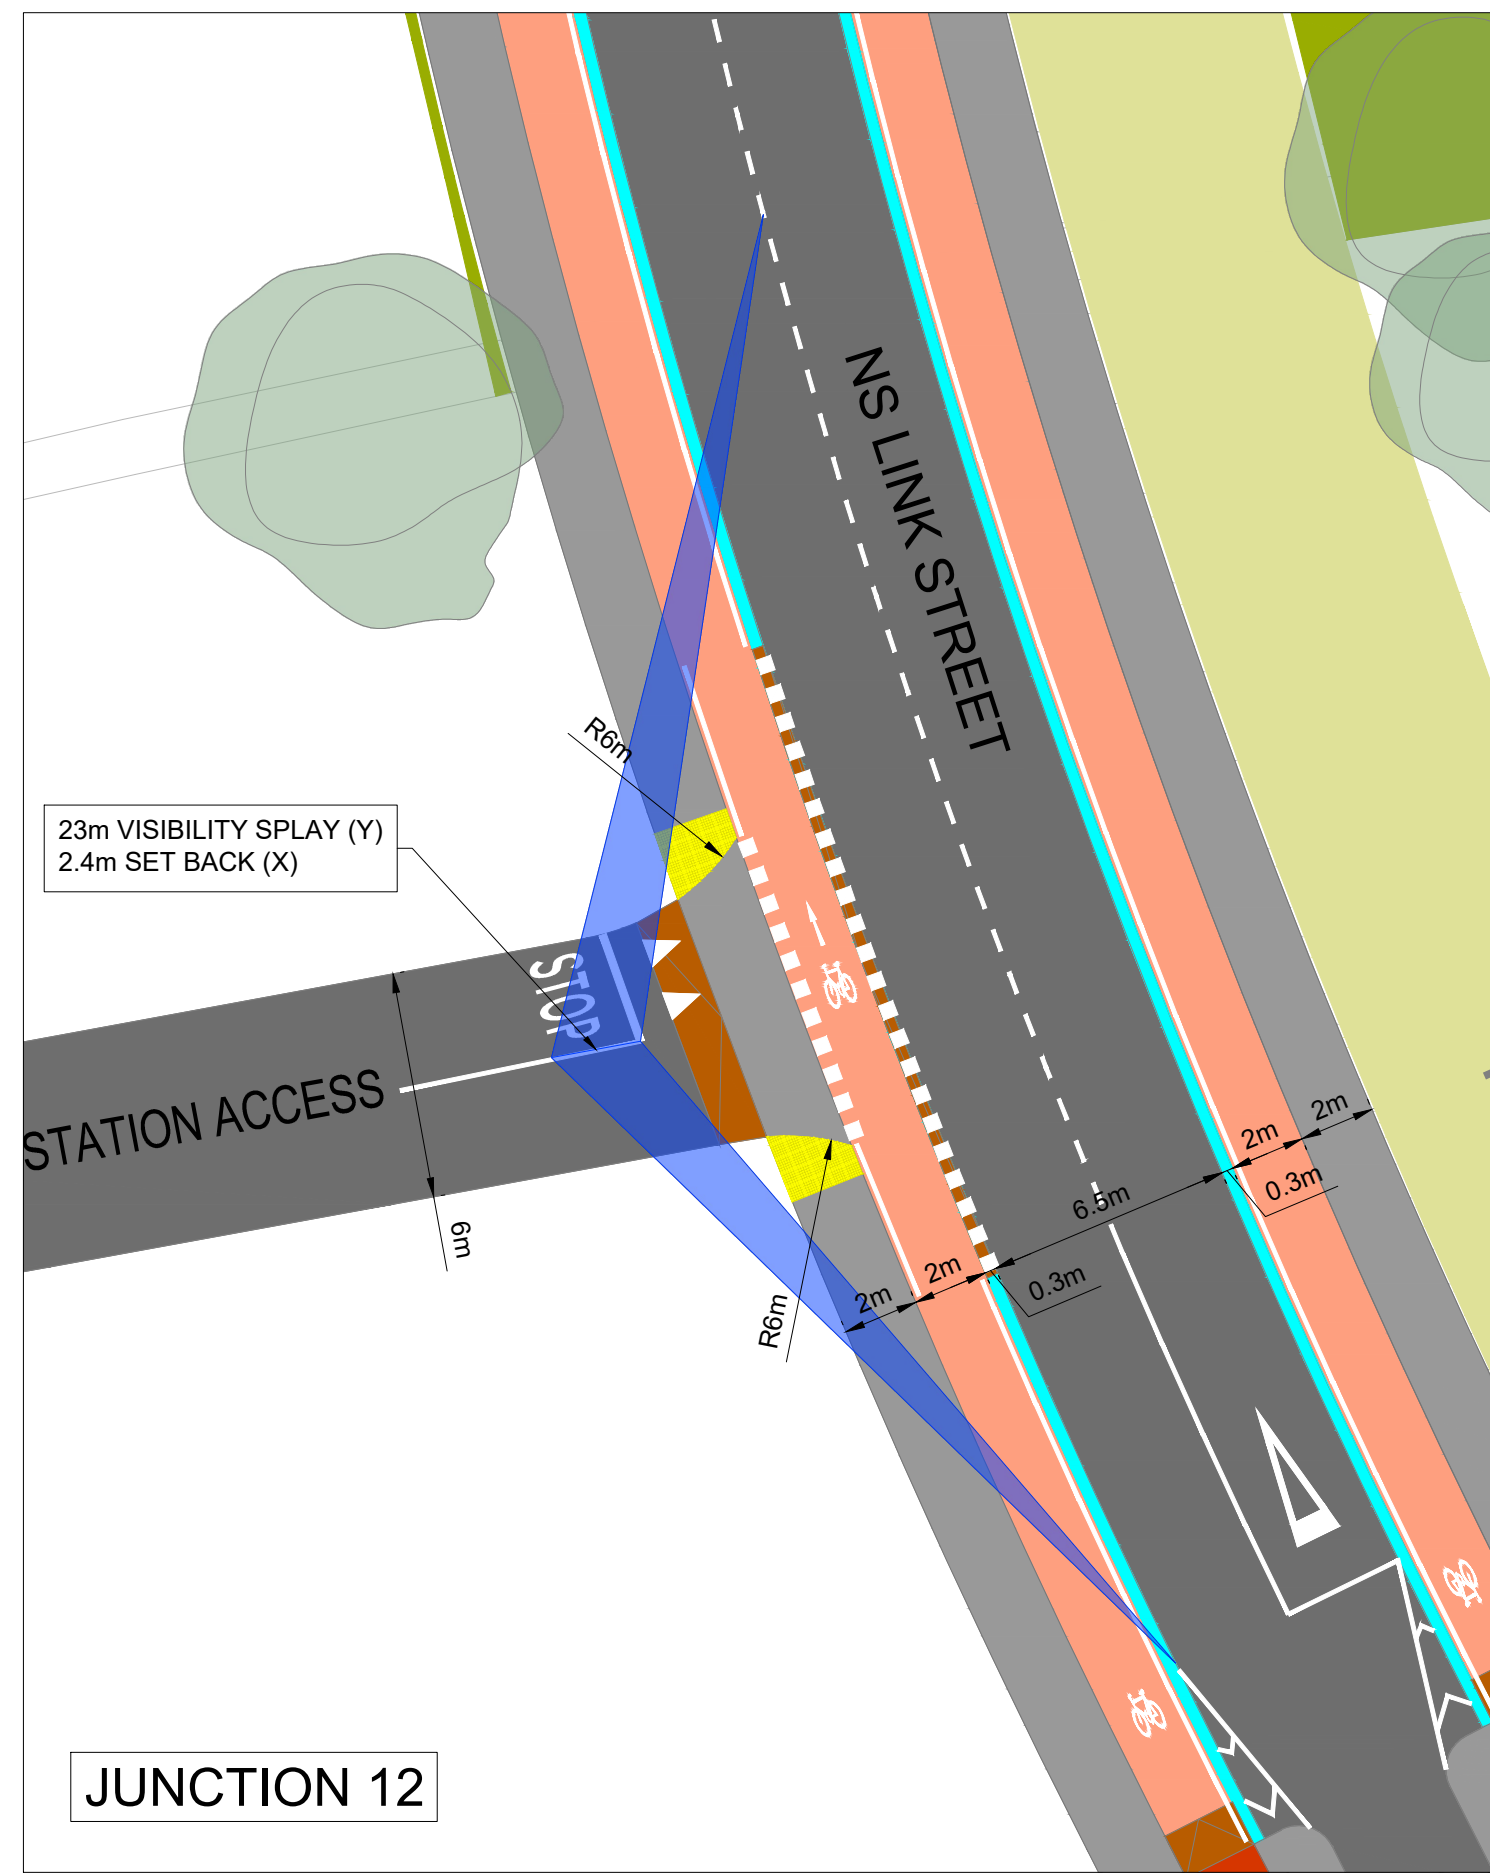
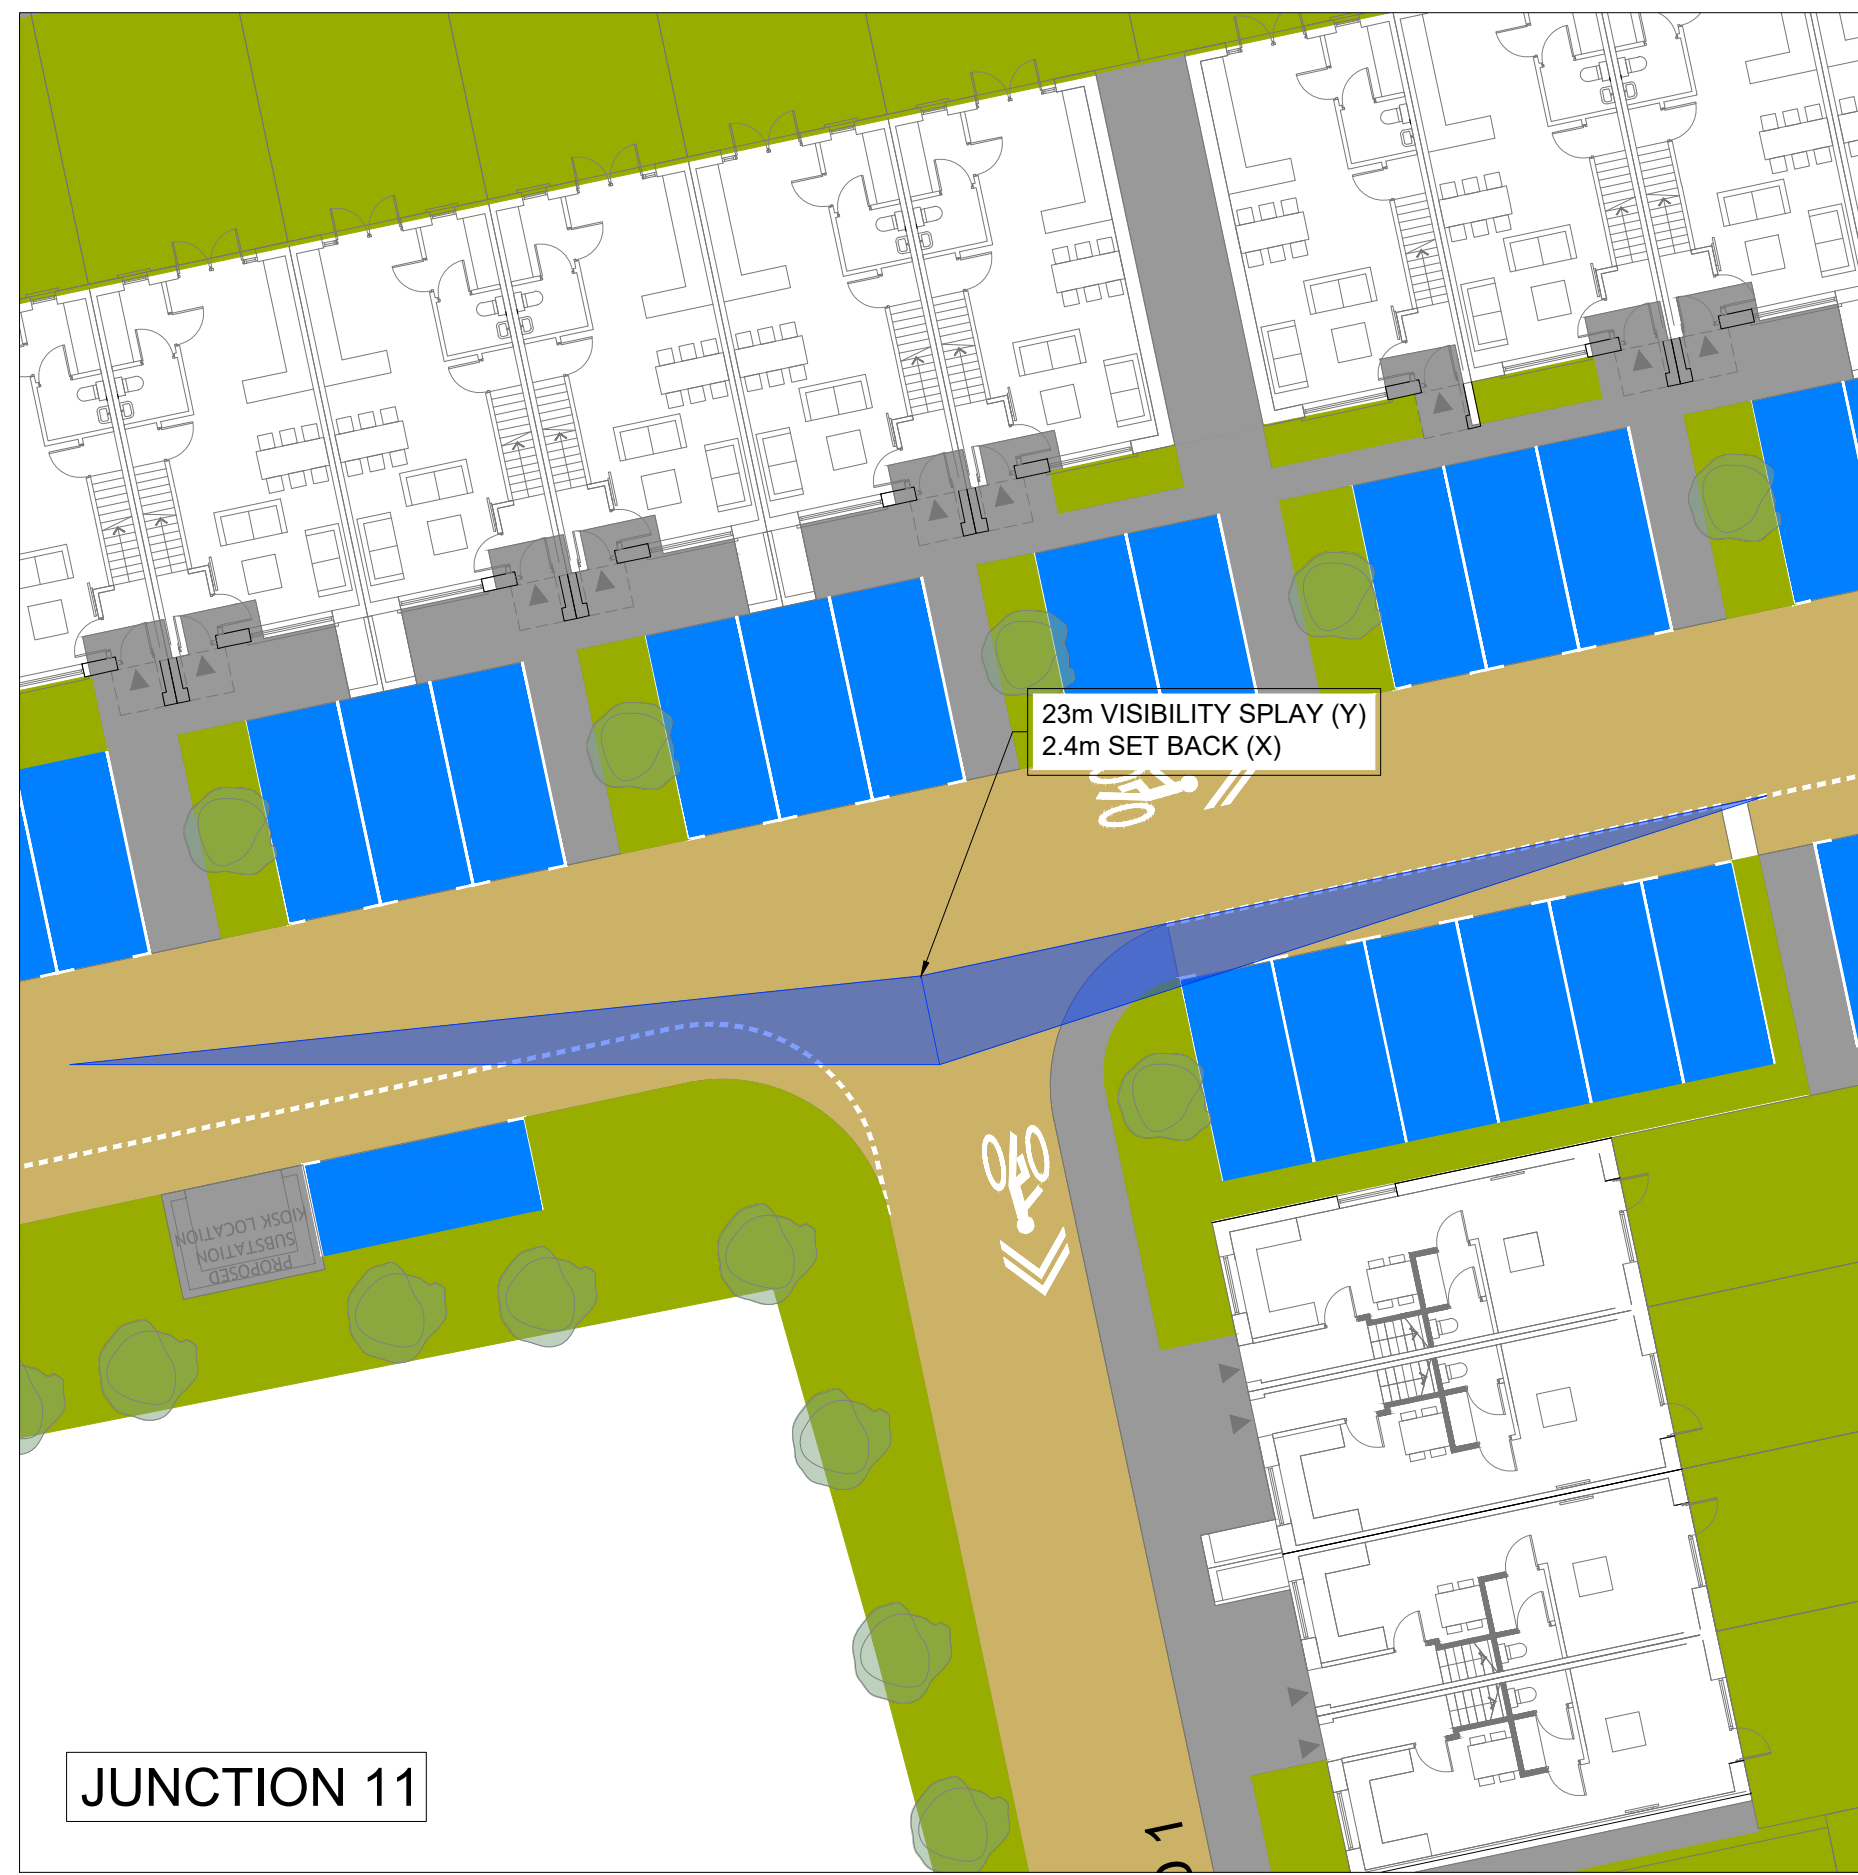
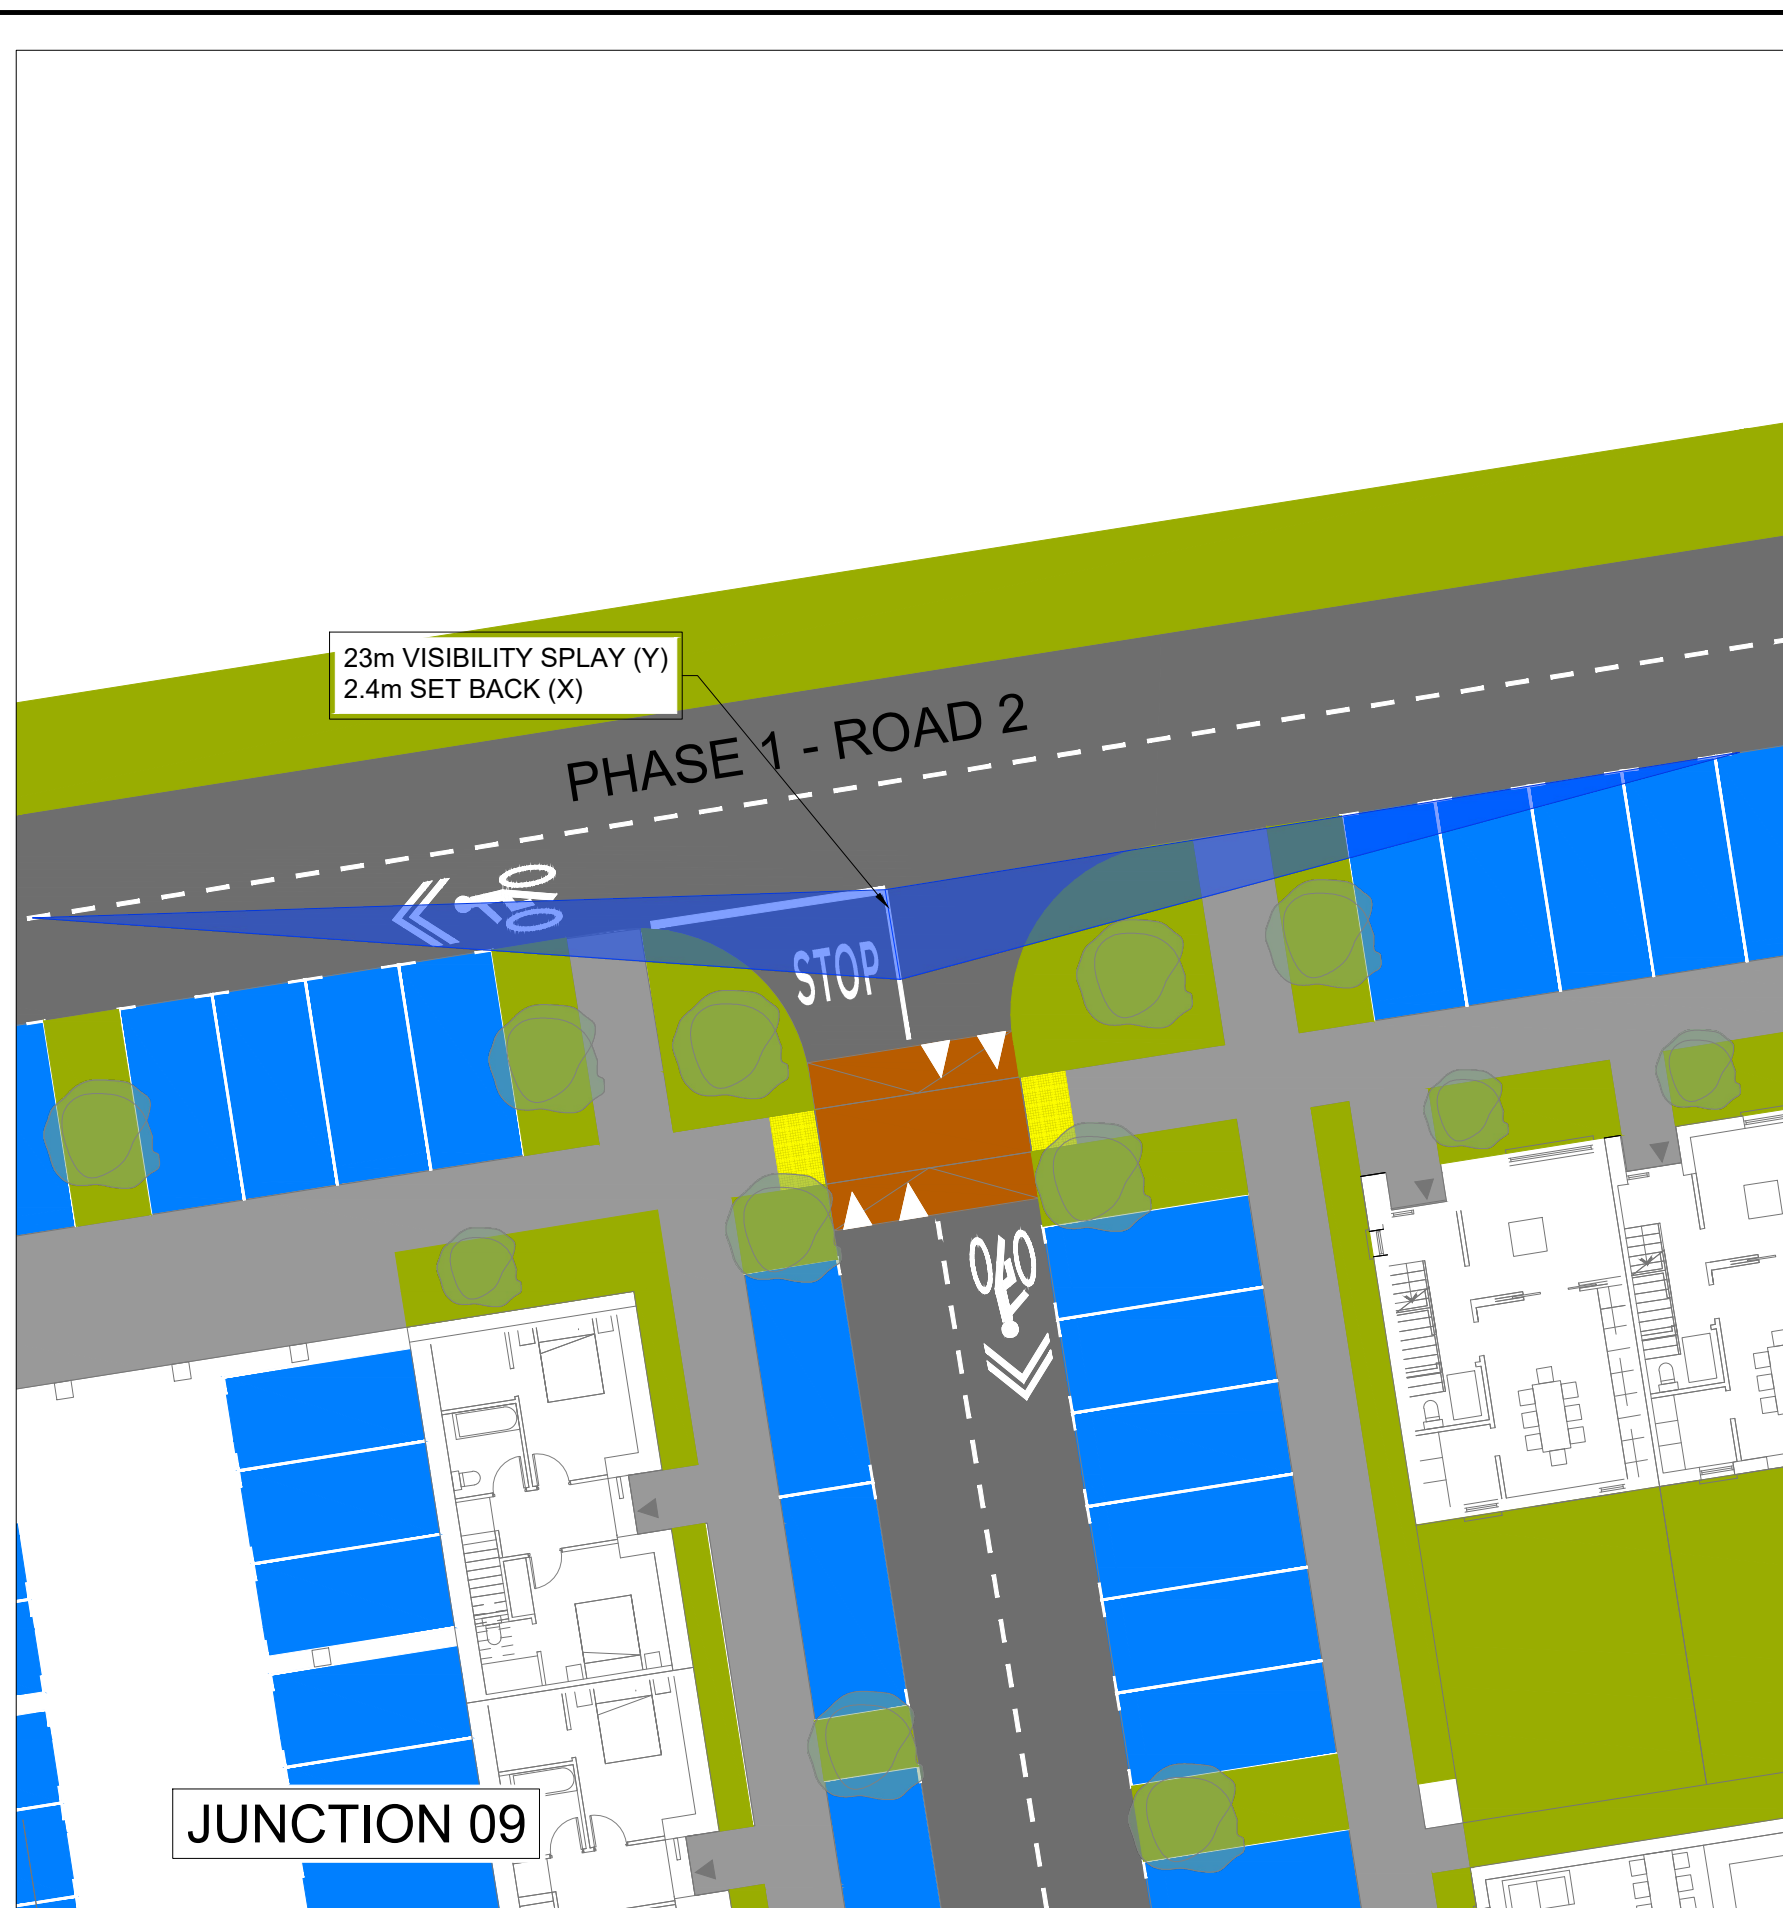


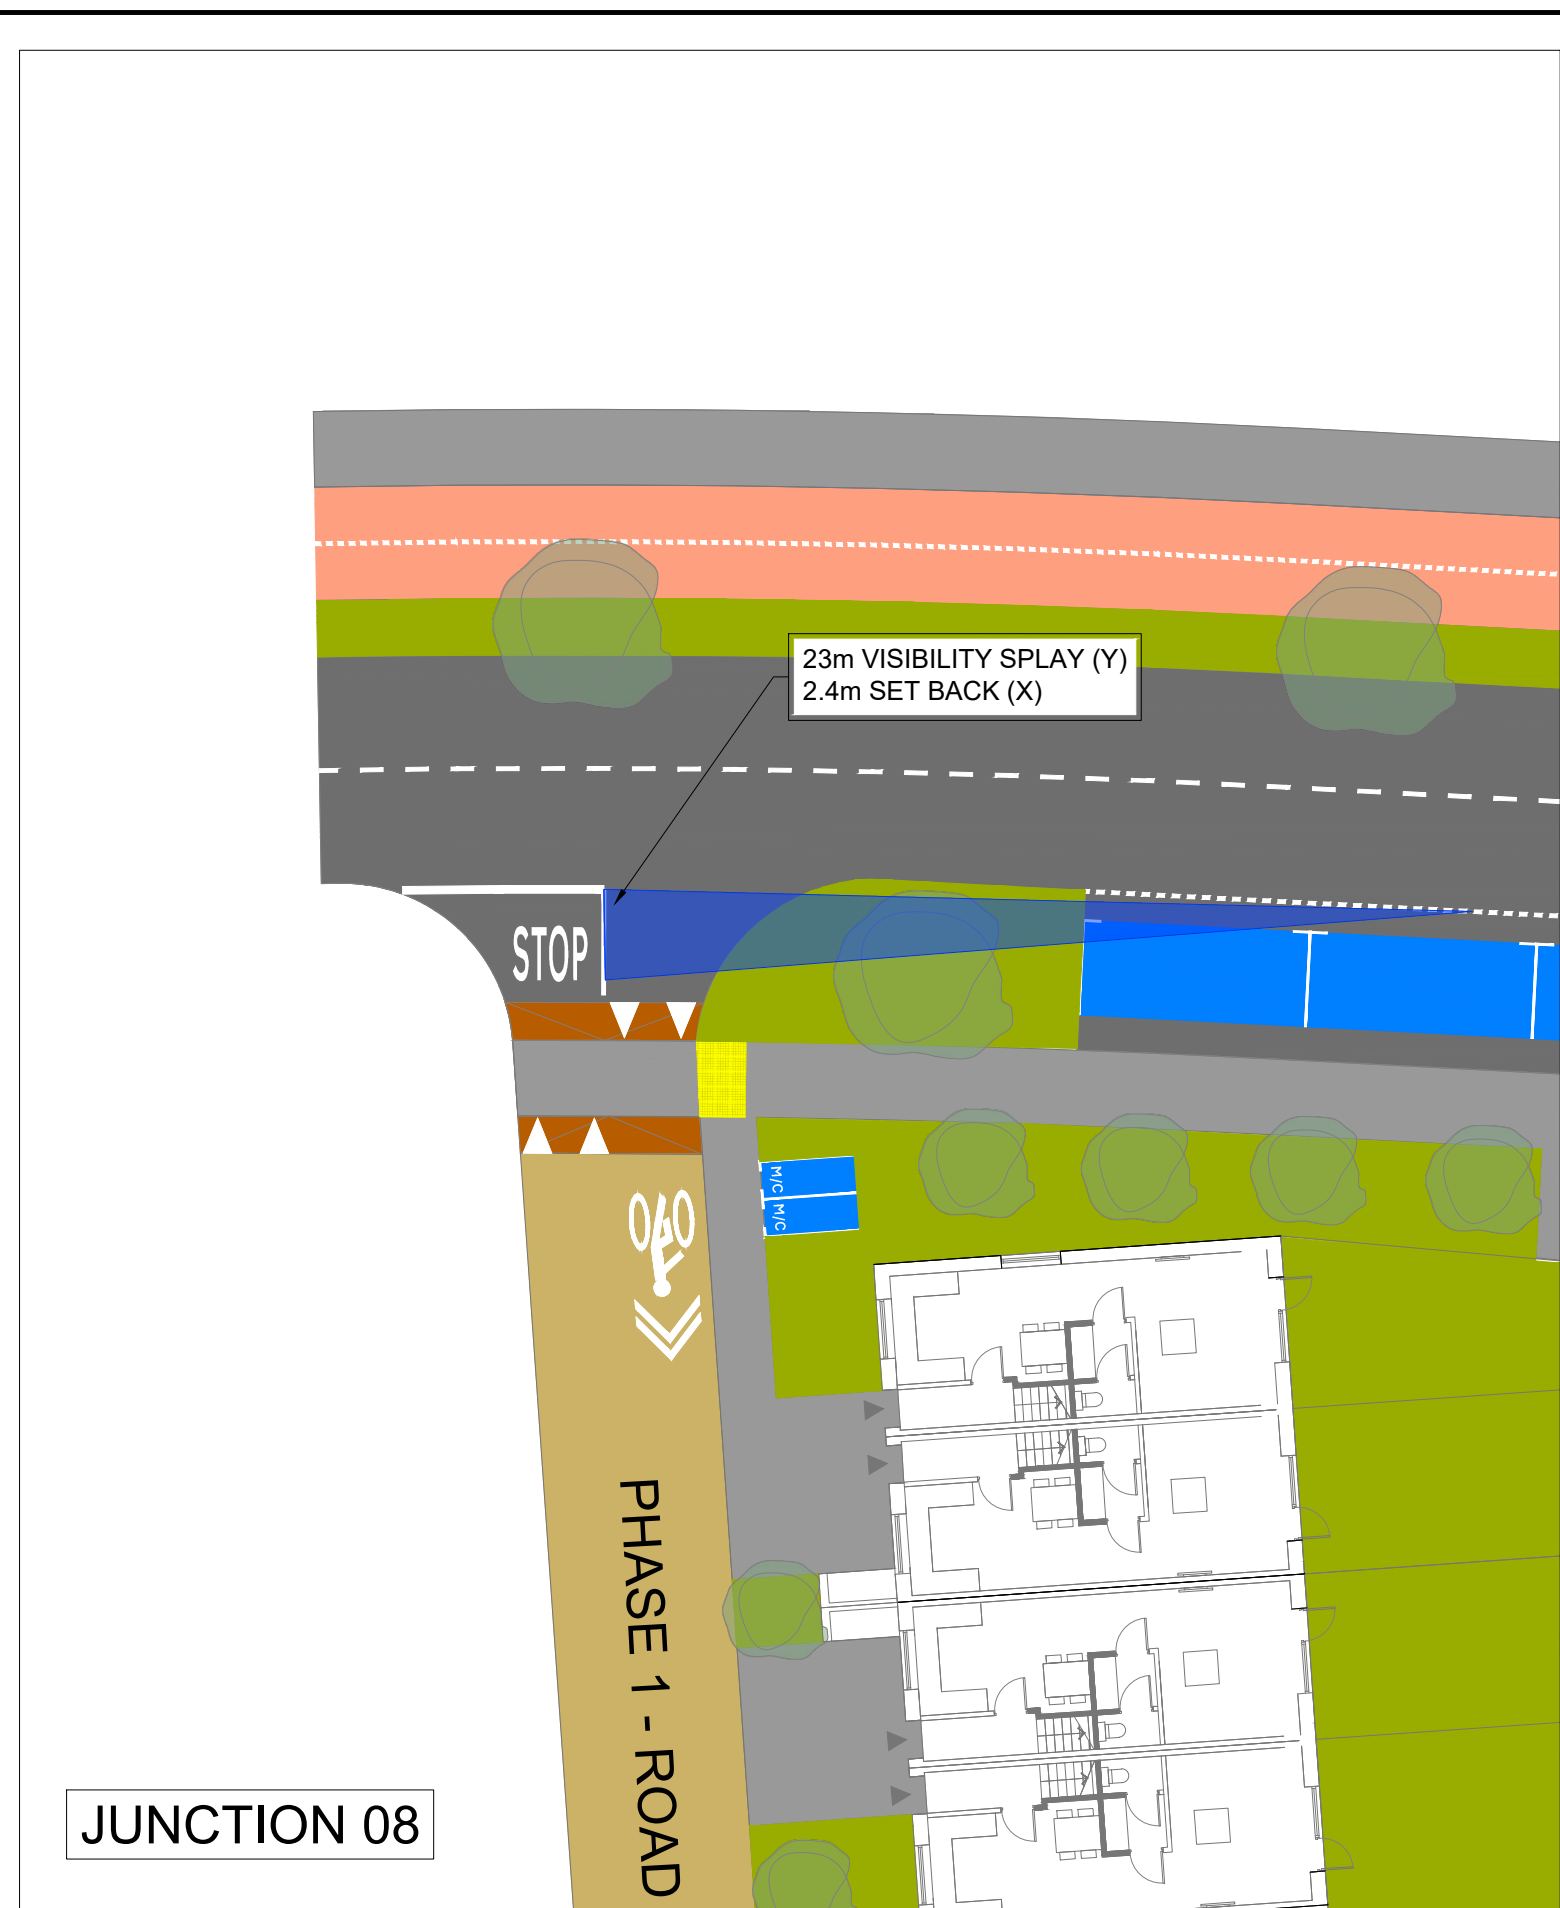

- GENERAL NOTES
1. ALL DIMENSIONS ARE IN MILLIMETRES UNLESS NOTED OTHERWISE
 2. ONLY WRITTEN DIMENSIONS SHALL BE USED. NO DIMENSIONS SHALL BE SCALED FROM THE DRAWINGS
 3. ALL LEVELS ARE IN METRES AND ARE TO MALIN HEAD DATUM
 4. ALL COORDINATES ARE IN METRES AND ARE TO IRISH TRANSVERSE MERCATOR
 5. DRAWINGS ARE TO BE READ IN CONJUNCTION WITH THE SPECIFICATION

- LEGEND:
- 30cm BUFFER
 - PROPOSED CARRIAGEWAY
 - PROPOSED FOOTPATH
 - PROPOSED CYCLE TRACK
 - PROPOSED CYCLE LANE
 - PROPOSED PARKING/ACCESSIBLE BAYS
 - PROPOSED SHARED PATH (HOMEZONES)
 - PROPOSED SHARED ACTIVE TRAVEL
 - PROPOSED LANDSCAPE AREA
 - PROPOSED RAISED TABLE/ RAMPS
 - UNCONTROLLED PEDESTRIAN CROSSING
 - CONTROLLED PEDESTRIAN CROSSING
 - INDICATIVE LUAS RESERVATION

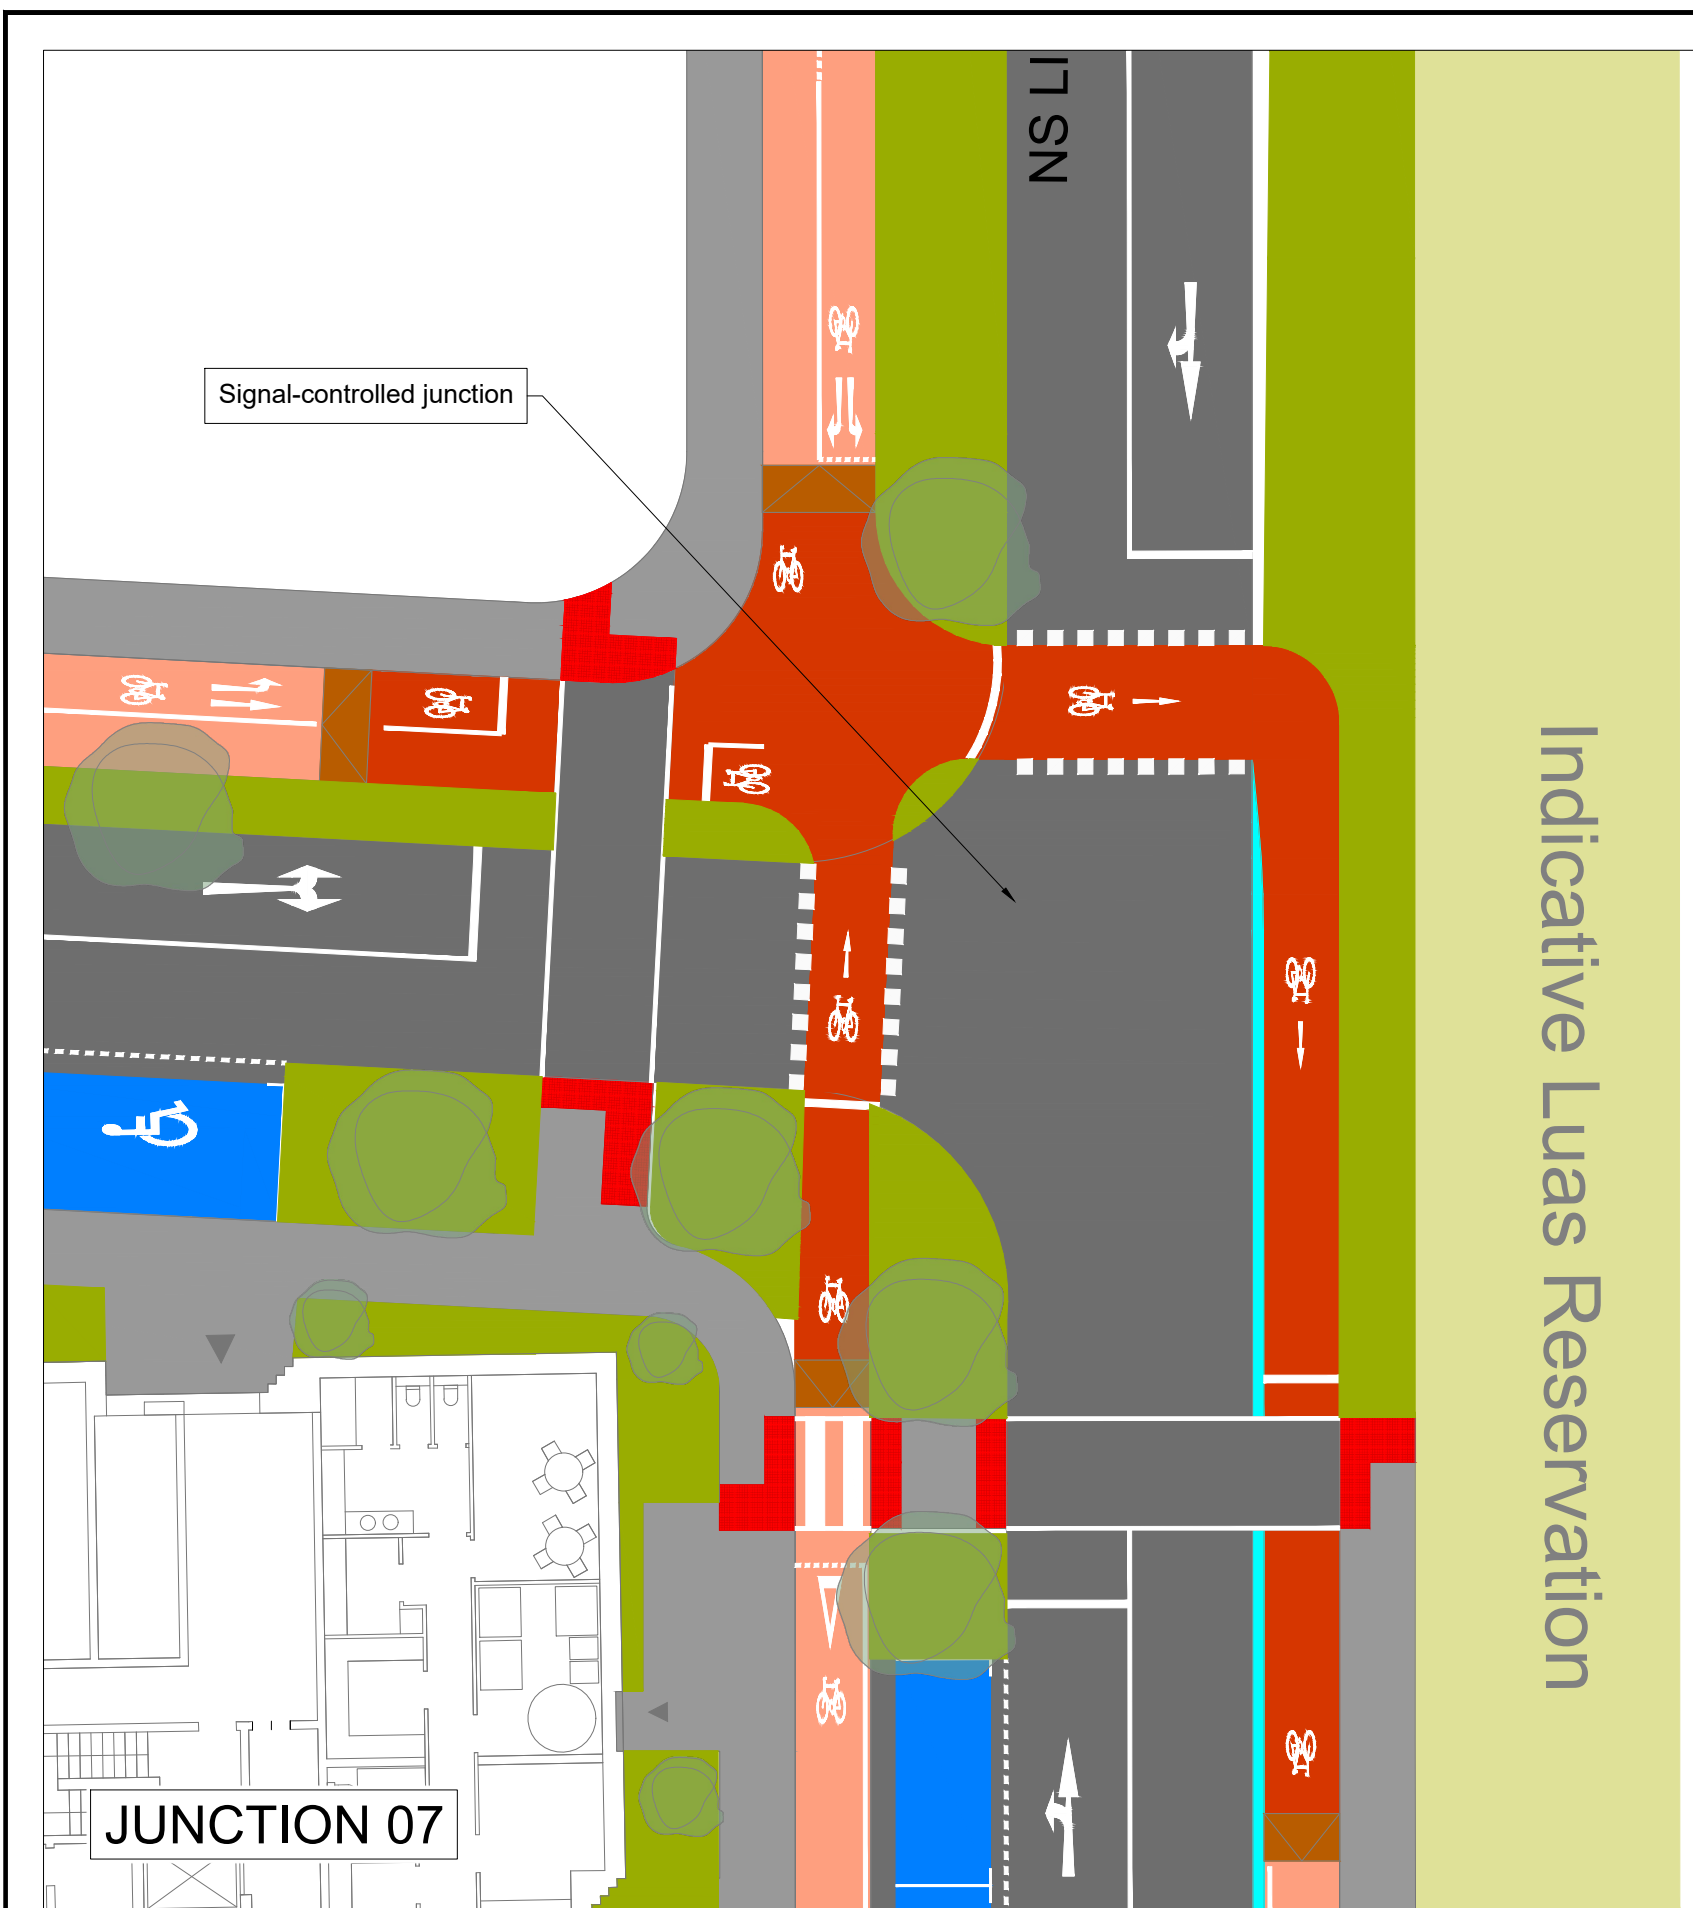

© ORDNANCE SURVEY IRELAND LICENSE NR. AR 0082522. ORDNANCE SURVEY IRELAND & GOVERNMENT OF IRELAND
ATKINS WILL NOT BE HELD LIABLE FOR THE USE OF THIS DATA ON ANY PROJECT OTHER THAN THE PROJECT.

Risk Level

Atkins Base Line - Low Risk
Atkins Sensitive - Medium Risk
Atkins Private - High Risk
Client Critical - Already Marked

Rev	Description	By	Date	Chk'd	Rev'd	Auth
P05	UPDATED STAGE 3 LRD SUBMISSION	DS	22.09.26	FO	PF	PF
P04	UPDATED STAGE 3 LRD SUBMISSION	DS	17.09.26	FO	PF	PF
P03	UPDATED STAGE 3 LRD SUBMISSION	DS	24.07.26	FO	PF	PF
P02	STAGE 3 LRD SUBMISSION	IC	29.08.26	FO	PF	PF
P01	STAGE 3 LRD SUBMISSION	IC	22.06.26	FO	PF	PF

AtkinsRéalisis

Atkins House, 150-155 Ailside Business Park, Swords, Co. Dublin
Tel (+353) 01 810 8000
Fax (+353) 01 810 8001

Unit 2B, 2200 Cork Airport Business Park, Cork
Tel (+353) 021 429 0300
Fax (+353) 021 429 0360

1st Floor Technology House Parkmore Technology Park, Galway
Tel (+353) 091 786 050
Fax (+353) 091 779 830

Client
CASTLETHORN OLD CONNA ULC

Project
OLD CONNAUGHT PHASE A1 LRD

Purpose		Title	
PLANNING		VISIBILITY SPLAYS SHEET 2	
Original Scale	1:500 @ A1 1:1000 @ A3	Drawn	DS
Date	22.09.26	Checked	FO
Reviewed	PF	Authorised	PF
Date	22.09.26	Date	22.09.26
Status	A3	Drawing Number	100126446-ATK-XX-00-DR-CE-900108
Rev	P05		