
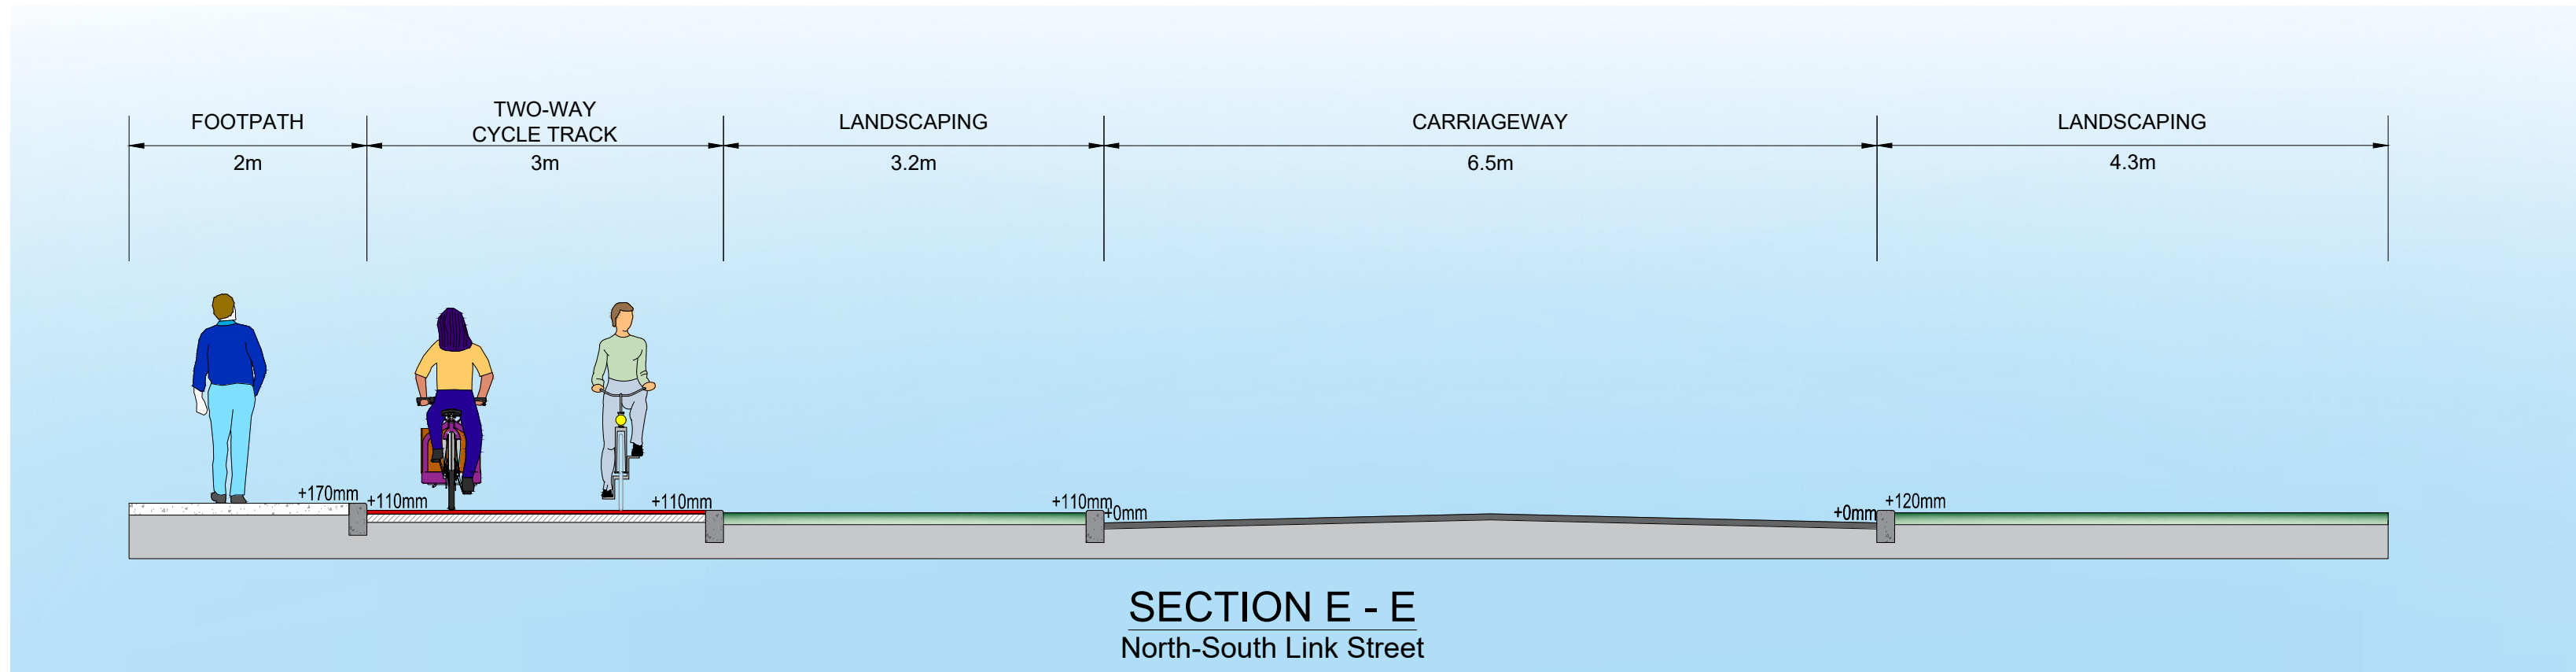
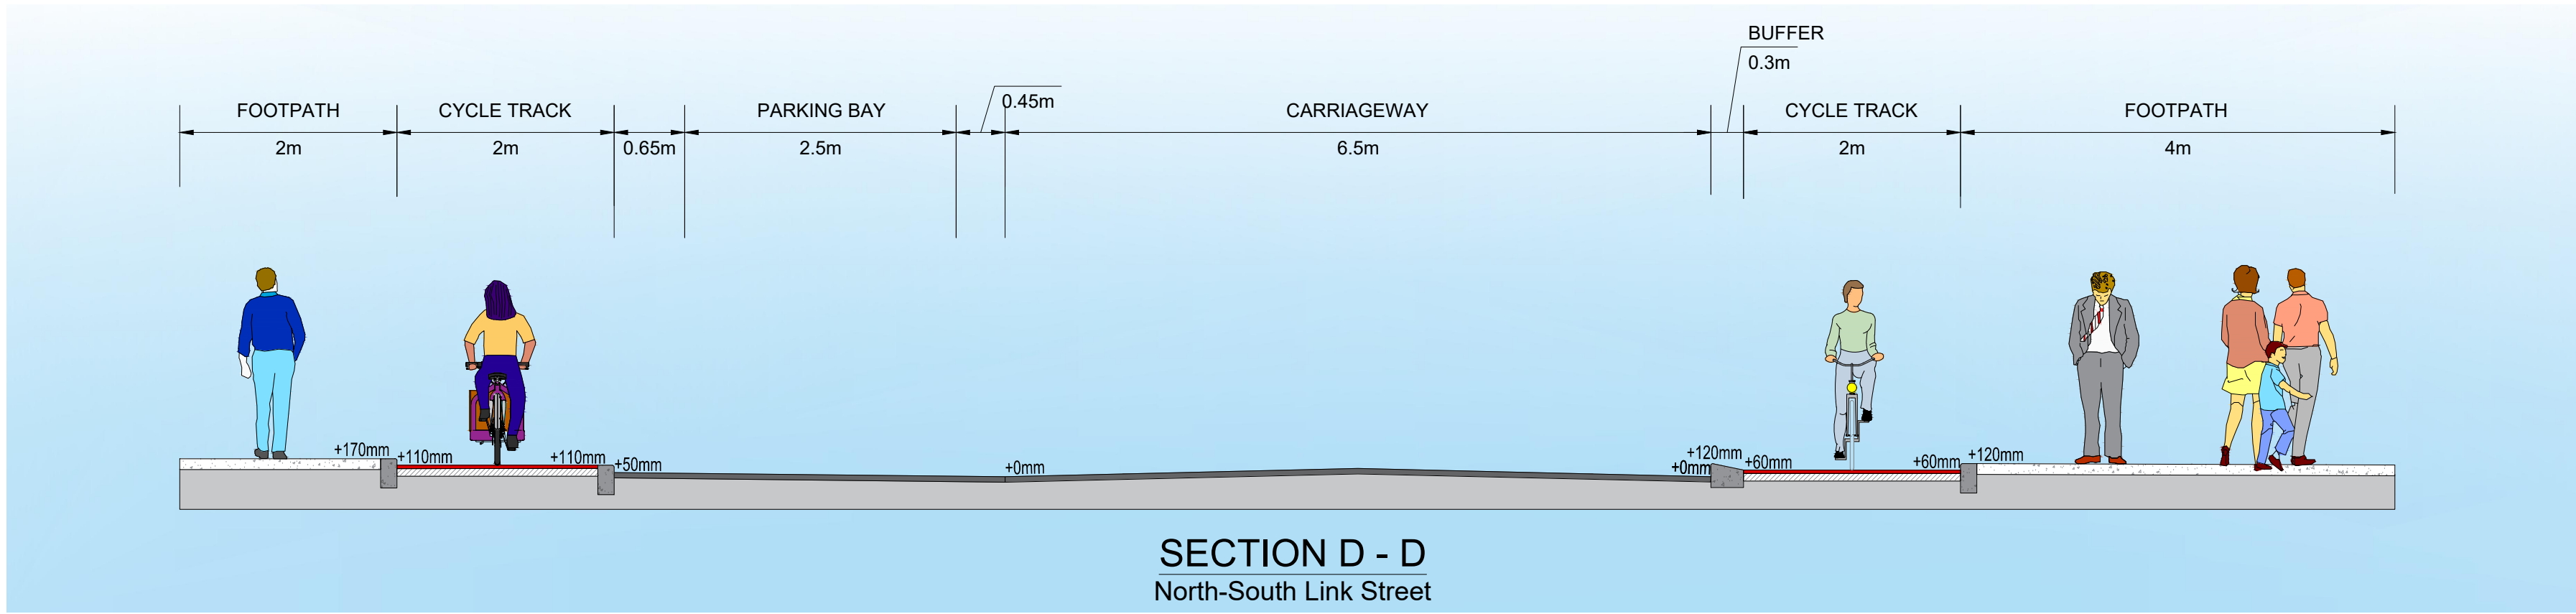
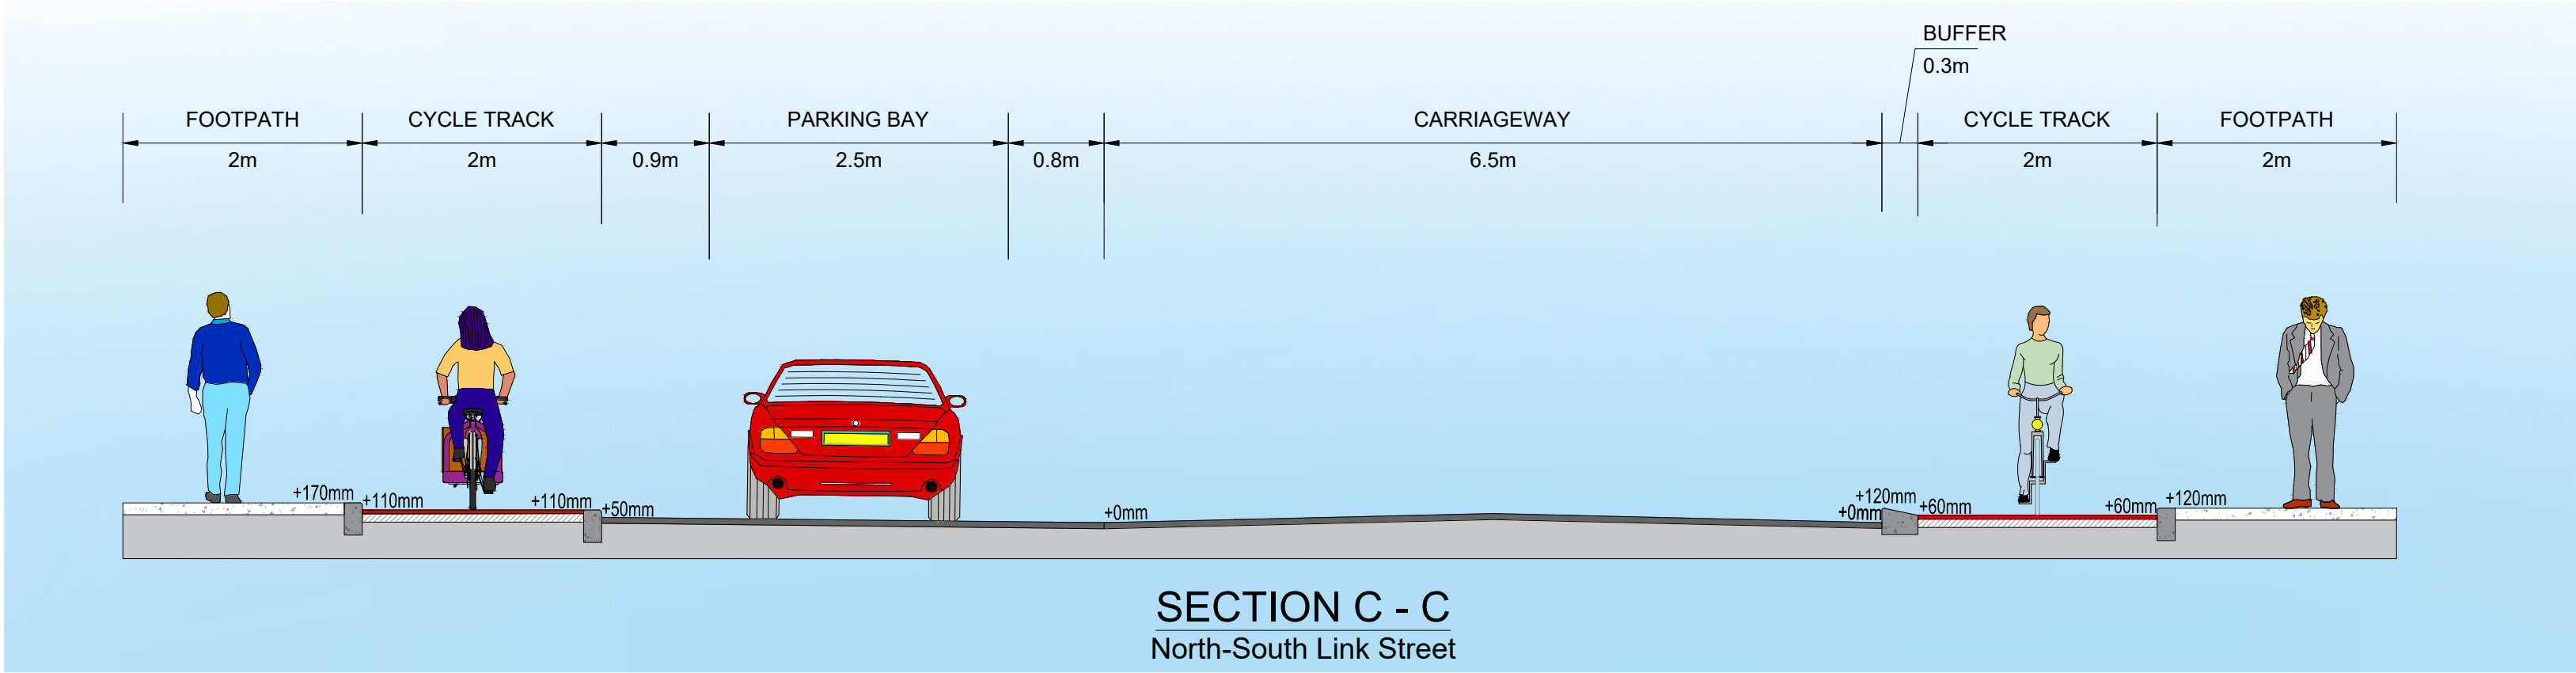
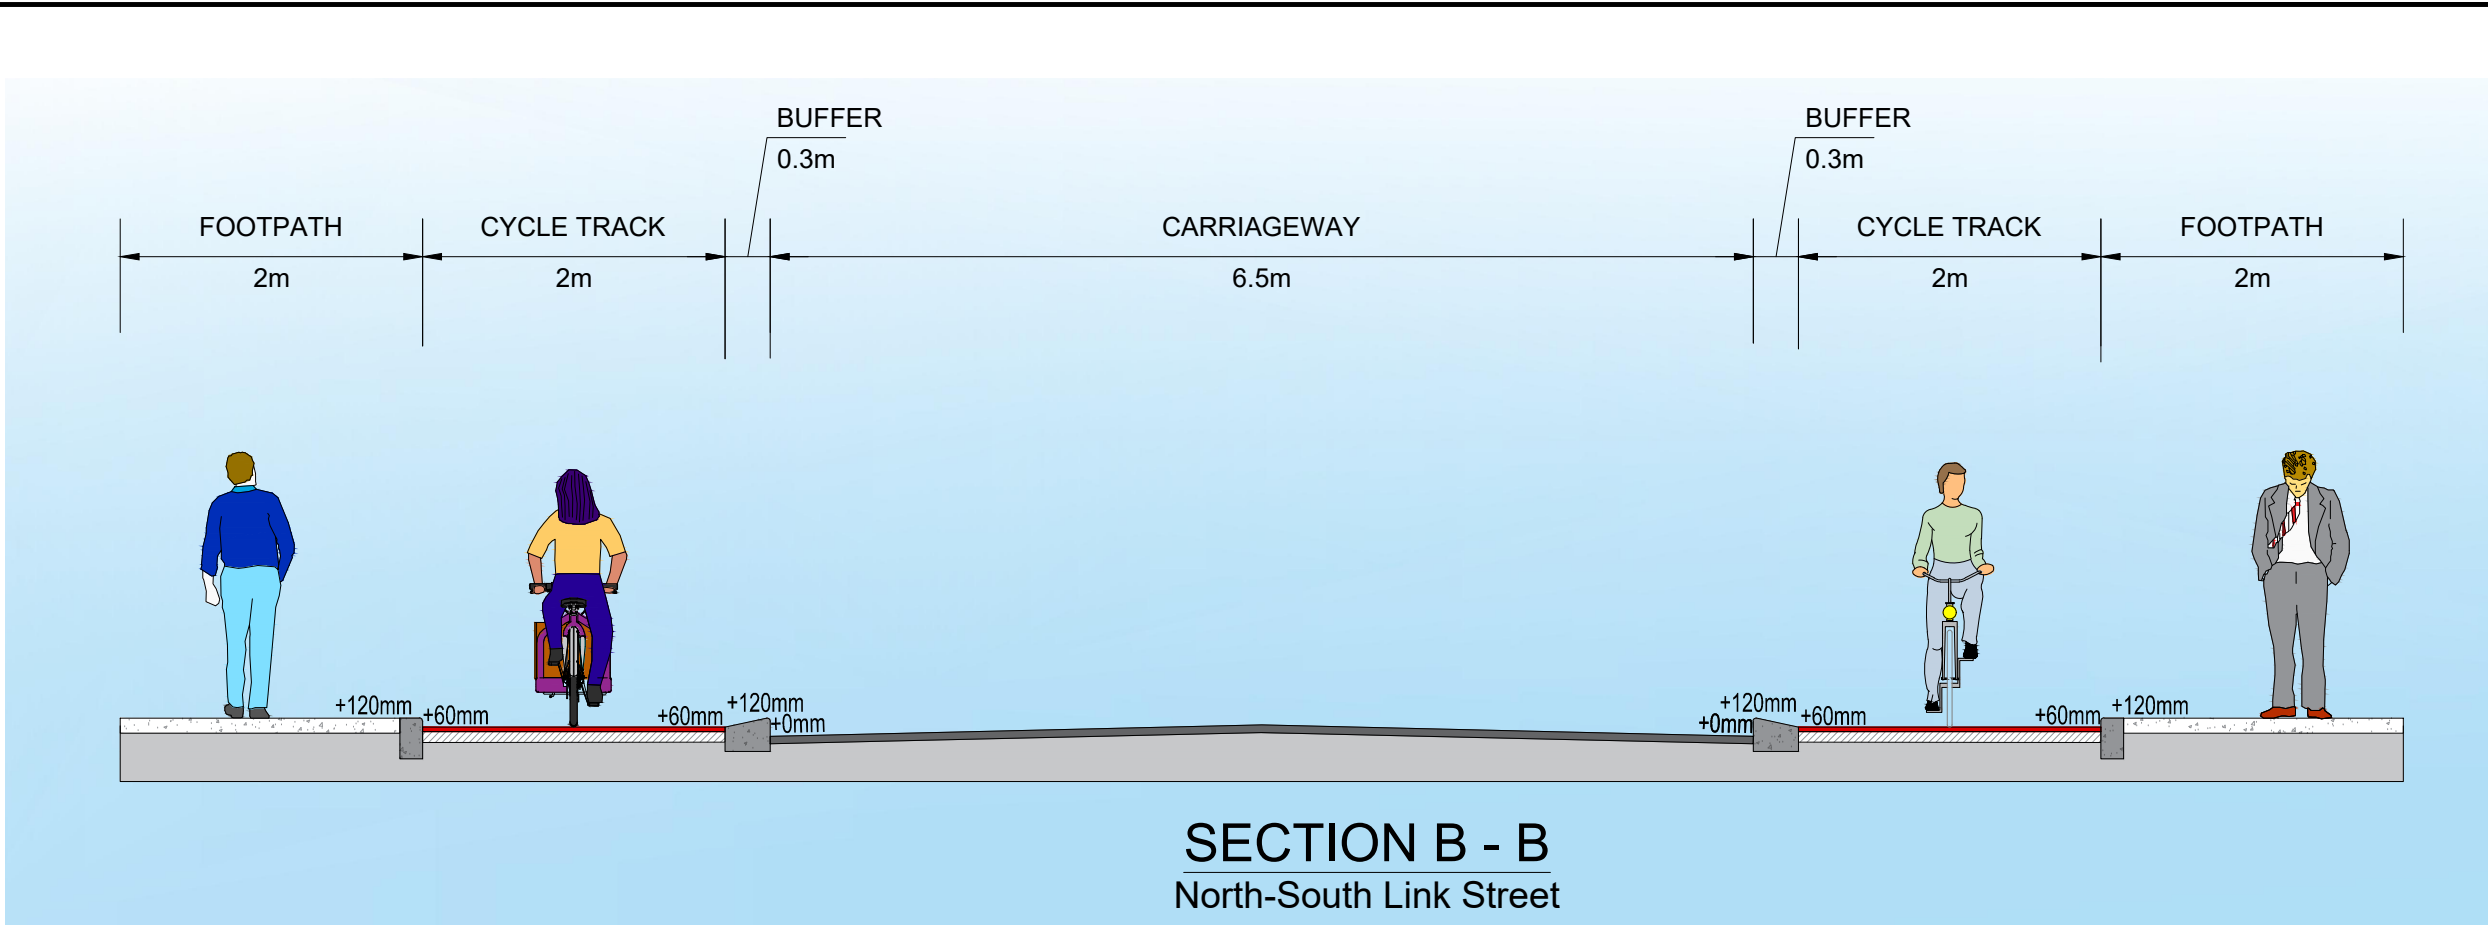


A1

DO NOT SCALE

File: 100126446-ATK-XX-00-DR-CE-903000-903002_P05.dwg
Date: Sep 22, 2026 - 11:59pm
Plotted by: QUL9501

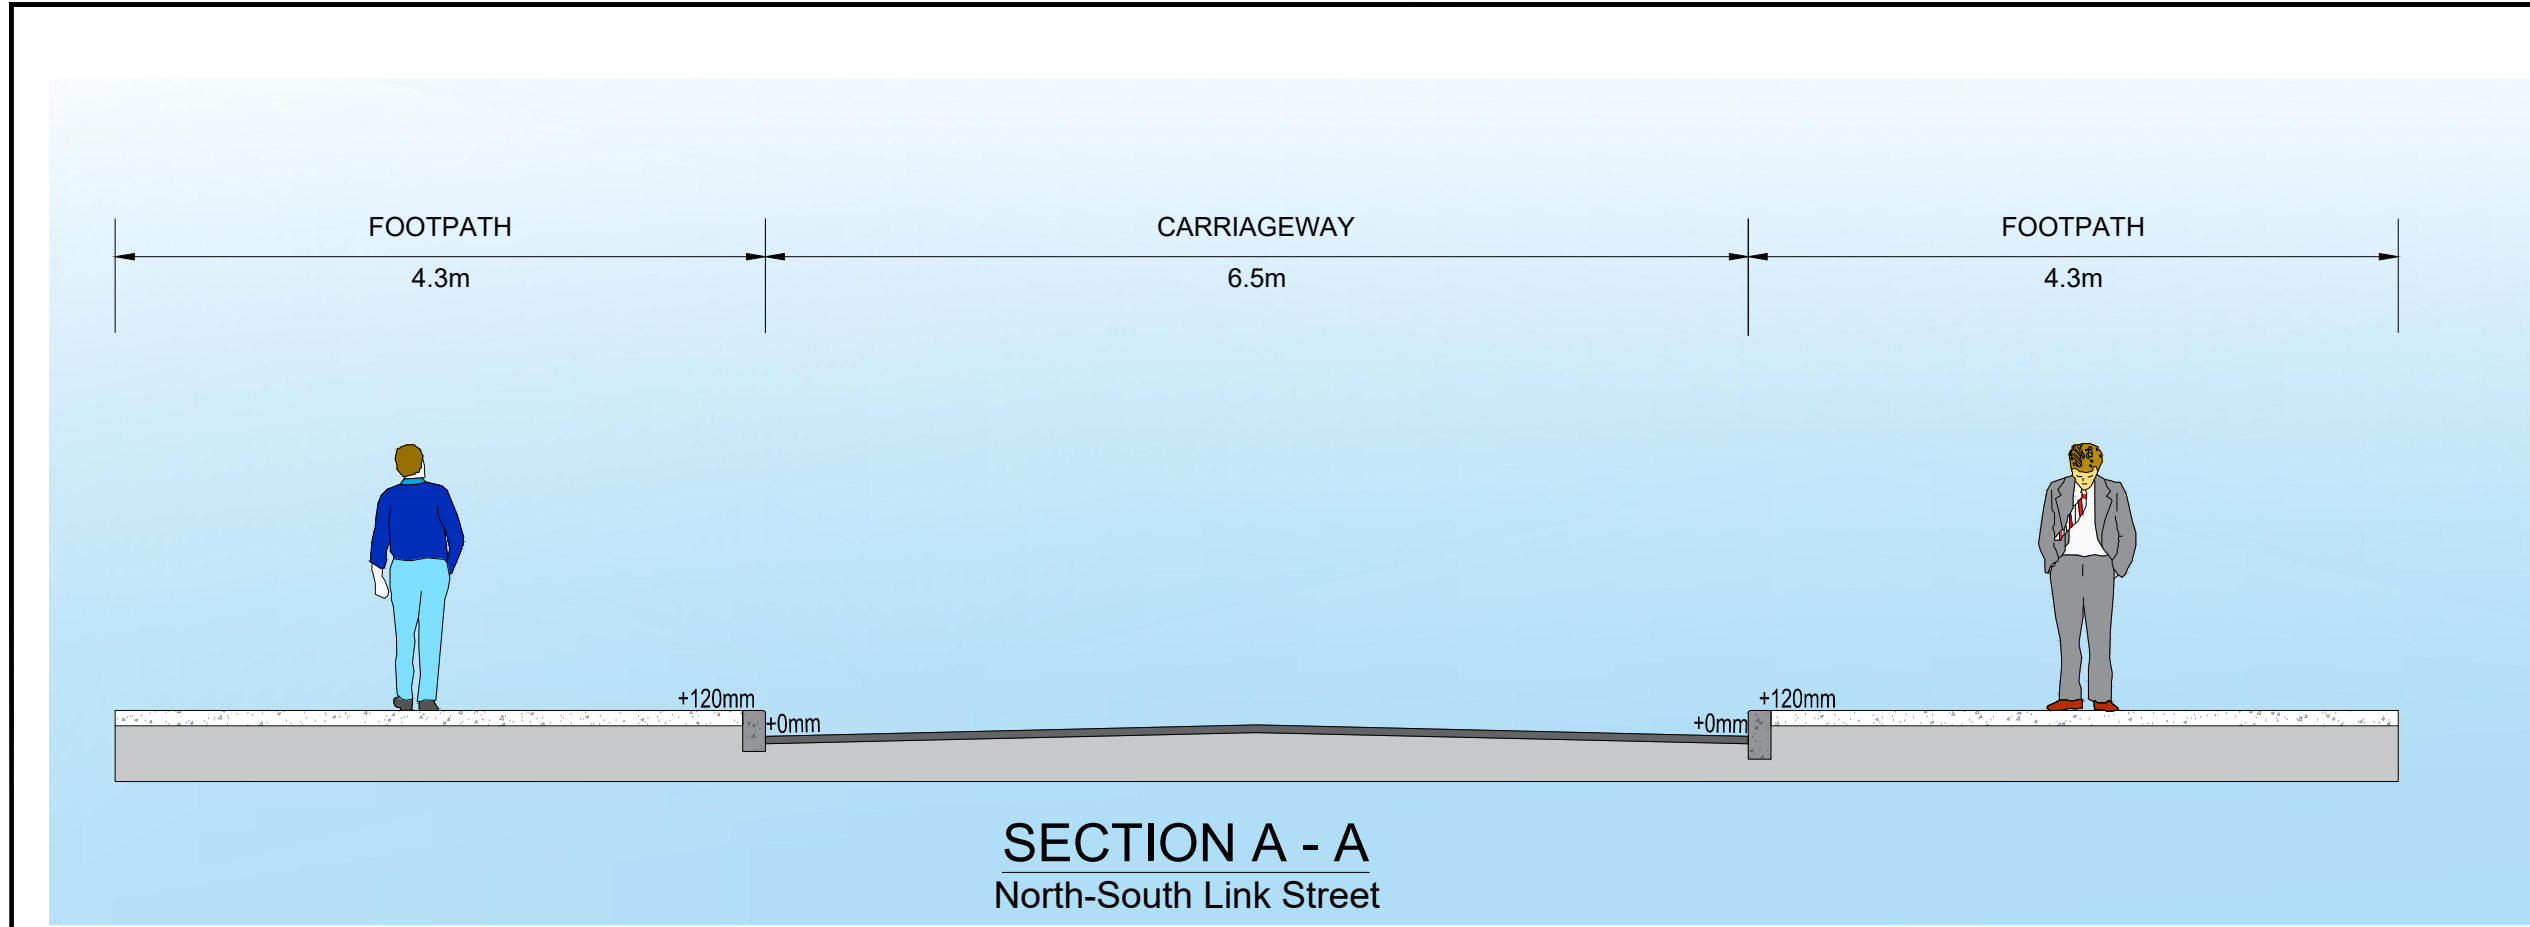

- GENERAL NOTES
1. ALL DIMENSIONS ARE IN MILLIMETRES UNLESS NOTED OTHERWISE
 2. ONLY WRITTEN DIMENSIONS SHALL BE USED. NO DIMENSIONS SHALL BE SCALED FROM THE DRAWINGS
 3. ALL LEVELS ARE IN METRES AND ARE TO MALIN HEAD DATUM
 4. ALL COORDINATES ARE IN METRES AND ARE TO IRISH TRANSVERSE MERCATOR
 5. DRAWINGS ARE TO BE READ IN CONJUNCTION WITH THE SPECIFICATION



© ORDNANCE SURVEY IRELAND LICENSE NR. AR 0082522. ORDNANCE SURVEY IRELAND & GOVERNMENT OF IRELAND
ATKINS WILL NOT BE HELD LIABLE FOR THE USE OF THIS DATA ON ANY PROJECT OTHER THAN THE PROJECT:

Risk Level	Atkins Base Line - Low Risk
	Atkins Sensitive - Medium Risk
	Atkins Private - High Risk
	Client Critical - Already Marked

Rev	Description	By	Date	Chk'd	Rev'd	Auth
P05	UPDATED STAGE 3 LRD SUBMISSION	DS	22.09.26	FO	PF	PF
P04	UPDATED STAGE 3 LRD SUBMISSION	DS	17.09.26	FO	PF	PF
P03	UPDATED STAGE 3 LRD SUBMISSION	DS	24.07.26	FO	PF	PF
P02	STAGE 3 LRD SUBMISSION	IC	22.06.26	FO	PF	PF
P01	STAGE 2 LRD SUBMISSION	IC	25.02.26	FO	PF	PF
01	FOR INFORMATION	IC	13.02.26	FO	PF	PF

AtkinsRéalisis

Atkins House, 150-155 Ainslie Business Park, Swords, Co. Dublin
Tel (+353) 01 810 8000
Fax (+353) 01 810 8001

Unit 2B, 2200 Cork Airport Business Park, Cork
Tel (+353) 021 429 0300
Fax (+353) 021 429 0360

1st Floor Technology House Parkmore Technology Park, Galway
Tel (+353) 091 786 050
Fax (+353) 091 779 830

Client	CASTLETHORN OLD CONNA ULC
Project	OLD CONNAUGHT PHASE A1 LRD

Title	TYPICAL CROSS SECTIONS SHEET 1
Original Scale	1:500 @ A1 1:1000 @ A3
Drawn	DS
Checked	FO
Reviewed	PF
Authorised	PF
Date	22.09.26
Date	22.09.26
Date	22.09.26
Date	22.09.26
Status	A3
Drawing Number	100126446-ATK-XX-00-DR-CE-903001
Rev	P05