

© ORDNANCE SURVEY IRELAND LICENSE NR. AR 0082522. ORDNANCE SURVEY IRELAND & GOVERNMENT OF IRELAND

ATKINS WILL NOT BE HELD LIABLE FOR THE USE OF THIS DATA ON ANY PROJECT OTHER THAN THE PROJECT:







Risk Level

Atkins Base Line - Low Risk

Atkins Sensitive - Medium Risk

Atkins Private - High Risk

Client Critical - Already Marked

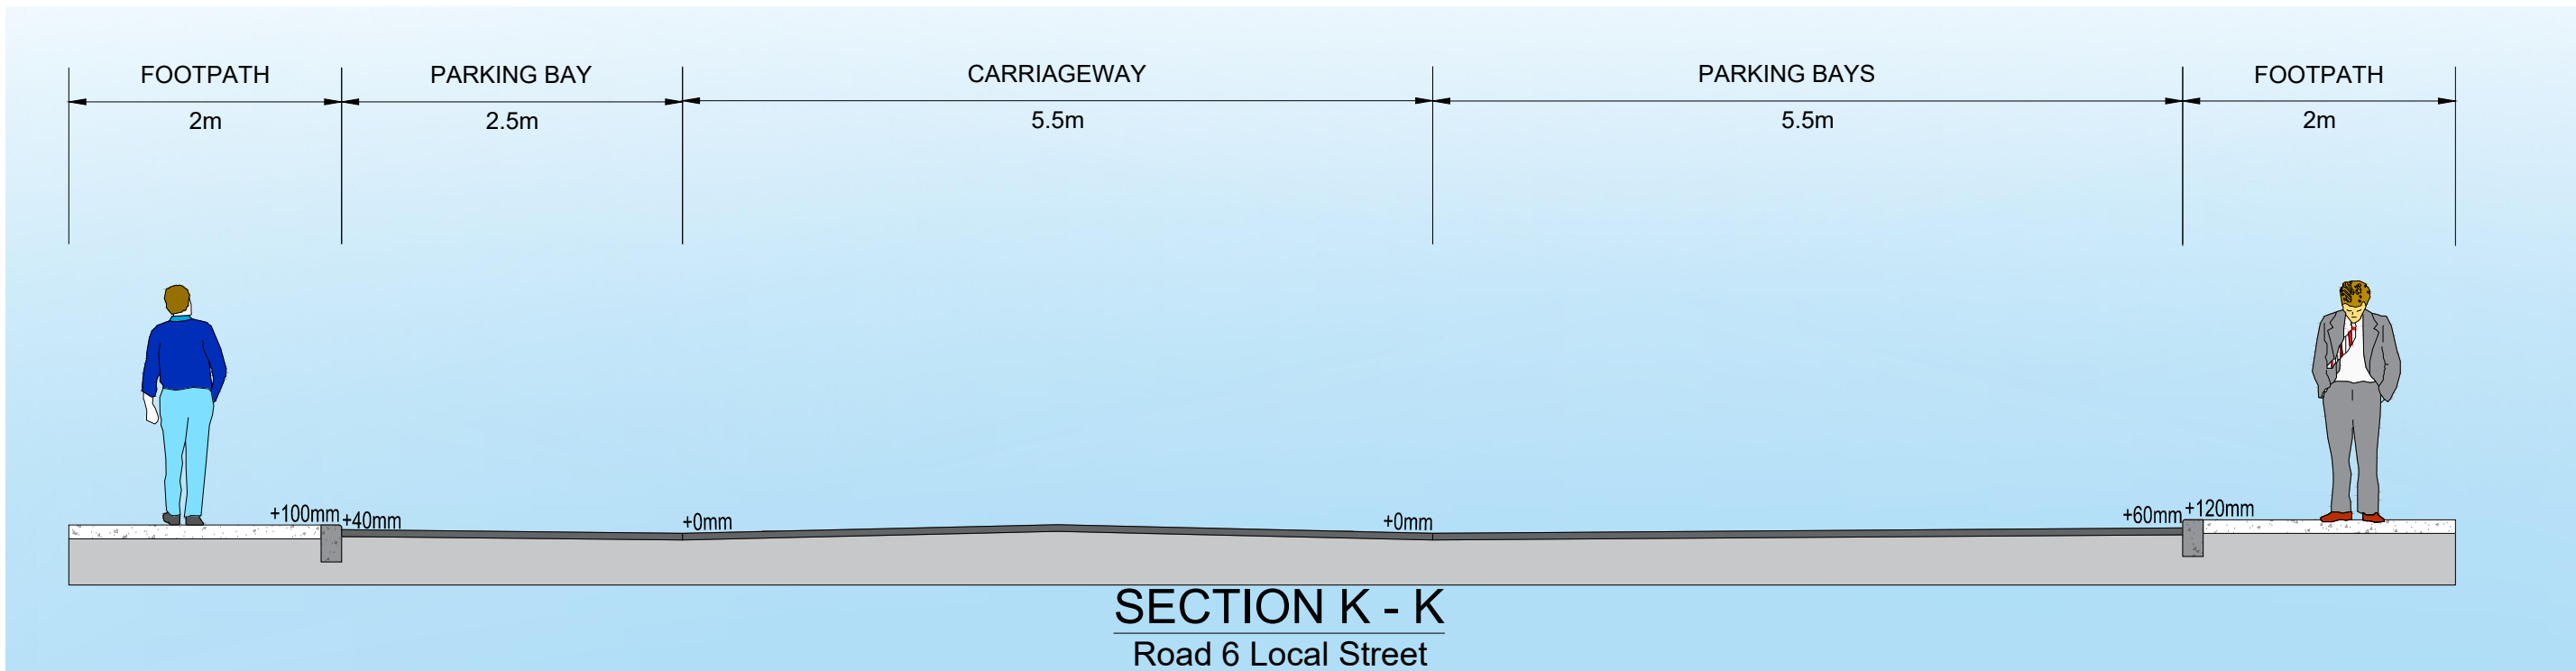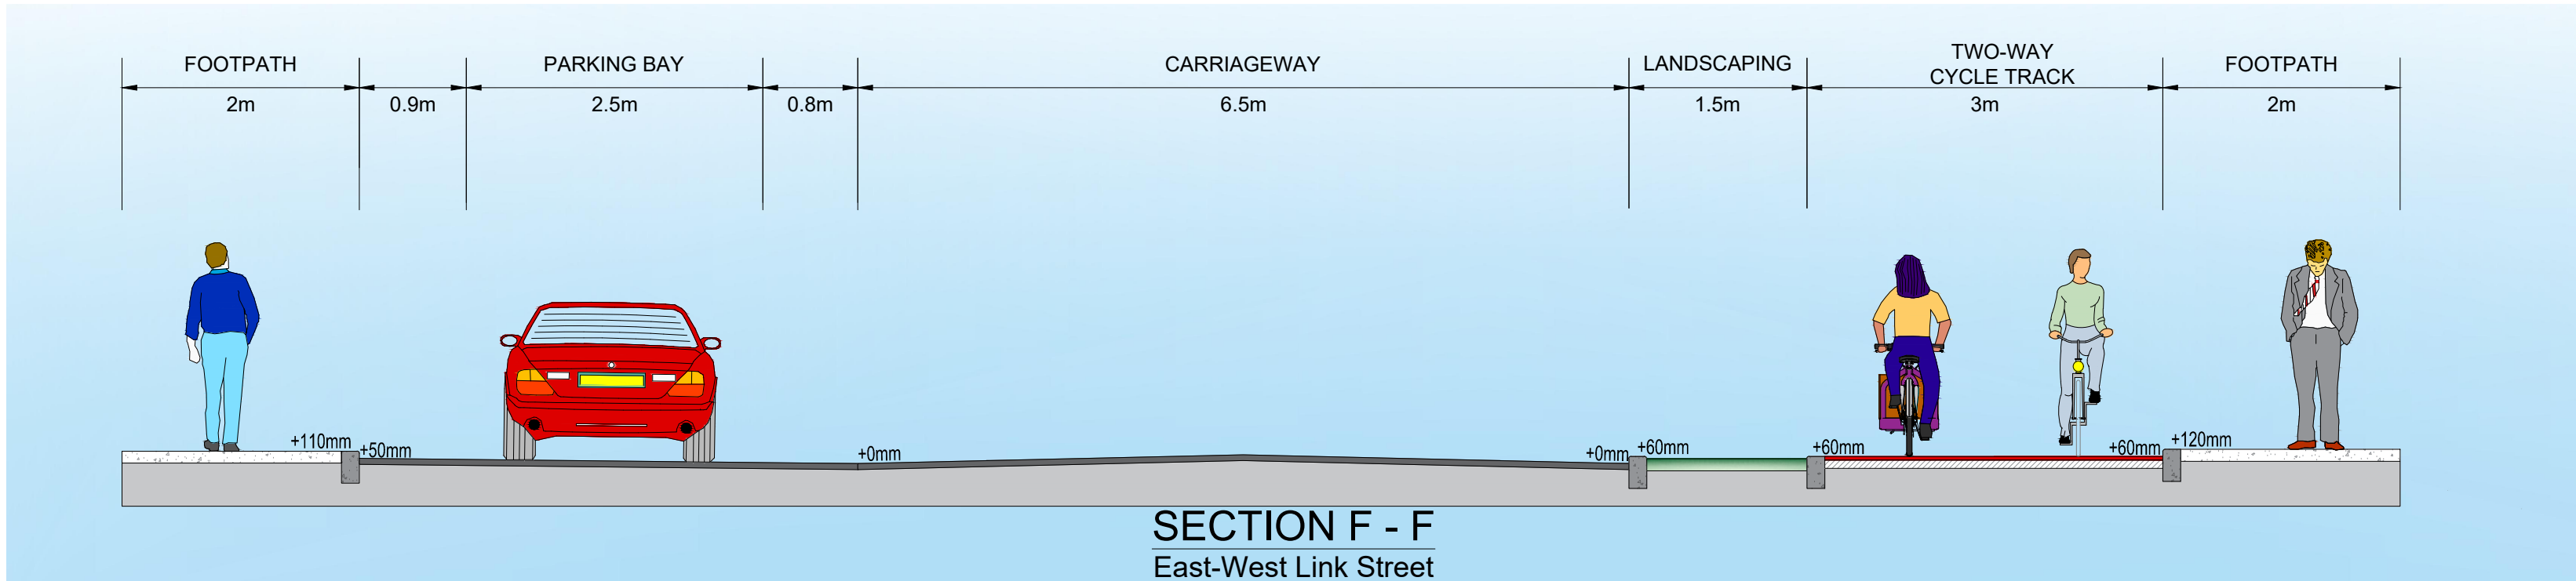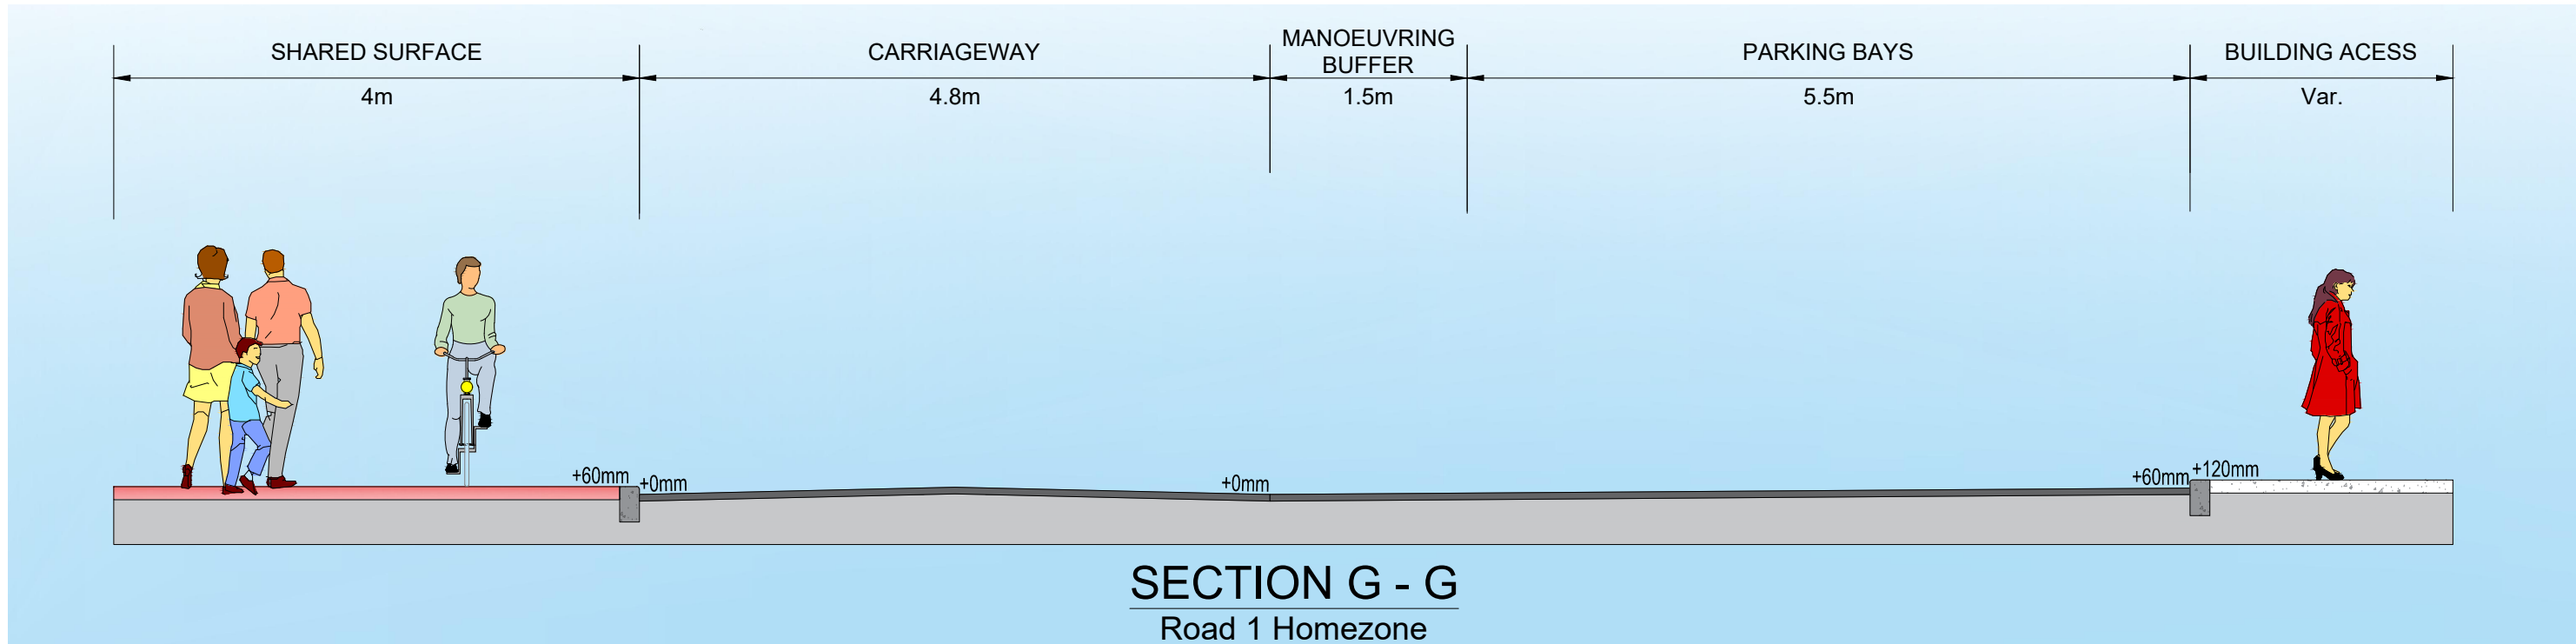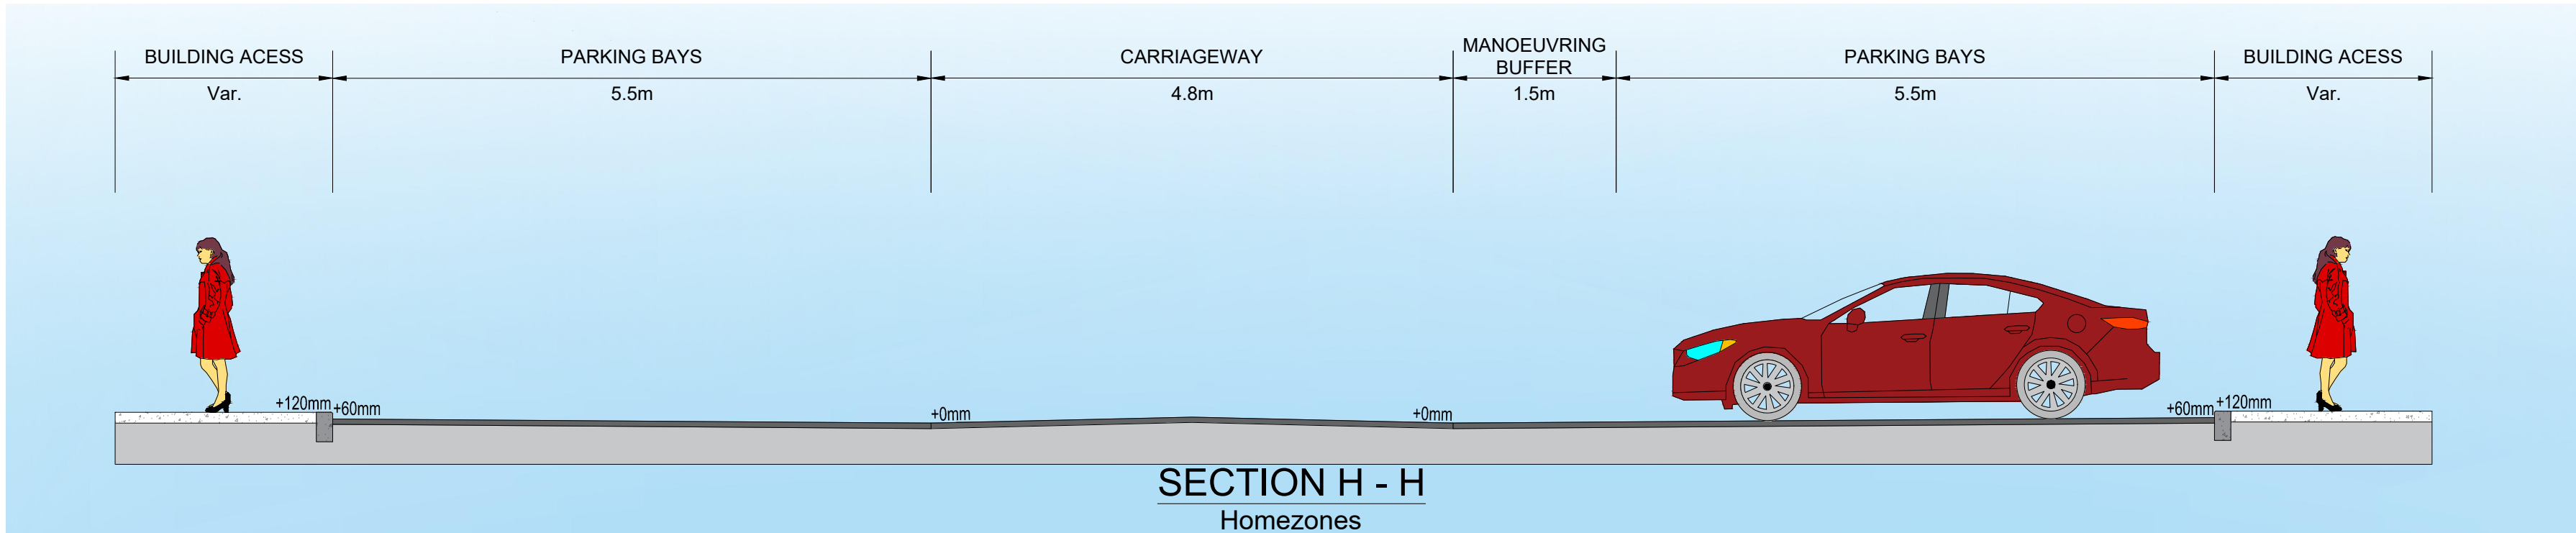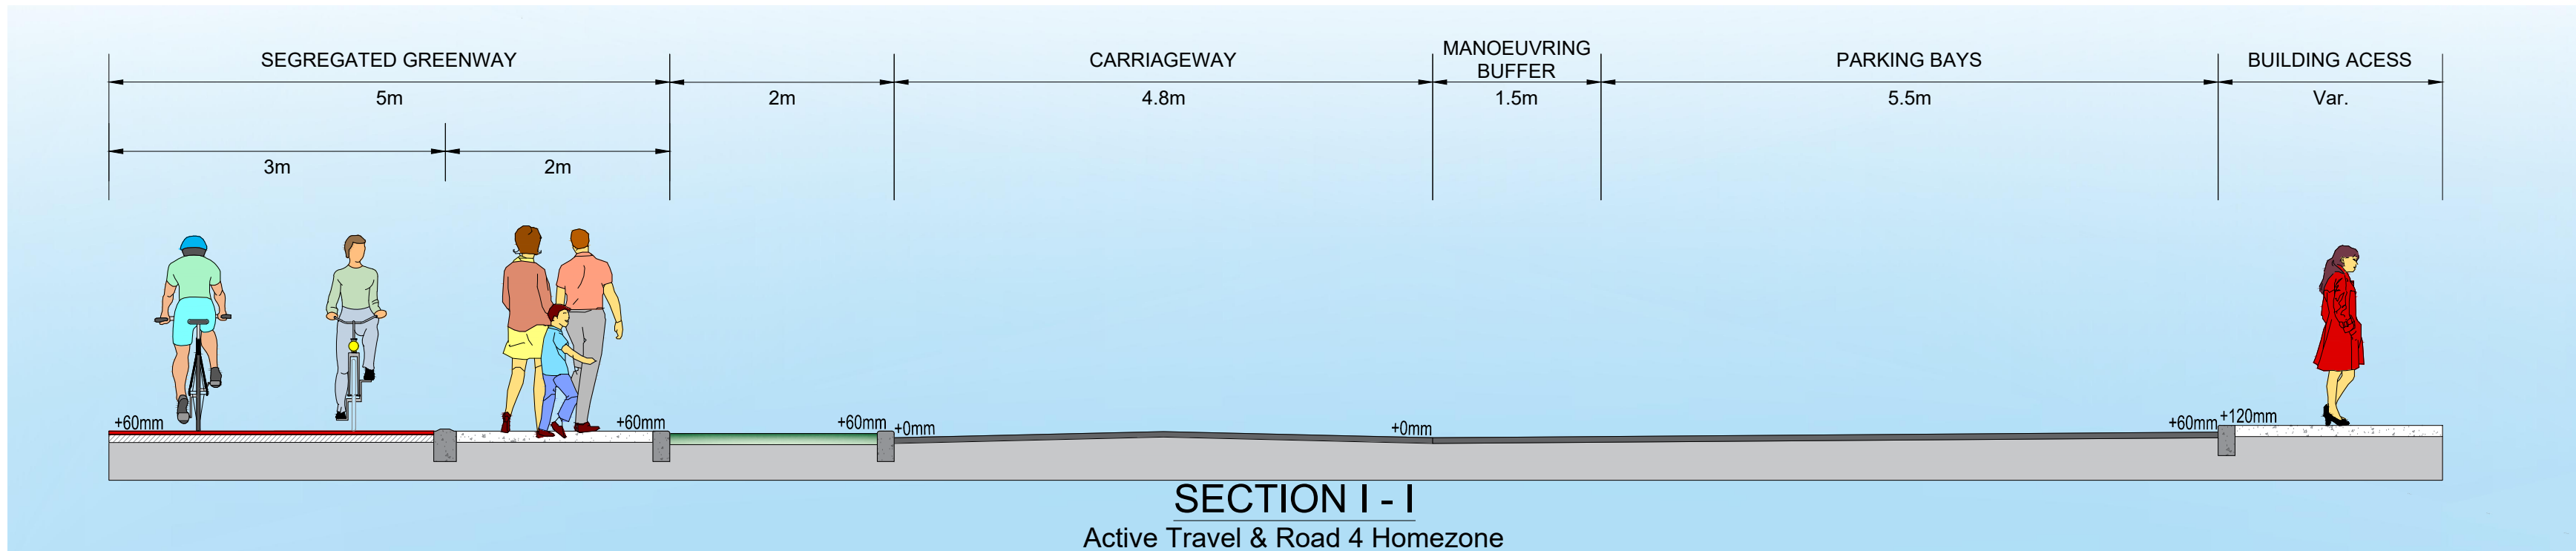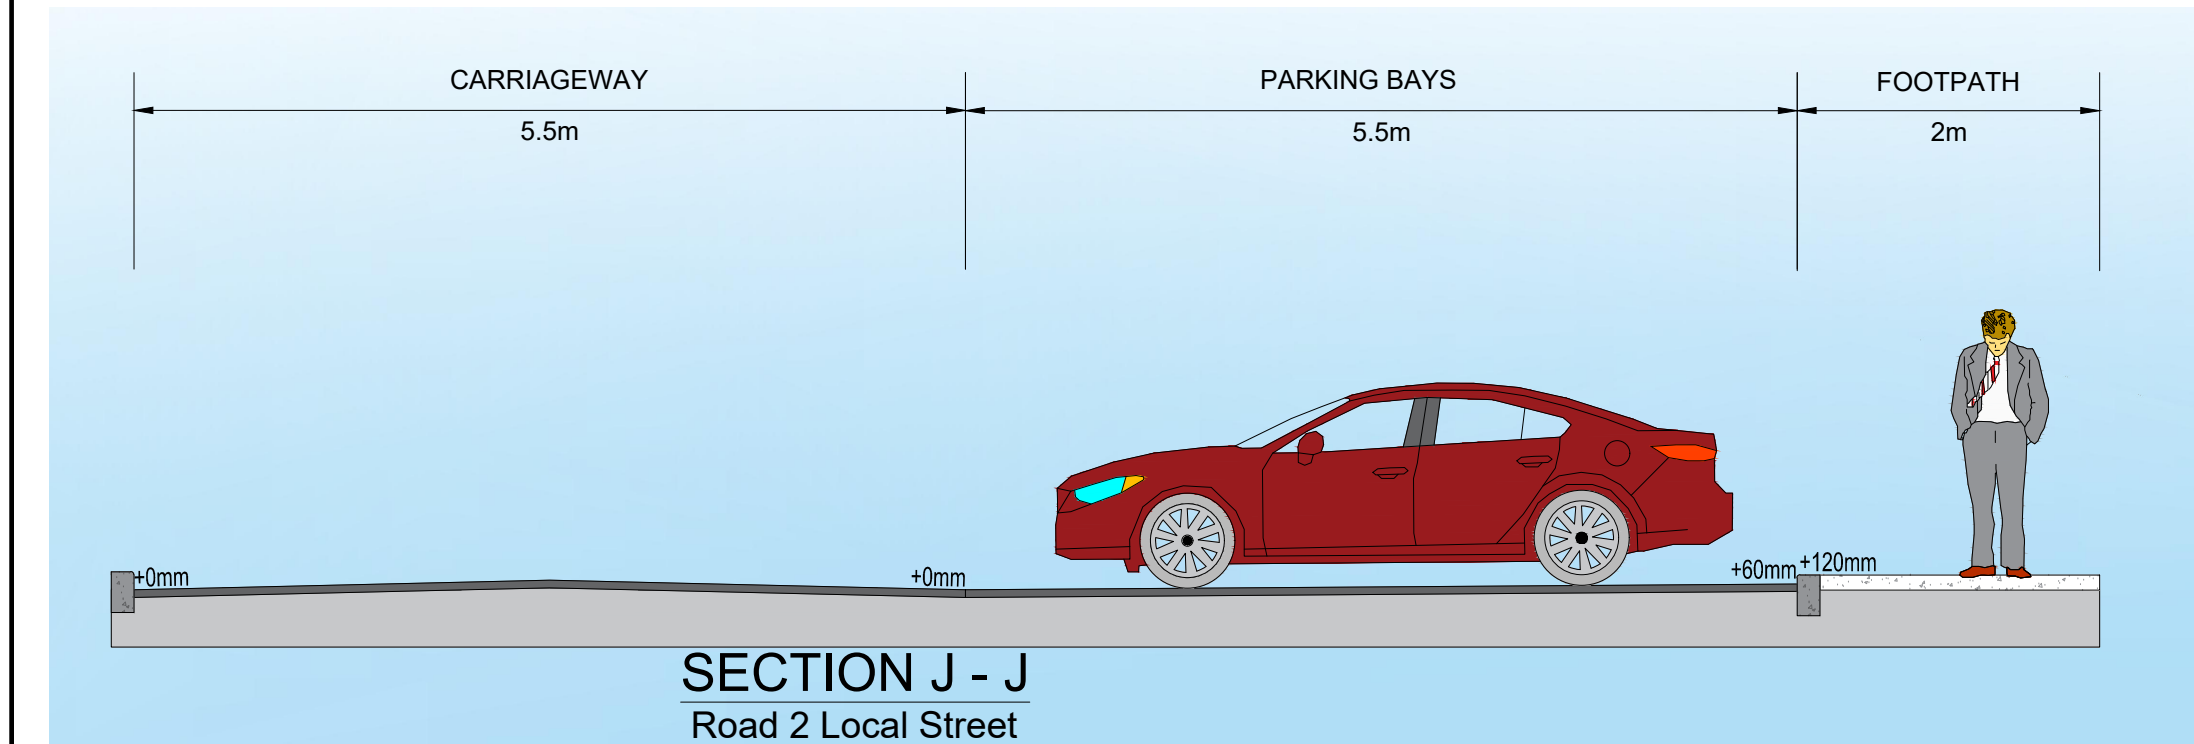

P05	UPDATED STAGE 3 LRD SUBMISSION	DS	22.09.26	FO	PF PF
P04	UPDATED STAGE 3 LRD SUBMISSION	DS	17.09.26	FO	PF PF
P03	UPDATED STAGE 3 LRD SUBMISSION	DS	24.07.26	FO	PF PF
P02	STAGE 3 LRD SUBMISSION	IC	22.06.26	FO	PF PF
P01	STAGE 2 LRD SUBMISSION	IC	25.02.26	FO	PF PF
01	FOR INFORMATION	IC	13.02.26	FO	PF PF
Rev	Description	By	Date	Chk'd	Rev'd Auth

Atkins House, 150-155 Ainslie Business Park, Swords, Co. Dublin
Tel (+353) 01 810 8000
Fax (+353) 01 810 8001

Unit 2B, 2200 Cork Airport Business Park, Cork
Tel (+353) 021 429 0300
Fax (+353) 021 429 0360

1st Floor Technology House Parkmore Technology Park, Galway
Tel (+353) 091 786 050
Fax (+353) 091 779 830

Client	CASTLETHORN OLD CONNA ULC
Project	OLD CONNAUGHT PHASE A1 LRD

KEY PLAN

Purpose

PLANNING

Title

TYPICAL CROSS SECTIONS SHEET 2

Original Scale

1:500 @ A1
1:1000 @ A3

Drawn

DS

Checked

FO

Reviewed

PF

Authorised

PF

Date

22.09.26

Date

22.09.26

Date

22.09.26

Date

22.09.26

Status

A3

Drawing Number

100126446-ATK-XX-00-DR-CE-903002

Rev

P05

- GENERAL NOTES
- ALL DIMENSIONS ARE IN MILLIMETRES UNLESS NOTED OTHERWISE
 - ONLY WRITTEN DIMENSIONS SHALL BE USED. NO DIMENSIONS SHALL BE SCALED FROM THE DRAWINGS
 - ALL LEVELS ARE IN METRES AND ARE TO MALIN HEAD DATUM
 - ALL COORDINATES ARE IN METRES AND ARE TO IRISH TRANSVERSE MERCATOR
 - DRAWINGS ARE TO BE READ IN CONJUNCTION WITH THE SPECIFICATION