


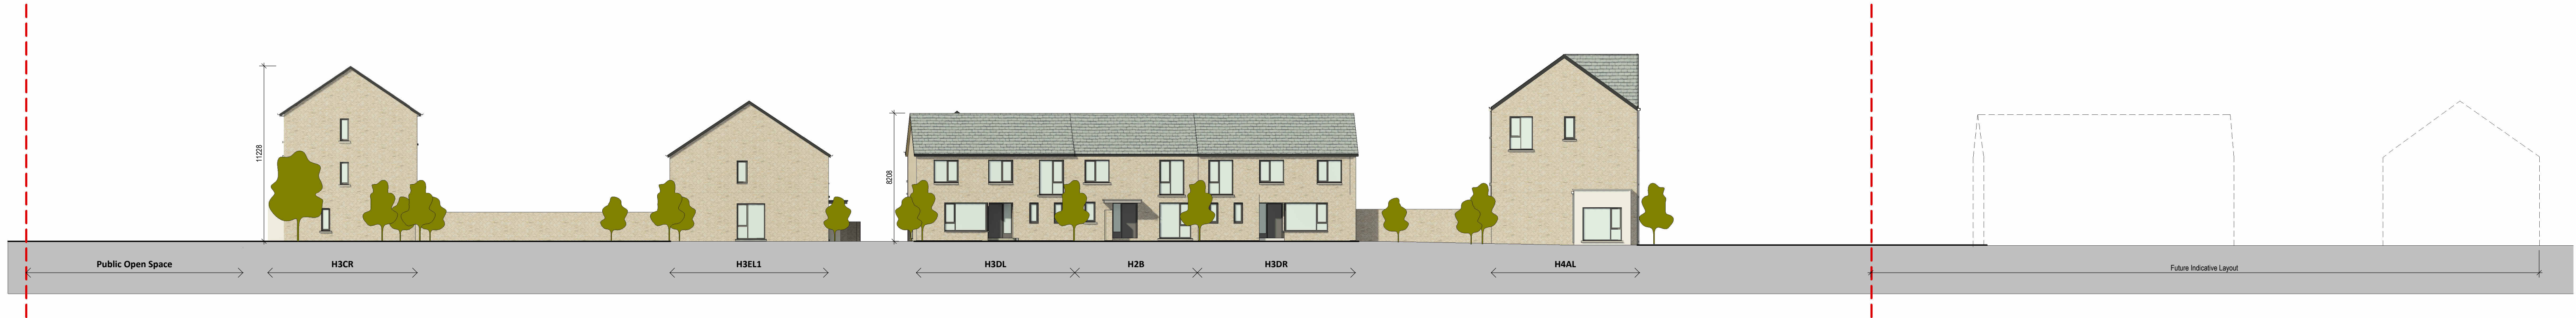

1 Section AA.
1:200



2 Section BB.
1:200



3 Section CC.
1:200



4 Section DD.
1:200




5 Section EE.
1:200

Site Sections Sheet 1 of 2

Ordnance Survey Ireland License No. CYAL50511690
All levels (in meters) are related to Main head datum. All dimensions in millimeters. Figured dimensions only are to be taken from this drawing.

Please refer to Site Layout Plan for all FFLs.

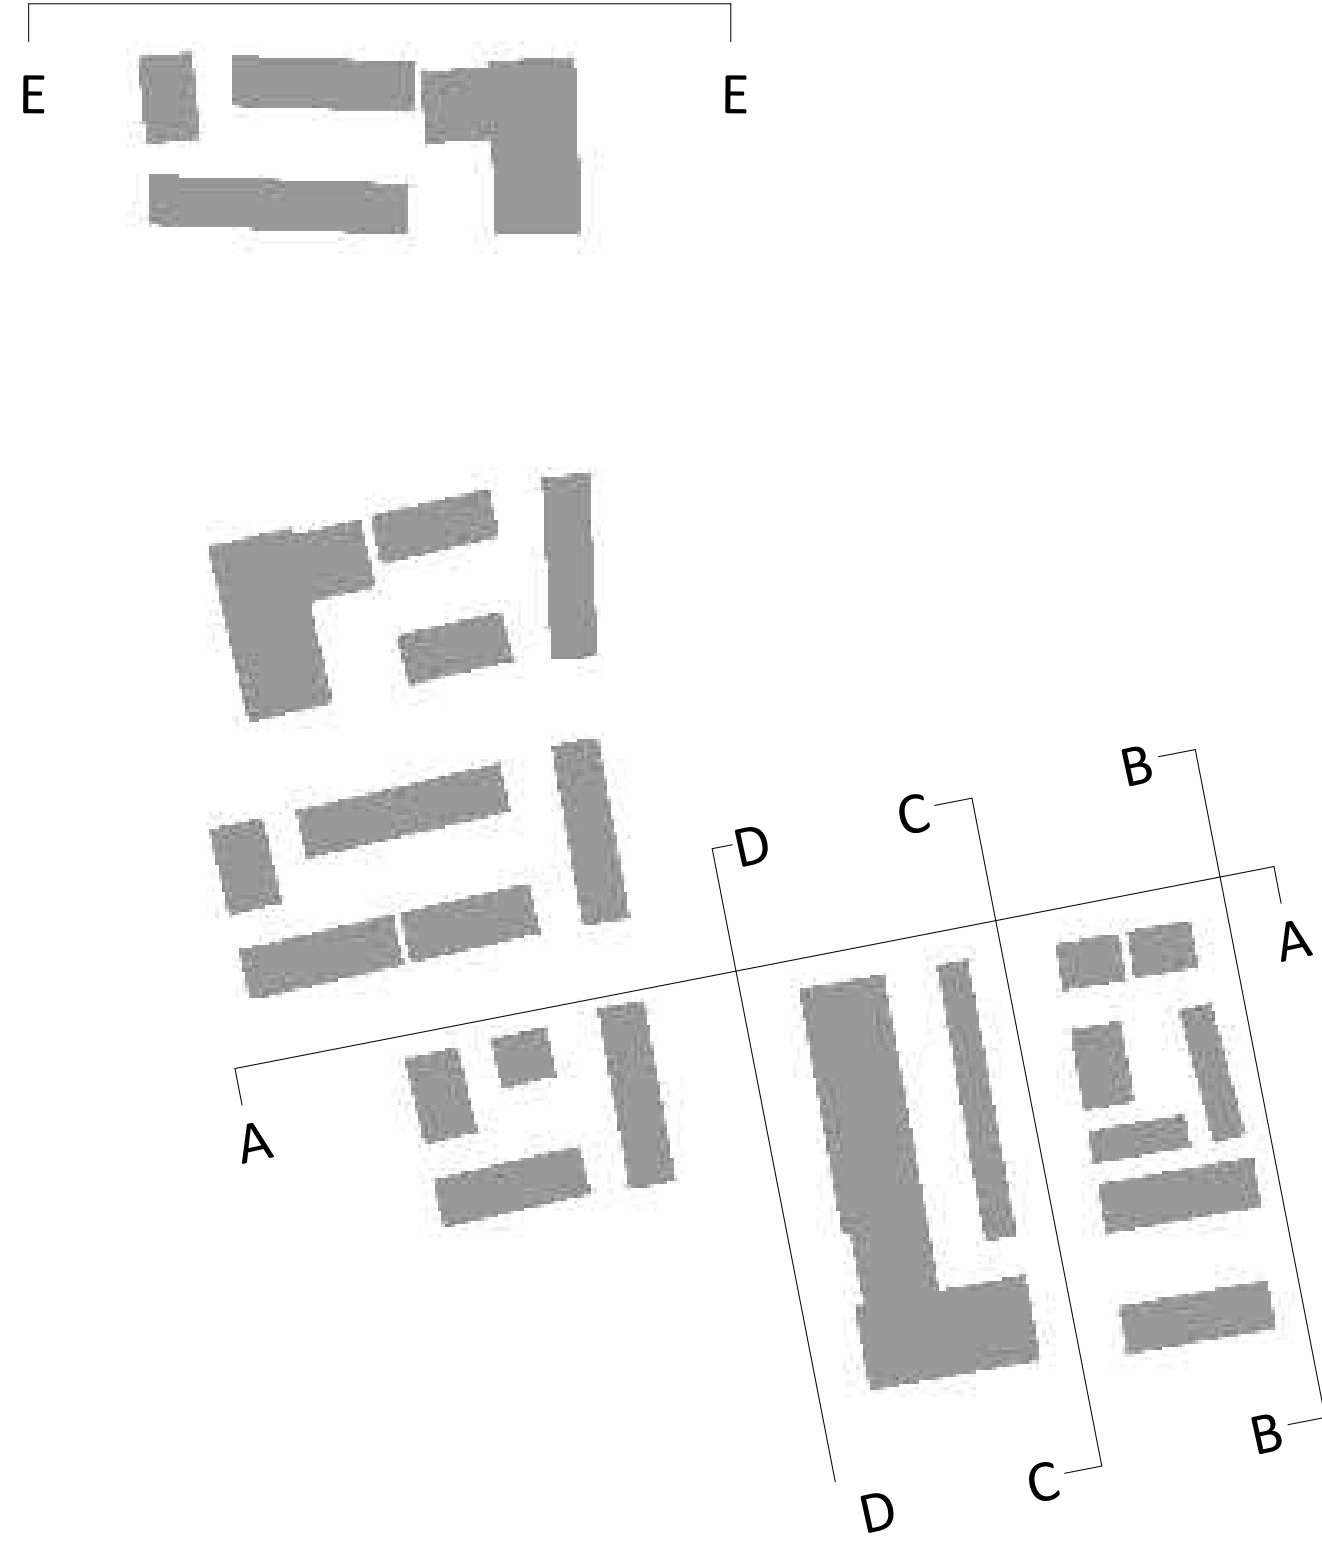

Revision Description	Date	Rev. No.	Issued by
Stage 2 LRD Submission	09.03.2026	A3-C01	HC
Stage 2 LRD Submission	12.06.2026	A3-C02	HC
LRD Stage 3 Planning Submission	17.07.2026	A3-C03	HC
LRD Stage 3 Planning Submission_Updated RLB	18.09.2026	A3-C04	HC

Any reference to fire safety design or performance is presented for coordination purposes only. Refer only to the granted Fire Safety Certificate, and fire consultant's information for fire safety design, specification and performance.

Figured dimensions only to be used. This drawing is copyright of O'Mahony Pike Architects Ltd. All information is shared as per approved use in accordance with ISO19650-2:2018, Table 5: Standard Codes for Suitability of Models and Documents and the BEP. If the 'Status' field is empty, this information has been shared at SO - WIP.

o'mahony pike	Project Code: 24004	Scale @ A0: As indicated
architecture urban design Dublin	Project Lead: SD	Date: 18.09.2026
email: info@omahonypike.com	Drawn By: HC	Revision: A3-C04
tel: +353 1 202 7460	Job No.: 24004	Status: A3
fax: +353 1 283 0822	Purpose: Planning	
www.omahonypike.com		

Project: Old Connaught Phase A1 LRD
Location: Old Connaught Avenue, Bray, Co. Dublin
Client: Castlethorn Old Conna ULC

Drawing Title: Site Sections Sheet 1 of 2
Drawing No.: 24004-OMP-ZZ-ZZ-DR-A-3000

Source File: Architecture Drawings - Old Connaught Phase A1 LRD - 02-03-2026-0001.dwg