




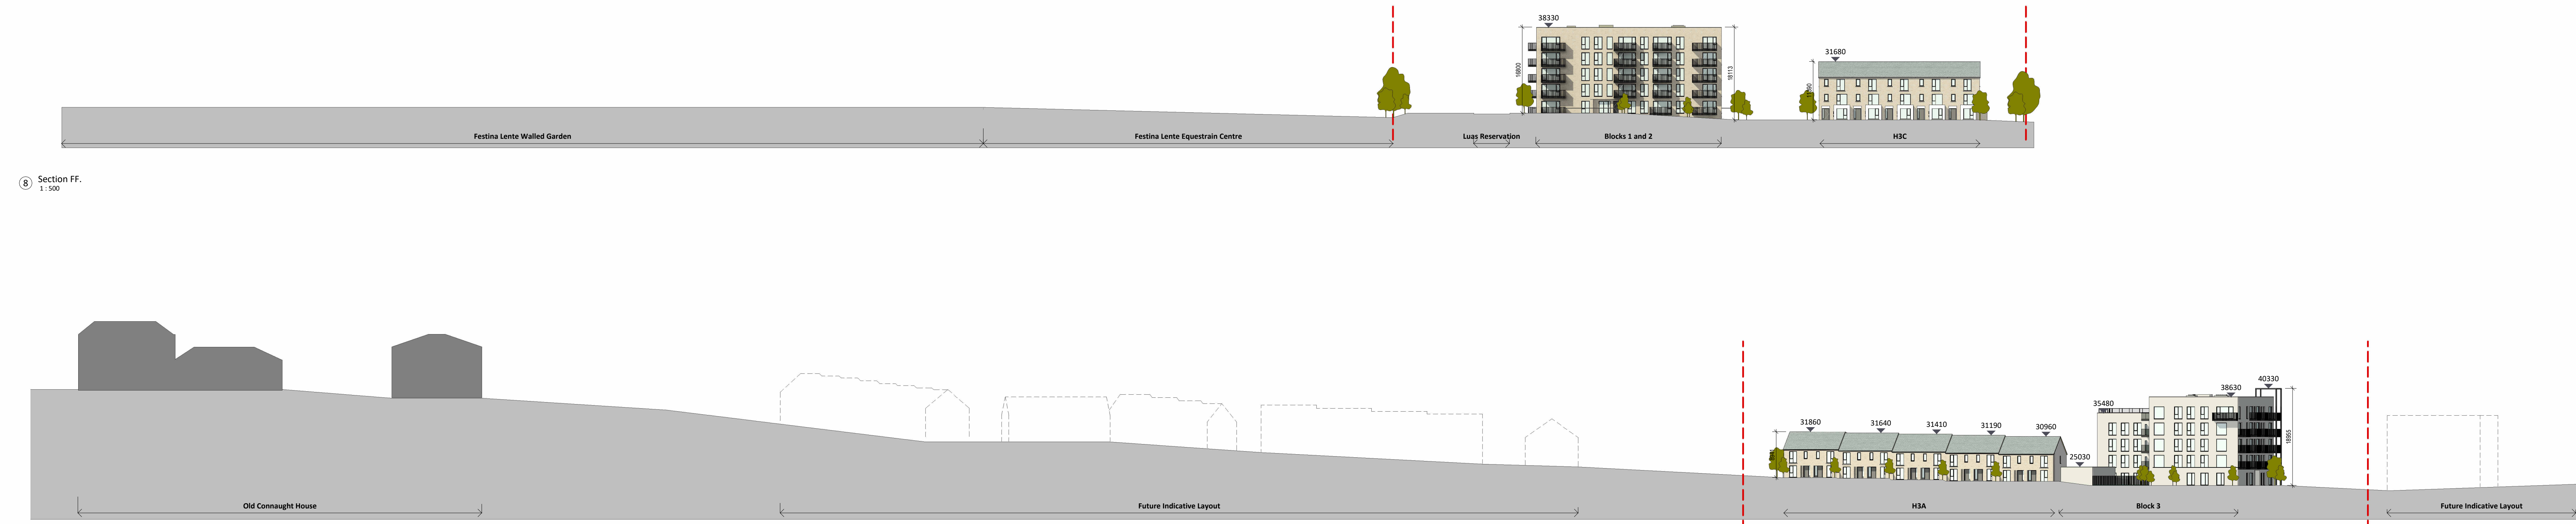

⑦ Section GG.
1:500

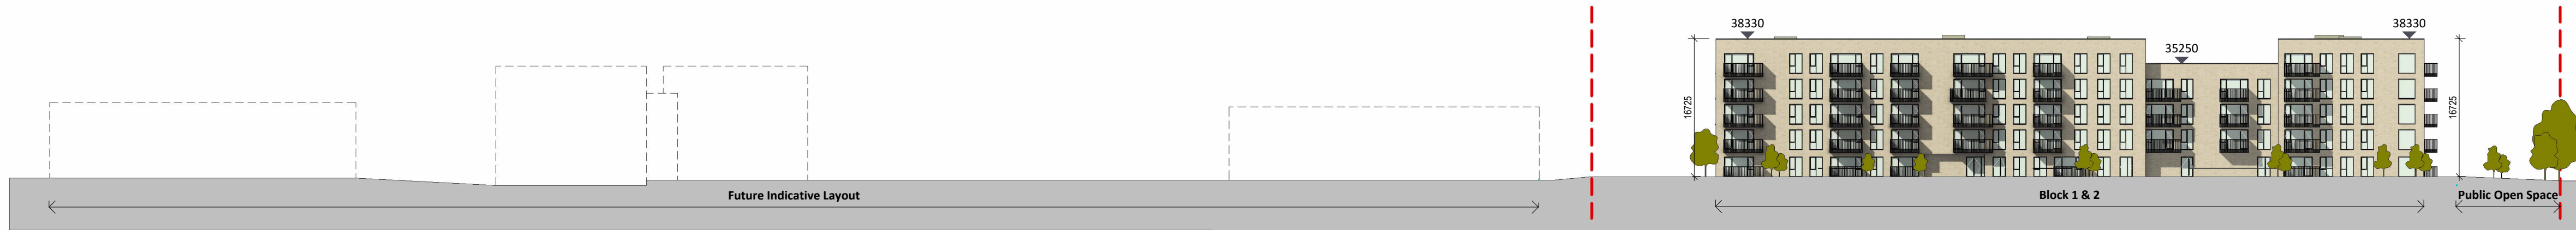

① Section HH.
1:500

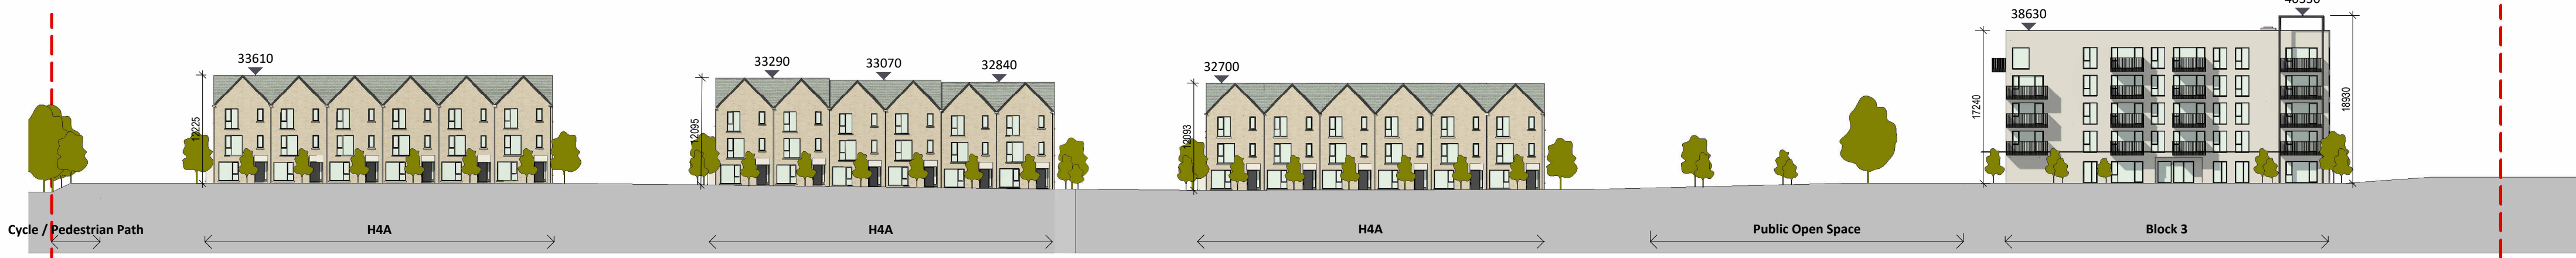

③ Section II.
1:500



⑤ Section JJ.
1:500

Site Sections Sheet 2 of 2

Ordnance Survey Ireland License No. CYA50511690
All levels (in meters) are related to Malin head datum. All dimensions in millimeters. Figured dimensions only are to be taken from this drawing.
Please refer to Site Layout Plan for all FFLs.



Revision Description	Date	Rev. No.	Issued by
Stage 2 LRD Submission	09.03.2026	A3-C01	HC
Stage 2 LRD Submission	12.06.2026	A3-C02	HC
LRD Stage 3 Planning Submission	17.07.2026	A3-C03	HC
LRD Stage 3 Planning Submission_Updated RLB	18.09.2026	A3-C04	HC

Any reference to fire safety design or performance is presented for coordination purposes only. Refer only to the granted Fire Safety Certificate, and fire consultant's information for fire safety design, specification and performance.
Figured dimensions only to be used. This drawing is copyright of O'Mahony Pike Architects Ltd. All information is shared as per approved use in accordance with ISO19650-2:2018, Table 5: Standard Codes for Suitability of Models and Documents and the BEP. If the 'Status' field is empty, this information has been shared at SO - WIP.

o'mahony pike architecture urban design email: info@omahonypike.com tel: +353 1 202 7460 fax: +353 1 283 0822 www.omahonypike.com	Dublin The Chapel Mount St. Anne's Milltown, Dublin 6 D06 N952 Ireland	Cork One South Mall Cork City Co. Cork T12 CN33 Ireland	Project Code: 24004 Project Lead: SD Drawn By: HC Job No.: 24004 Purpose: Planning	Scale @ A0: As indicated Date: 18.09.2026 Revision: A3-C04 Status: A3
---	--	---	---	--

Project: Old Connaught Phase A1 LRD
Location: Old Connaught Avenue, Bray, Co. Dublin
Client: Castlethorn Old Conna ULC

Drawing Title: Site Sections Sheet 2 of 2
Drawing No.: 24004-OMP-ZZ-ZZ-DR-A-3001

Source File: Architecture Drawings - Old Connaught Phase A1 LRD - 02-03-2026-0001.dwg