



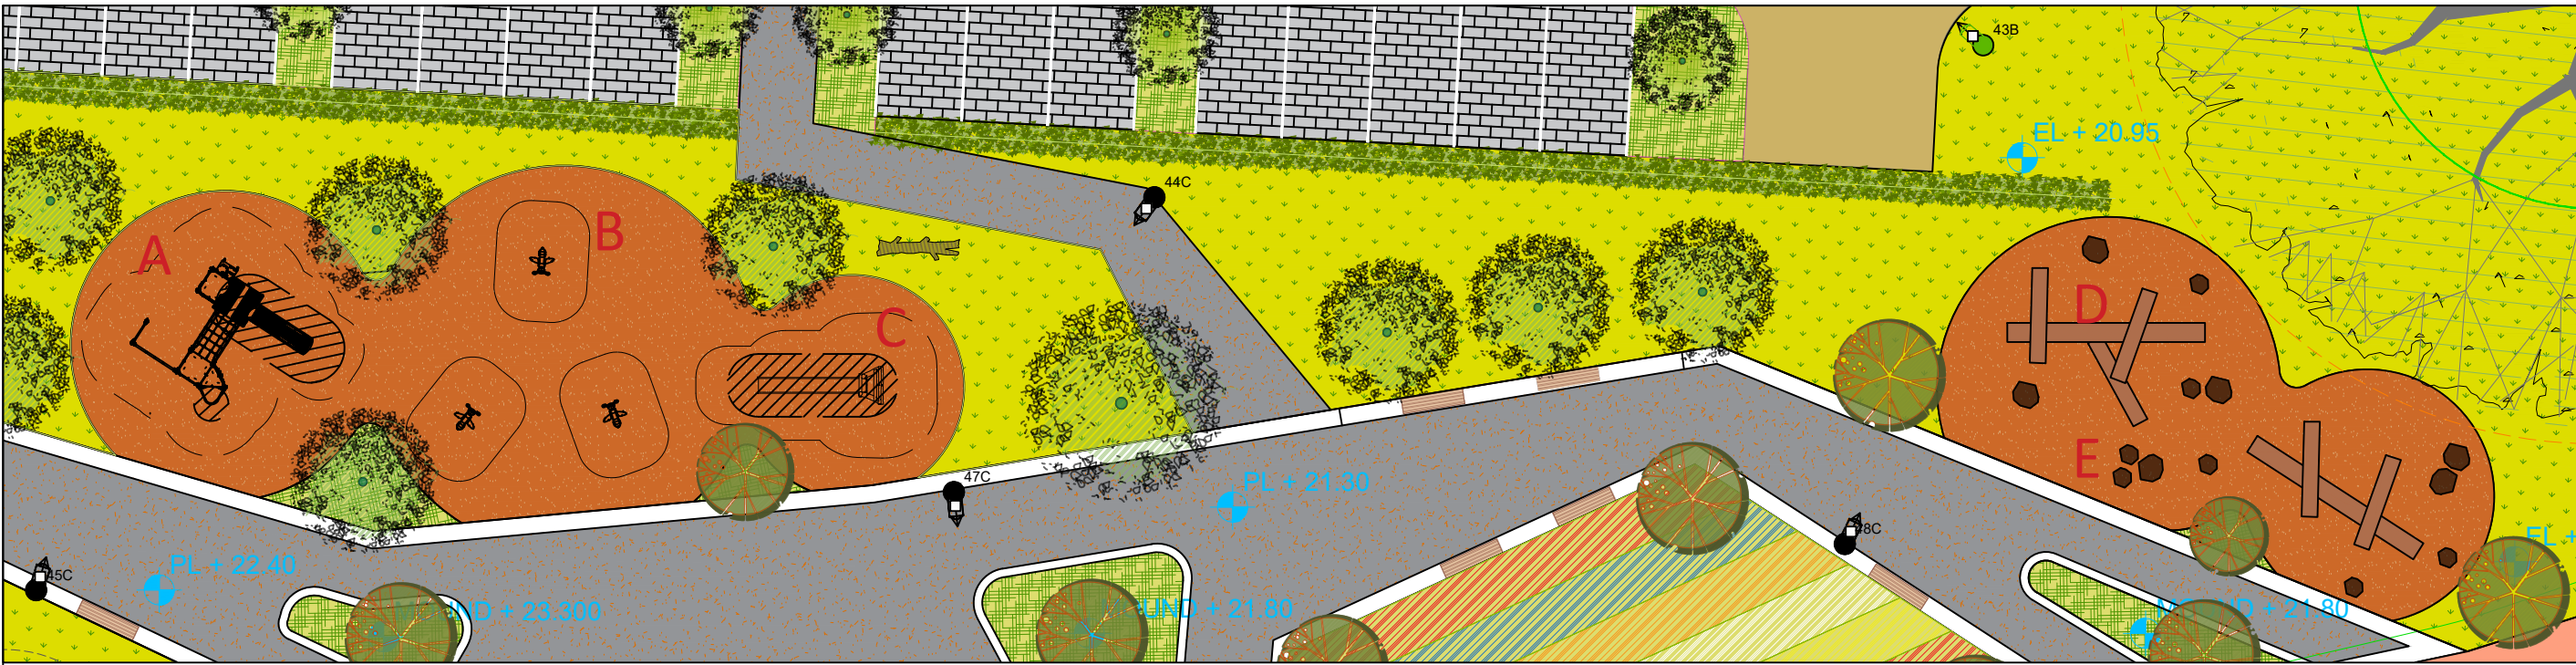


00 Key Plan A
Scale 1:200

A Two Towers with Climbing Net
Code PCM201221 by Kompan or similar approved
Age group 2+
Play capacity (users) 24

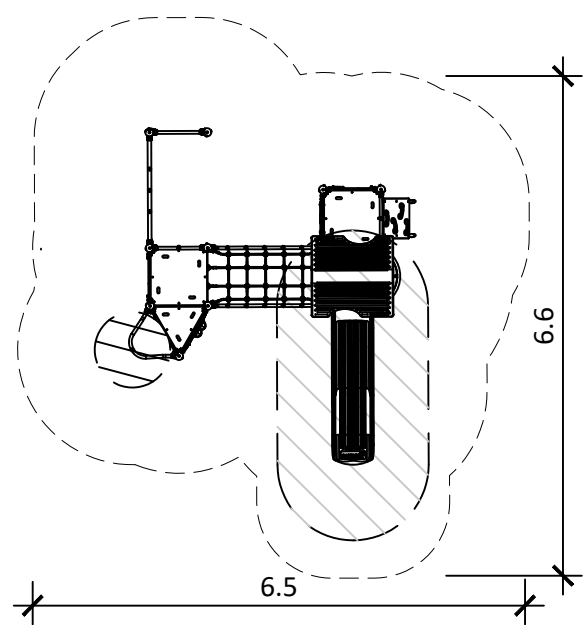


01 Two Towers with Climbing Net
Scale 1:100

B Bee Springer, Oak
Code NRO118 by Kompan or similar approved
Dimensions LxWxH 77x69x73 cm
Age group 3+
Play capacity (users) 1

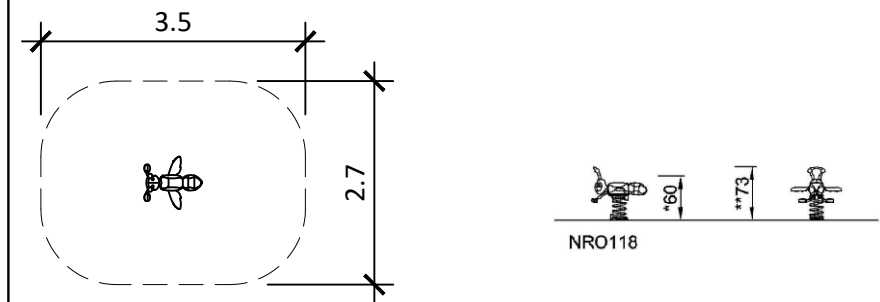

02 Bee Springer
Scale 1:100


C Single Slide 1.8m high
Code NRO302 by Kompan or similar approved
Dimensions LxWxH 401x120x324 cm
Age group 4+
Play capacity (users) 2

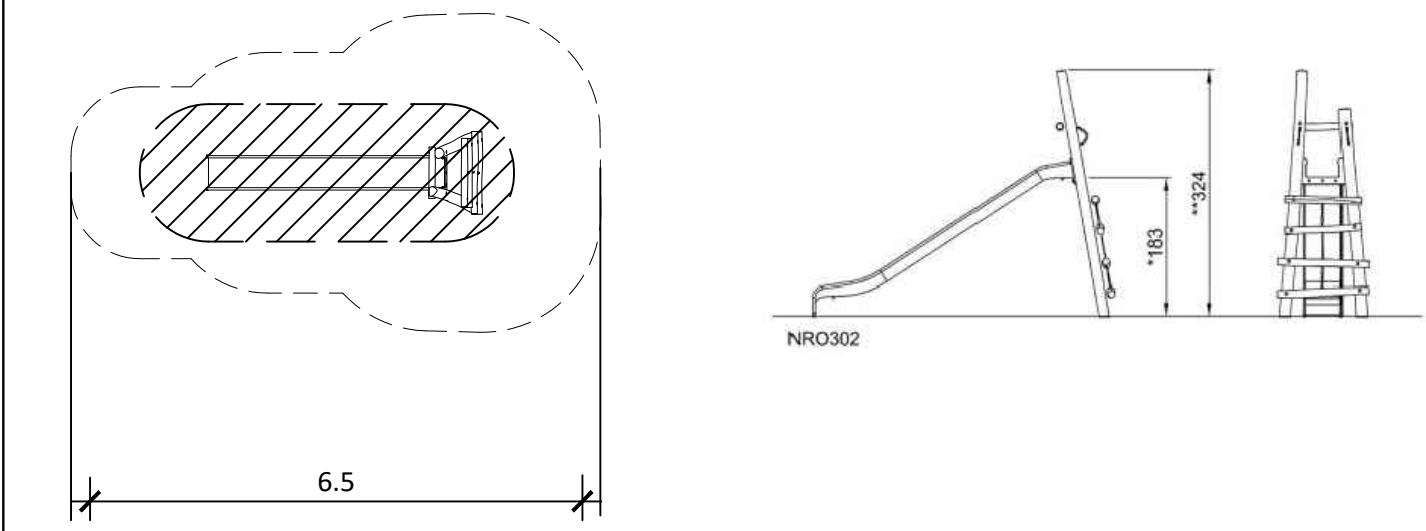

03 Single Slide 1.8m high
Scale 1:100




04 Natural Timber Logs and stepping stones

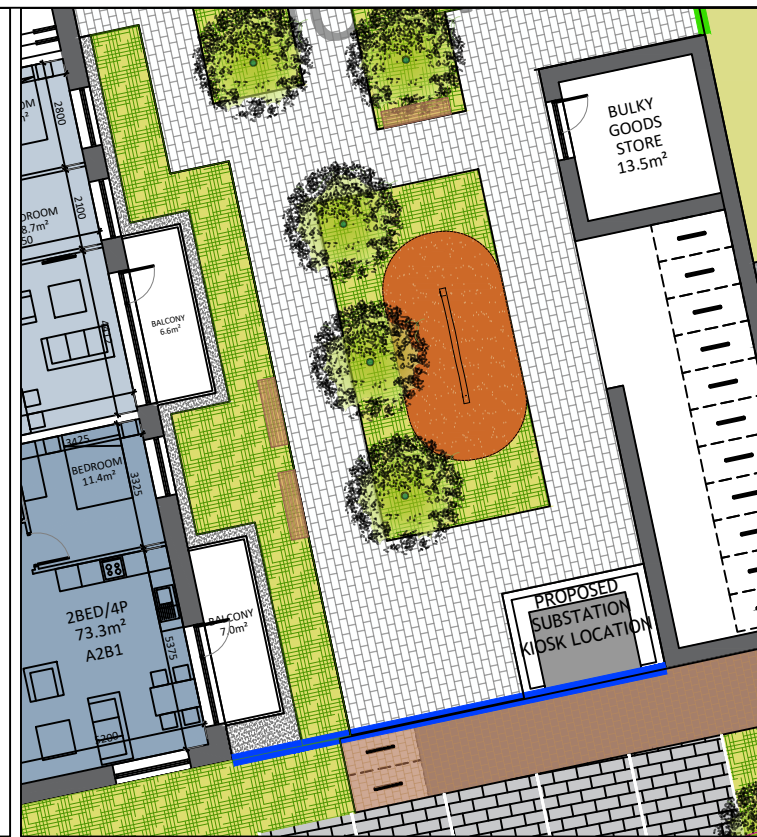


05 Key Plan B
Scale 1:200

Single Balance Beam
Code NRO802 by Kompan or similar approved
Dimensions LxWxH 310x16x47 cm
Age group 3+
Play capacity (users) 2

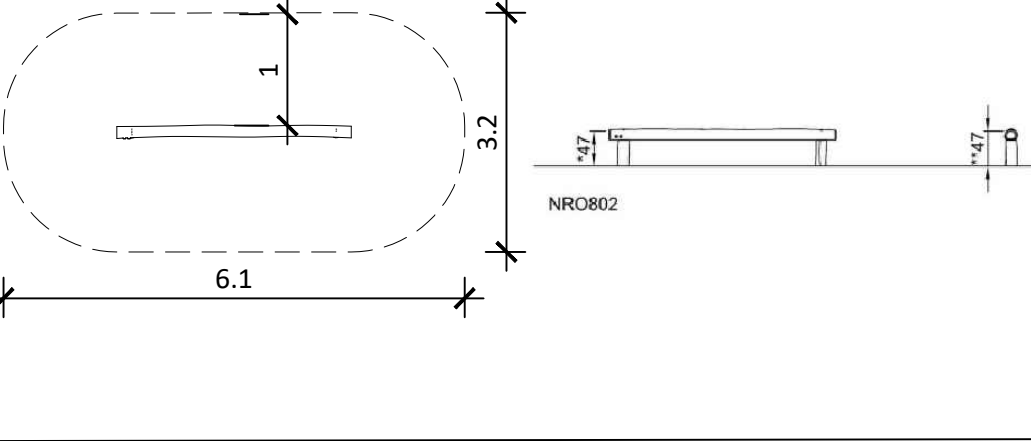


06 Single Balance Beam
Scale 1:100

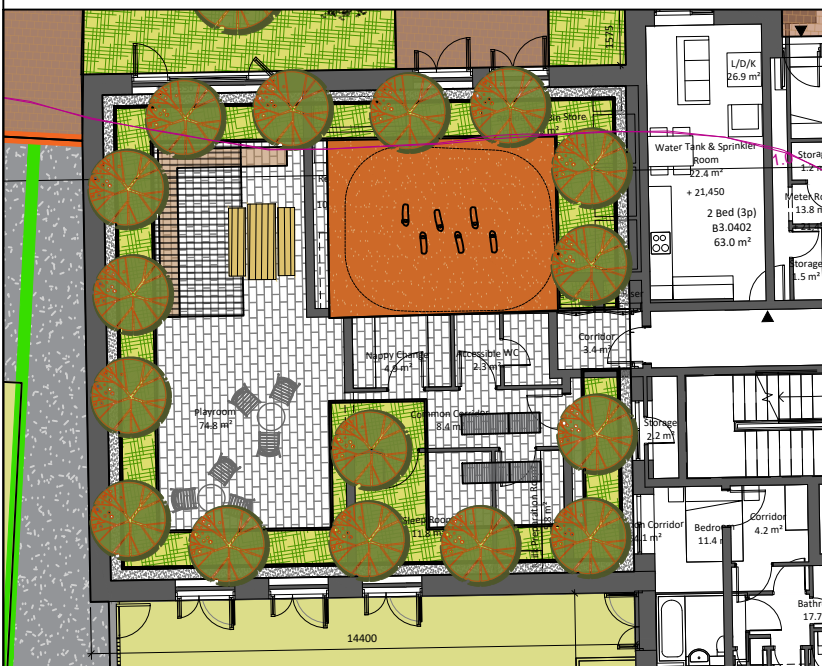

07 Key Plan C
Scale 1:200

Stilts
Code NRO806 by Kompan or similar approved
Dimensions LxWxH 126x247x110 cm
Age group 3+
Play capacity (users) 3

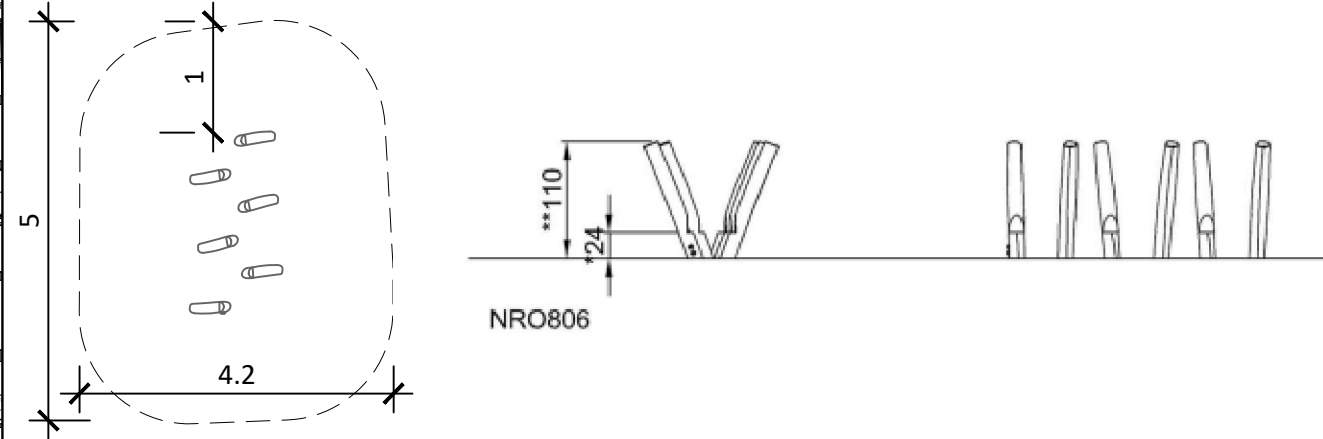


08 Stilts
Scale 1:100



09 Key Plan D
Scale 1:200

Sitting Pole
Code NRO209 by Kompan or similar approved
Dimensions LxWxH 16x16x30 cm
Age group 1+
Play capacity (users) 1

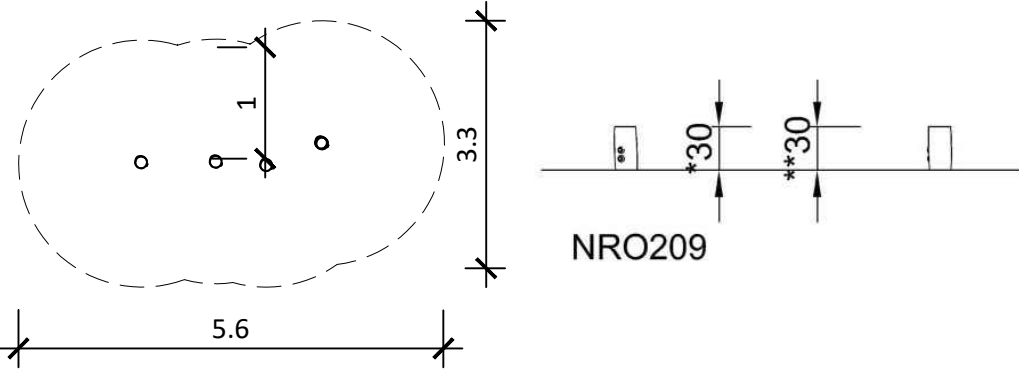


10 Sitting Pole
Scale 1:100




11 Key Plan E
Scale 1:200

Stilts
Code NRO806 by Kompan or similar approved
Dimensions LxWxH 126x247x110 cm
Age group 3+
Play capacity (users) 3

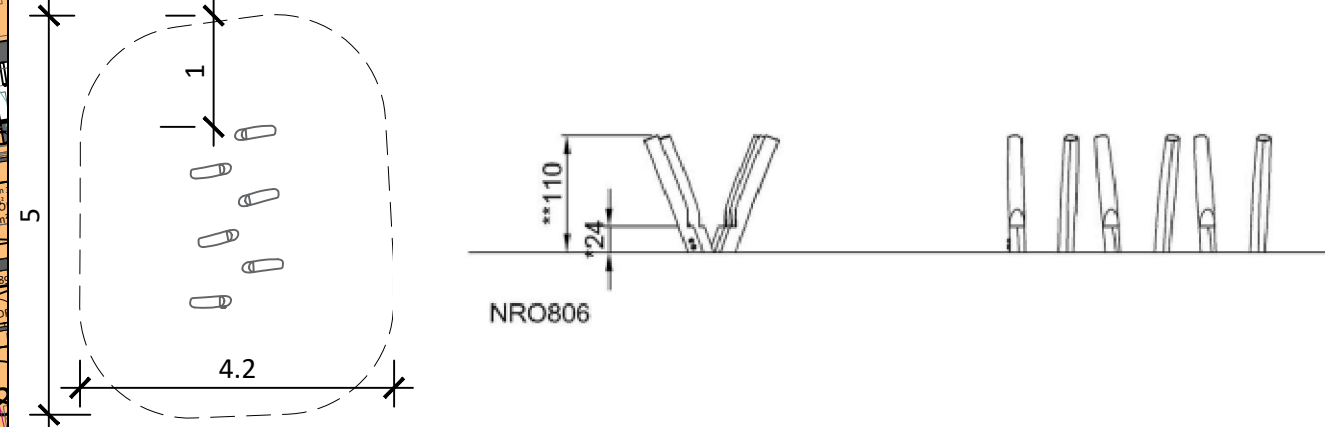


12 Stilts
Scale 1:100

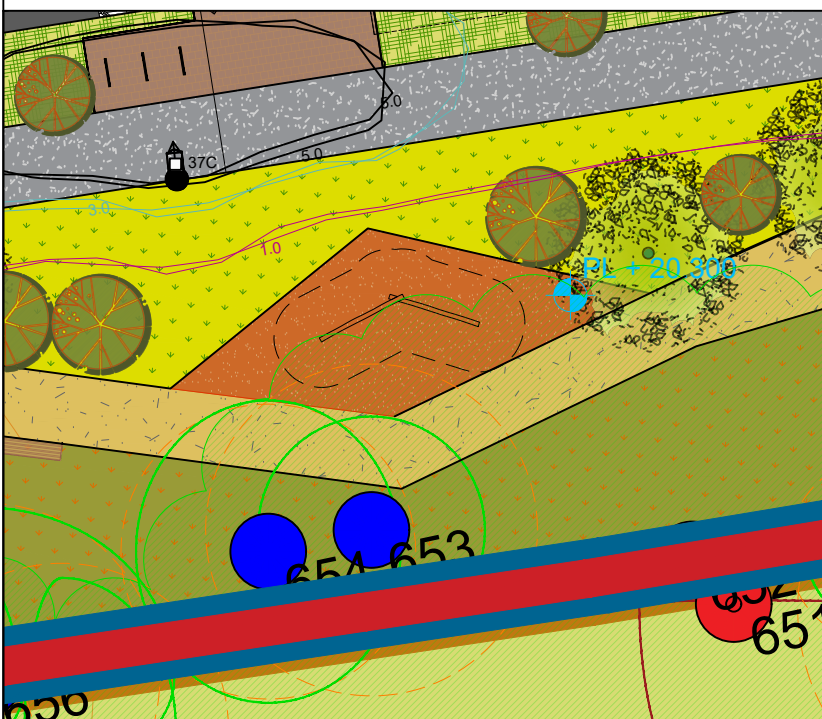

13 Key Plan F
Scale 1:200

Double Balance Beam
Code NRO803 by Kompan or similar approved
Dimensions LxWxH 490x231x61 cm
Age group 3+
Play capacity (users) 4

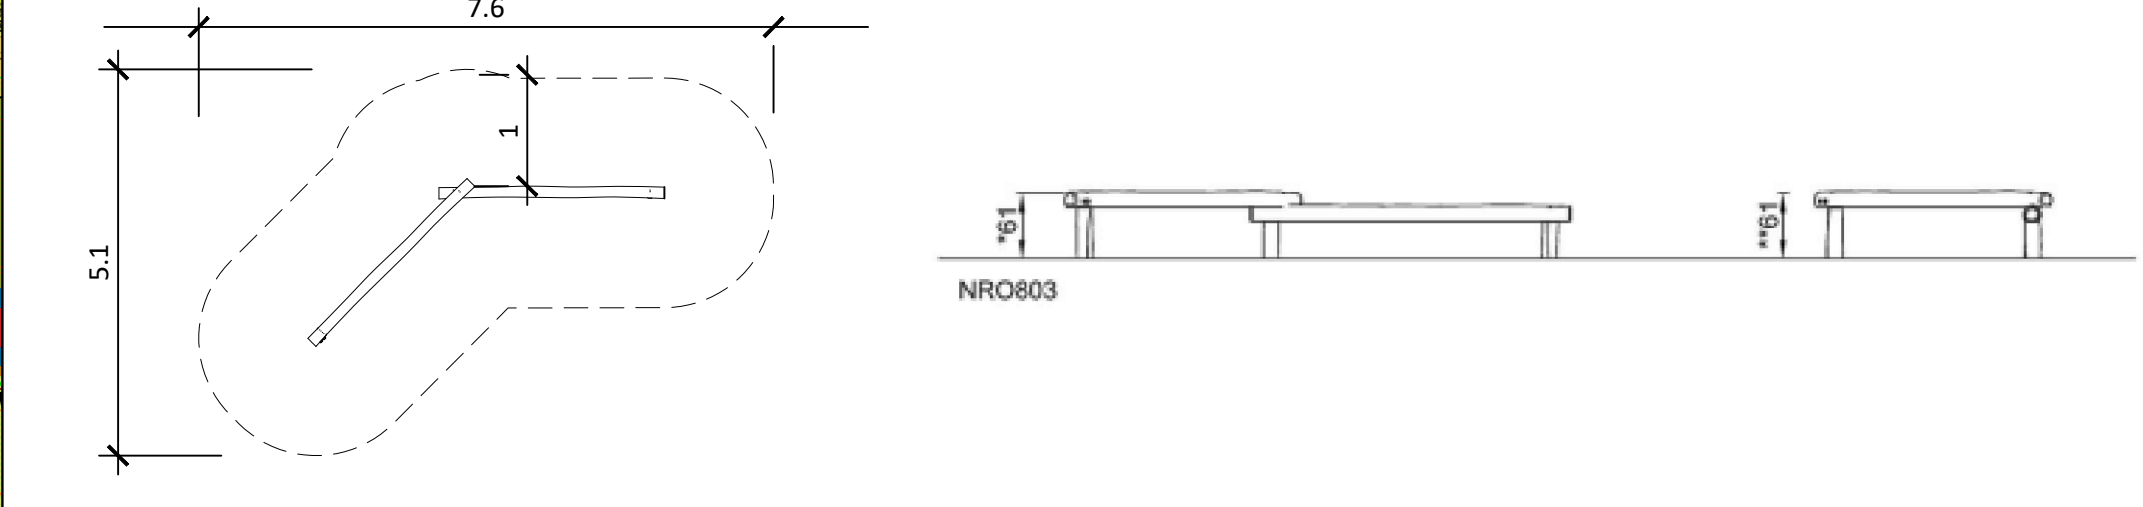

14 Double Balance Beam
Scale 1:100

NOTE:
All equipment and safety surfacing shall comply with EN 1176 and EN 1177 standards.

COS
POS
Play location




Rev	Date	Drawn	Checked	Description

Notes

COPYRIGHT © ALL RIGHTS RESERVED.
THIS WORK IS COPYRIGHT AND CANNOT BE REPRODUCED OR COPIED IN ANY FORM WITHOUT THE WRITTEN PERMISSION OF THE CONSULTANT.
DO NOT SCALE FROM THIS DRAWING. WORK ONLY FROM FIGURED DIMENSIONS.
THIS DRAWING TO BE READ IN CONJUNCTION WITH RELEVANT CONSULTANT'S DRAWINGS.

CYAL0000116
© Taitt Emmett - Surveying

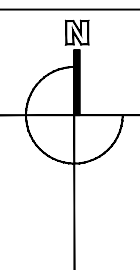

Project	Old Connaught Phase A1 LRD Castletown Old Connaught ULC	Project No.	7245
DRB	Play Provision Details	Drawing No.	7245-BSM-00-ZZ-DR-L-303
Scales	As Shown @A1	Status	PLANNING
Date	JULY 2026	Rev.	00
Mountpleasant Business Centre, Ranelagh, Dublin D06 X7P8 Tel: +353(0)1 208 2300	mail@bradyghipmanmartin.com www.bradyghipmanmartin.com	Drn.	CS
		Chd.	TB
		Passed	TB

