




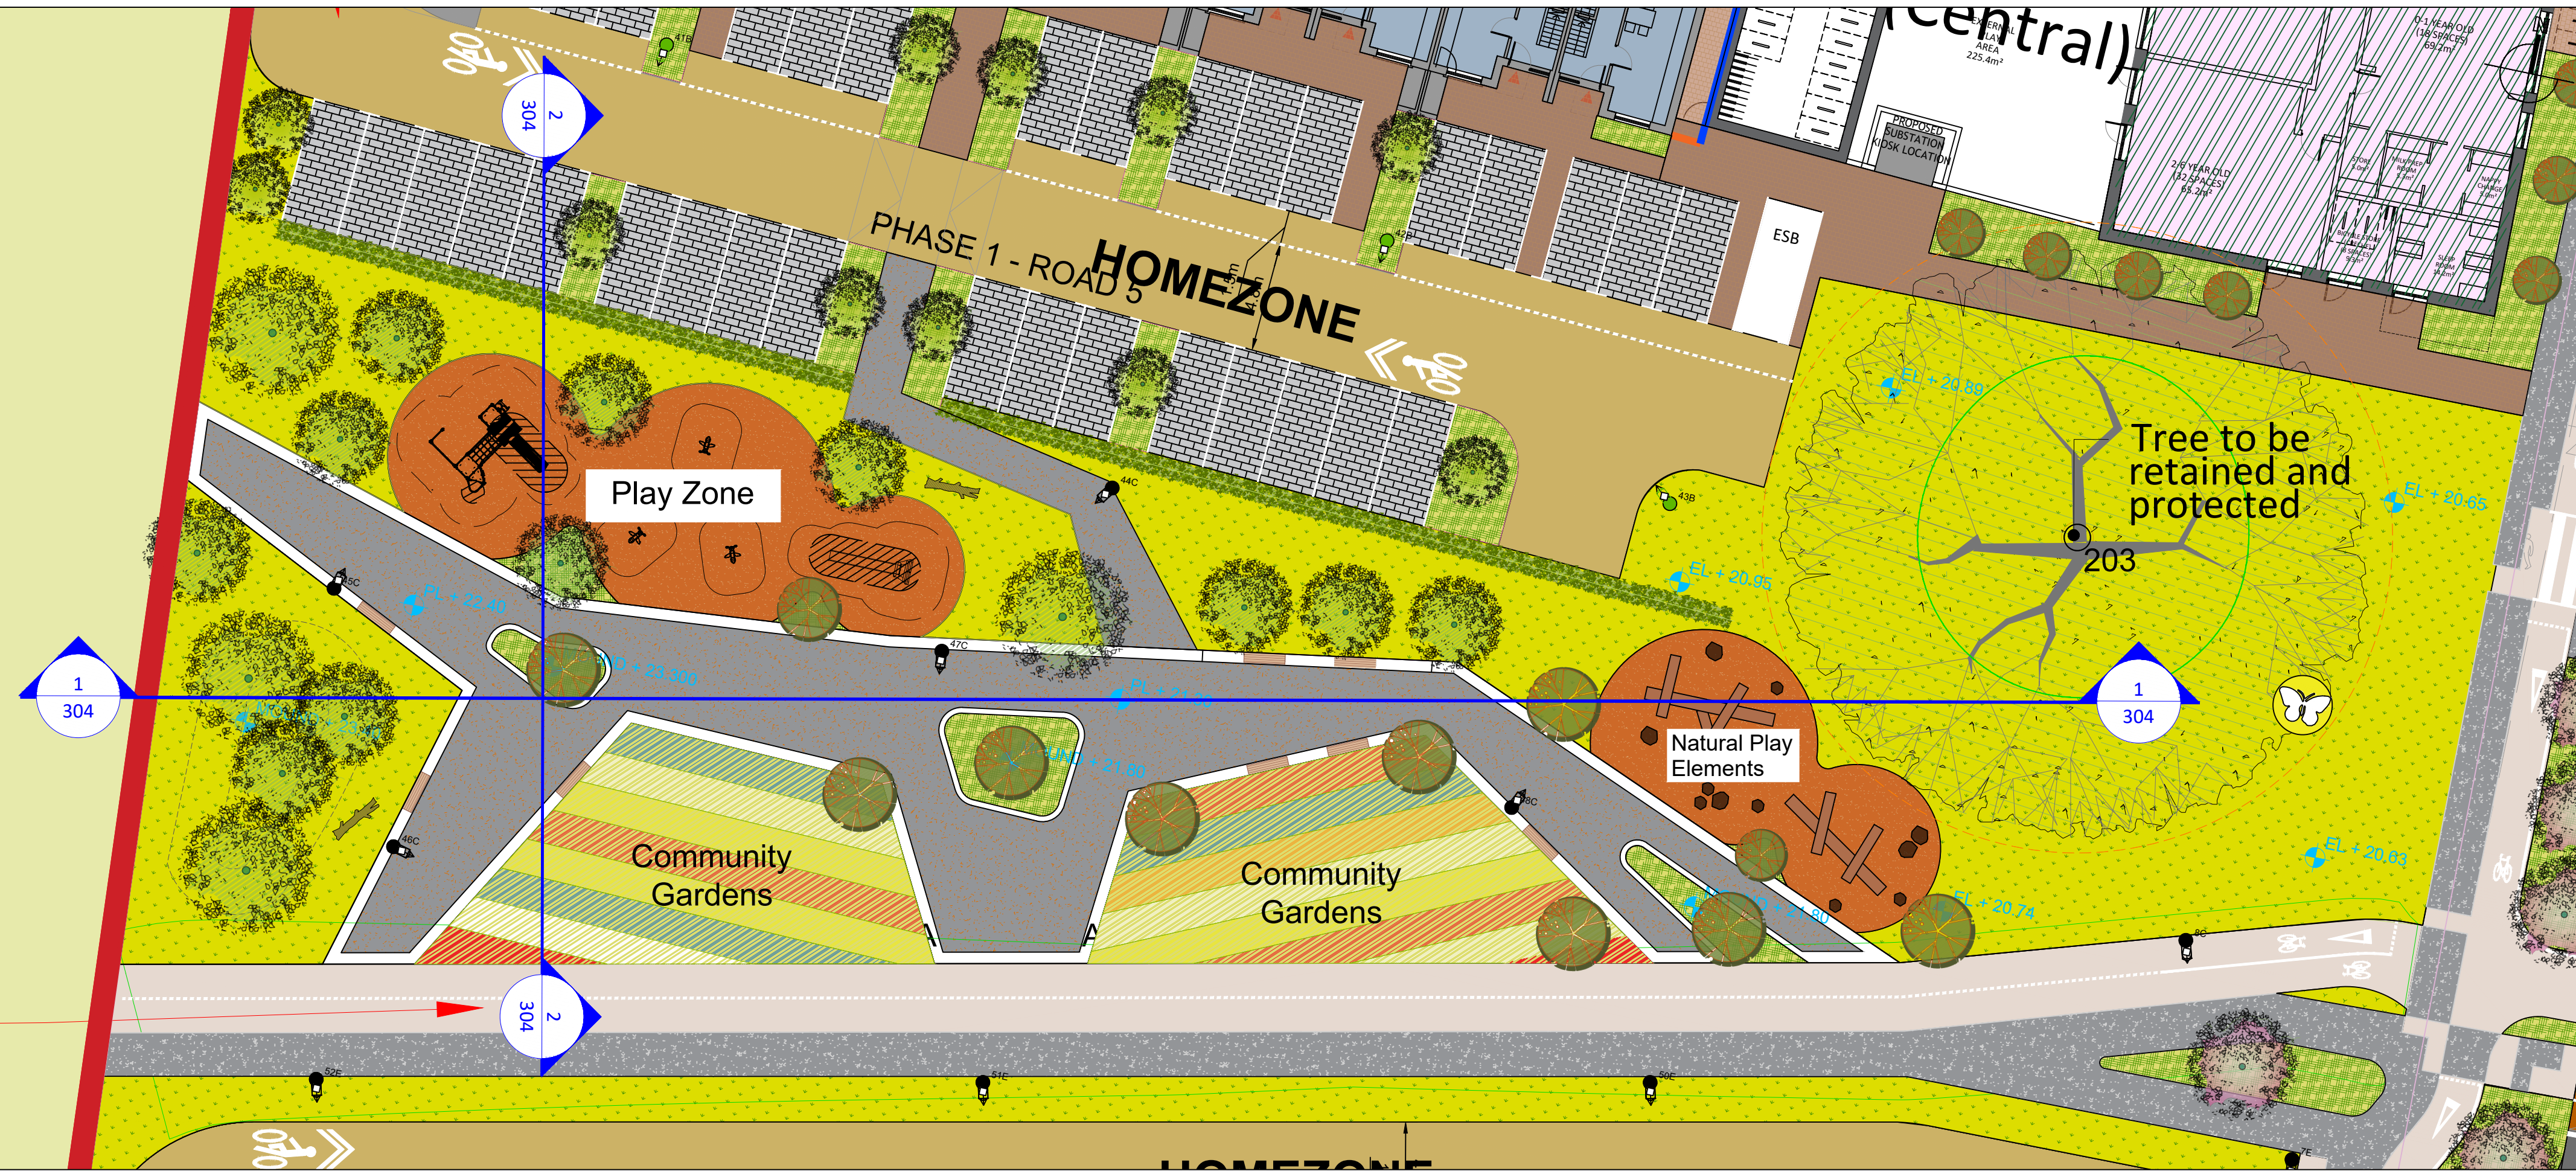


DETAIL PLAN: NORTHERN PUBLIC OPEN SPACE
Scale 1:200

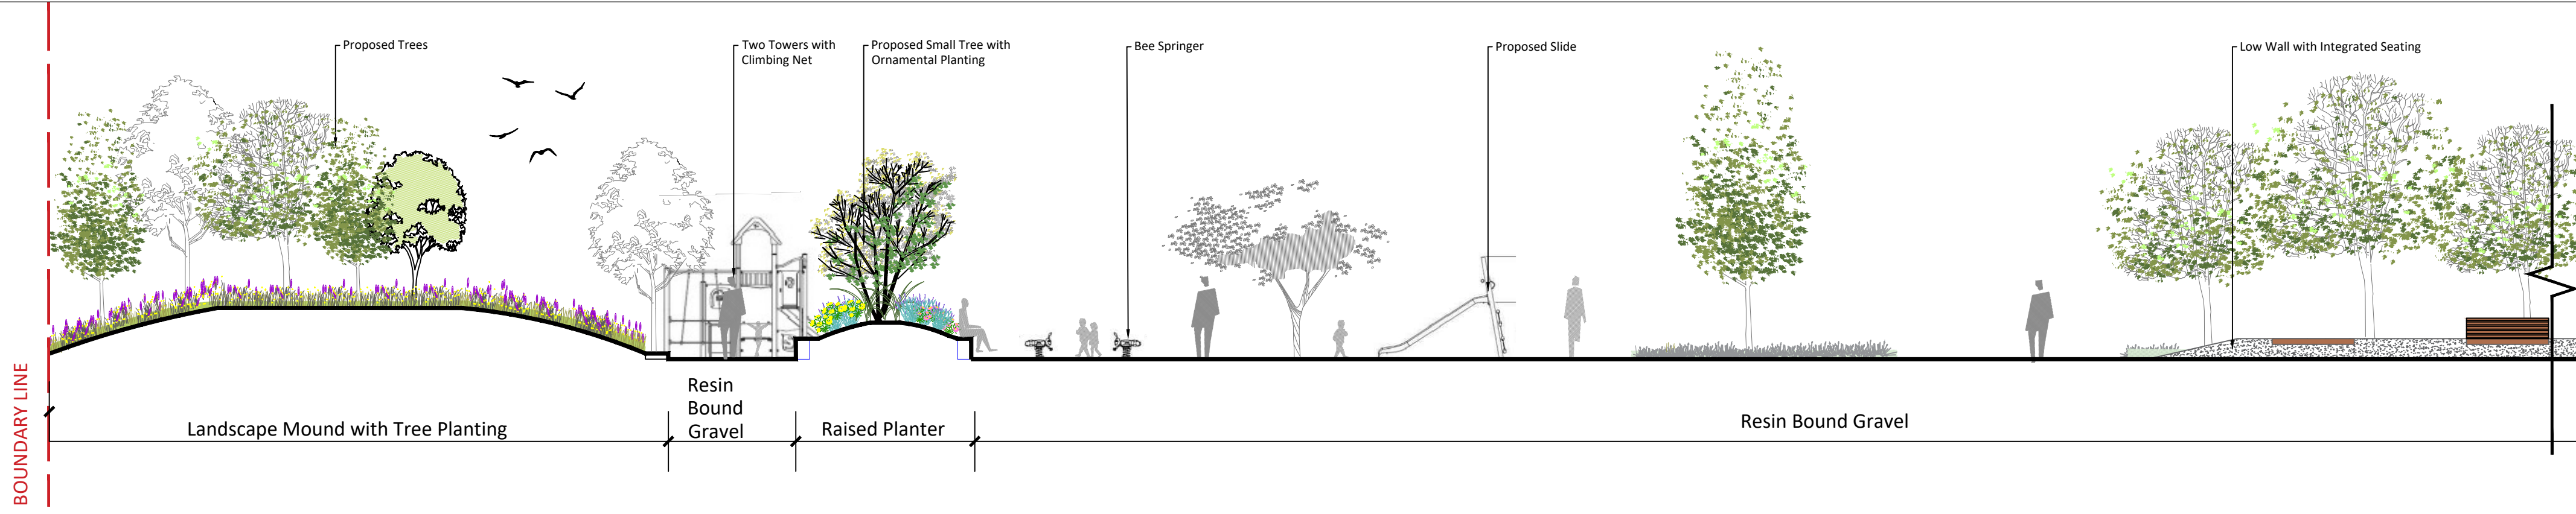

SECTION 1 - Part A
Scale 1:100

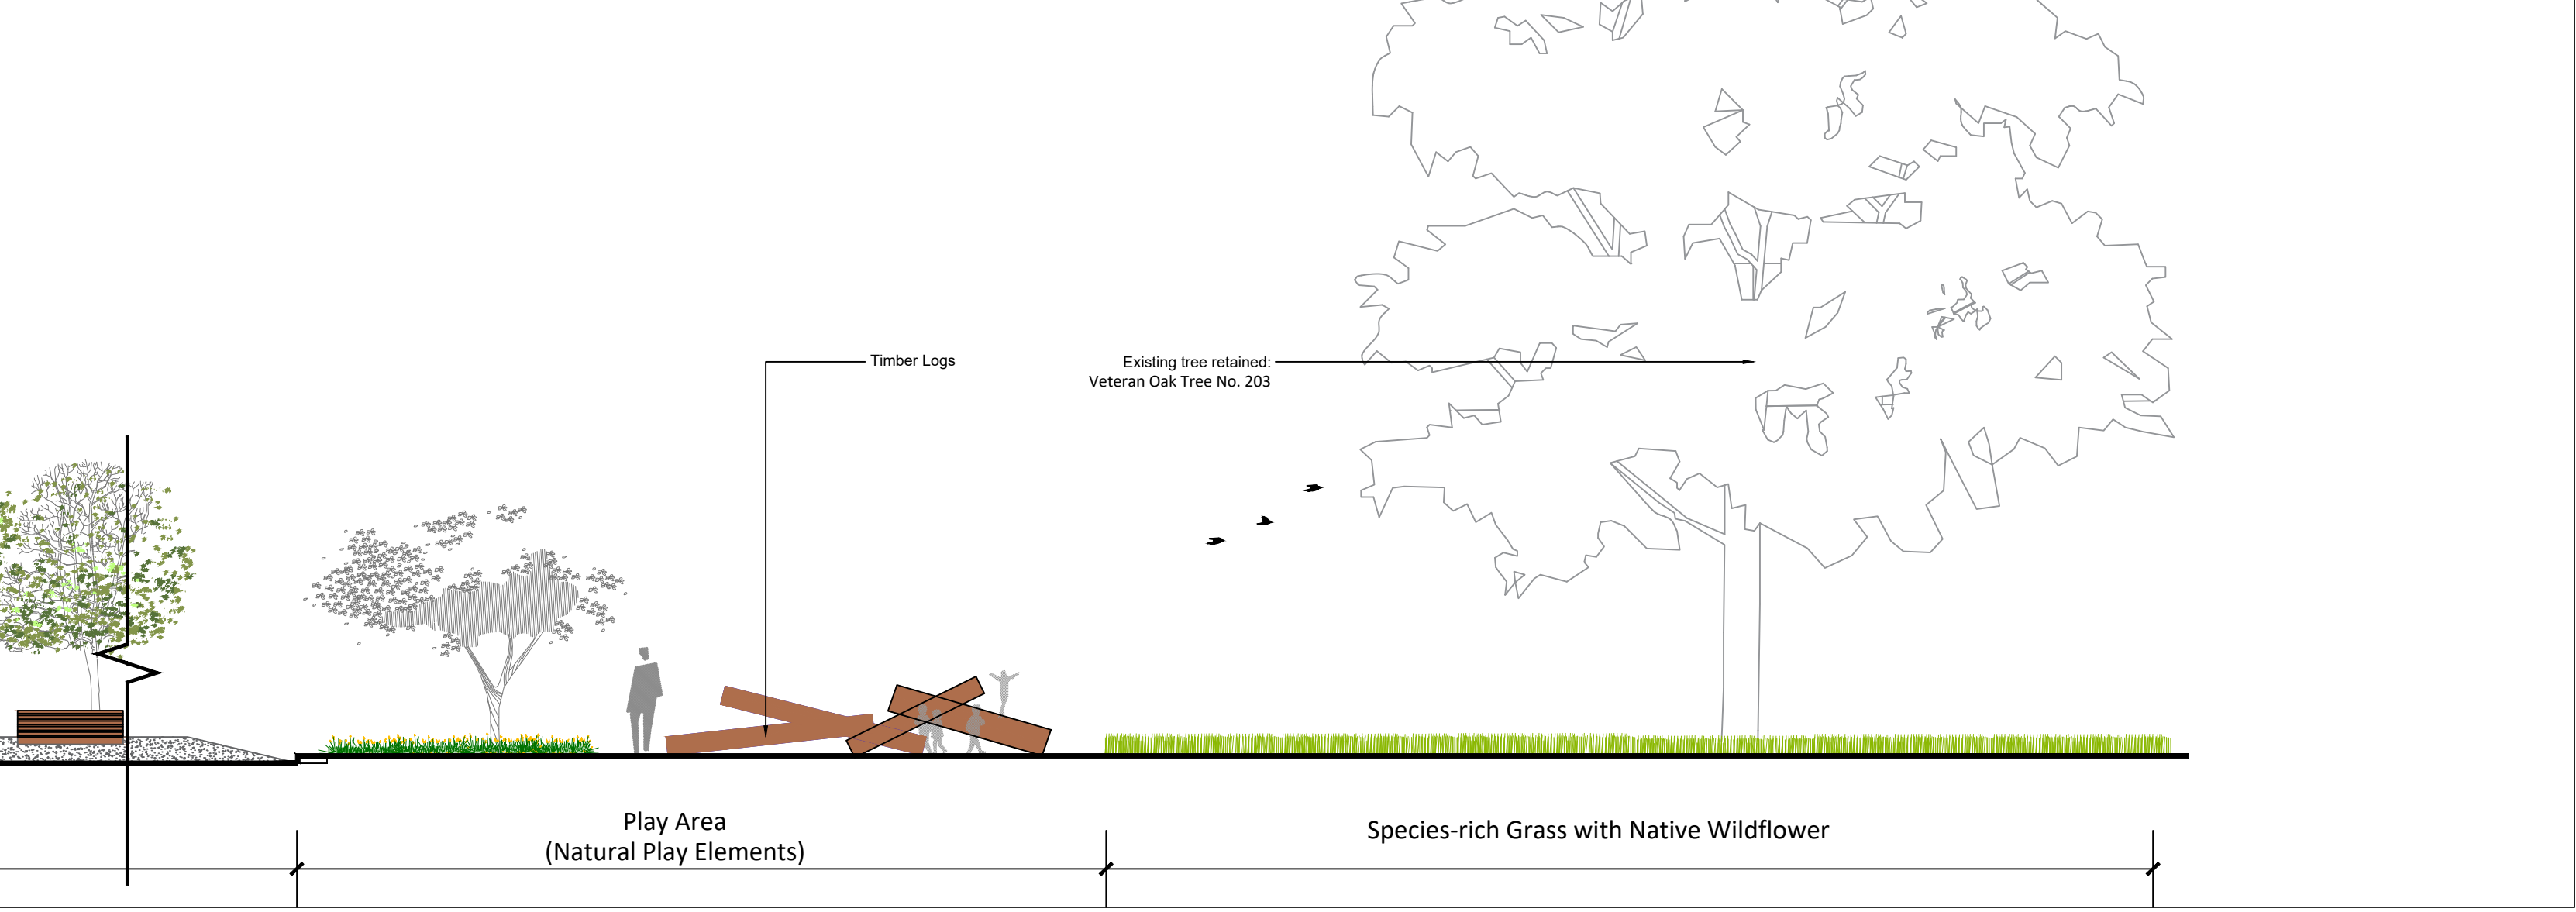

SECTION 1 - Part B
Scale 1:100

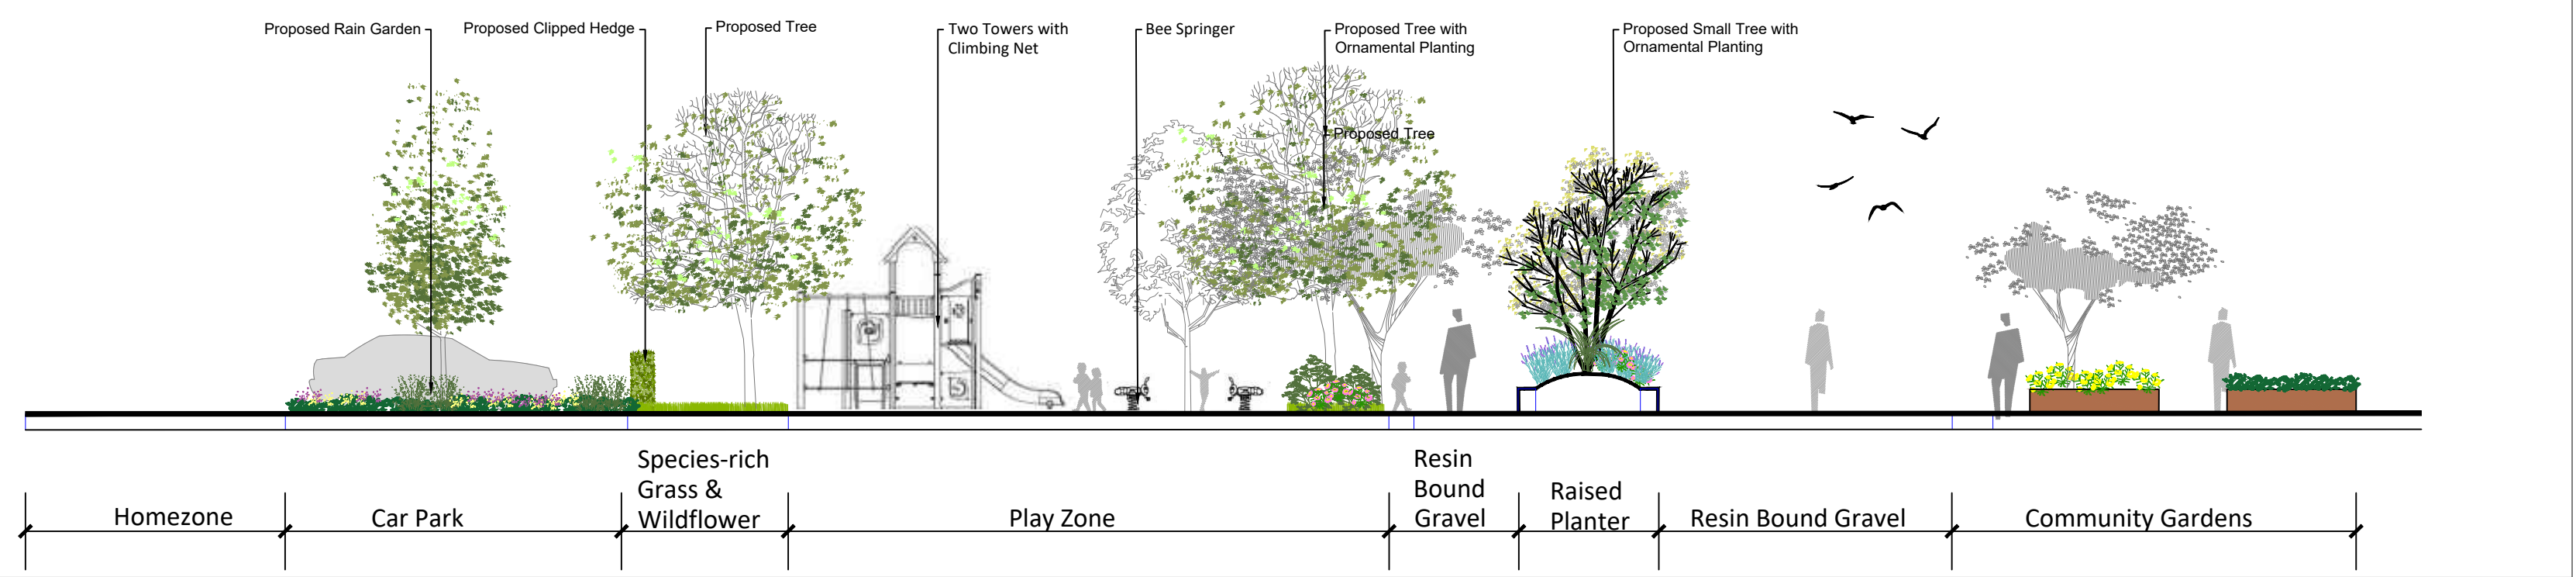

SECTION 2
Scale 1:100



					Notes: </
--	--	--	--	--	--