

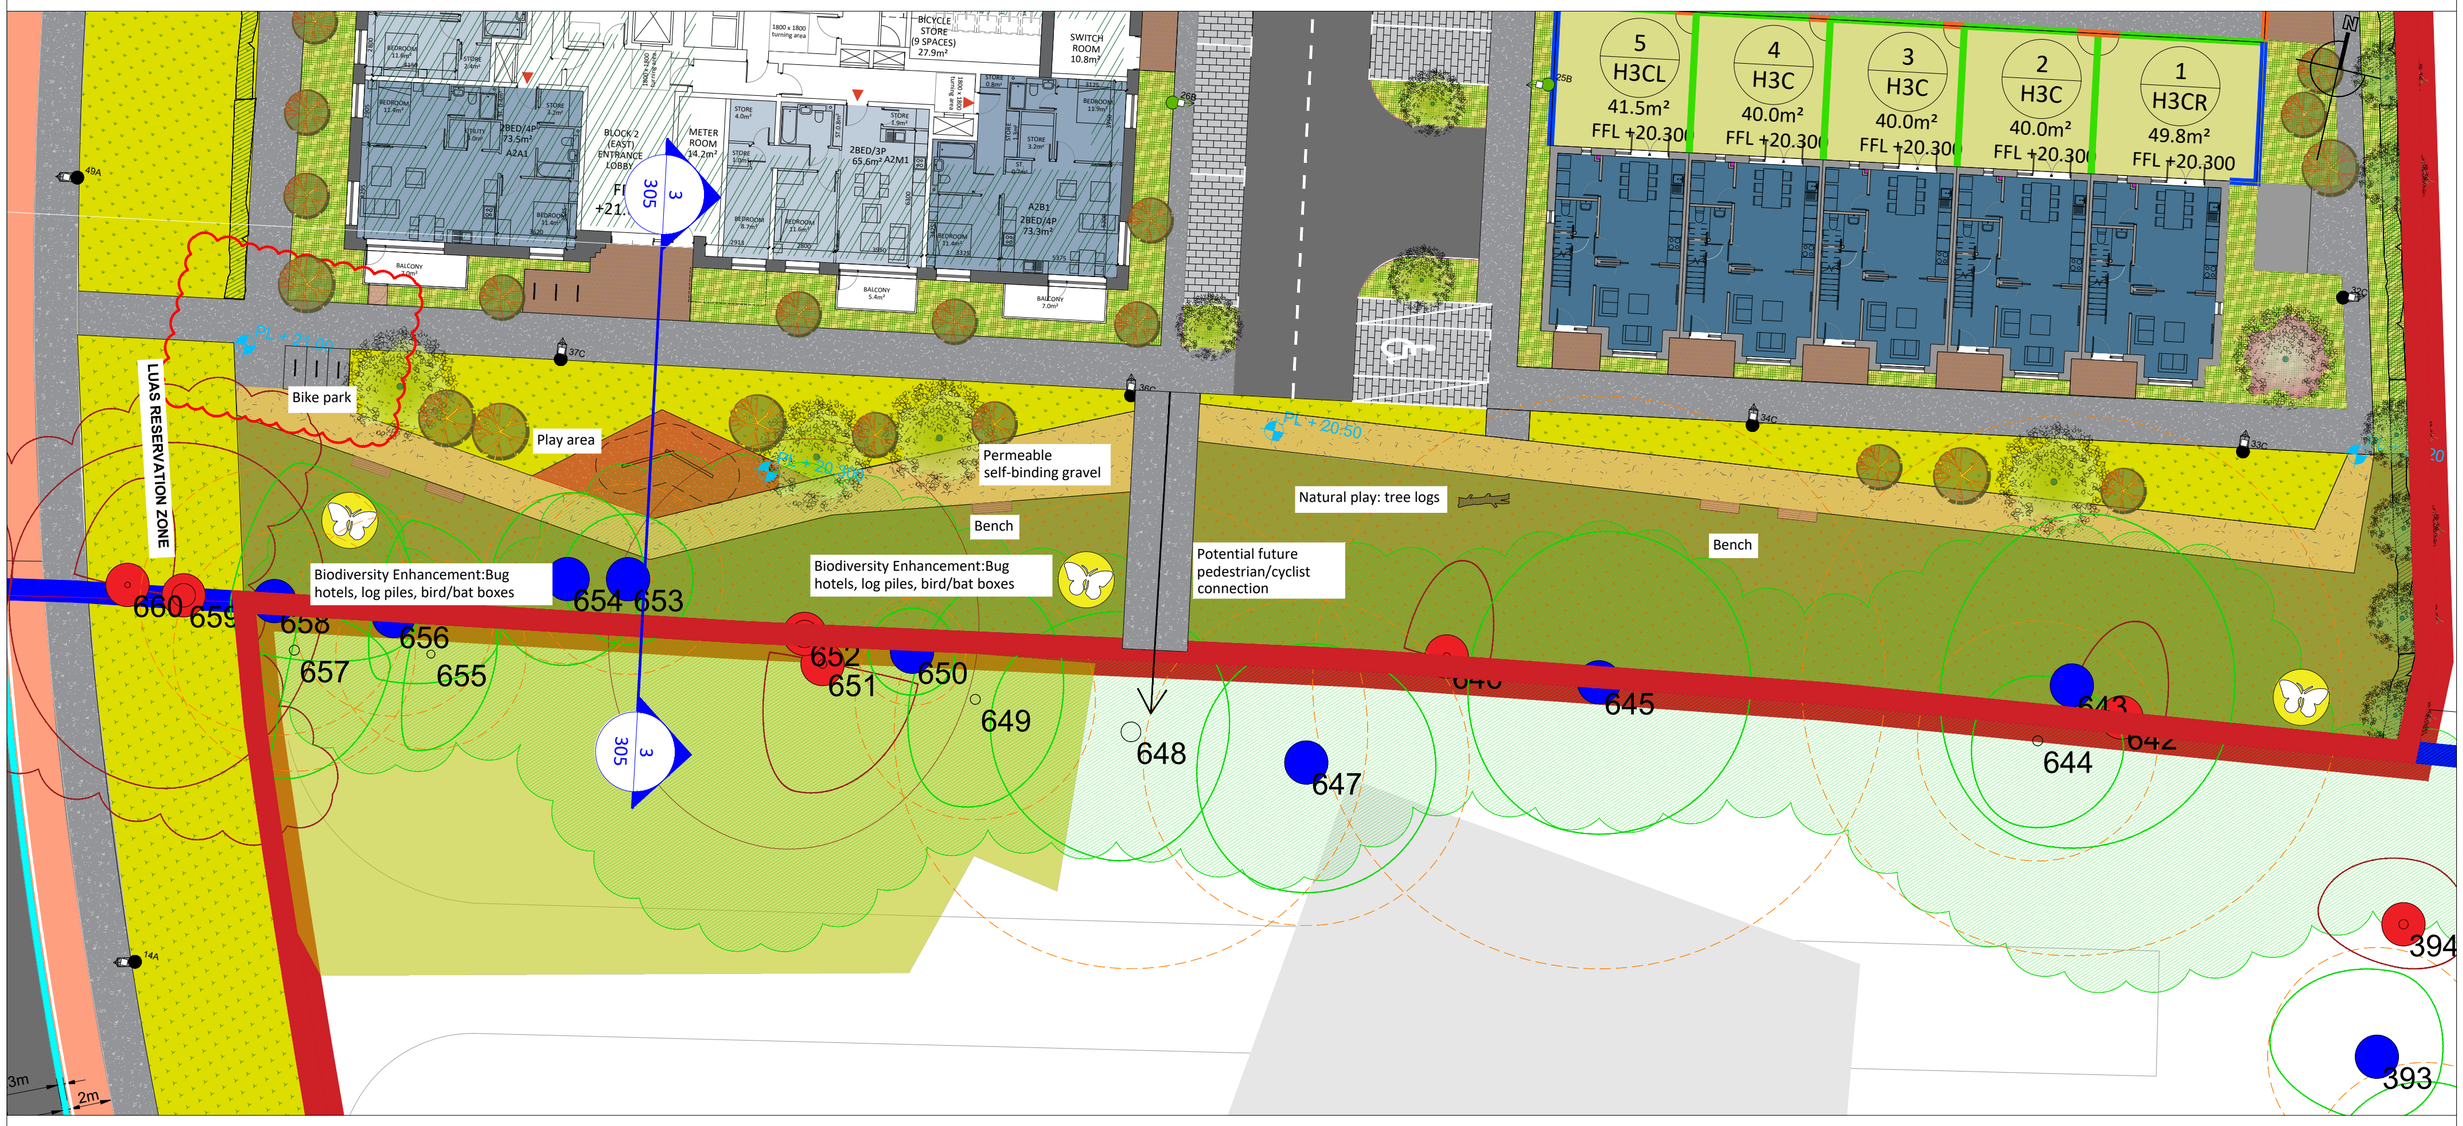


DETAIL PLAN: SOUTHERN PUBLIC OPEN SPACE

Scale 1:200

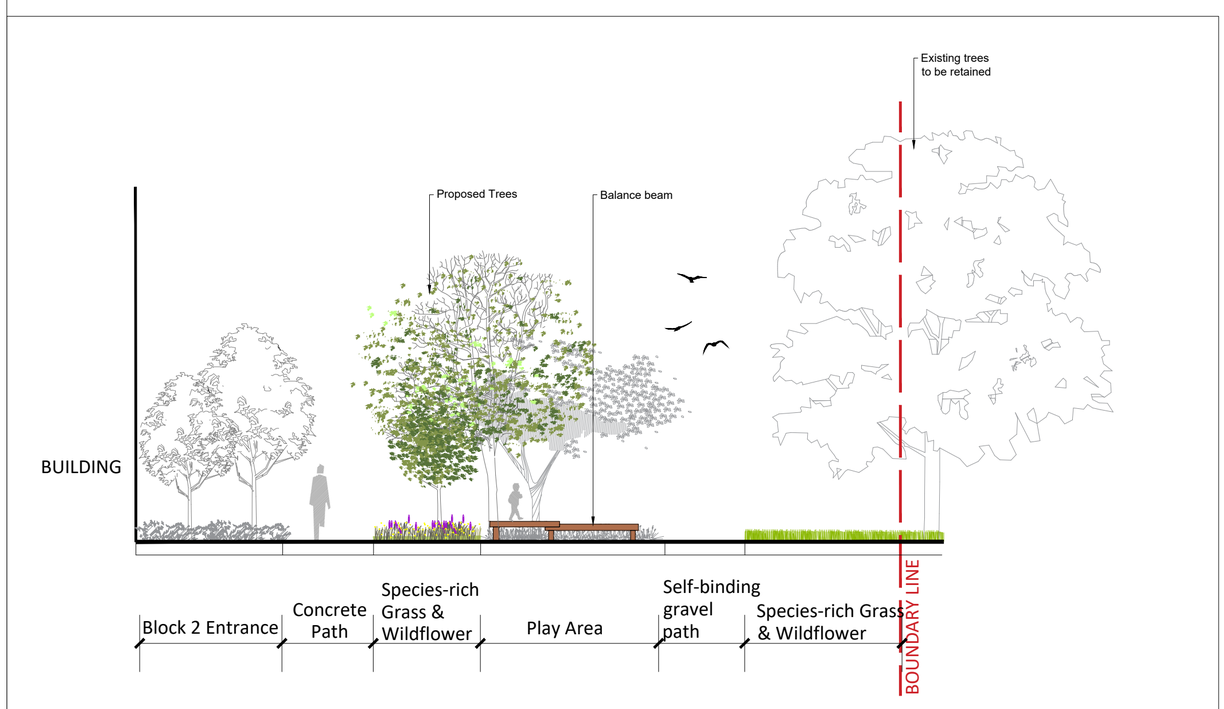

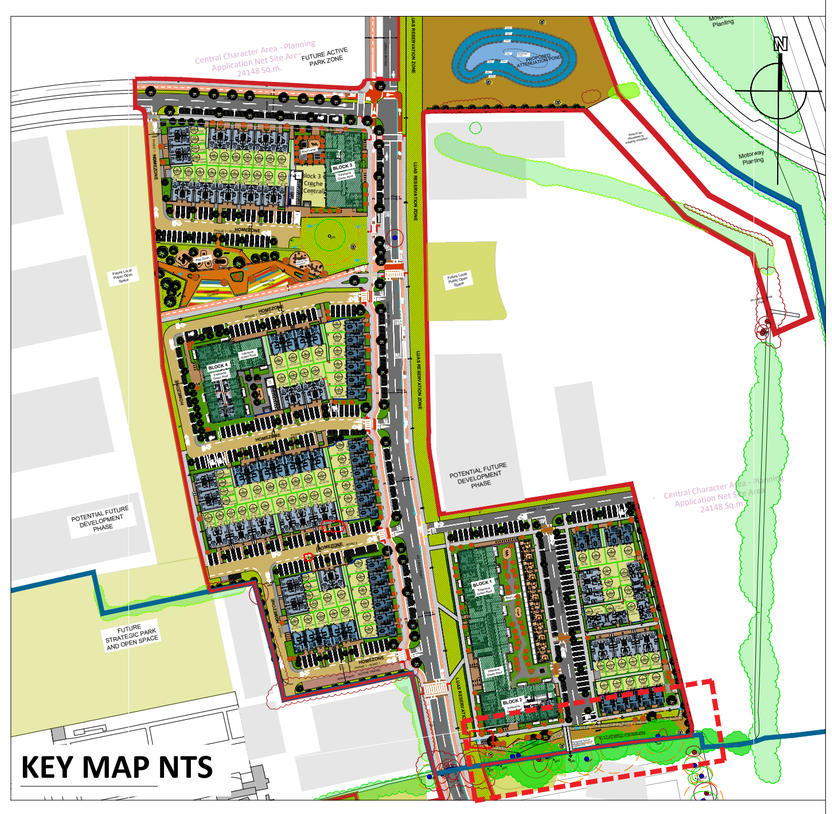

SECTION 3

Scale 1:100

REFERENCE IMAGES

Self-binding gravel path

Species rich meadows

Balance beam

Rev	Date	Drawn	Checked	Description

Notes:

COPYRIGHT © ALL RIGHTS RESERVED.

THIS WORK IS COPYRIGHT AND CANNOT BE REPRODUCED OR COPIED IN ANY FORM WITHOUT THE WRITTEN PERMISSION OF THE ORGINATOR.
DO NOT SCALE FROM THIS DRAWING. WORK ONLY FROM FIGURED DIMENSIONS.

THIS DRAWING TO BE READ IN CONJUNCTION WITH RELEVANT CONSULTANT'S DRAWINGS.

CYAL50506116
© Tailte Éireann - Surveying

Project	Old Connaught Phase A1 LRD Castlethorn Old Conna ULC	Project No.	7245
Drg.	Southern Public Open Space Plan and Section	Drawing No.	7245-BSM-00-ZZ-DR-L-305
Rev.	00		
Scales	As shown @A1	Status	PLANNING
Date	SEPTEMBER 2026		

Mountpleasant Business Cente, Ranelagh, Dublin D06 X7P8
Tel: +353(0) 01 208 1900
mail@bradyshipmanmartin.com
www.bradyshipmanmartin.com

Drn.	Chd.	Passed
CS	TB	TB

BSM Est. 1968