



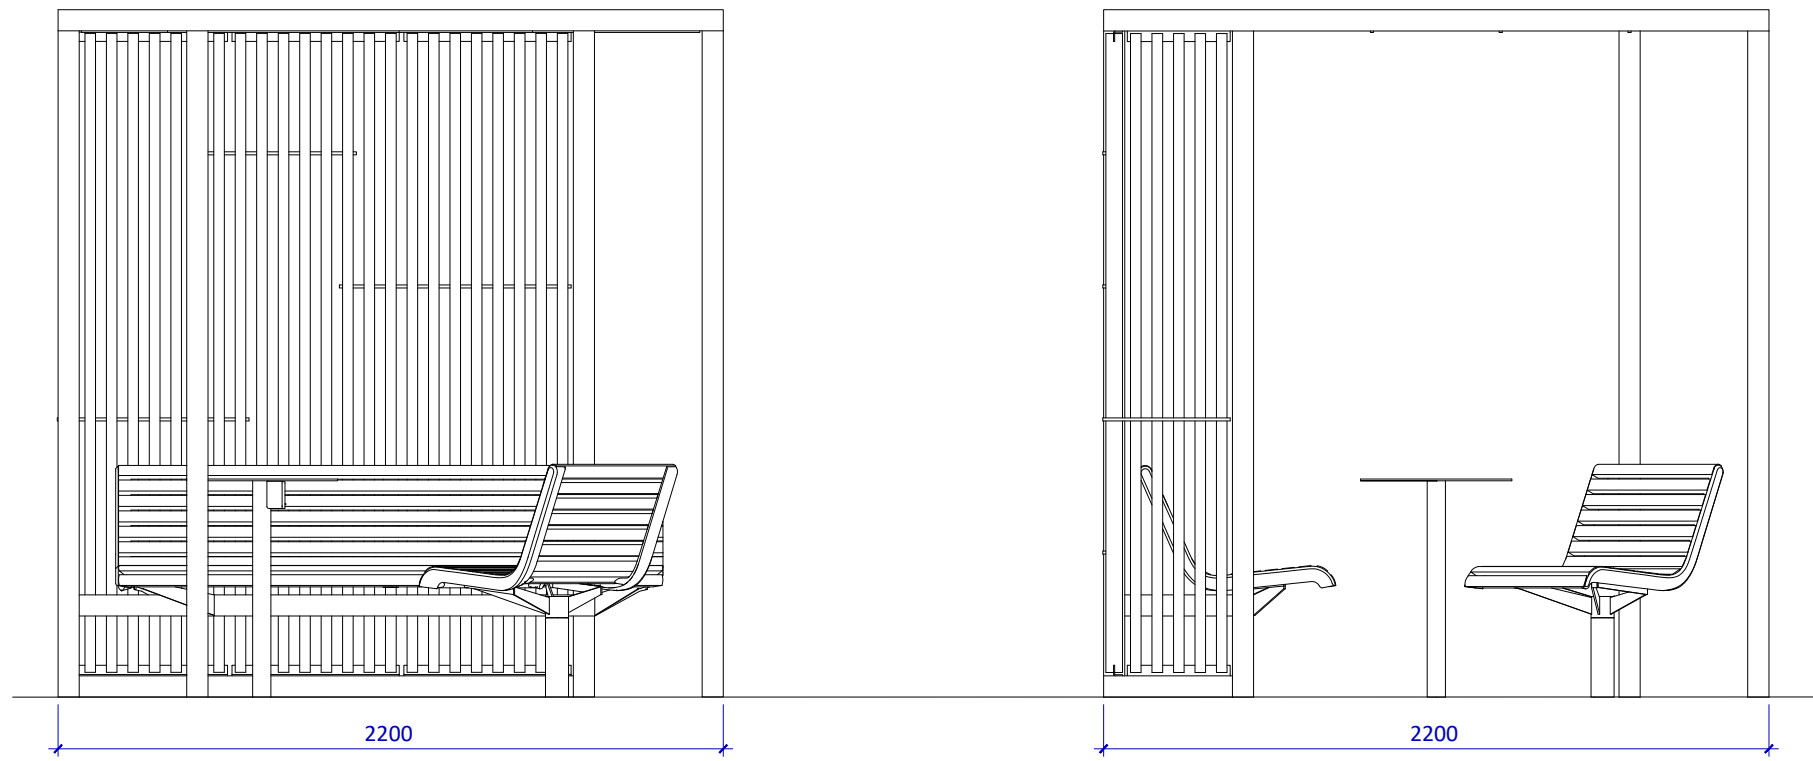

01 SF01: Outdoor Pergola

Scale 1:25

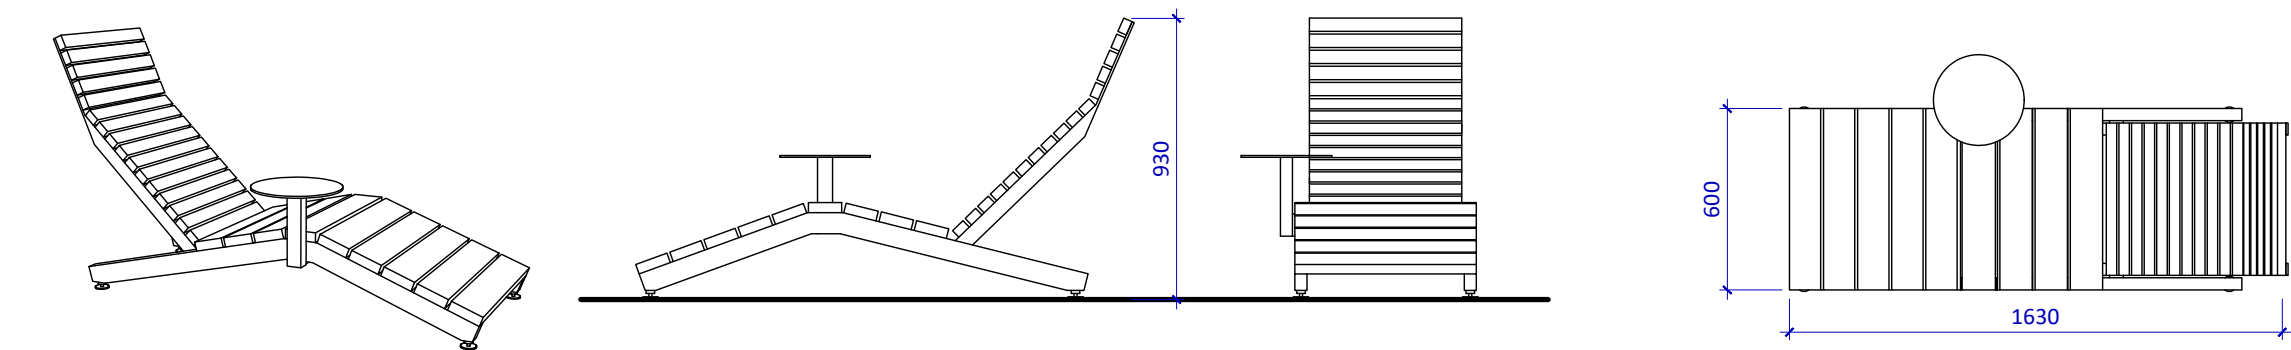

02 SF02: Loungers

Scale 1:25

Outdoor Pergola

Steel structure with wooden slats in side wall and with roof made of wooden slats are assembled at the installation place using stainless screw joints.

Foundations to engineer's details and specifications.

Lounger

Galvanised steel structure treated with powder coating. Seat and backrest made of wooden slats and boards or steel or stainless steel rounds. The lounger to be surface mounted


Foundations to engineer's details and specifications.

Bench (no backrest, no armrest)

Description:


Structure: Recyclable cast aluminium
Seat: Wooden slats
Anchored under the ground.

Foundations to engineer's details and specifications.

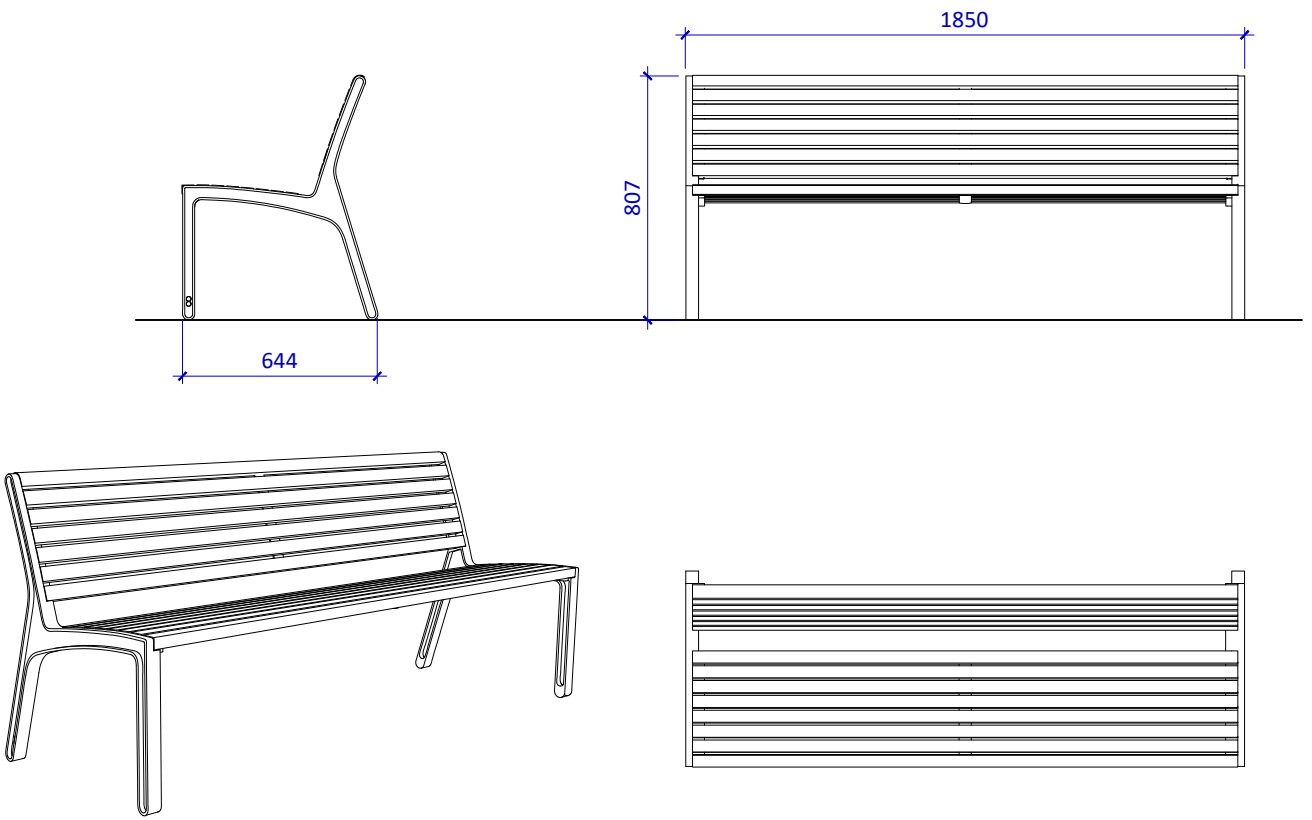

04 SF04: Bench with backrest

Scale 1:25

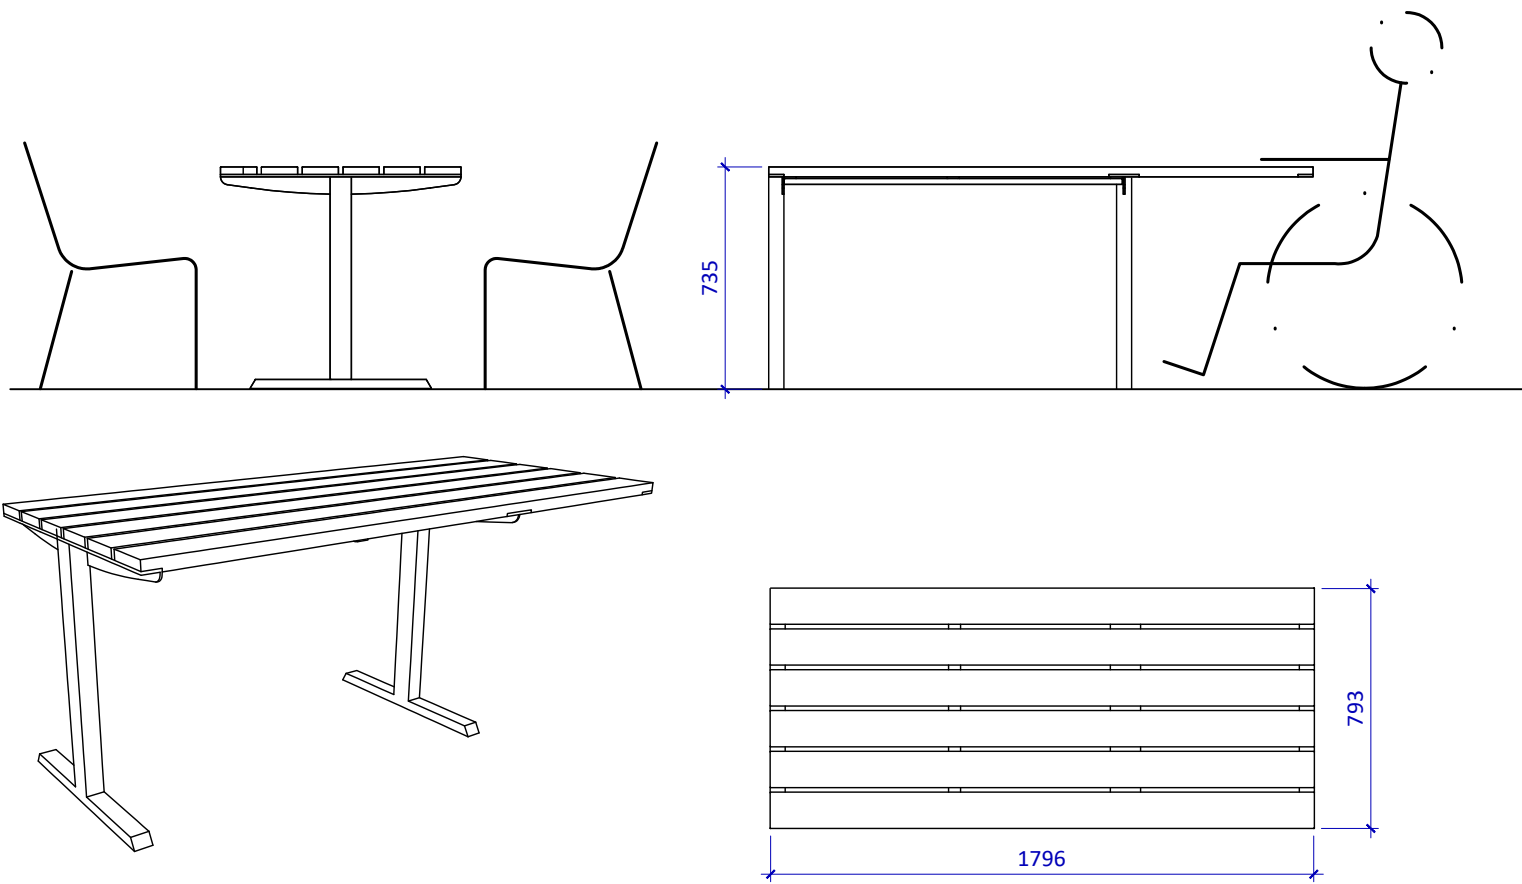

05 SF05: Table

Scale 1:25

Bench with backrest, no armrest

Description:

Structure: Recyclable cast aluminium
Seat: Wooden slats
Anchored under the ground.

Foundations to engineer's details and specifications.

Outdoor Dining Table

Description:

Galvanized steel structure treated powder coating. Tabletop made of wooden boards or slats or steel grate. Anchored under the ground or surface mounted.

Foundations to engineer's details and specifications.

Bicycle Stand


Name:

Stainless Steel Cycle Stand

Material:

316 grade stainless steel, brushed satin finish

Fixing method: Root fixed, 250 mm embedded in concrete to engineer's specification

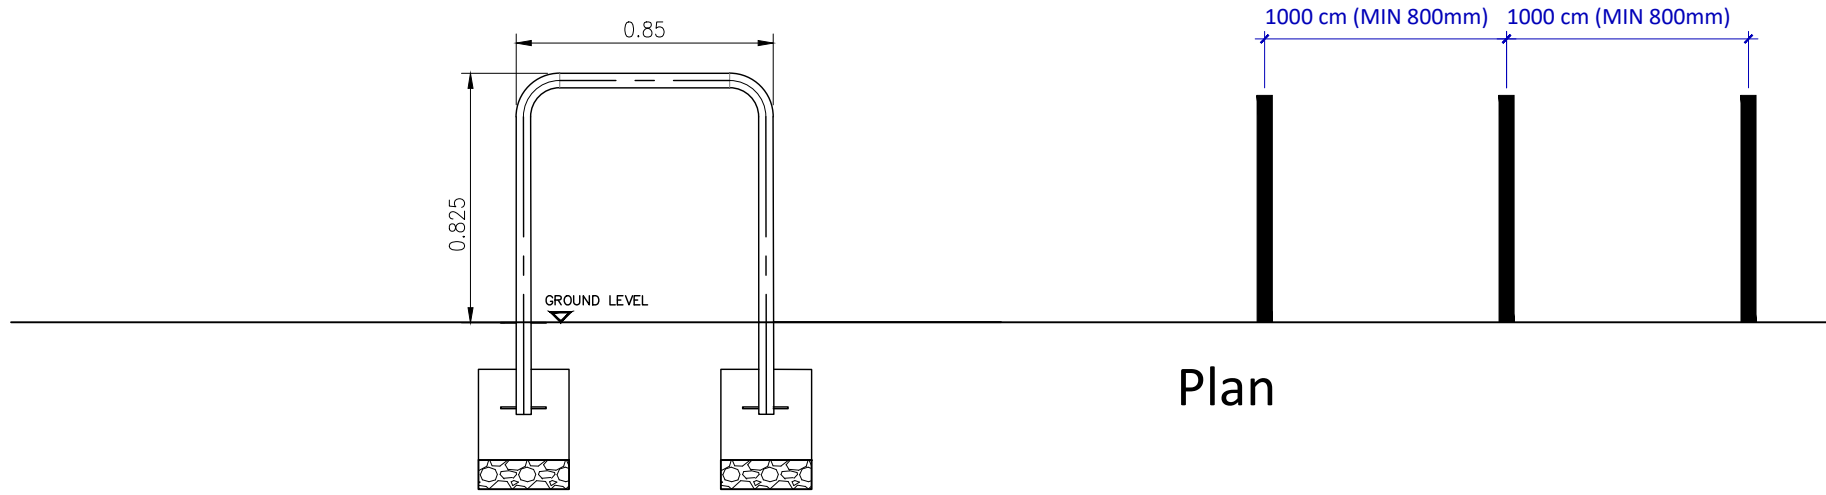

06 SF06: Cycle Stand

Scale 1:25

00	YYYY/MM/DD	XX	XX	XXXXXXXX	
Rev	Date	Drawn	Checked	Description	

Notes

Copyright © All Rights Reserved.
THIS WORK IS COPYRIGHT AND CANNOT BE REPRODUCED OR COPIED IN ANY FORM WITHOUT THE WRITTEN PERMISSION OF THE CONSULTANT.
DO NOT SCALE FROM THIS DRAWING. WORK ONLY FROM FIGURED DIMENSIONS.
THIS DRAWING TO BE READ IN CONJUNCTION WITH RELEVANT CONSULTANT'S DRAWINGS.

CYAL0006116
© Taithe Envision - Surveying

Project	Old Connaught Avenue, Bray Castlehorn Costruction	Project No.	7245
DRG:	Street Furniture Details	Drawing No.	7245-BSM-00-ZZ-DR-L-309
Rev.		Rev.	00
Scales	1:25 @A1	Status	PLANNING
Date	SEPTEMBER 2026	Rev.	
Mountpleasant Business Centre, Ranelagh, Dublin D06 X7P8 Tel: +353(0) 01 208 2900	mail@bradythipmanmartin.com www.bradythipmanmartin.com	Dim. CS	Chd. TB
		Passed TB	

