



Link Name
Section Type
Slope (1:X)
Cover Level (m)
Invert Level (m)
Length (m)

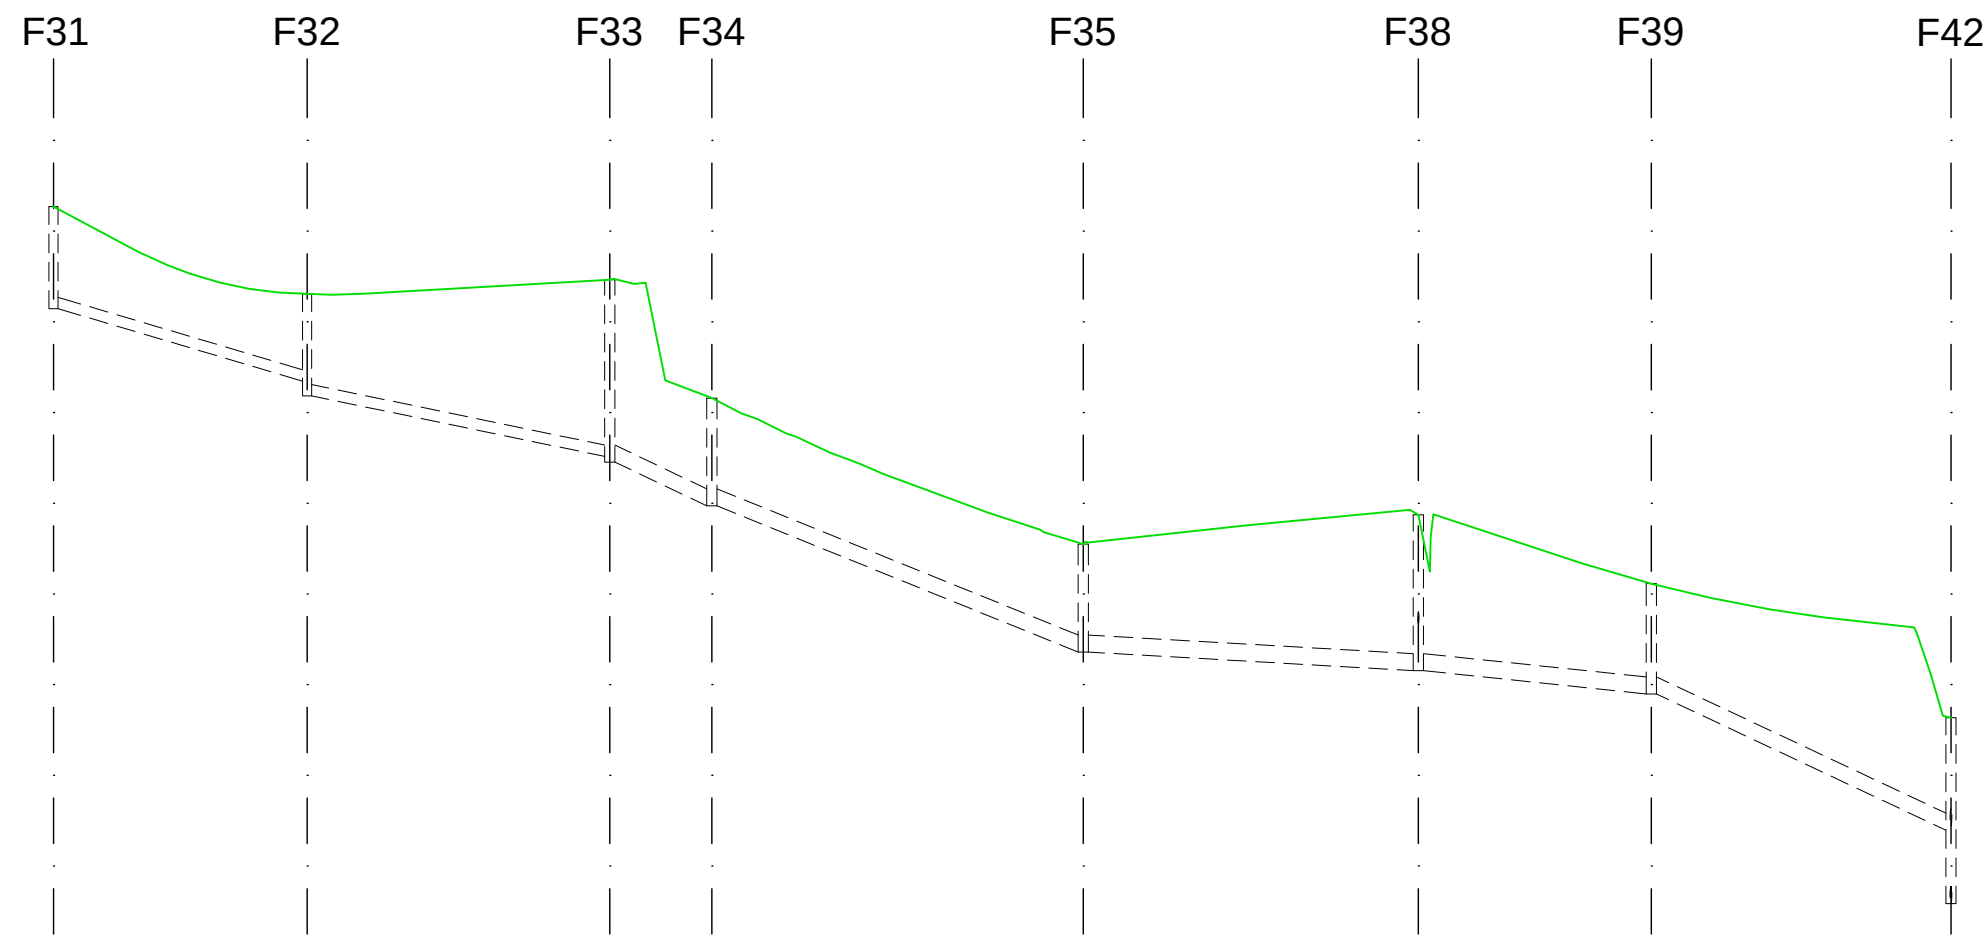

			FUTURE DEVELOPMENT				
	7.000	7.001	7.002	7.003	7.004	7.005	7.006
	150mm	150mm	225mm	225mm	225mm	225mm	225mm
	1:35.0	1:50.0	1:23.3	1:25.4	1:180.0	1:100.0	1:22.0
30.002		28.848	29.034		25.538	25.924	25.014
28.652	27.693 27.498		26.697 26.622 26.043 26.043		24.109 24.109	23.863 23.863	23.555 23.555
	33.550	40.036	13.499	49.126	44.333	30.812	39.636

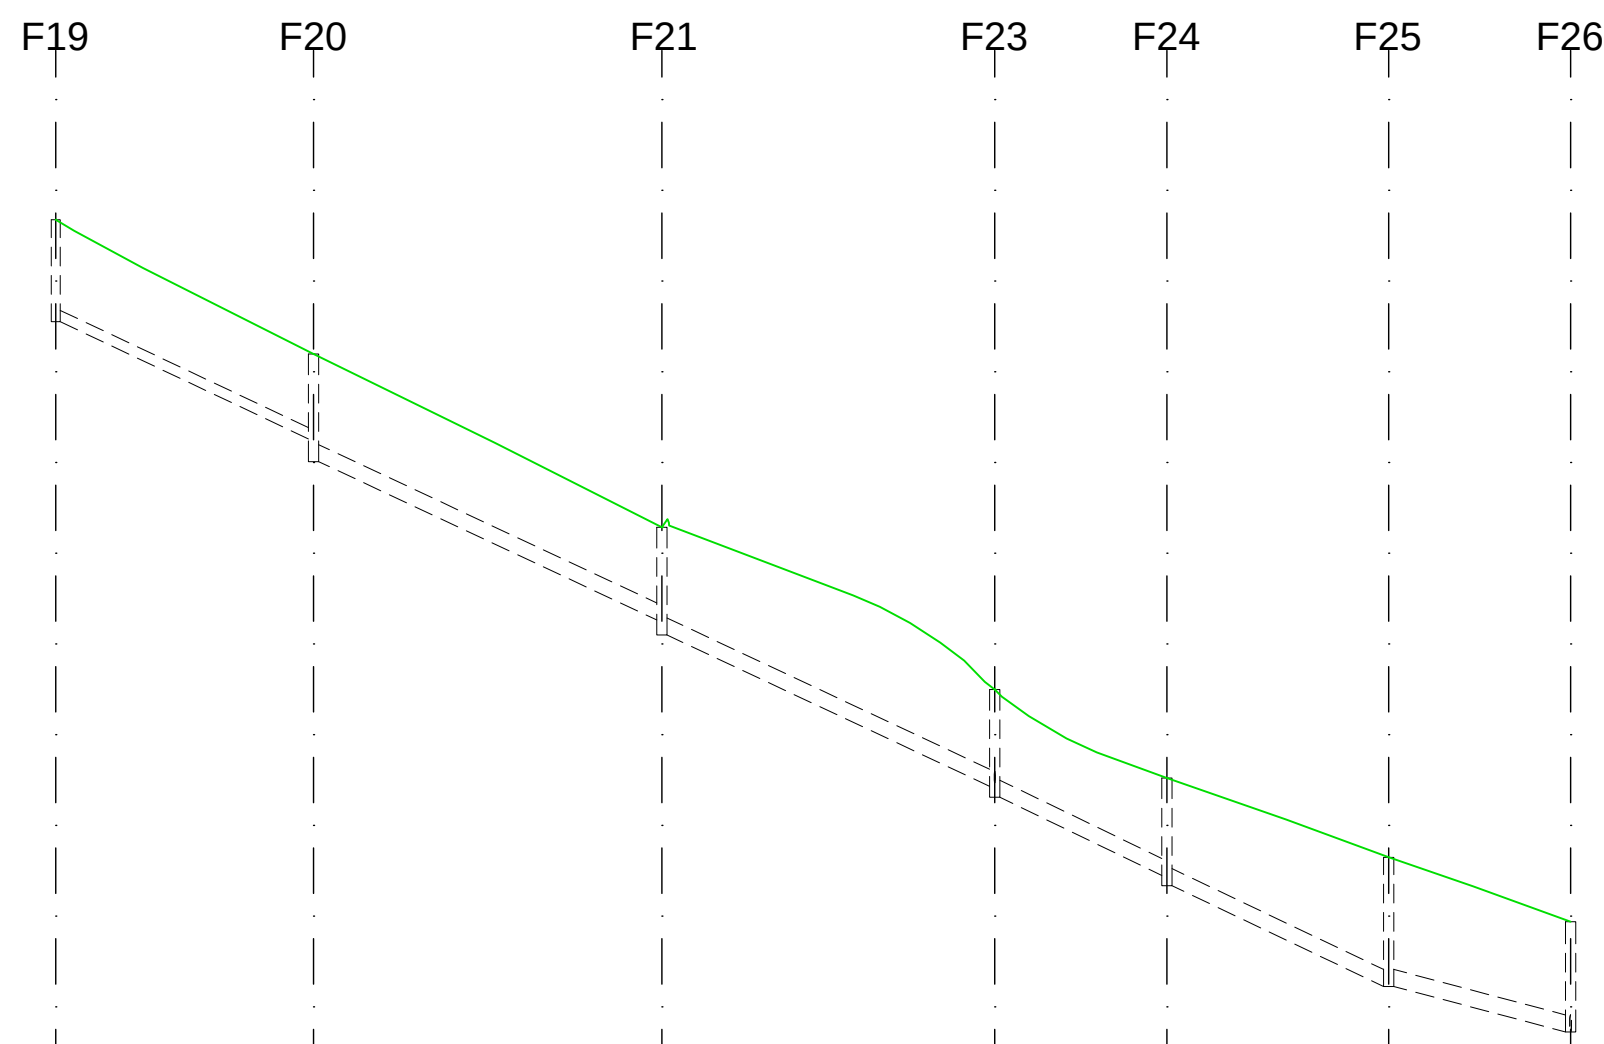

		FUTURE DEVELOPMENT										
4.000		4.001		4.002		4.003		4.004		4.005		
150mm		225mm		225mm		225mm		225mm		225mm		
1:22.0		1:22.0		1:22.0		1:22.0		1:22.0		1:40.0		
37.262		35.486		33.193		31.047		29.877		28.827		27.975
35.912		34.362 34.061		31.967 31.768		29.767 29.622		28.987 28.452		27.719 27.119		26.517 26.517
34.103		46.074		44.032		22.769		29.329		24.071		

Vert exaggeration = 10.0 Datum = 25.0

Link Name
Section Type
Slope (1:X)
Cover Level (m)
Invert Level (m)
Length (m)

© ORDNANCE SURVEY IRELAND LICENSE NR
AR 0082526. ORDNANCE SURVEY IRELAND &
GOVERNMENT OF IRELAND

ATKINS WILL NOT BE HELD LIABLE FOR THE
USE OF THIS DATA ON ANY PROJECT OTHER
THAN THE PROJECT:

ATKINS WILL NOT BE HELD LIABLE FOR THE
USE OF THIS DATA ON ANY PROJECT OTHER
THAN THE PROJECT:

Risk Level	-	Atkins Base Line - Low Risk
		Atkins Sensitive - Medium Risk
		Atkins Private - High Risk
		Client Critical - Already Marked

P01	ISSUED FOR PLANNING	PM	09.07.26	IPR	GH			GH
Rev	Description	By	Date	Chk'd	Rev'd			Auth



DUBLIN | CORK | GALWAY | DUNDALK
ATKINS HOUSE, 150 AIRSIDE BUSINESS PARK,
SWORDS, DUBLIN, K67 K5W4.
Tel : +353 1 810 8000 Email : info.ie@atkinsrealis.com

Atkins House, 150-155 Airside Business Park, Swords, Co. Dublin Tel (+353) 01 810 8000 Fax (+353) 01 810 8001	Unit 2B, 2200 Cork Airport Business Park, Cork Tel (+353) 021 429 0300 Fax (+353) 021 429 0360	1st Floor Technology House Parkmore Technology Park, Galway Tel (+353) 091 786 0500 Fax (+353) 091 779 8300
--	---	--

Client

CASTLETHORN OLD CONNAUGHT UCL

OLD CONNAUGHT PHASE A1 LRD

GENERAL NOTES

1. ALL DIMENSIONS ARE IN METRES UNLESS NOTED OTHERWISE
2. ONLY WRITTEN DIMENSIONS SHALL BE USED. NO DIMENSIONS SHALL BE SCALED FROM THE DRAWINGS
3. ALL LEVELS ARE IN METRES AND ARE TO MALIN HEAD DATUM
4. ALL COORDINATES ARE IN METRES AND ARE TO IRISH TRANSVERSE MERCATOR
5. DRAWINGS ARE TO BE READ IN CONJUNCTION WITH THE SPECIFICATION

Purpose	FOR PLANNING
---------	--------------

PROPOSED FOUL DRAINAGE
LONG-SECTIONS
SHEET 5

Original Scale	Drawn	Checked	Reviewed	Authorised
1:1000 H	PM	IPR	IPR	GH
1: 100 V	Date 26.02.26	Date 26.02.26	Date 26.02.26	Date 26.02.26

Status	Drawing Number	Rev
S4	ATK-ZZ-ZZ-DR-CE-900564	P01