

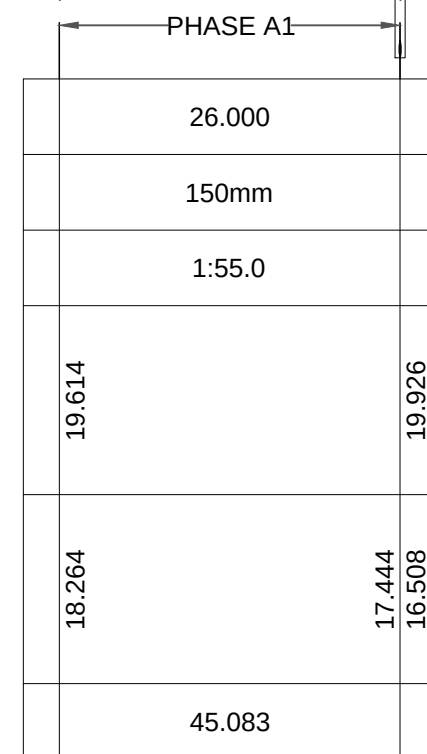
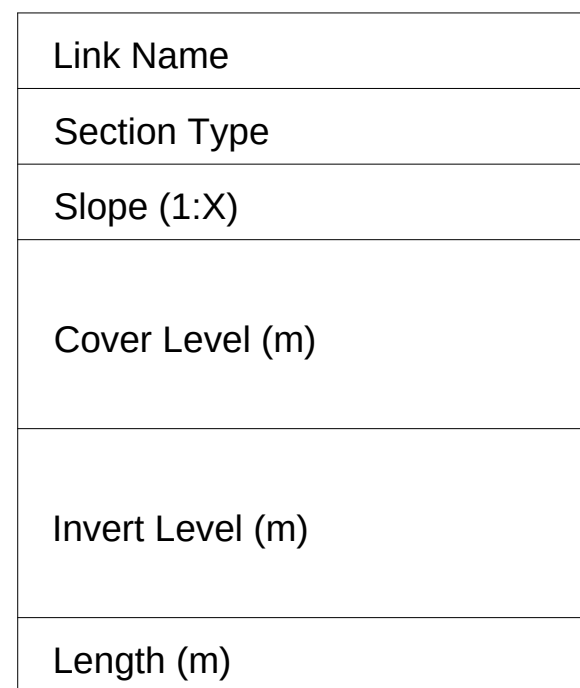
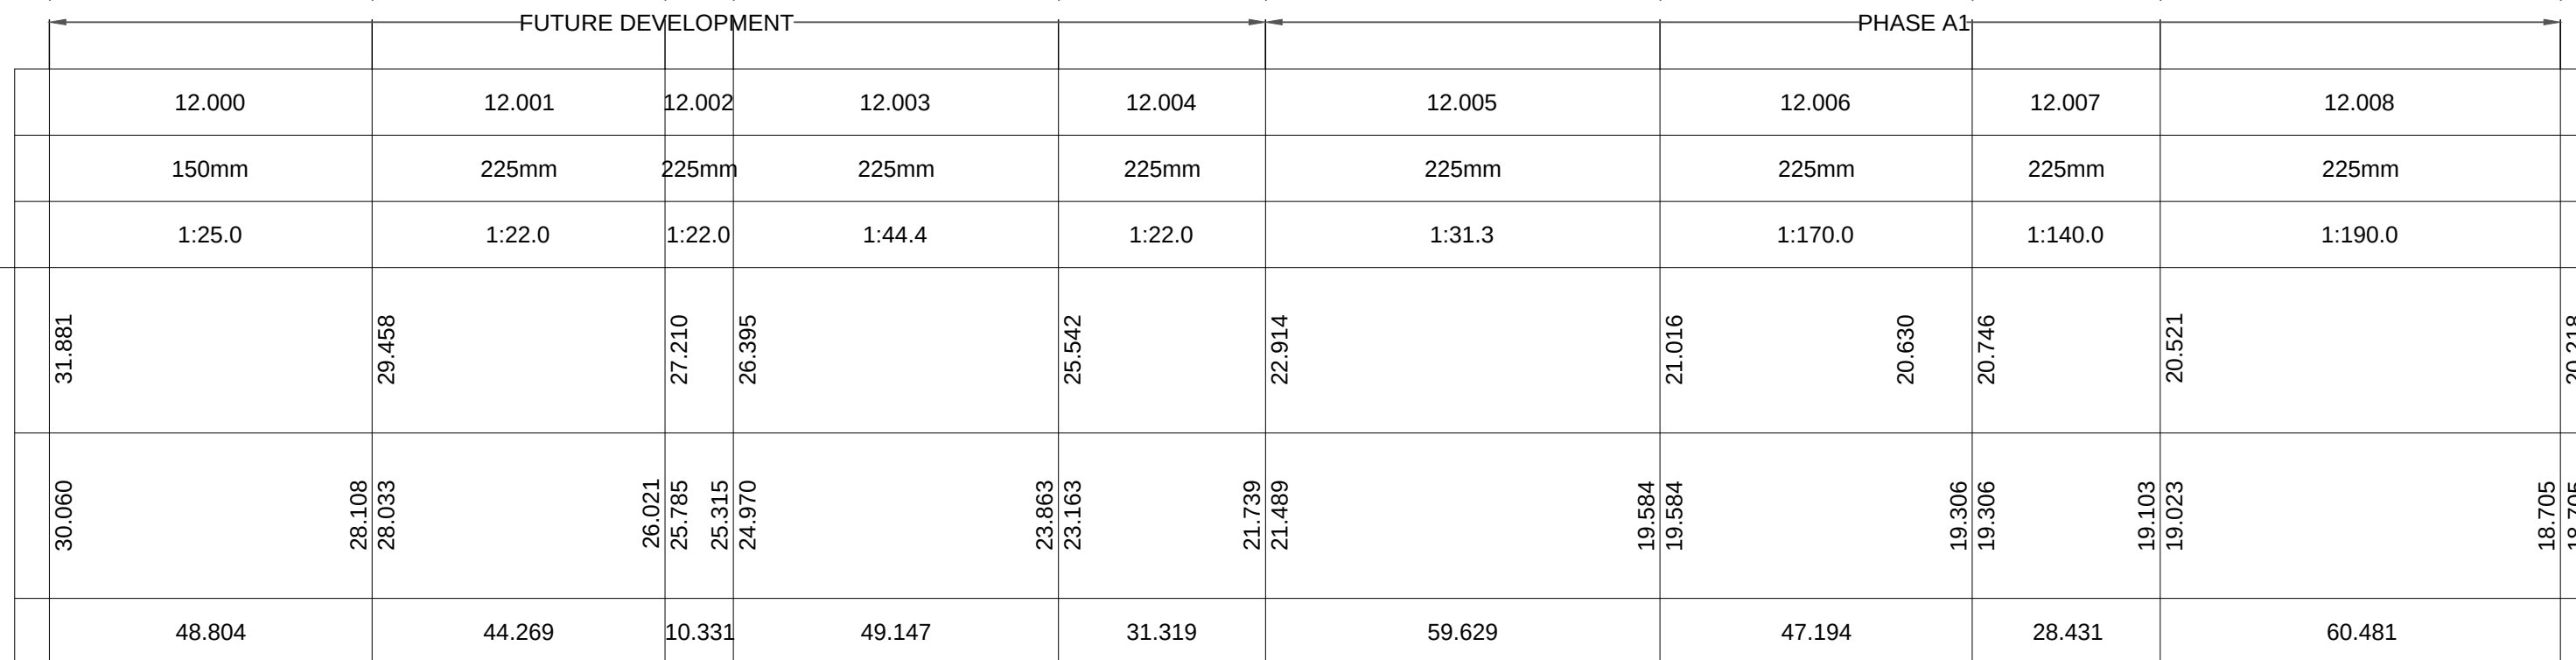
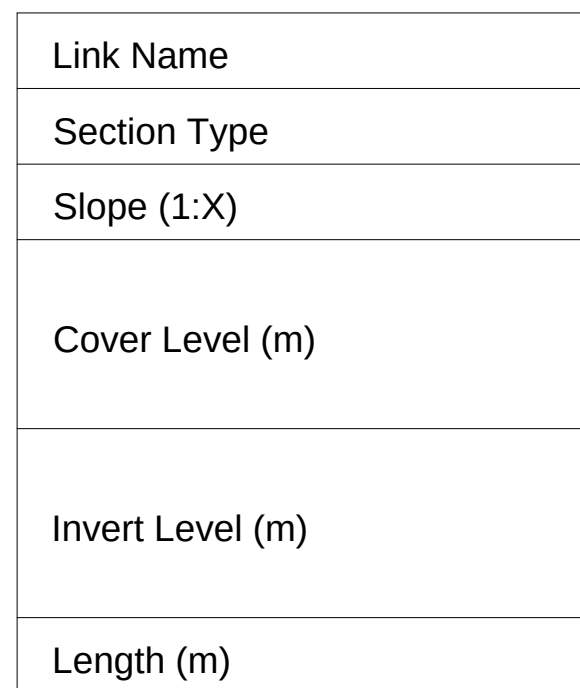


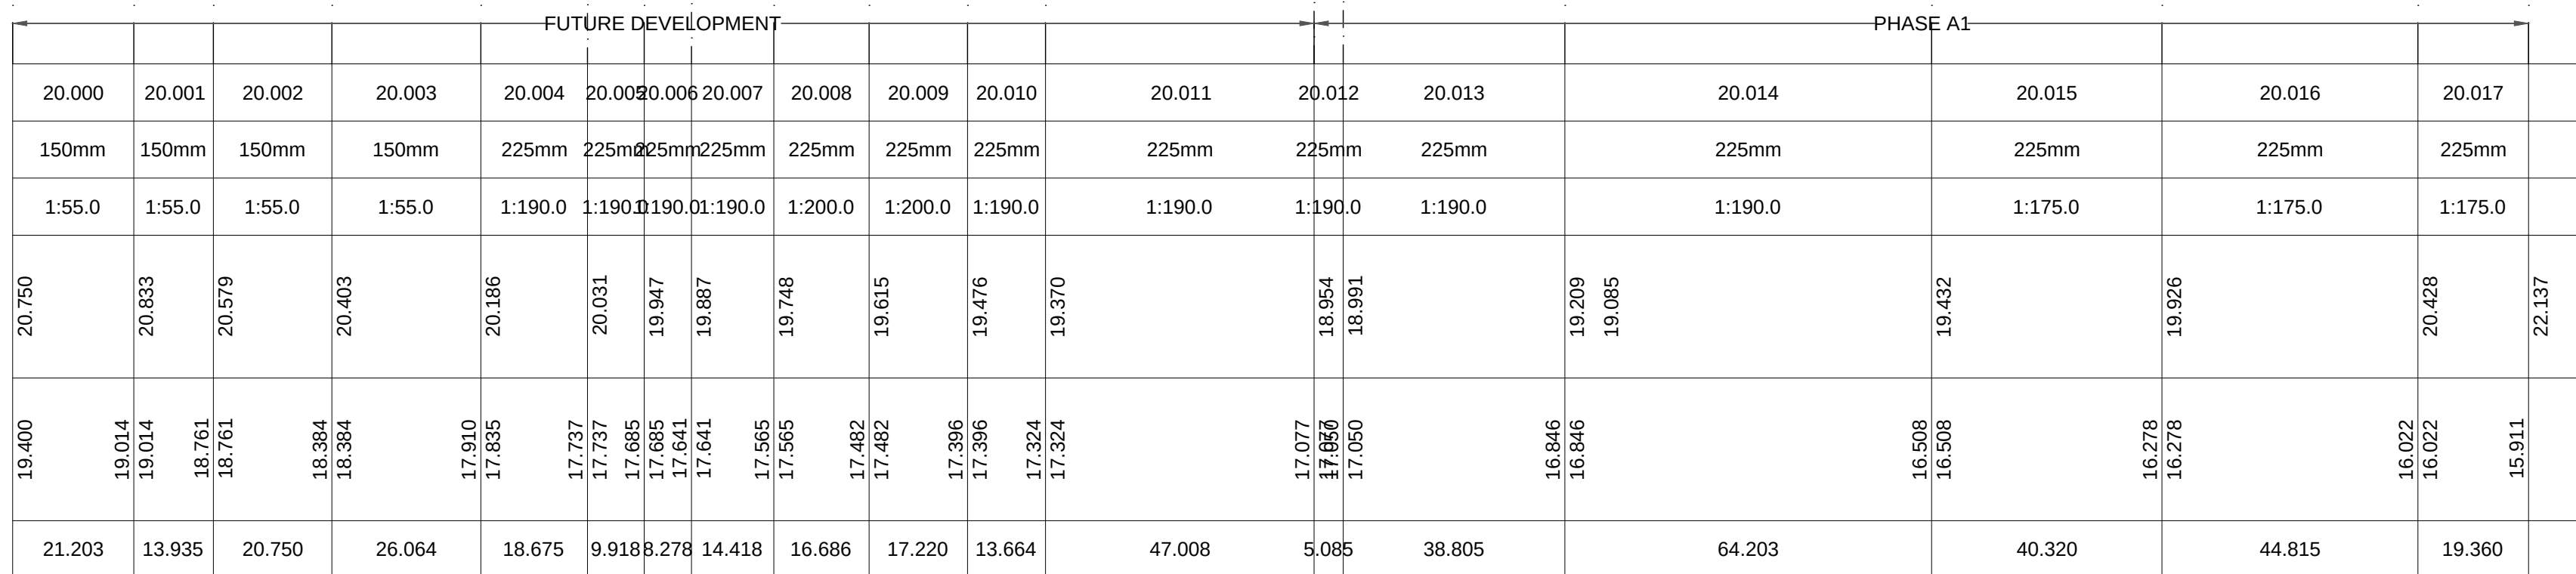

Longitudinal Section F104 - F105
Scale 1:1000 (Horizontally), 1:100 (Vertically)

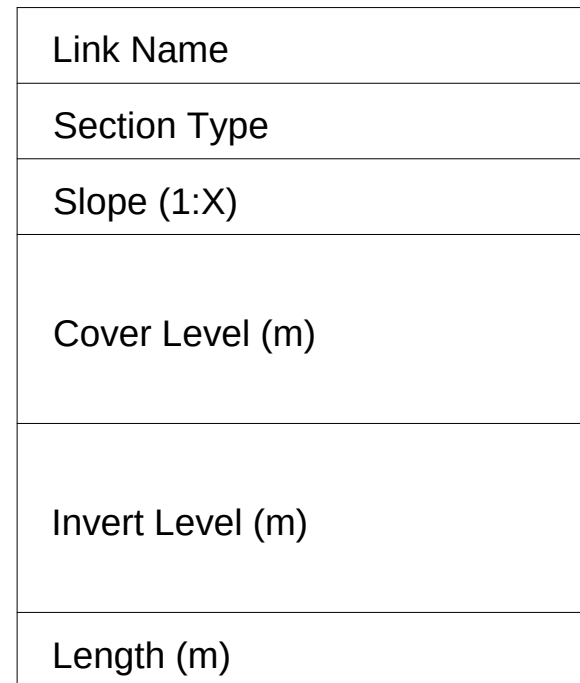

© ORDNANCE SURVEY IRELAND LICENSE NR. AR 0082526. ORDNANCE SURVEY IRELAND & GOVERNMENT OF IRELAND

ATKINS WILL NOT BE HELD LIABLE FOR THE USE OF THIS DATA ON ANY PROJECT OTHER THAN THE PROJECT:

Risk Level	
	- Atkins Base Line - Low Risk
	Atkins Sensitive - Medium Risk
	Atkins Private - High Risk
	Client Critical - Already Marked

P01	ISSUED FOR PLANNING			PM	09.07.26	IPR	GH	GH	
Rev	Description			By	Date	Chk'd	Rev'd	Auth	



DUBLIN | CORK | GALWAY | DUNDALK

ATKINS HOUSE, 150 AIRSIDE BUSINESS PARK,
SWORDS, DUBLIN, K67 K5W4.

Tel : +353 1 810 8000 Email : info.ie@atkinsrealis.com

Atkins House, 150-155 Airside Business Park, Swords, Co. Dublin	Unit 2B, 2200 Cork Airport Business Park, Cork	1st Floor Technology House Parkmore Technology Park, Galway
Tel (+353) 01 810 8000	Tel (+353) 021 429 0300	Tel (+353) 091 786 050
Fax (+353) 01 810 8001	Fax (+353) 021 429 0360	Fax (+353) 091 779 830

Client		Title					
CASTLETHORN OLD CONNAUGHT UCL		PROPOSED FOUL DRAINAGE LONG-SECTIONS SHEET 6					
Project		Original Scale 1:1000 H 1: 100 V		Drawn PM Date 26.02.26	Checked IPR Date 26.02.26	Reviewed IPR Date 26.02.26	Authorised GH Date 26.02.26
OLD CONNAUGHT PHASE A1 LRD		Status	Drawing Number				Rev
		S4	ATK-ZZ-ZZ-DR-CE-900565				P01

GENERAL NOTES

1. ALL DIMENSIONS ARE IN METRES UNLESS NOTED OTHERWISE
2. ONLY WRITTEN DIMENSIONS SHALL BE USED. NO DIMENSIONS SHALL BE SCALED FROM THE DRAWINGS
3. ALL LEVELS ARE IN METRES AND ARE TO MALIN HEAD DATUM
4. ALL COORDINATES ARE IN METRES AND ARE TO IRISH TRANSVERSE MERCATOR
5. DRAWINGS ARE TO BE READ IN CONJUNCTION WITH THE SPECIFICATION