

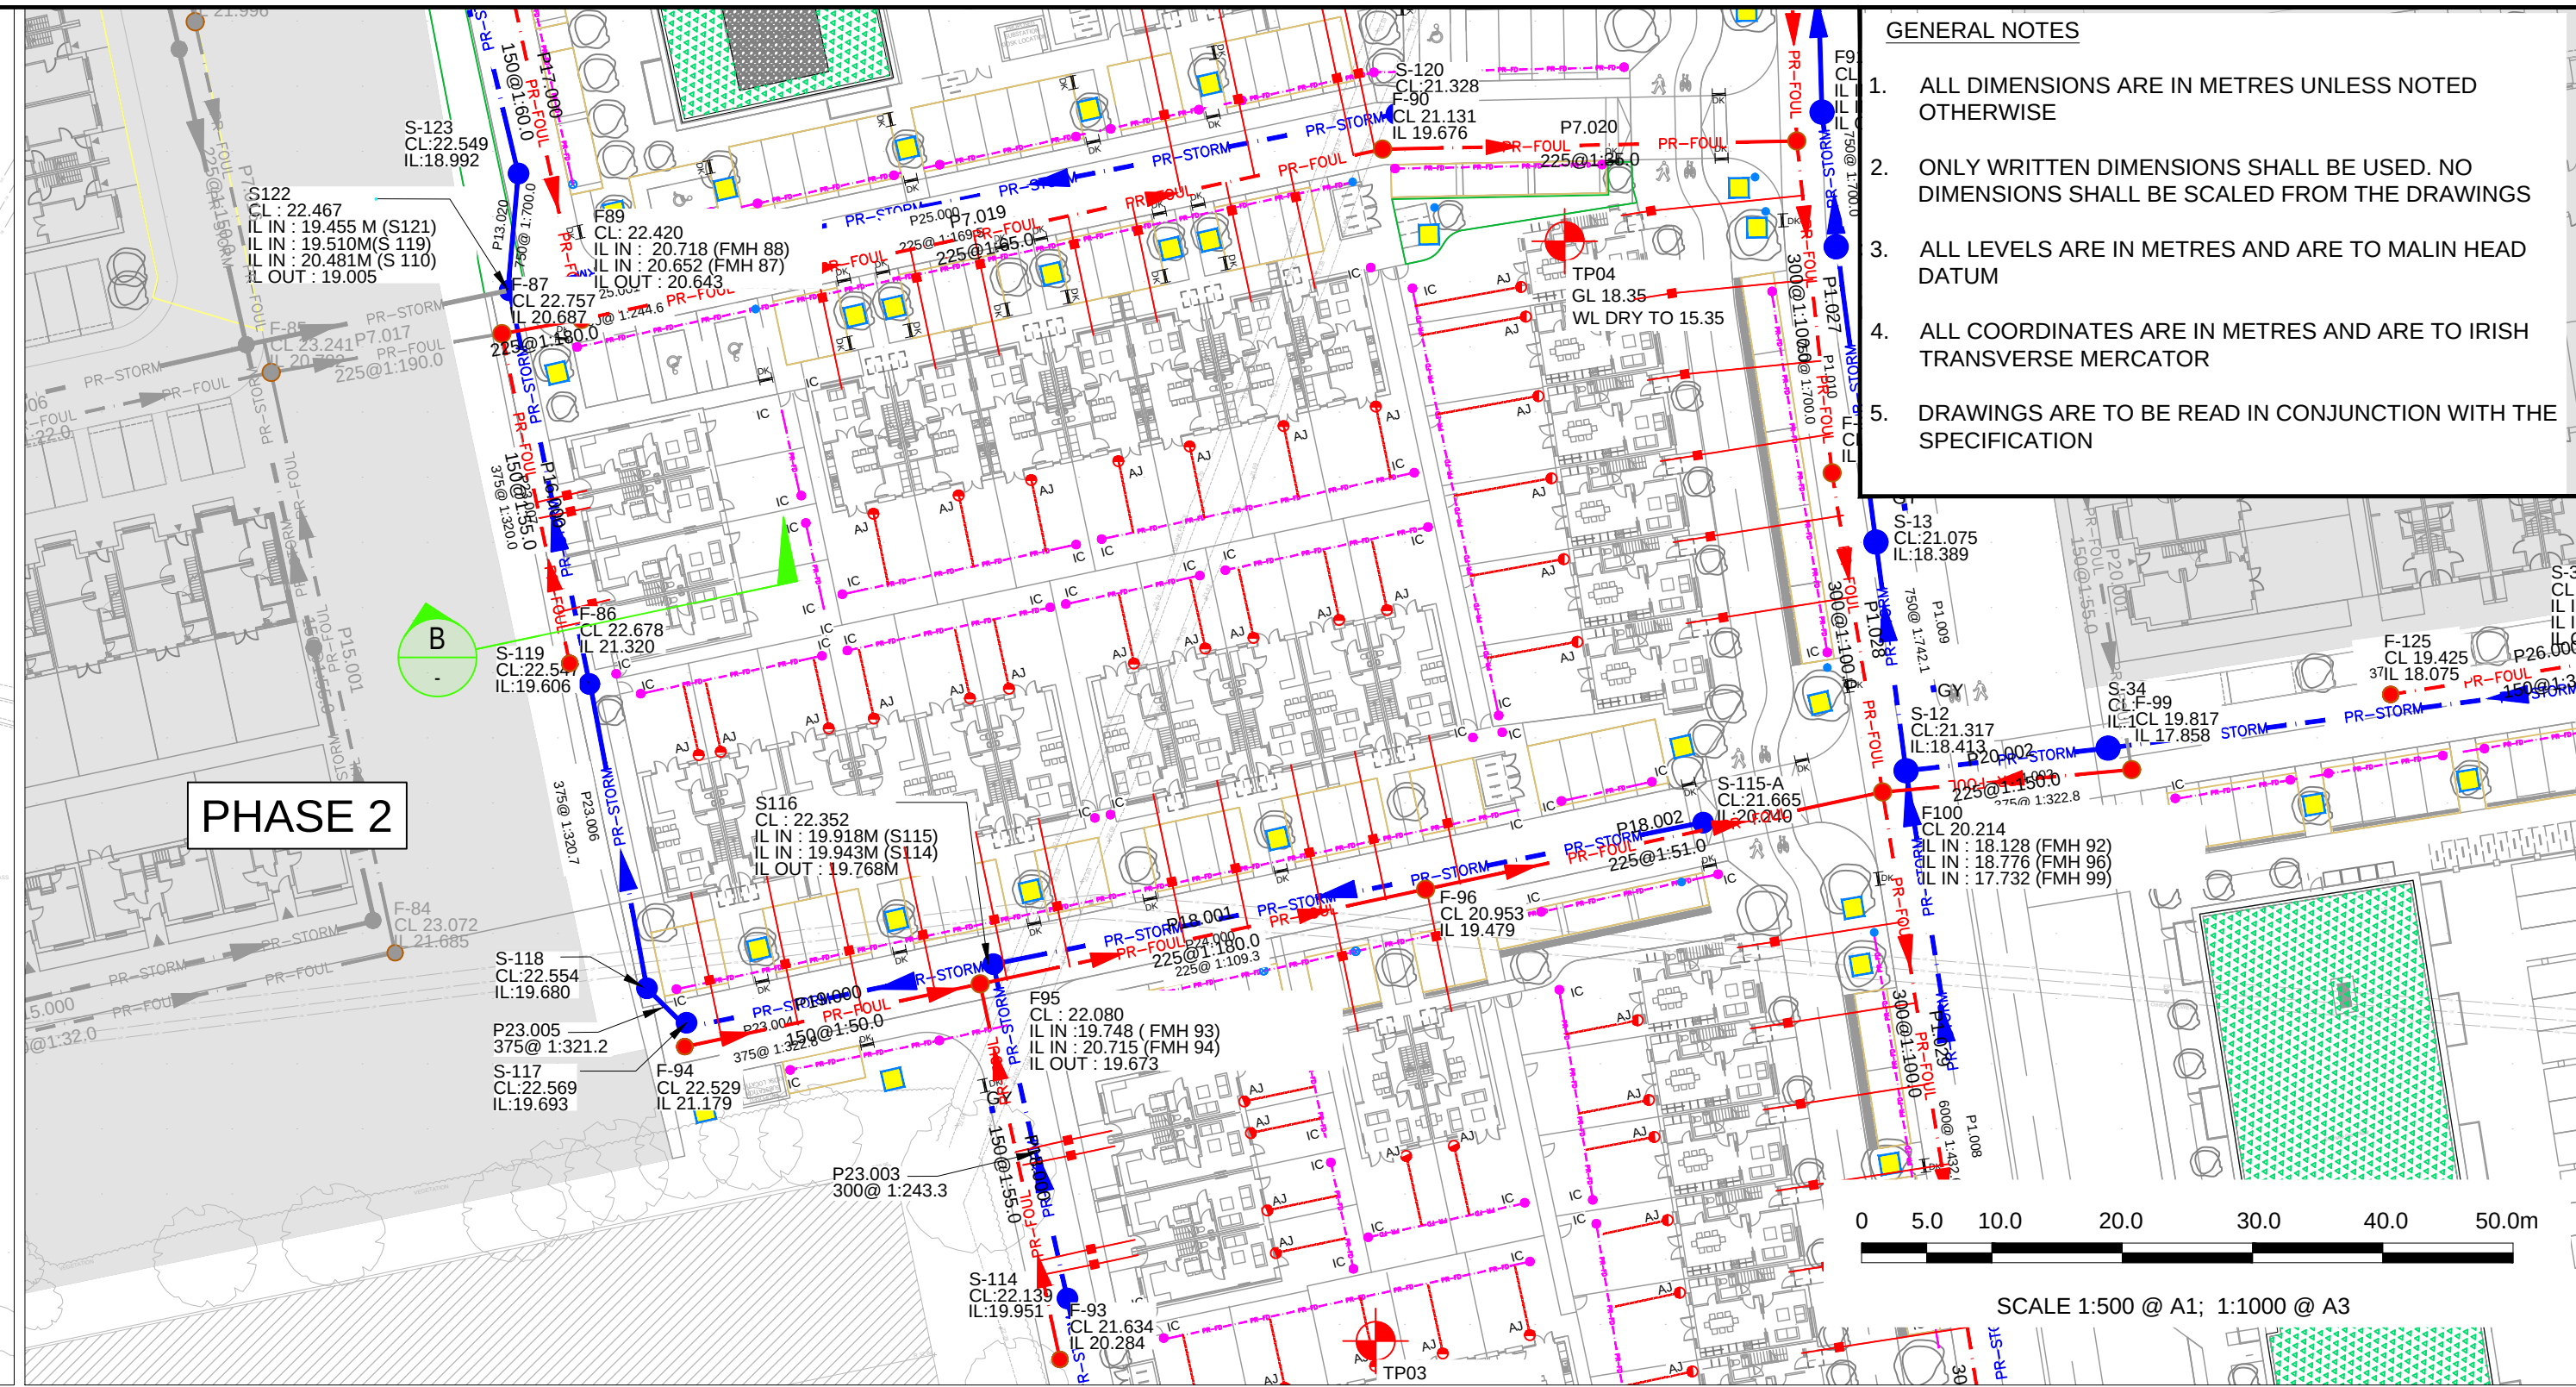
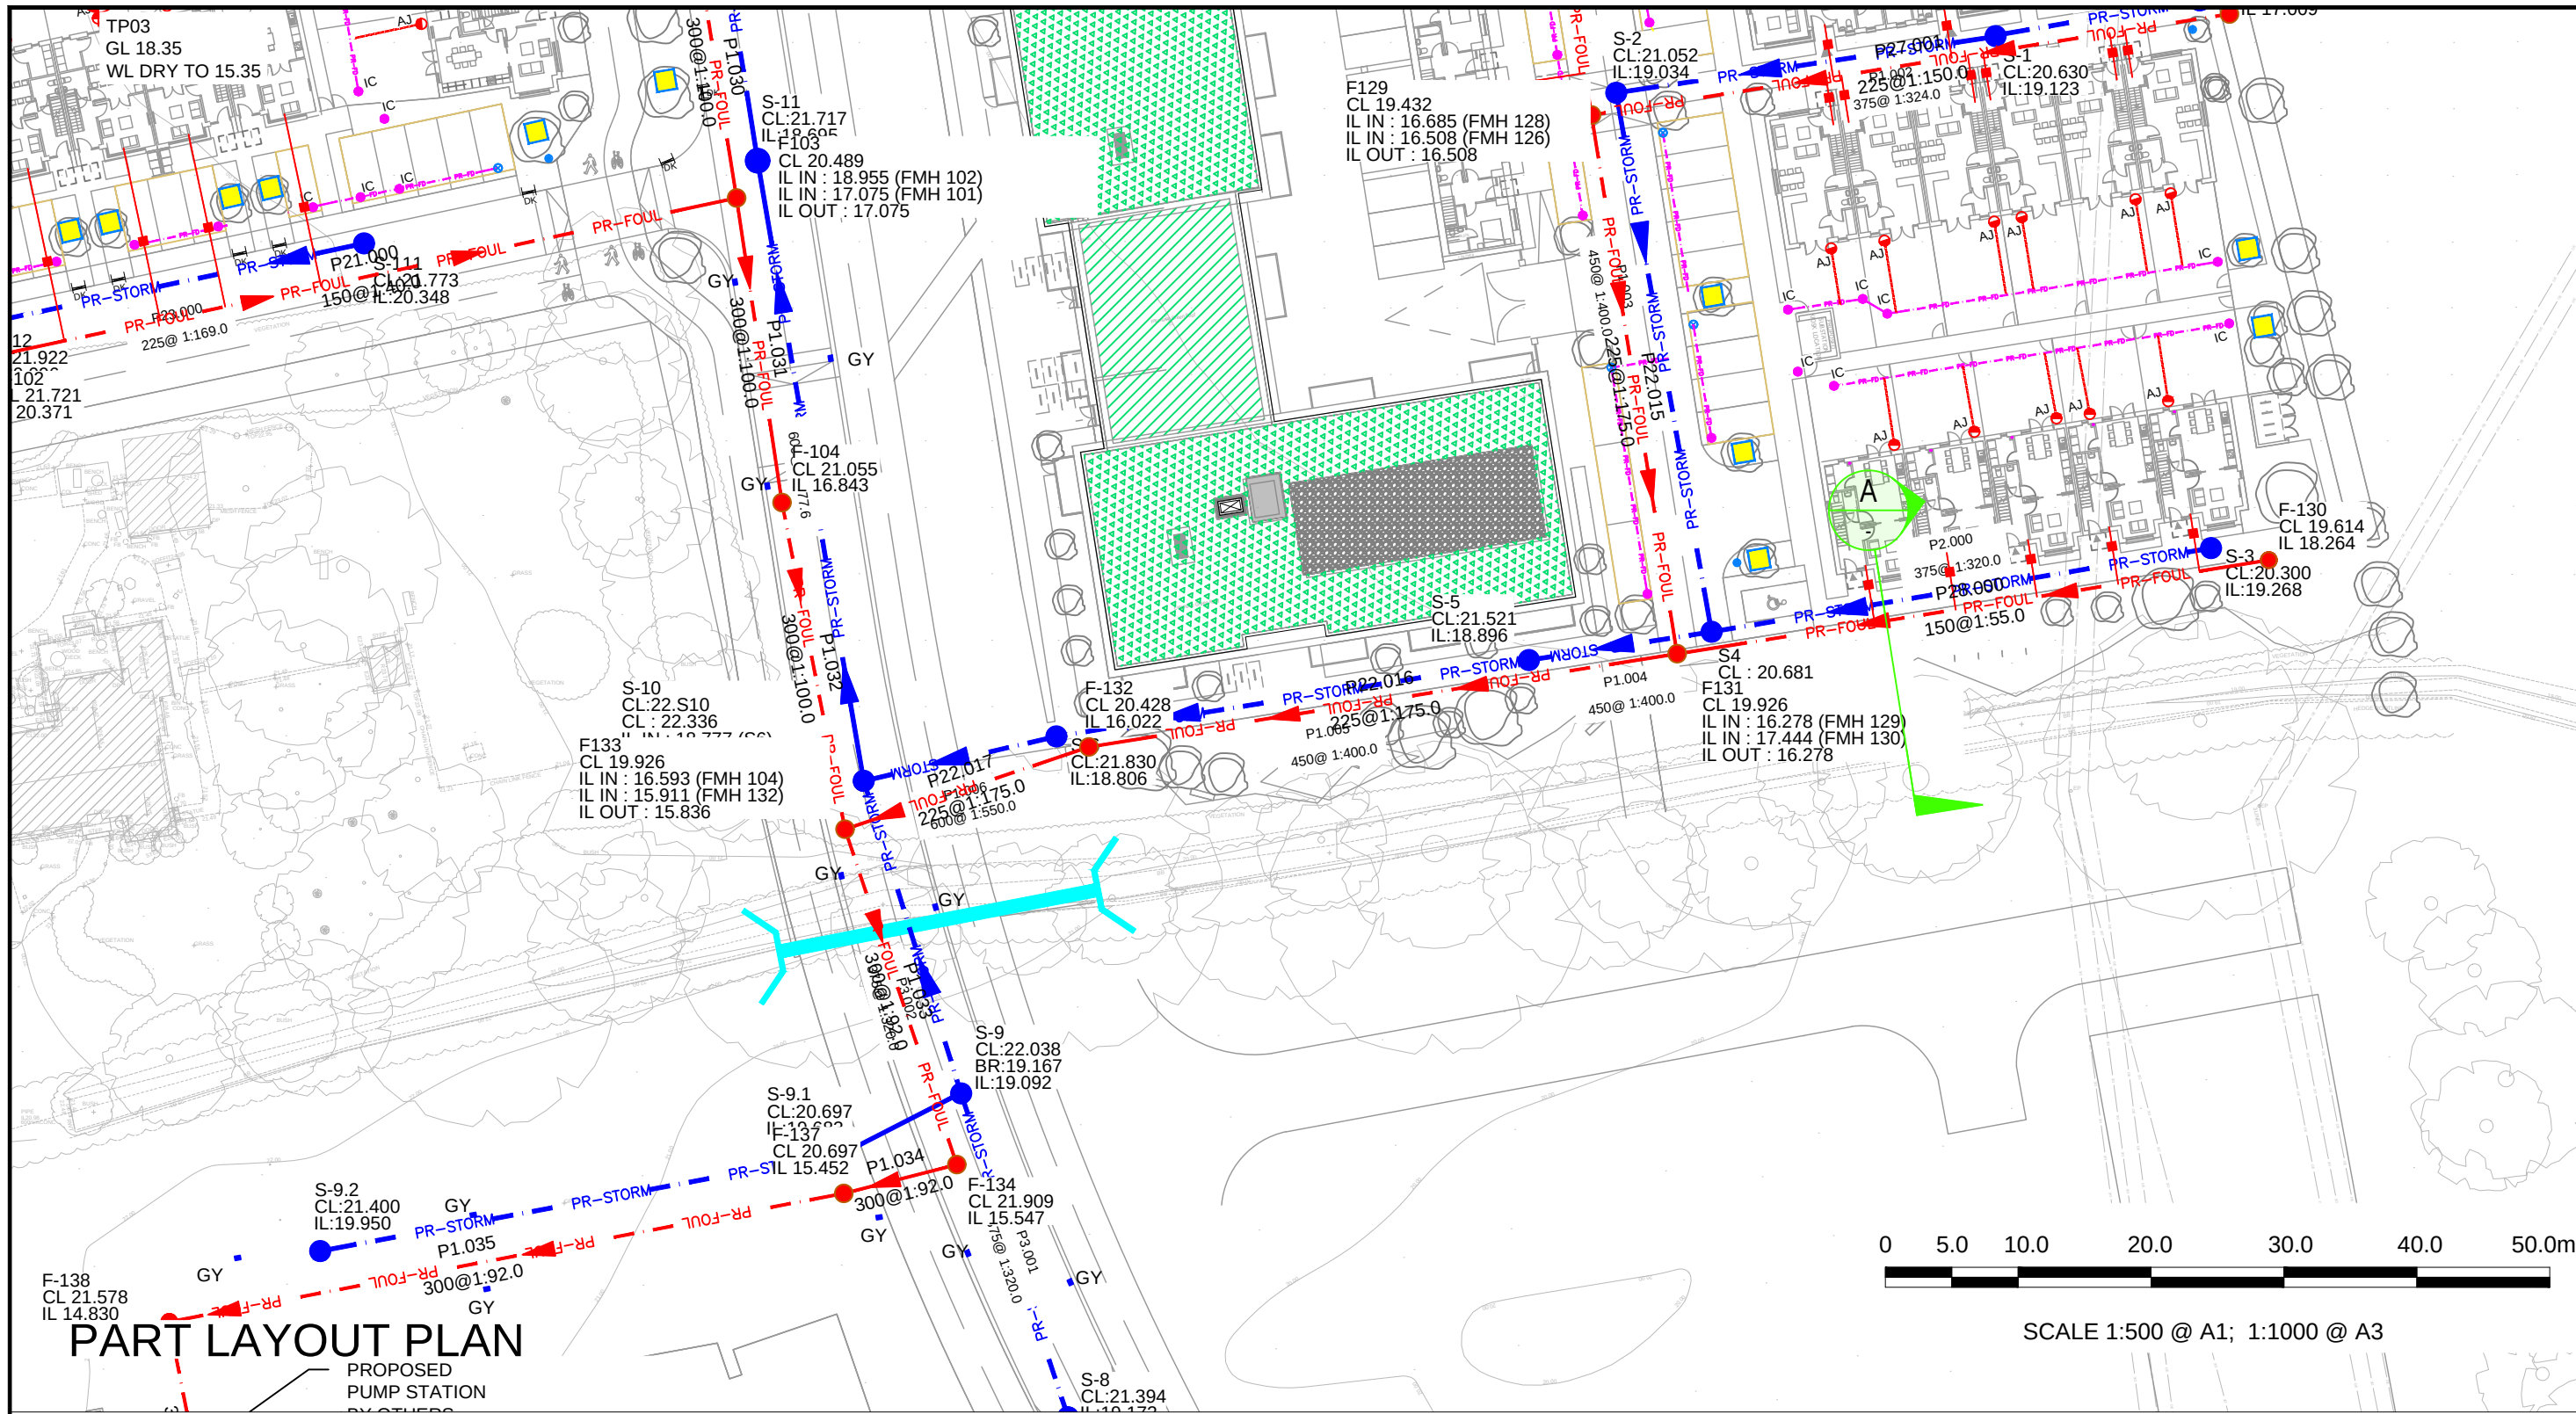


A1

DO NOT SCALE

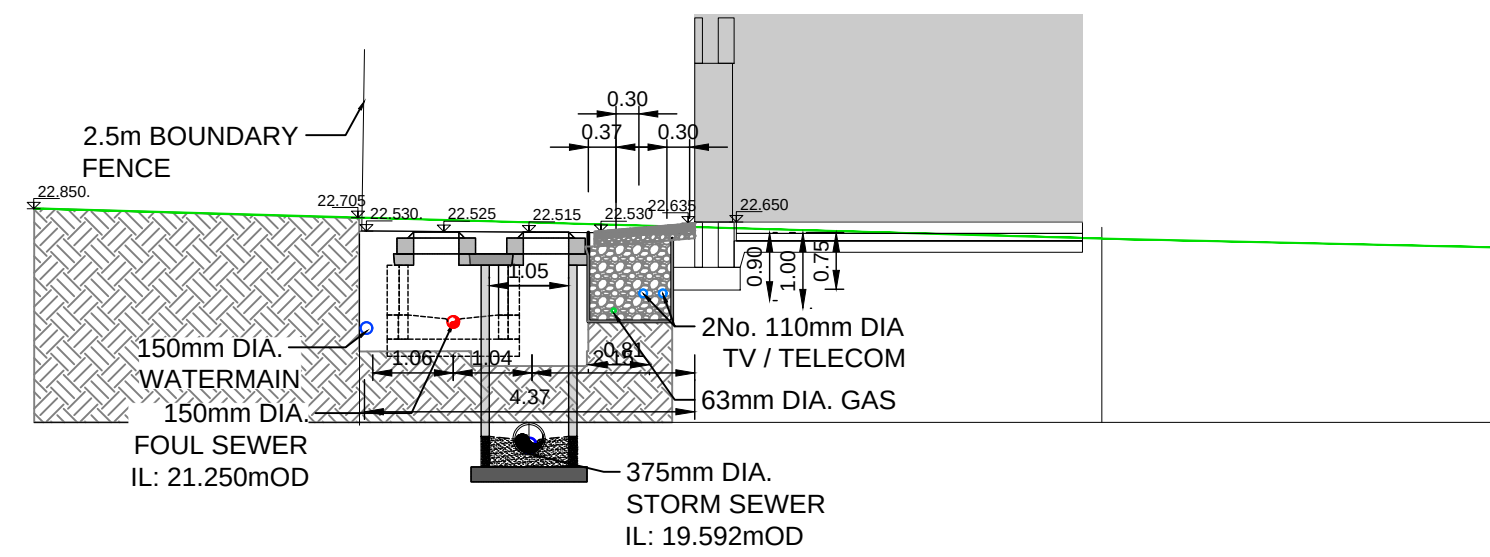

- GENERAL NOTES**
1. ALL DIMENSIONS ARE IN METRES UNLESS NOTED OTHERWISE
 2. ONLY WRITTEN DIMENSIONS SHALL BE USED. NO DIMENSIONS SHALL BE SCALED FROM THE DRAWINGS
 3. ALL LEVELS ARE IN METRES AND ARE TO MALIN HEAD DATUM
 4. ALL COORDINATES ARE IN METRES AND ARE TO IRISH TRANSVERSE MERCATOR
 5. DRAWINGS ARE TO BE READ IN CONJUNCTION WITH THE SPECIFICATION

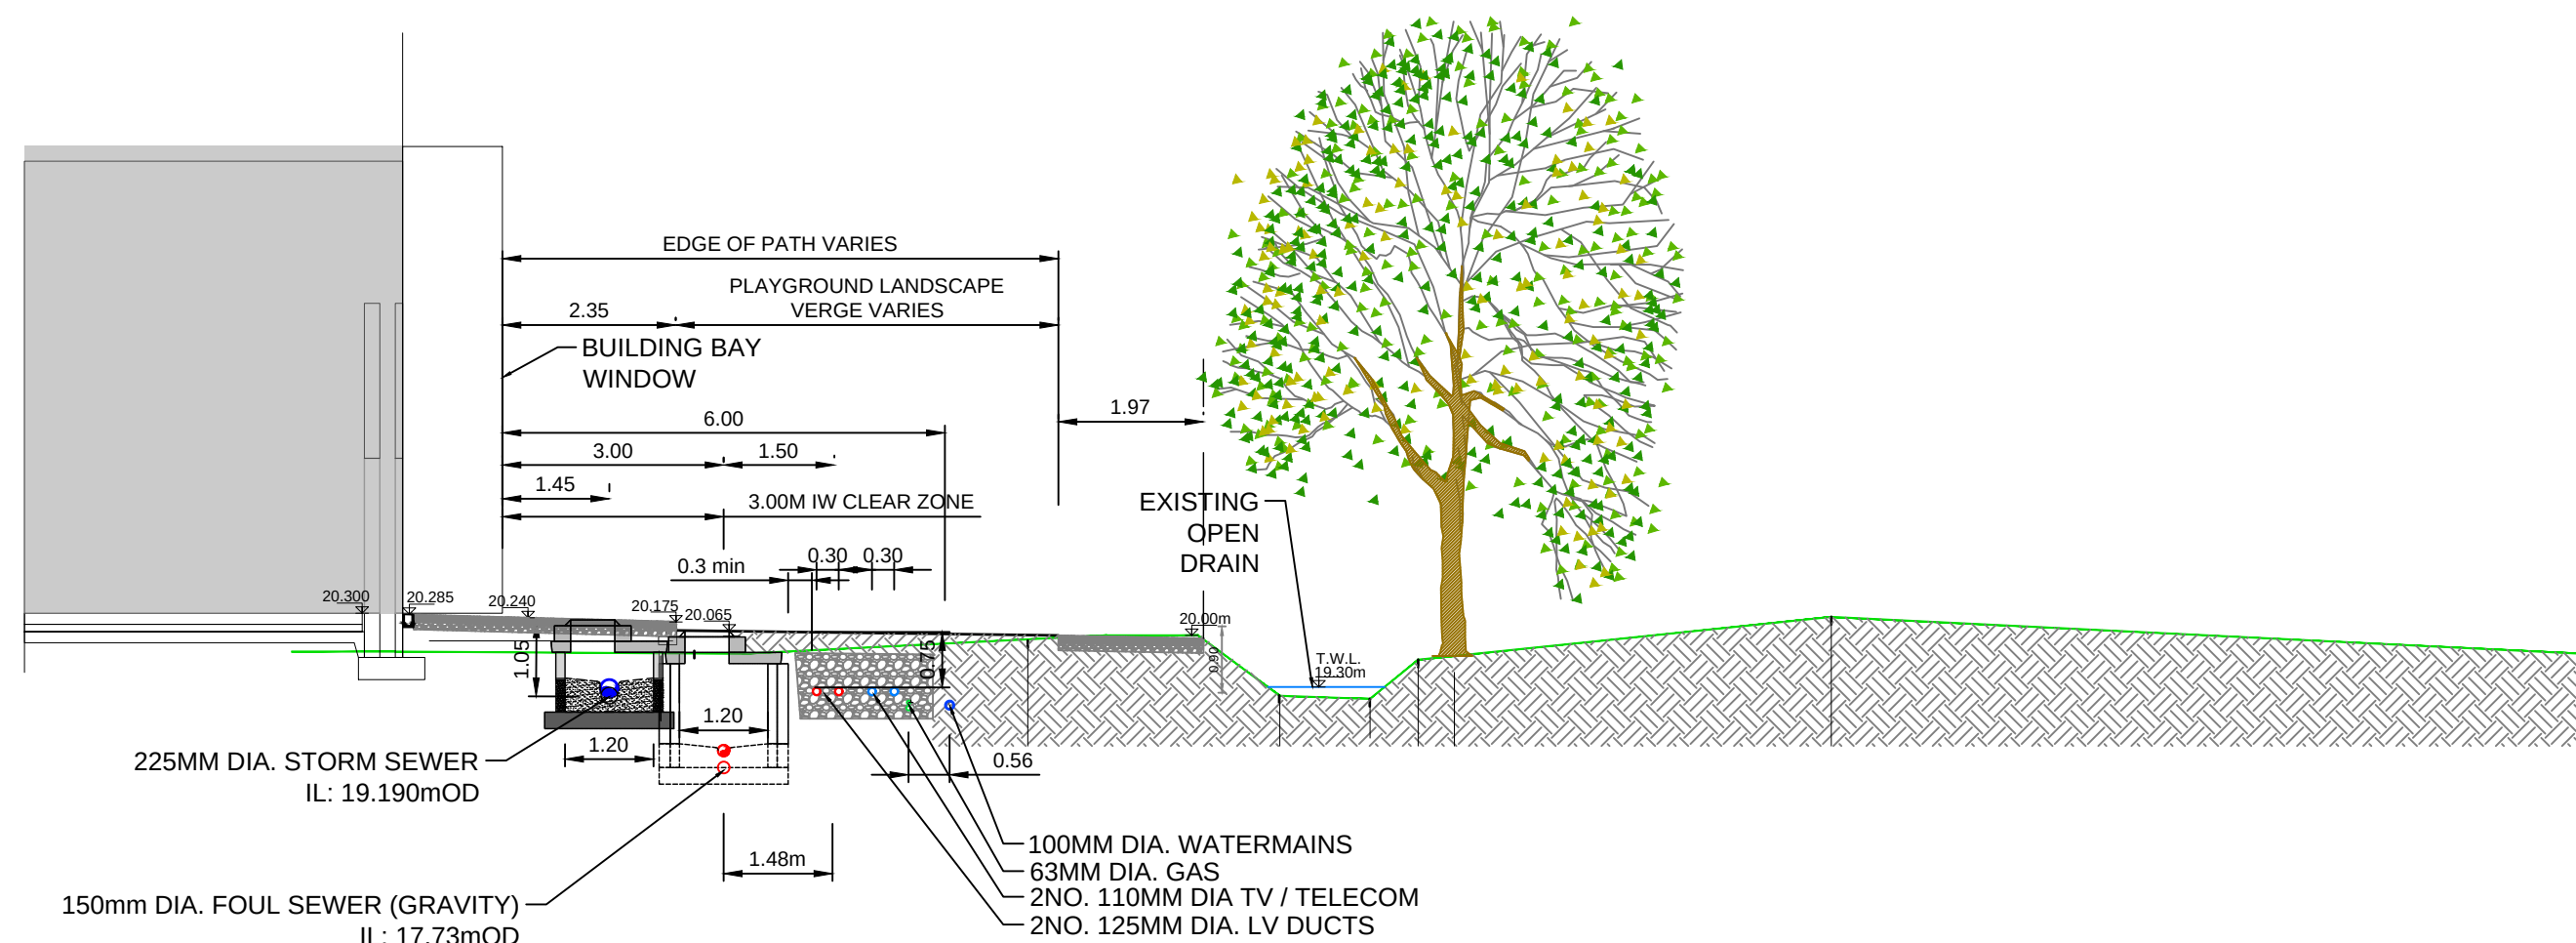

© ORDNANCE SURVEY IRELAND LICENSE NR. AR 0082526. ORDNANCE SURVEY IRELAND & GOVERNMENT OF IRELAND

ATKINS WILL NOT BE HELD LIABLE FOR THE USE OF THIS DATA ON ANY PROJECT OTHER THAN THE PROJECT.

LEGEND

PHASE A1 BOUNDARY

MASTERPLAN BOUNDARY

Risk Level

- Atkins Base Line - Low Risk
- Atkins Sensitive - Medium Risk
- Atkins Private - High Risk
- Client Critical - Already Marked

Rev	Description	By	Date	Chk'd	Rev'd	Auth
P01	ISSUED FOR PLANNING	PM	09.07.26	IPR	GH	GH

AtkinsRéal

DUBLIN | CORK | GALWAY | DUNDALK

ATKINS HOUSE, 150 AIRSIDE BUSINESS PARK,
SWORDS, DUBLIN, K67 K5W4.
Tel : +353 1 810 8000 Email : info.ie@atkinsrealis.com

Atkins House, 150-155 Airside Unit 28, 2200 Cork Airport 1st Floor Technology House
Business Park, Swords, Co. Dublin Business Park, Cork Parkmore Technology Park, Galway
Tel (+353) 01 810 8000 Tel (+353) 021 429 0300 Tel (+353) 091 786 050
Fax (+353) 01 810 8001 Fax (+353) 021 429 0360 Fax (+353) 091 779 830

Client

CASTLETHORN OLD CONNAUGHT UCL

Project

OLD CONNAUGHT PHASE A1 LRD

Purpose					
FOR PLANNING					
Title					
PROPOSED CROSS-SECTION UTILITIES; STORM & FOUL LAYOUT & SECTION					
Original	Scale	Drawn	Checked	Reviewed	Authorised
AS SHOWN	PM	IPR	IPR	GH	
Date	Date	Date	Date	Date	Date
17.04.26	17.04.26	17.04.26	17.04.26	17.04.26	17.04.26
Status	Drawing Number				Rev
S4	ATK-ZZ-ZZ-DR-CE-900570				P01