
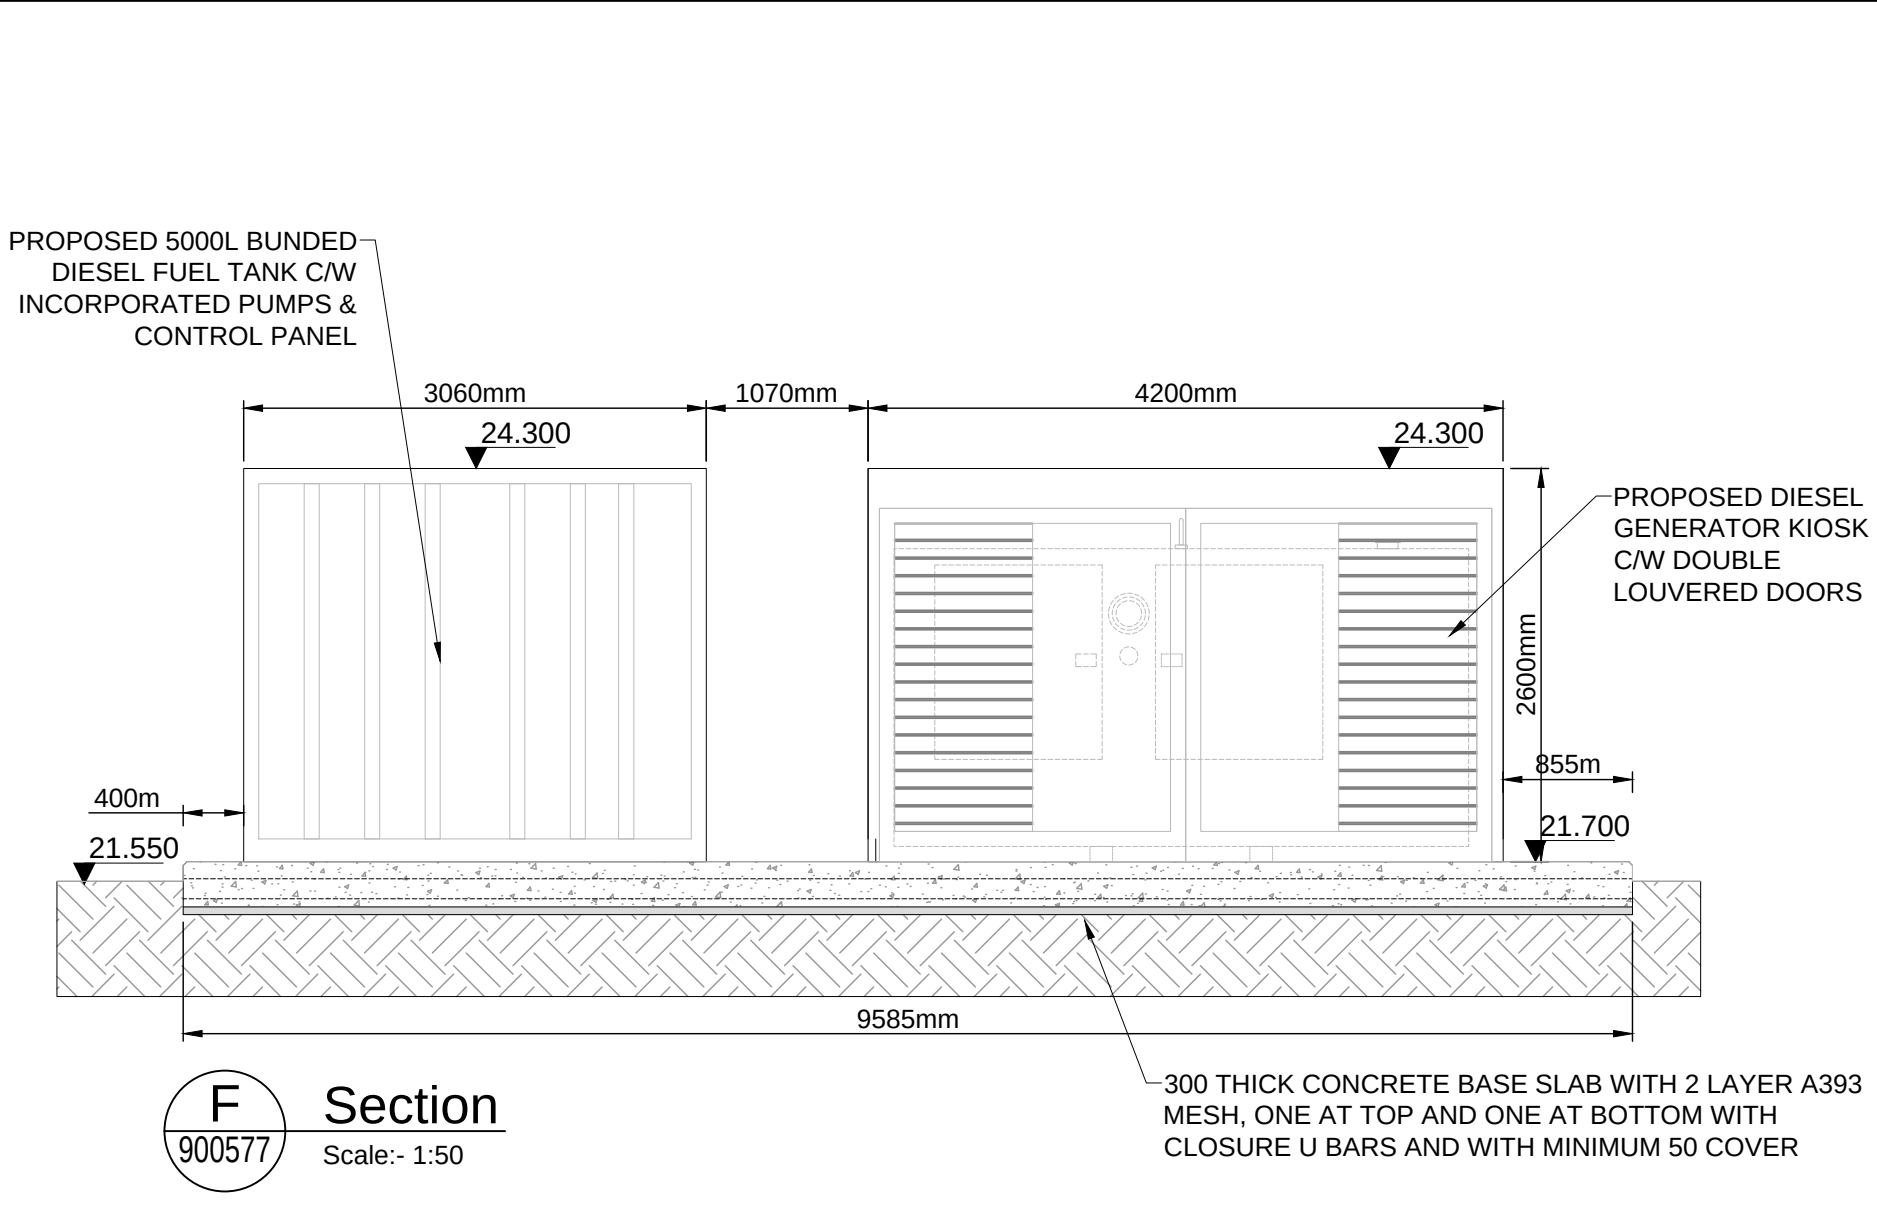




A1

DO NOT SCALE

File: ATK-ZZ-ZZ-DR-CE-900572_900580.dwg
Date: Sep 15, 2026 - 5:43pm
Printed by: SHEP8400

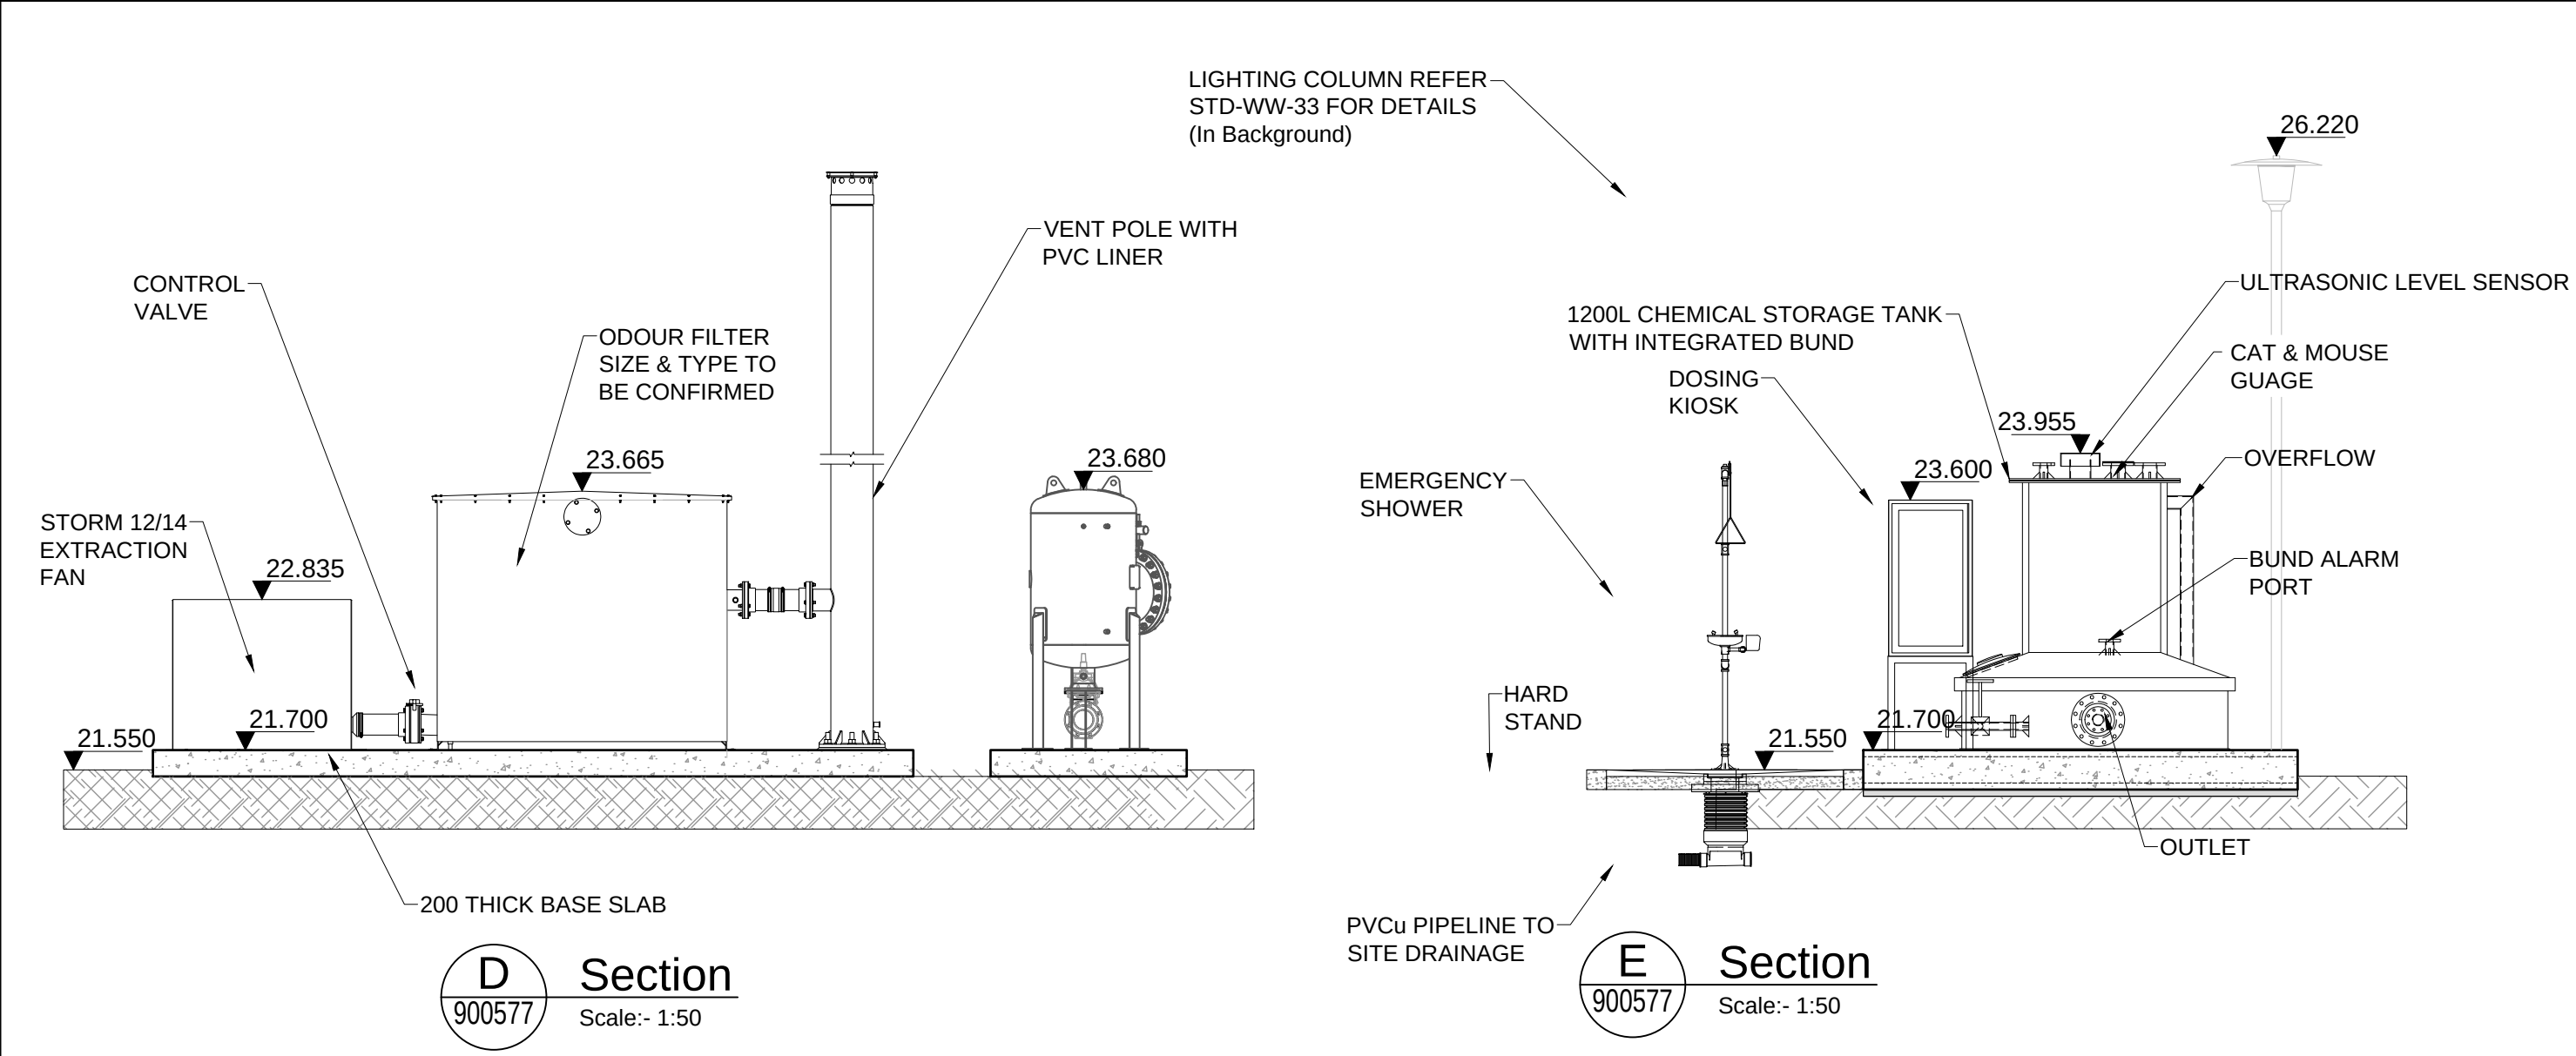

- GENERAL NOTES
1. ALL DIMENSIONS ARE IN MILLIMETRES & ALL LEVELS ARE IN METERS TO ORDINANCE DATUM UNLESS NOTED OTHERWISE
 2. ONLY WRITTEN DIMENSIONS SHALL BE USED. NO DIMENSIONS SHALL BE SCALED FROM THE DRAWINGS
 3. ALL LEVELS ARE IN METRES AND ARE TO MALIN HEAD DATUM
 4. ALL COORDINATES ARE IN METRES AND ARE TO IRISH TRANSVERSE MERCATOR 1995 WITH ETRS89 DATUM COORDINATE SYSTEM.
 5. DRAWINGS ARE TO BE READ IN CONJUNCTION WITH THE SPECIFICATION
 6. DRAIN AND VENT LINES IN PUMP WILL BE FINISHED AS PER PUMP MANUFACTURER'S RECOMMENDATIONS.
 7. CONTRACTOR TO PROVIDE A STRUCTURAL DESIGN FOR ALL CAST IN SITU WORKS, THICKNESS SHOWN ARE INDICATIVE ONLY.
 8. ALL WORKS TO BE CARRIED OUT AS PER Uisce EIREANN'S WASTEWATER INFRASTRUCTURE STANDARD DETAILS (UE-CDS-5030-01, CODE OF PRACTICE FOR WASTEWATER INFRASTRUCTURE (IW-CDS-5030-03)

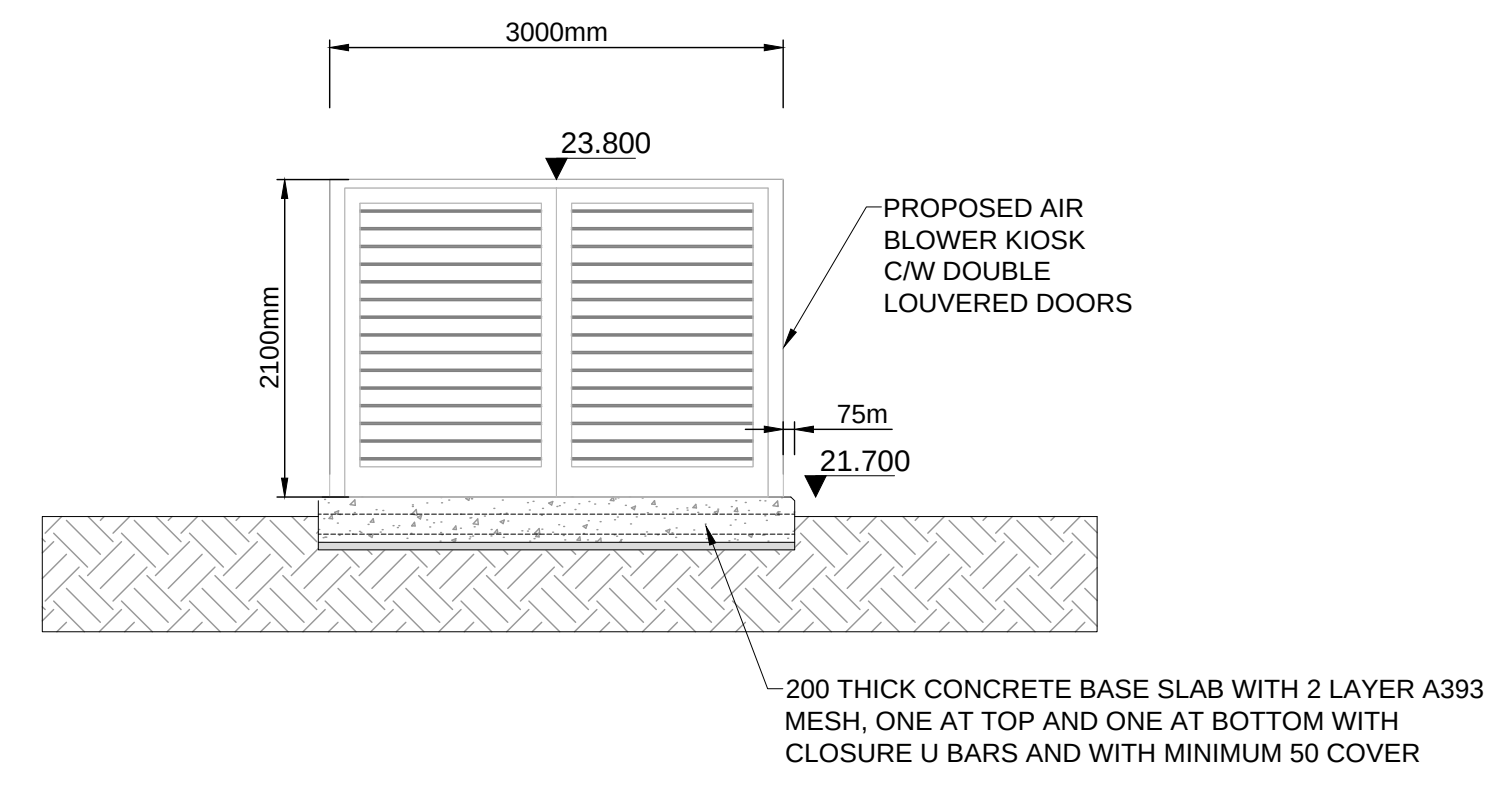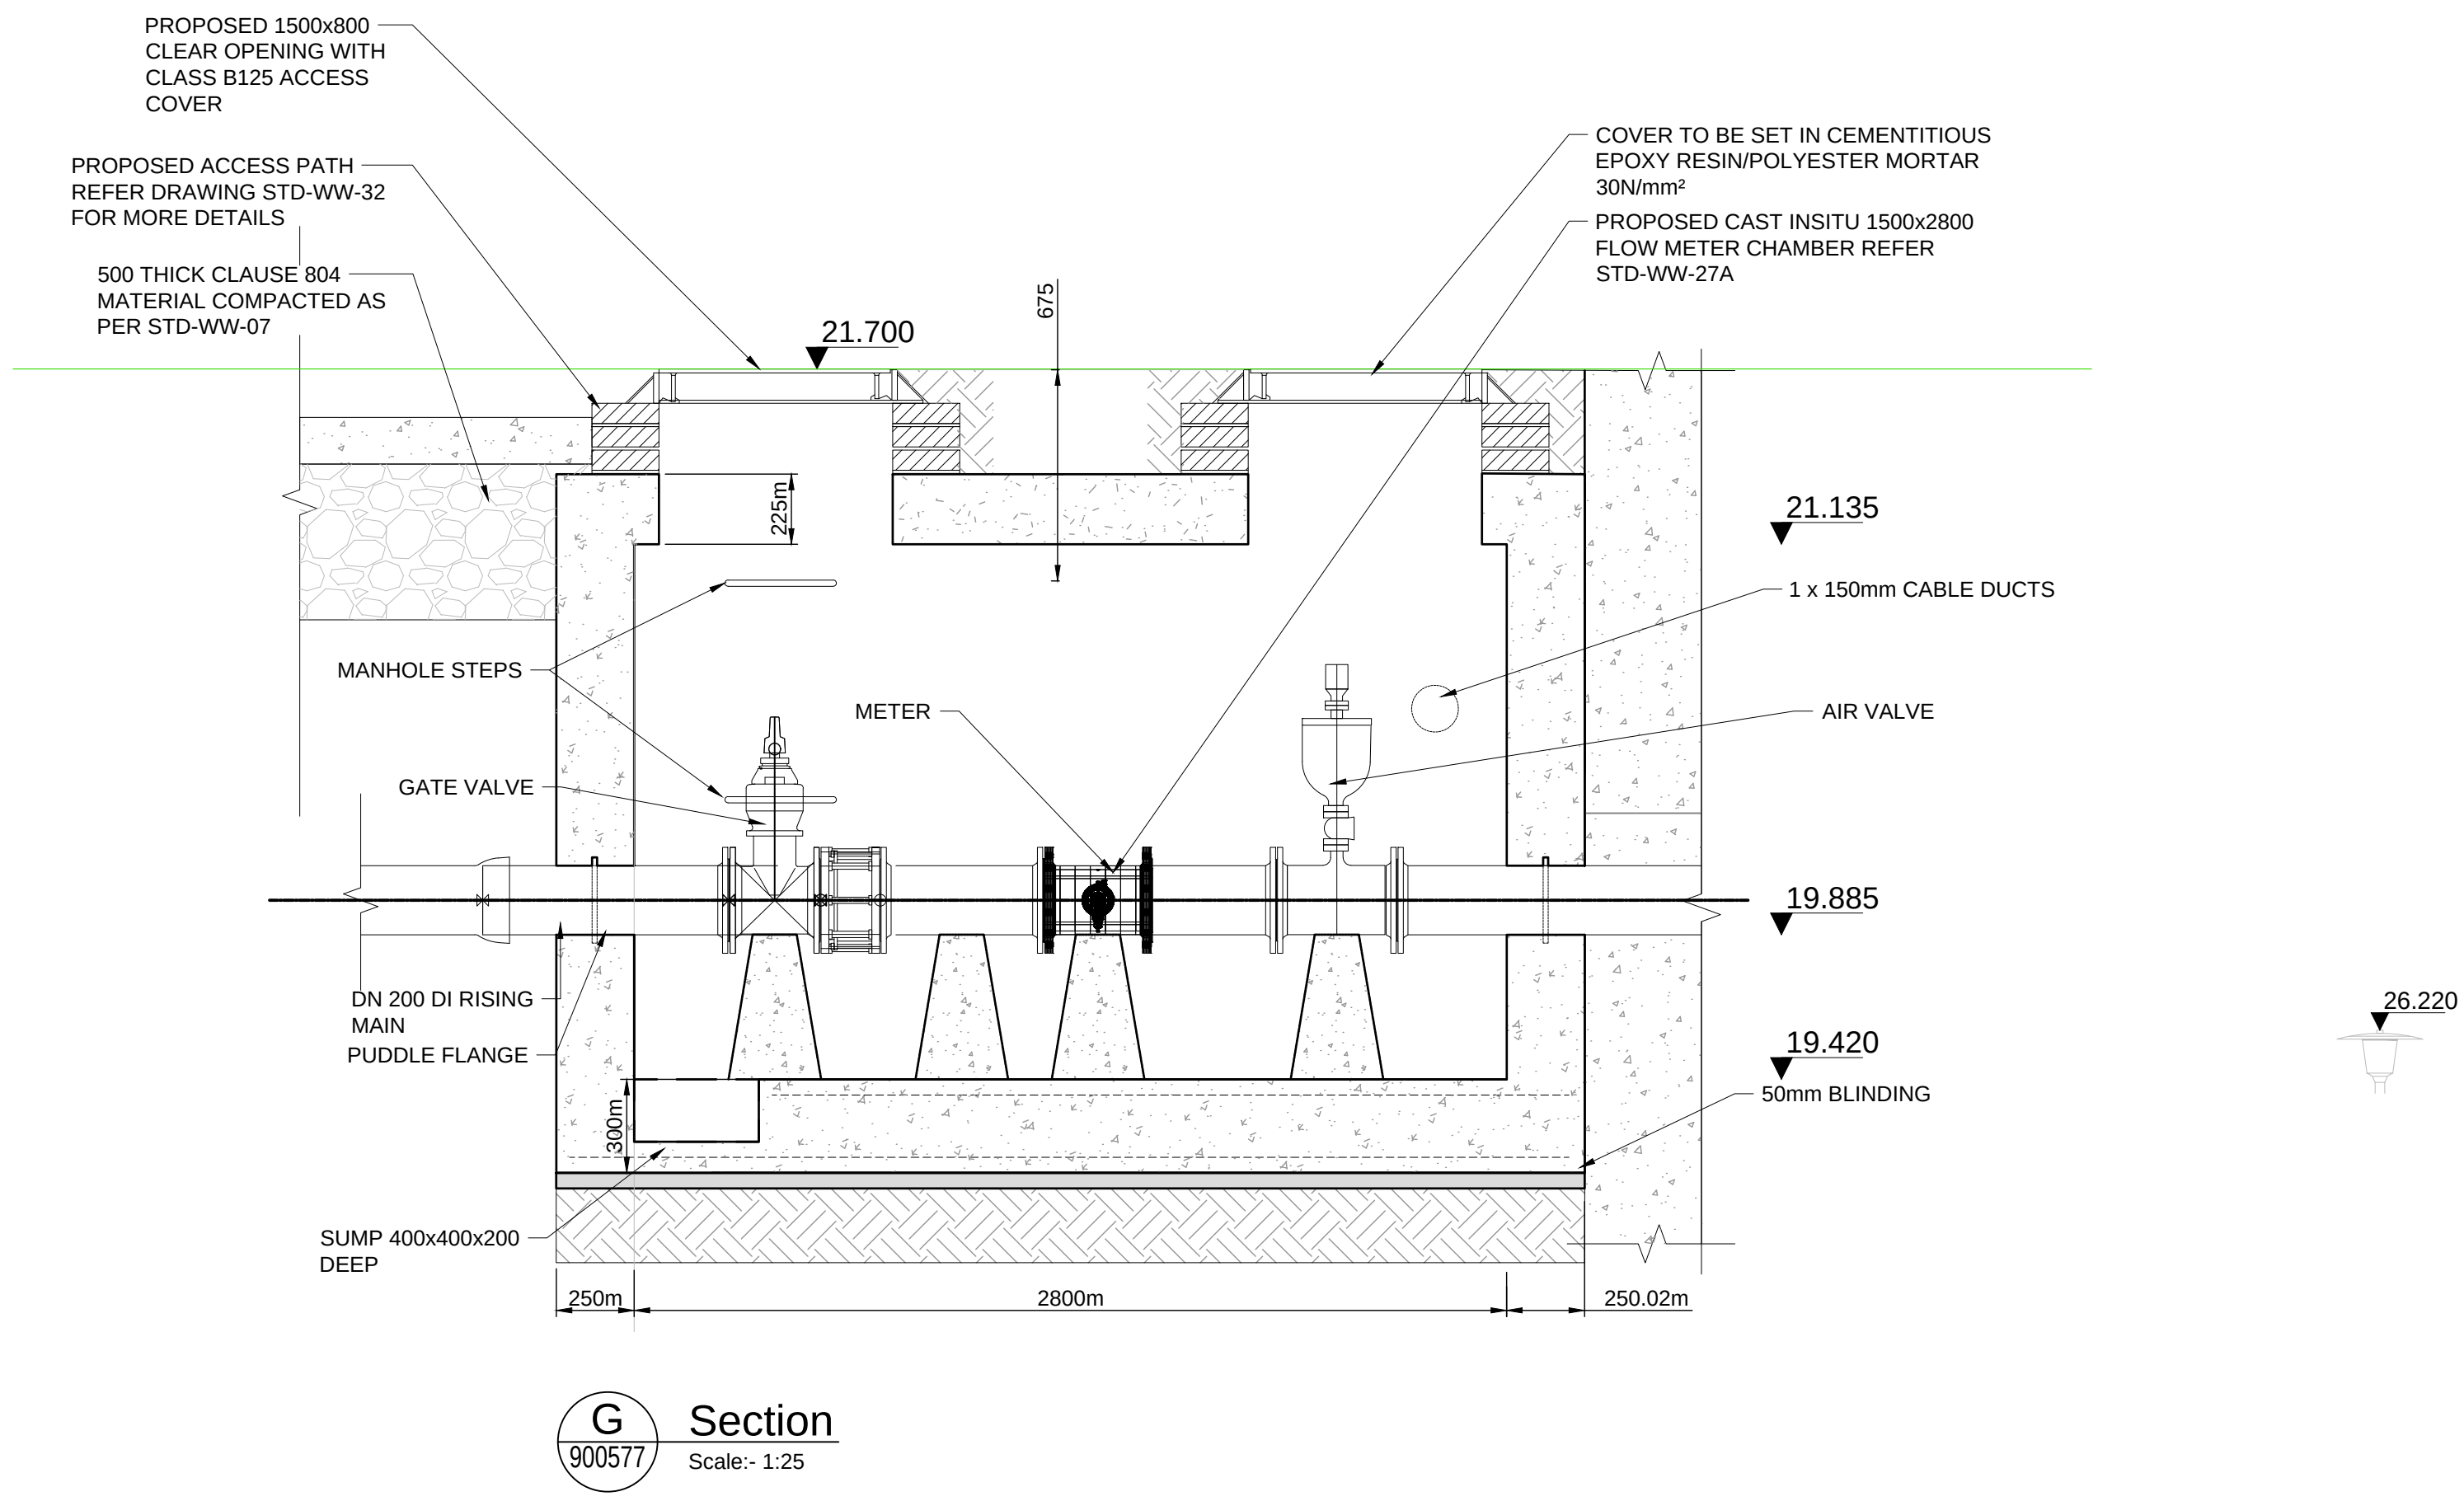

© ORDNANCE SURVEY IRELAND LICENSE NR. AR 0082526. ORDNANCE SURVEY IRELAND & GOVERNMENT OF IRELAND
ATKINS WILL NOT BE HELD LIABLE FOR THE USE OF THIS DATA ON ANY PROJECT OTHER THAN THE PROJECT.

Risk Level	Atkins Base Line - Low Risk
Atkins Sensitive - Medium Risk	
Atkins Private - High Risk	
Client Critical - Already Marked	

Rev	Description	By	Date	Chk'd	Rev'd	Auth
P02	ISSUED FOR PLANNING	PM	15.09.26	IPR	GH	GH
P01	ISSUED FOR PLANNING	PM	09.09.26	PS	GH	GH

AtkinsRéalis

DUBLIN | CORK | GALWAY | DUNDALK

ATKINS HOUSE, 150 AIRSIDE BUSINESS PARK, SWORDS, DUBLIN, K67 K5W4.
Tel : +353 1 810 8000 Email : info.ie@atkinsrealis.com

Atkins House, 150-155 Airside Business Park, Swords, Co. Dublin
Tel (+353) 01 810 8000 Fax (+353) 01 810 8001

Unit 28, 2200 Cork Airport Business Park, Cork
Tel (+353) 021 429 0300 Fax (+353) 021 429 0360

1st Floor Technology House Parkmore Technology Park, Galway
Tel (+353) 091 786 050 Fax (+353) 091 779 830

Client
CASTLETHORN OLD CONNAUGHT UCL

Project
OLD CONNAUGHT PHASE A1 LRD

Purpose FOR PLANNING					
Title PROPOSED PUMP STATION & EMERGENCY 24hr STORAGE TANK CROSS-SECTIONS SHEET 2					
Original	Scale	Drawn	Checked	Reviewed	Authorised
AS SHOWN	AS SHOWN	PM	PS	PS	GH
Date	31.09.26	Date	31.09.26	Date	31.09.26
Status	Drawing Number				Rev
S4	ATK-ZZ-ZZ-DR-CE-900576				P02