



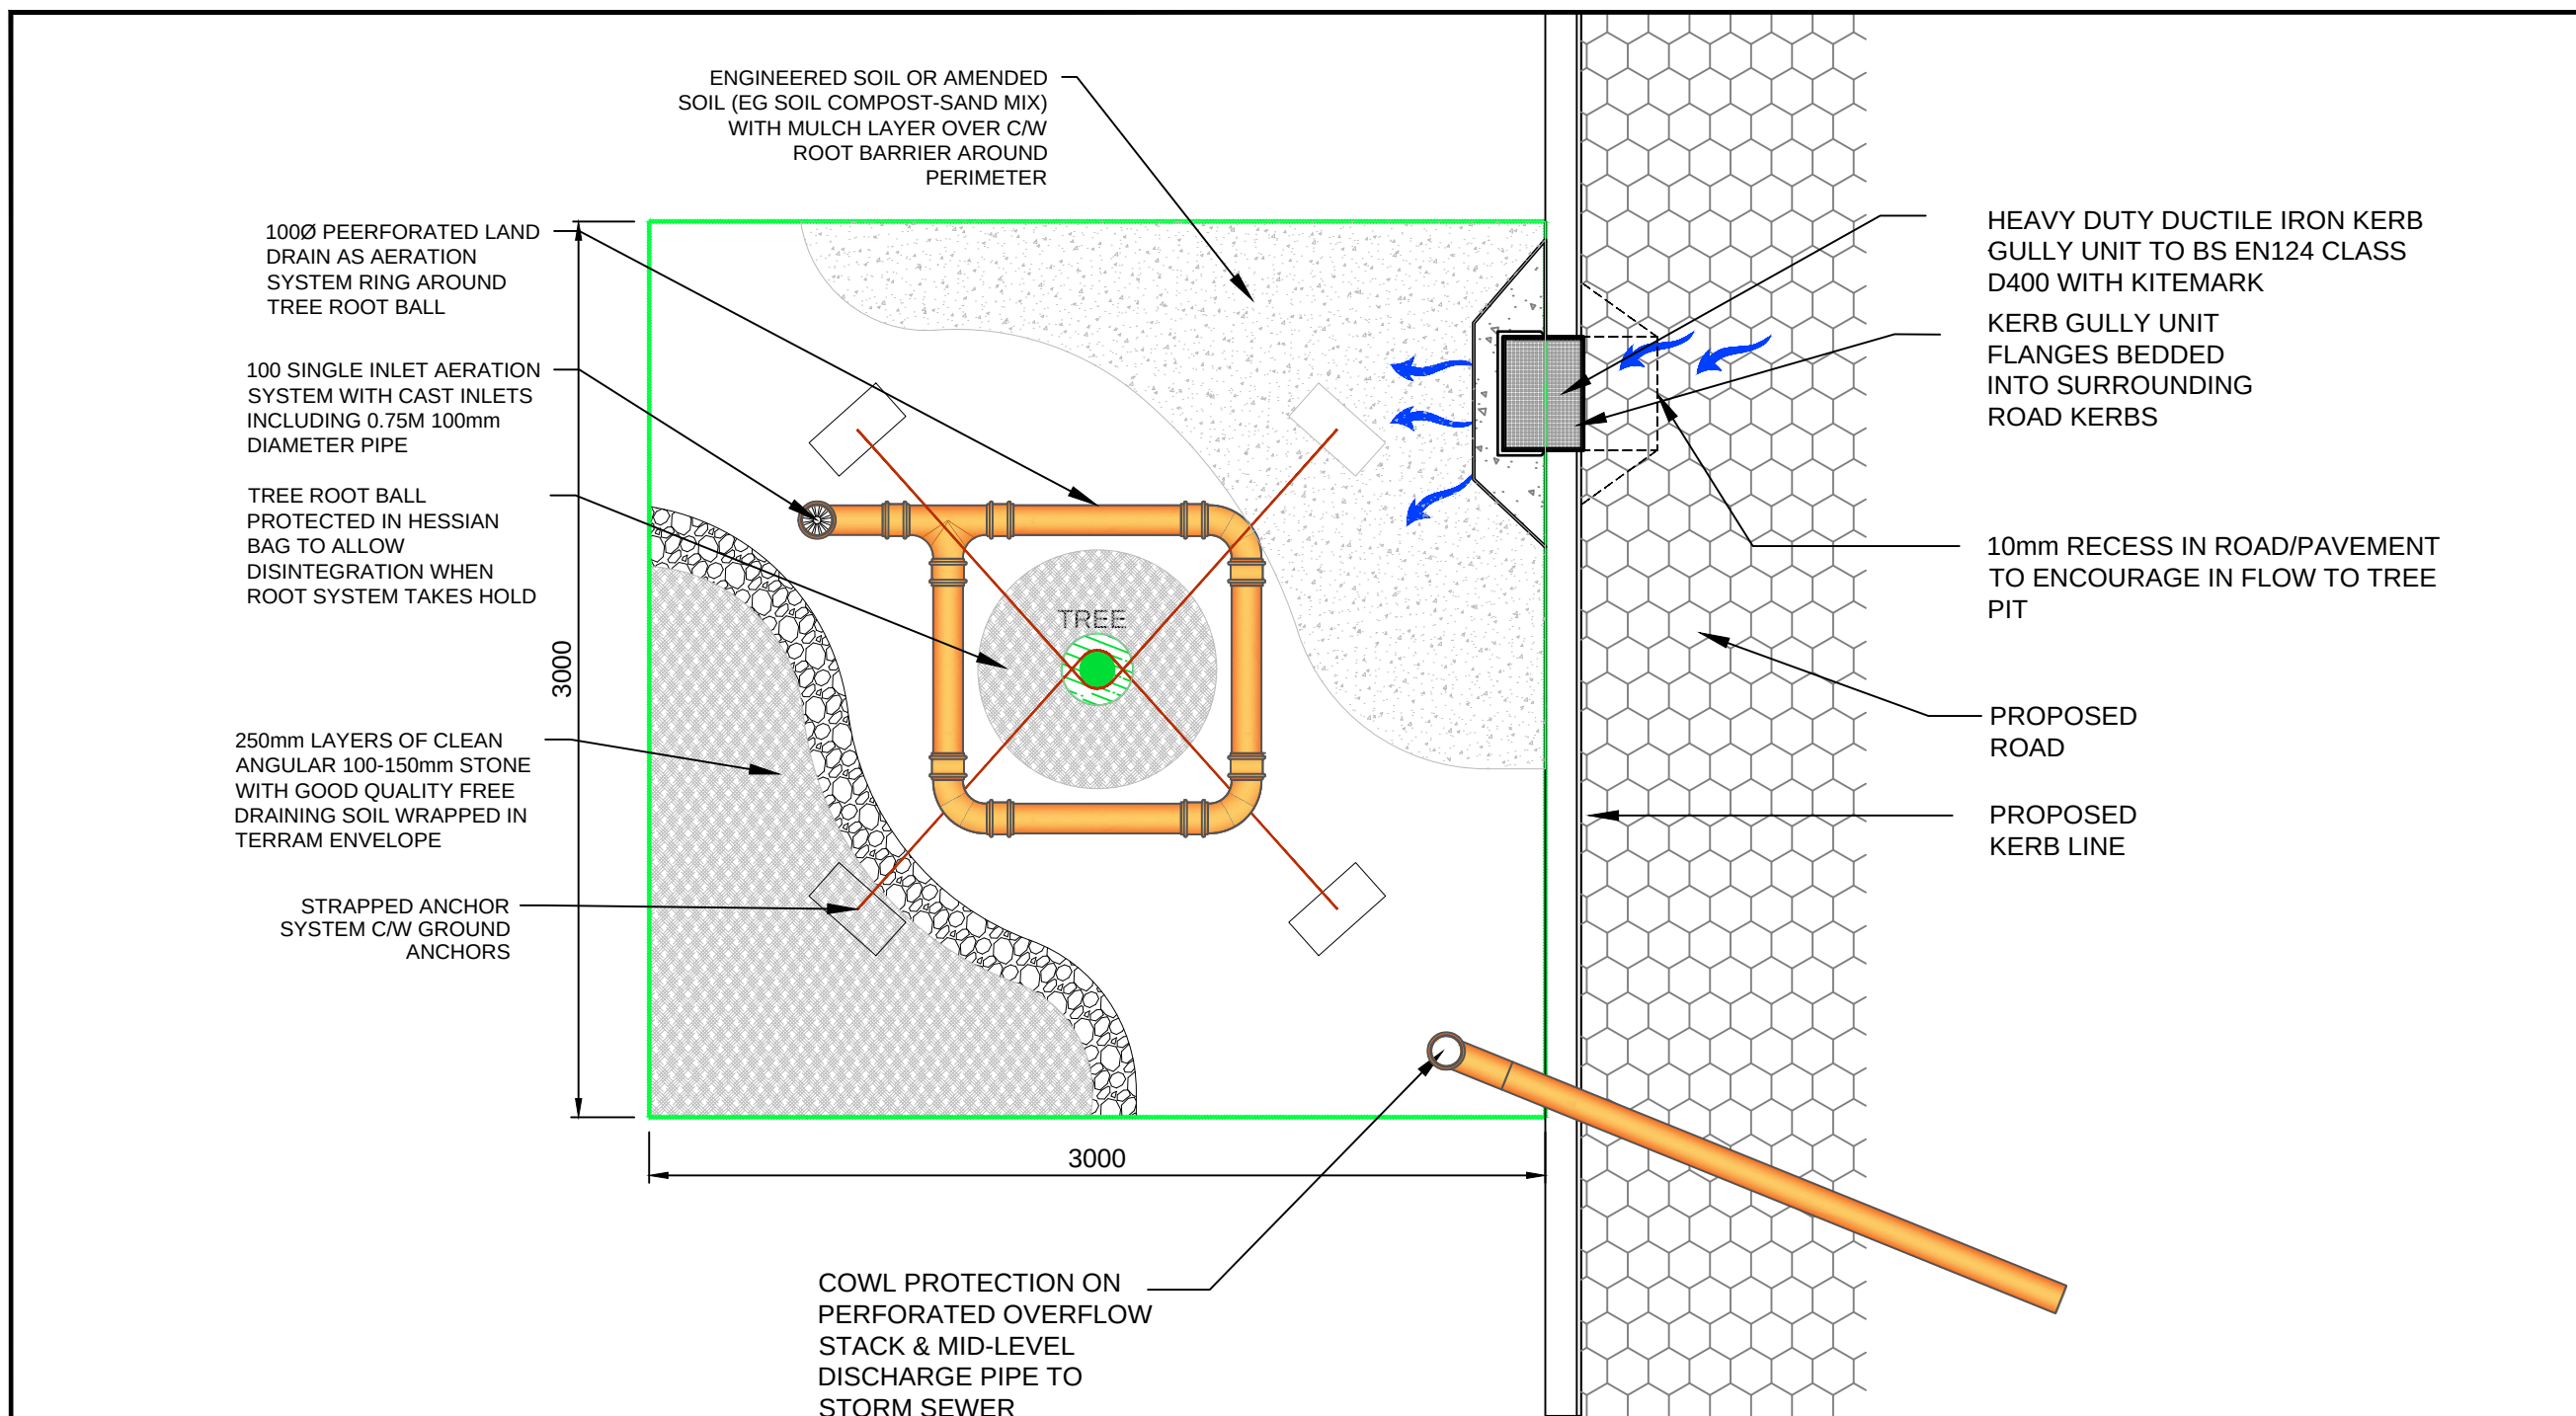


TREE PIT - TYPICAL PLAN

Scale at A1 1:25
Scale at A3 1:50

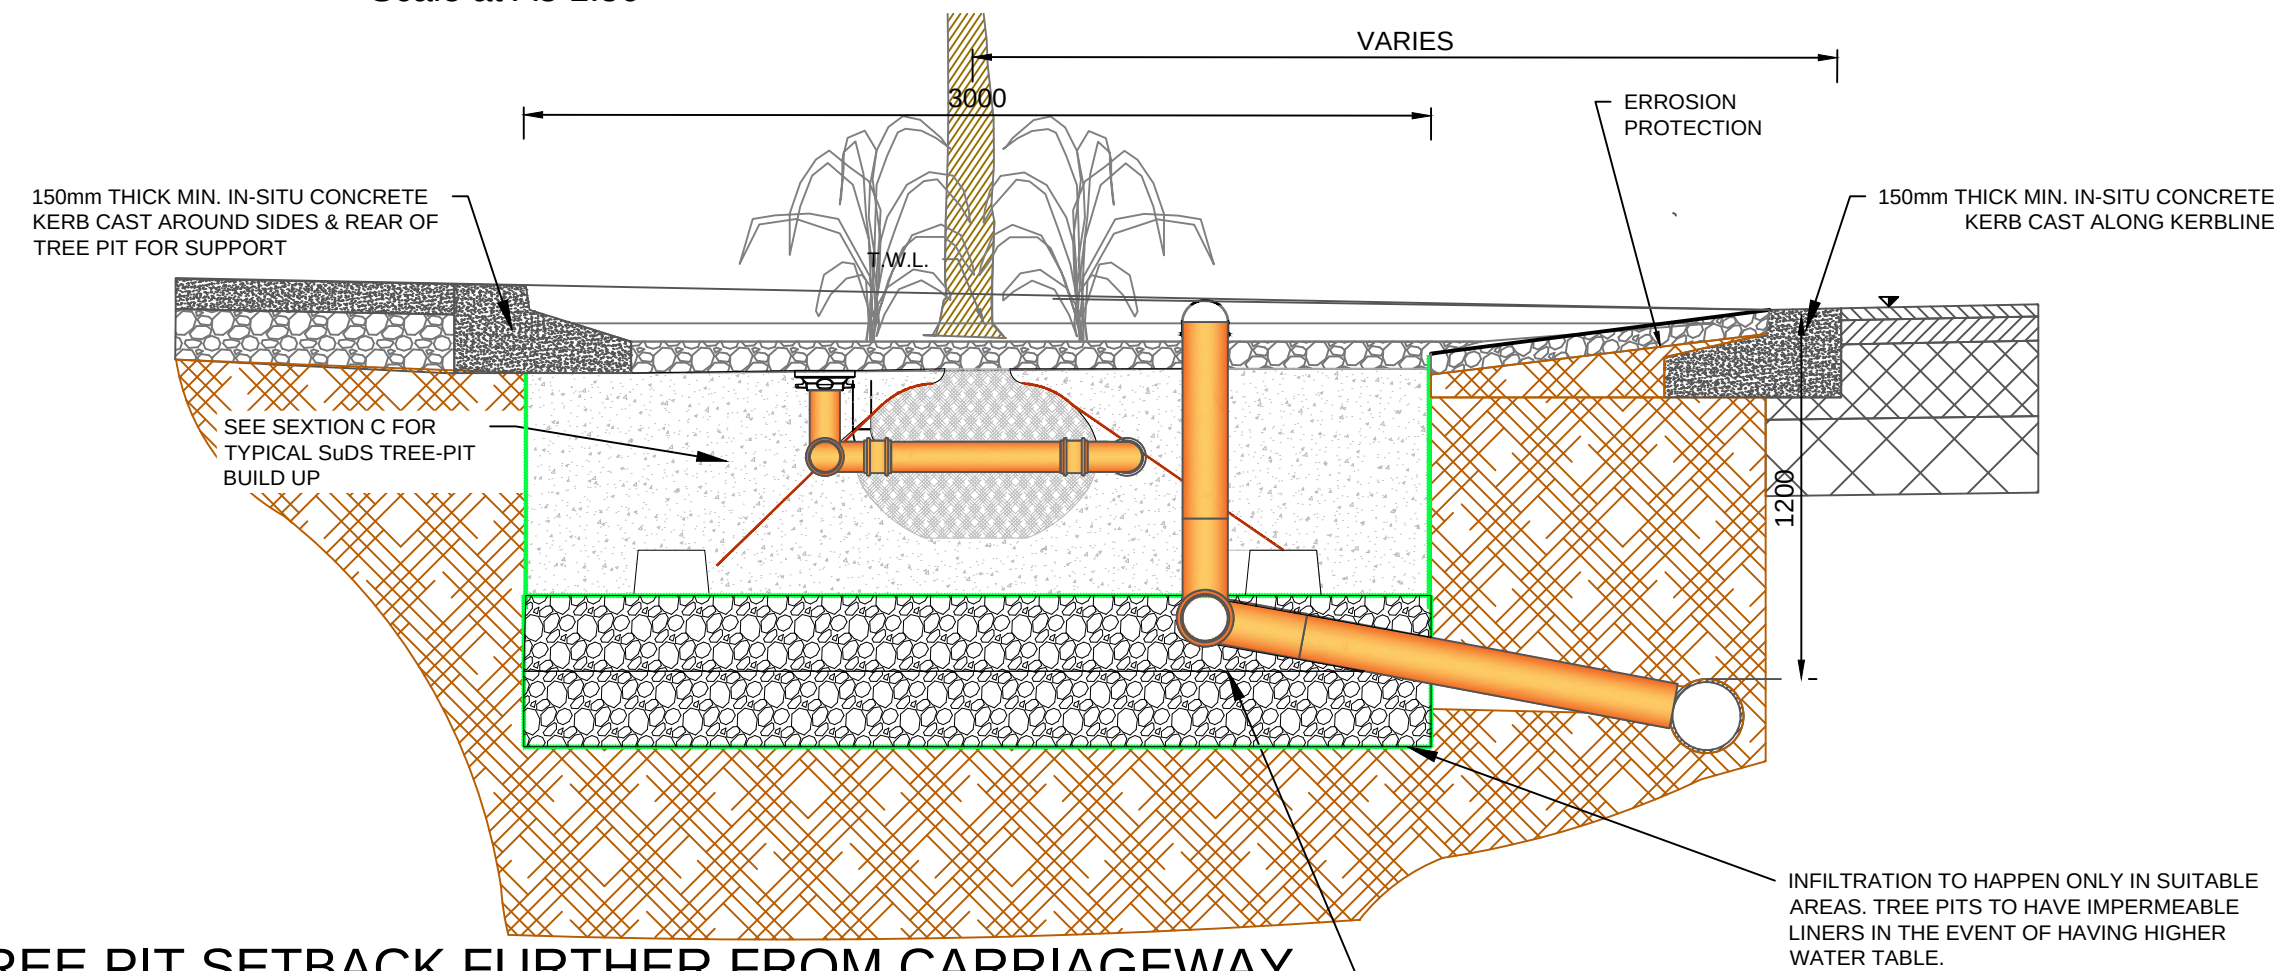


WHERE TREE PIT SETBACK FURTHER FROM CARRIAGEWAY

Scale at A1 1:25
Scale at A3 1:50

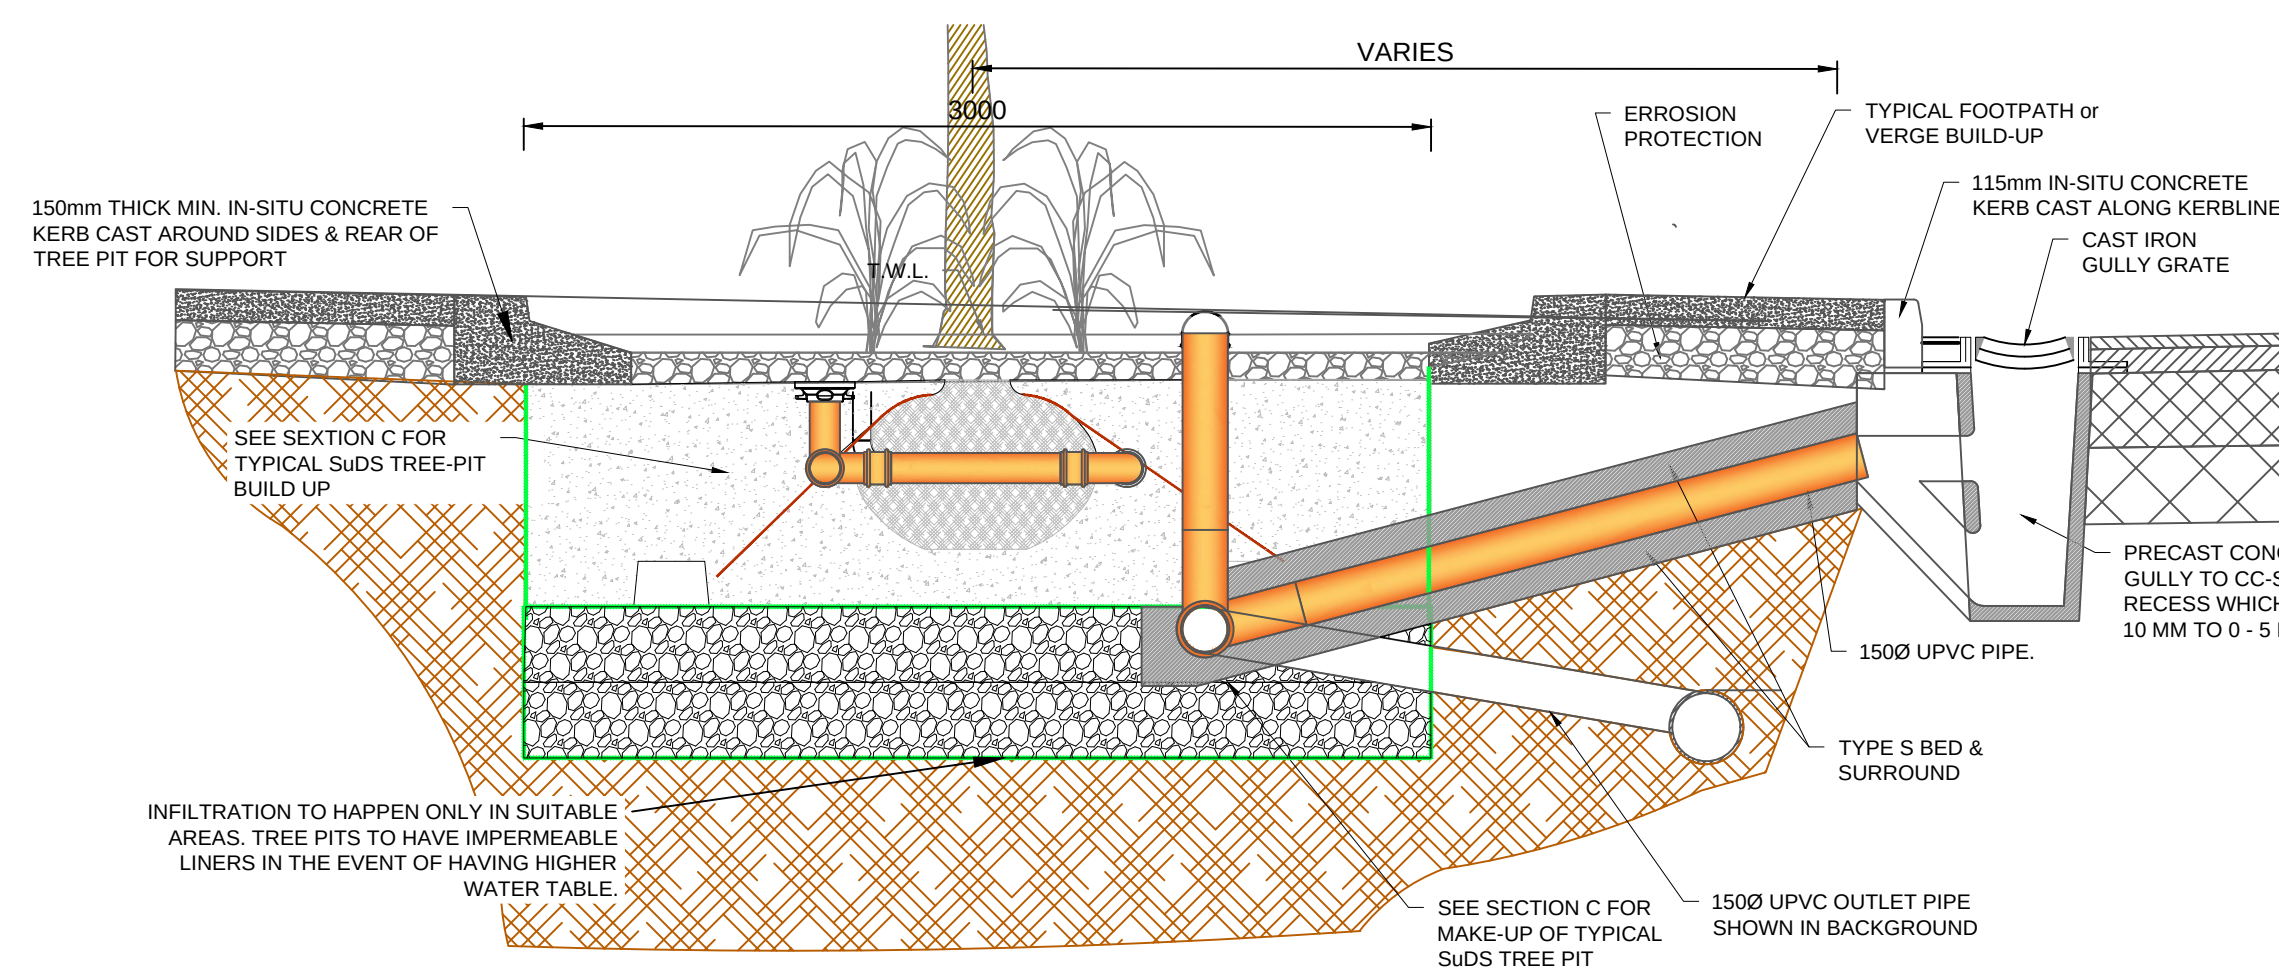

WHERE TREE PIT SETBACK BEHIND RAISED PATH OR VERGE

Scale at A1 1:25
Scale at A3 1:50

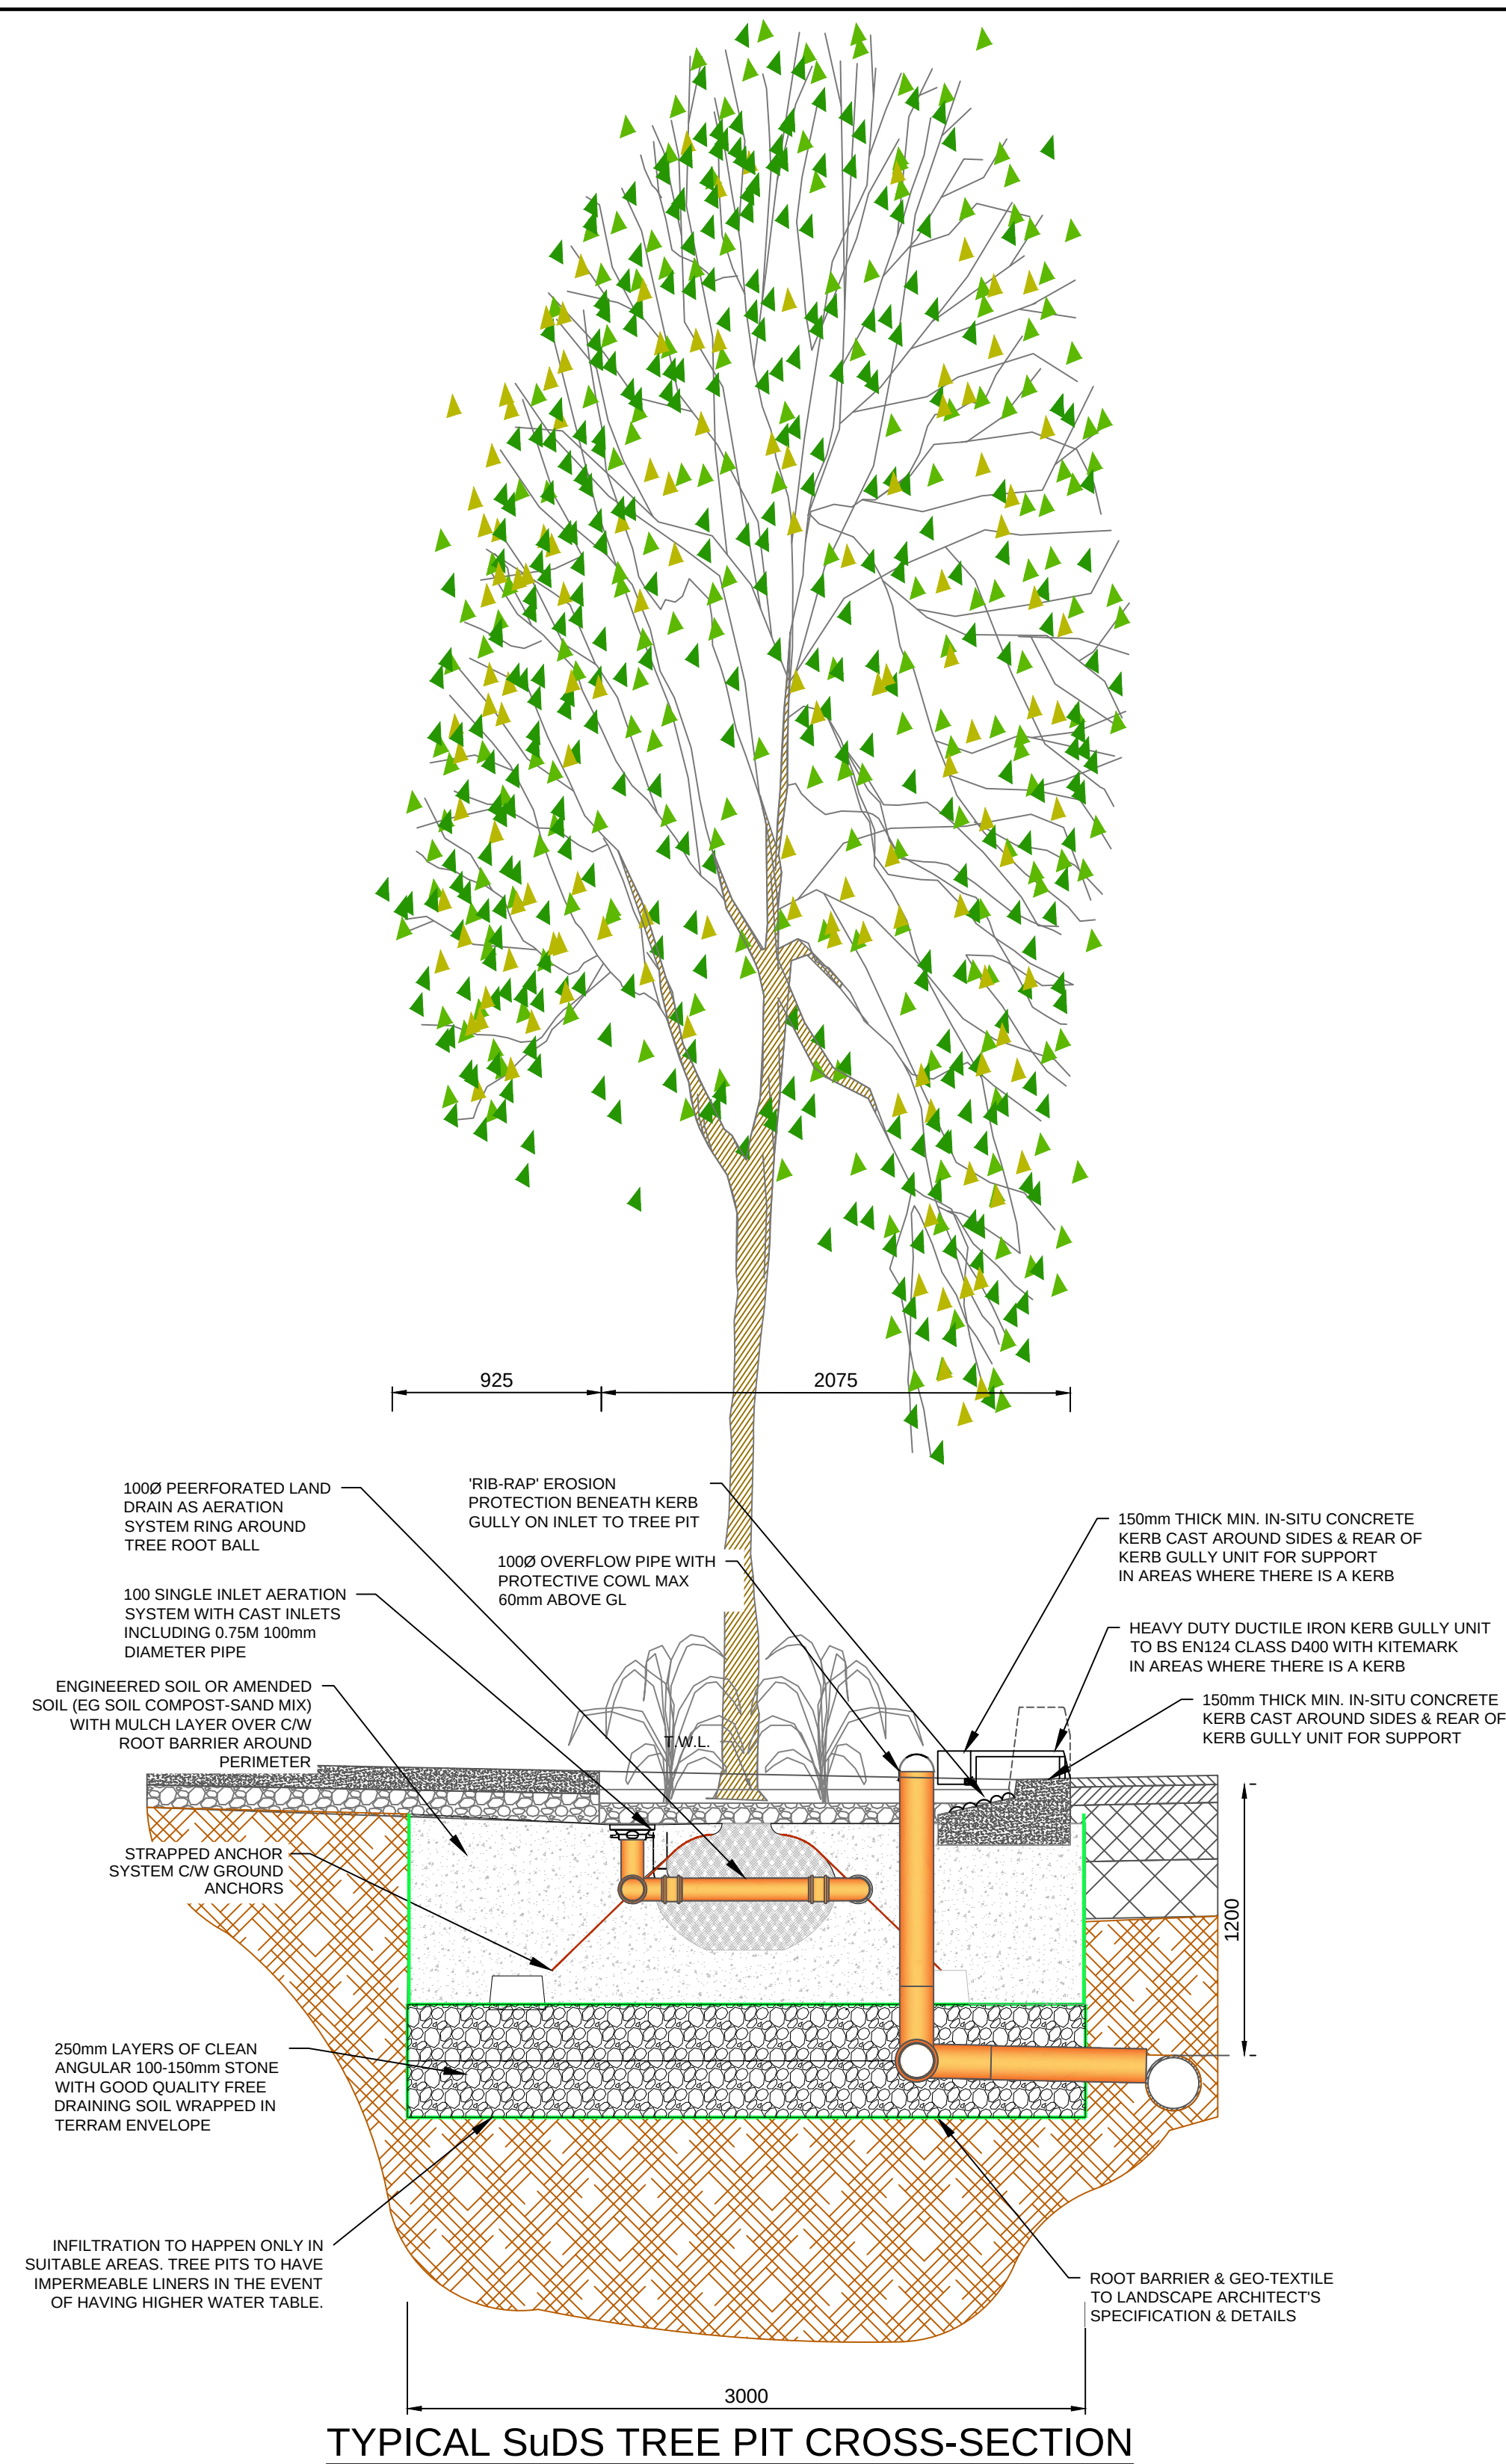

TYPICAL SuDS TREE PIT CROSS-SECTION

SECTION A

Scale at A1 1:25
Scale at A3 1:50

- GENERAL NOTES
1. ALL DIMENSIONS ARE IN METRES UNLESS NOTED OTHERWISE
 2. ONLY WRITTEN DIMENSIONS SHALL BE USED. NO DIMENSIONS SHALL BE SCALED FROM THE DRAWINGS
 3. ALL LEVELS ARE IN METRES AND ARE TO MALIN HEAD DATUM
 4. ALL COORDINATES ARE IN METRES AND ARE TO IRISH TRANSVERSE MERCATOR
 5. DRAWINGS ARE TO BE READ IN CONJUNCTION WITH THE SPECIFICATION

Purpose		FOR PLANNING			
Title		STANDARD CONSTRUCTION DETAILS SHEET 5			
Original Scale	AS SHOWN	Drawn	Checked	Reviewed	Authorised
		PM	IPR	GH	GH
Date		Date	Date	Date	Date
20.01.26		20.01.26	20.01.26	20.01.26	20.01.26
Status	Drawing Number				Rev
S4	ATK-ZZ-ZZ-DR-CE-909005				P02

© ORDNANCE SURVEY IRELAND LICENSE NR. AR 0082526. ORDNANCE SURVEY IRELAND & GOVERNMENT OF IRELAND
ATKINS WILL NOT BE HELD LIABLE FOR THE USE OF THIS DATA ON ANY PROJECT OTHER THAN THE PROJECT.
OLD CONNAUGHT PHASE A1 LRD

Risk Level	- Atkins Base Line - Low Risk
	Atkins Sensitive - Medium Risk
	Atkins Private - High Risk
	Client Critical - Already Marked

P02	ISSUED FOR PLANNING	PM	21.07.26	IPR	GH	GH
P01	ISSUED FOR PLANNING	PM	09.07.26	IPR	GH	GH
Rev	Description	By	Date	Chk'd	Rev'd	Auth



DUBLIN | CORK | GALWAY | DUNDALK
ATKINS HOUSE, 150-155 AIRSIDE
SWORDS, DUBLIN, K67 K5W4.
Tel : +353 1 810 8000 Email : info.ie@atkinsrealis.com
Unit 28, 2200 Cork Airport
Business Park, Cork
Tel (+353) 021 429 0300 Fax (+353) 021 429 0360
1st Floor Technology House
Parkmore Technology Park, Galway
Tel (+353) 091 786 050 Fax (+353) 091 779 830

Client	CASTLETHORN OLD CONNAUGHT UCL	
Project	OLD CONNAUGHT PHASE A1 LRD	