



Trinity
Consultants

 **awnconsulting**

Operational Waste Management Plan

Project Title: Old Connaught Phase A1 LRD.

CLIENT

Castlethorn
Construction

DOCUMENT REFERENCE

257501.1017WMR02

DATE

22/09/2026

DOCUMENT CONTROL SHEET

Document Control Sheet		
Our Reference	257501.1017WMR02	
Original Issue Date	22/09/2026	
Client:	Castlethorn Construction	
Revision	Revision Date	Description

Details	Written by	Approved by
Signature	<i>Isabel Gogarty Meade</i>	<i>Laura Griffin</i>
Name	Isabel Gogarty Meade	Laura Griffin
Title	Environmental Consultant	Senior Environmental Consultant
Qualifications	BSc ENV	MSc, BA
Date	22/09/2026	22/09/2026

Disclaimer

This report has been prepared by AWN Consulting Ltd. with the reasonable skill, care and diligence to be expected of a competent consulting practice experienced in environmental and engineering disciplines. All analyses and conclusions have been produced and reviewed by suitably qualified and competent experts. Any use of software tools, including artificial intelligence, has been subject to appropriate professional oversight and validation. This report has been prepared and validated by the above-named consultants. The contents are based on the information available at the time of preparation and are intended for the sole use of the named client in accordance with the agreed scope of work. The contents of this report are not intended for third-party use or reliance, and no responsibility is accepted for any third party unless expressly agreed. The provisions in this report apply solely to this project and should not be assumed applicable to other developments.



TABLE OF CONTENTS

1. INTRODUCTION	1
2. OVERVIEW OF WASTE MANAGEMENT IN IRELAND	2
2.1 National level	2
2.2 Regional Level.....	3
2.3 Legislative Requirements.....	5
2.3.1 The Dún Laoghaire-Rathdown Waste Management Bye-Laws	5
2.4 Regional Waste Management Service Providers and Facilities.....	6
3. DESCRIPTION OF THE PROPOSED DEVELOPMENT	7
3.1 Location, Size and Scale of the Proposed Development	7
3.2 Typical Waste Categories	10
3.3 List of Waste Codes.....	10
4. ESTIMATED WASTE ARISING	12
5. WASTE STORAGE AND COLLECTION	14
5.1 Waste Storage – Residential Units (Houses and Apartment / Duplex Units).....	16
5.2 Waste Storage – Crèche Unit (Commercial)	16
5.3 Waste Collection	17
5.4 Additional Waste Materials	18
5.5 Waste Storage Area Design.....	20
5.6 Facilities Management Responsibilities.....	20
5.7 Pest Management	21
6. SUMMARY AND CONCLUSION	22
7. REFERENCES	23
APPENDIX A. WASTE STORAGE AREA LOCATIONS	A-24
APPENDIX B. ROAD SWEEP ANALYSIS	B-28

LIST OF TABLES

Table 3.1 Typical Waste Types Generated and LoW Codes	10
Table 4.1 Estimated Waste Generation for the Individual Houses of the Proposed Development	12
Table 4.2 Estimated Waste Generation for the Apartment / Duplex Units of the Proposed Development	12
Table 4.3 Estimated Waste Generation for the Apartment Units of the Proposed Development	12
Table 4.4 Estimated Waste Generation for the Crèche Unit of the Proposed Development	13
Table 5.1 Waste Storage Requirements for the Proposed Development	15

LIST OF FIGURES

Figure 3.1 Proposed Site Layout & Redline Boundary Sheet 1 (Source: O'Mahony Pike, Drawing No. 24004-OMP-00-SP-DR-A-1000, 2026)	8
Figure 3.2 Proposed Site Layout & Redline Boundary Sheet 2 (Source: O'Mahony Pike, Drawing No. 24004-OMP-00-SP-DR-A-1001, 2026)	9
Figure 5.1 Typical Waste Receptacles of Varying Size (240L and 1100L)	15
Figure 5.2 Example Three Bin Storage System to be Provided Within the Unit Design	16

1. INTRODUCTION

AWN Consulting, a Trinity Consultants Team, has prepared this Operational Waste Management Plan (OWMP) on behalf of Castlethorn Construction (the Client) for the construction of 271 no. dwellings in a mix of houses and duplex / apartment units including 1 no. crèche (c. 574 sqm) and construction of a new pumping station and a rising main along Old Connaught Avenue (the Proposed Development) at Old Connaught, South Dublin (the site).

This OWMP has been prepared to ensure that the management of waste during the operational phase of the Proposed Development is undertaken in accordance with the current legal and industry standards including, the *Waste Management Act 1996* as amended and associated Regulations¹, *Environmental Protection Agency Act 1992* as amended², *Litter Pollution Act 1997* as amended³, the *National Waste Management Plan for a Circular Economy 2024 - 2030 (NWMPCE)* (2024)⁴ and The DLRCC *The Dún Laoghaire Rathdown County Council (Segregation, Storage and Presentation of Household and Commercial) Bye-Laws* (2019)⁵. In particular, this OWMP aims to provide a robust strategy for the storage, handling, collection and transport of the wastes generated at site.

This OWMP aims to ensure maximum recycling, reuse and recovery of waste with diversion from landfill, wherever possible. The OWMP also seeks to provide guidance on the appropriate collection and transport of waste to prevent issues associated with litter or more serious environmental pollution (e.g. contamination of soil or water resources). The plan estimates the type and quantity of waste to be generated from the Proposed Development during the operational phase and provides a strategy for managing the different waste streams.

At present, there are no specific national guidelines in Ireland for the preparation of OWMPs. Therefore, in preparing this document, consideration has been given to the requirements of national and regional waste policy, legislation and other guidelines.

2. OVERVIEW OF WASTE MANAGEMENT IN IRELAND

2.1 National level

The Irish Government issued a policy statement in September 1998 entitled '*Changing Our Ways*'⁶, which identified objectives for the prevention, minimisation, reuse, recycling, recovery and disposal of waste in Ireland. A heavy emphasis was placed on reducing reliance on landfill and finding alternative methods for managing waste. Amongst other things, *Changing Our Ways* stated a target of at least 35% recycling of municipal (i.e. household, commercial and non-process industrial) waste.

A further policy document, '*Preventing and Recycling Waste – Delivering Change*' was published in 2002⁷. This document proposed a number of programmes to increase recycling of waste and allow diversion from landfill. The need for waste minimisation at source was considered a priority.

This view was also supported by a review of sustainable development policy in Ireland and achievements to date, which was conducted in 2002, entitled '*Making Irelands Development Sustainable – Review, Assessment and Future Action*'⁸. This document also stressed the need to decouple economic growth and waste generation, again through waste minimisation and reuse of discarded material.

In order to establish the progress of the Government policy document *Changing Our Ways*, a review document was published in April 2004 entitled '*Taking Stock and Moving Forward*'⁹. Covering the period 1998 – 2003, the aim of this document was to assess progress to date with regard to waste management in Ireland, to consider developments since the policy framework and the local authority waste management plans were put in place, and to identify measures that could be undertaken to further support progress towards the objectives outlined in *Changing Our Ways*.

In particular, *Taking Stock and Moving Forward* noted a significant increase in the amount of waste being brought to local authority landfills. The report noted that one of the significant challenges in the coming years was the extension of the dry recyclable collection services.

In September 2020, the Irish Government published a new policy document outlining a new action plan for Ireland to cover the period of 2020-2025. This plan '*A Waste Action Plan for a Circular Economy*'¹⁰ (*WAPCE*), was prepared in response to the '*European Green Deal*' which sets a roadmap for a transition to a new economy, where climate and environmental challenges are turned into opportunities, replacing the previous national waste management plan '*A Resource Opportunity*' (2012).

The *WAPCE* sets the direction for waste planning and management in Ireland up to 2025. This reorientates policy from a focus on managing waste to a much greater focus on creating circular patterns of production and consumption. Other policy statements of a number of public bodies already acknowledge the circular economy as a national policy priority.

The policy document contains over 200 measures across various waste areas including circular economy, municipal waste, consumer protection and citizen engagement, plastics and packaging, construction and demolition, textiles, green public procurement and waste enforcement.

One of the first actions to be taken was the development of the *Whole of Government Circular Economy Strategy 2022-2023 'Living More, Using Less'* (2021)¹¹ to set a course for Ireland to transition across all sectors and at all levels of Government toward circularity and was issued in December 2021. It is anticipated that the Strategy will be updated in full every 18 months to 2 years. The latest version of this strategy has been issued as of February 2026 *Whole of Government Circular Economy Strategy 2026-2028: 'Accelerating Action'* (2026)¹², with the main purpose of this strategy being to increase Ireland's circular material use rate by two percentage points per year.

The *Circular Economy and Miscellaneous Provisions Act 2022*¹³ was signed into law in July 2022. The Act underpins Ireland's shift from a "take-make-waste" linear model to a more sustainable pattern of production and consumption, that retains the value of resources in our economy for as long as possible and that will to significantly reduce our greenhouse gas emissions. The Act defines Circular Economy for the first time in Irish law, incentivises the use of recycled and reusable alternatives to wasteful, single-use disposable packaging, introduces a mandatory segregation and incentivised charging regime for commercial waste, streamlines the national processes for End-of-Waste and By-Products decisions, tackling the delays which can be encountered by industry, and supporting the availability of recycled secondary raw materials in the Irish market, and tackles illegal fly-tipping and littering.

The *Department of Housing, Local Government and Heritage* authored *Sustainable Residential Development and Compact Settlements - Guidelines for Planning Authorities* (2024)¹⁴, suggests the below thresholds at which the need for supplemental information such as the OWMP should be considered.

- ▶ *30 or more residential units.*
- ▶ *1,000 sq. meters of mixed-use development.*

Since 1998, the Environmental Protection Agency (EPA) has produced periodic 'National Waste (Database) Reports' which as of 2023 have been renamed *Circular Economy and Waste Statistics Highlight Reports*¹⁵ detailing, among other things, estimates for household and commercial (municipal) waste generation in Ireland and the level of recycling, recovery and disposal of these materials. The 2025 National Circular Economy and Waste Statistics web resource, which is the most recent study published, along with the national waste statistics web resource (2025) reported the following key statistics for 2023:

- ▶ *Ireland generated 3.13 million tonnes of municipal waste in 2023, relatively unchanged compared to the 3.19 million tonnes generated in 2022.*
- ▶ *Between 2016 and 2023, municipal waste increased from 2.7 million tonnes to 3.13 million tonnes.*
- ▶ *Some 1.3 million tonnes of municipal waste generated in Ireland was recycled in 2023, resulting in a recycling rate of 42%. This indicates that we face significant challenges to meet the upcoming EU recycling targets for 2025 to 2035.*
- ▶ *Of the municipal waste recycled in 2023, over 814,000 tonnes went for material recycling (approximately the same as 2022) and over 480,000 tonnes were treated by composting/anaerobic digestion (approximately the same as 2022 but up 37% on 2020).*
- ▶ *A rounded 1.3 million tonnes of Ireland's municipal waste went for incineration with energy recovery in 2023. This tonnage is 43% of municipal waste managed.*
- ▶ *Ireland's landfill rate for municipal waste managed was 14% in 2023. This is a 1% decrease from 2022's rate of 15%.*
- ▶ *There has been a steep decline in Ireland's landfill rate for municipal waste from over 80% in 2001. Ireland must reduce the share of municipal waste landfilled to 10% or less by 2035, which includes waste landfilled at each step along the waste treatment process in Ireland and abroad.*
- ▶ *An estimated 42% (1.2 million tonnes) of all municipal waste managed was exported abroad in 2023, an increase from the 39% in 2022. Of the waste exported, most went for recycling (49%) or energy recovery (36%) while 11% went for composting or anaerobic digestion.*

2.2 Regional Level

The Proposed Development is located in the Local Authority administrative area of Dún Laoghaire Rathdown County Council (DLRCC).

The *Eastern Midlands Region (EMR) Waste Management Plan 2015 – 2021*, which previously governed waste management policy in the DLRCC area, has been superseded as of March 2024 by the *NWMPCE 2024 – 2030*, the national waste management Plan for Ireland.

The *NWMPCE* does not dissolve the three regional waste areas. The *NWCPCE* sets the ambition of the plan to have a 0% total waste growth per person over the life of the Plan with an emphasis on non-household wastes including waste from commercial activities and the construction and demolition sector.

This Plan seeks to influence sustainable consumption and prevent the generation of waste, improve the capture of materials to optimise circularity and enable compliance with policy and legislation.

The national Plan sets out the following strategic targets for waste management in the country that are relevant to the Proposed Development:

National Targets

- ▶ **1A.** *(Residual Municipal Waste) 6% Reduction in Residual Municipal Waste per person by 2030*
- ▶ **2A.** *(Contamination of Materials) 90% of Material in Compliance in the Dry Recycling Bin*
- ▶ **2B.** *(Material Compliance Residual) 10% per annum increase in Material Compliance in the residual bin. (90% by the end of 2030)*
- ▶ **3A.** *(Reuse of Materials) 20kg Per person / year – Reuse of materials like cloths or furniture to prevent waste.*

Municipal landfill charges in Ireland are based on the weight of waste disposed. Charges are approximately €140-160 per tonne of waste, which includes a €85 per tonne landfill levy introduced under the Waste Management (Landfill Levy) (Amendment) Regulations 2015 (as amended)¹⁶. *The Circular Economy (Waste Recovery Levy) Regulations 2024*¹⁷ will also have a levy of €10 per tonne to waste accepted for recovery.

At a local level, the *Dún Laoghaire-Rathdown County Development Plan 2022 – 2028*¹⁷ sets out a number of policies for the Dún Laoghaire-Rathdown area in line with the objectives of the waste management plan. Proposed waste policies with a particular relevance to the Proposed Development are as follows:

Policy Objective EI12: Waste Management Infrastructure, Prevention, Reduction, Reuse and Recycling

- ▶ *To support the principles of the circular economy, good waste management and the implementation of best international practice in relation to waste management in order for the County and the Region to become self-sufficient in terms of resource and waste management and to provide a waste management infrastructure that supports this objective.*
- ▶ *To provide for civic amenity facilities and bring centres as part of an integrated waste collection system in accessible locations throughout the County and promote the importance of kerbside source segregated collection of household and commercial waste as the best method to ensure the quality of waste presented for recycling is preserved.*
- ▶ *To ensure any waste amenity facilities adhere to the Waste Regional Offices Waste Management Infrastructure siting guidelines.*
- ▶ *To develop a County wide network of multi material recycling centres, bring centres and a re-use centre and to require the provision of adequately-sized recycling facilities in new commercial and large-scale residential developments, where appropriate.*
- ▶ *To require the inclusion of such centres in all large retail developments to maximise access by the public. To ensure new developments are designed and constructed in line with the Council's Guidelines for Waste Storage Facilities.*

2.3 Legislative Requirements

The primary legislative instruments that govern waste management in Ireland and applicable to the Proposed Development are:

- ▶ *Waste Management Act 1996 as amended;*
- ▶ *Environmental Protection Agency Act 1992 as amended;*
- ▶ *Litter Pollution Act 1997 as amended;*
- ▶ *Planning and Development Act 2000 as amended*¹⁹; and
- ▶ *Circular Economy and Miscellaneous Provisions Act 2022.*

These Acts and subordinate Regulations transpose the relevant European Union Policy and Directives into Irish law.

One of the guiding principles of European waste legislation, which has in turn been incorporated into the Waste Management Act 1996 as amended and subsequent Irish legislation, is the principle of “Duty of Care”. This implies that the waste producer is responsible for waste from the time it is generated through until its legal disposal (including its method of disposal). As it is not practical in most cases for the waste producer to physically transfer all waste from where it is produced to the final disposal area, waste contractors will be employed to physically transport waste to the final waste disposal site.

It is, therefore, imperative that the residents, crèche tenants and any proposed facilities management company undertake on-site management of waste in accordance with all legal requirements and that the facilities management company employ suitably permitted / licenced contractors to undertake off-site management of their waste in accordance with all legal requirements. This includes the requirement that a waste contractor handle, transport and reuse / recover / recycle / dispose of waste in a manner that ensures that no adverse environmental impacts occur as a result of any of these activities.

A collection permit to transport waste must be held by each waste contractor which is issued by the National Waste Collection Permit Office (NWCPO). Waste receiving facilities must also be appropriately permitted or licensed. Operators of such facilities cannot receive any waste, unless in possession of a Certificate of Registration (COR) or waste permit granted by the relevant Local Authority under the *Waste Management (Facility Permit & Registration) Regulations 2007*, as amended, or a Waste Licence granted by the EPA. The COR / permit / licence held will specify the type and quantity of waste able to be received, stored, sorted, recycled, recovered and / or disposed of at the specified site.

2.3.1 The Dún Laoghaire-Rathdown Waste Management Bye-Laws

DLRCC’s Waste Management Division have issued *Guidance Notes for Waste Management Planning for Residential and Commercial Developments* (2023) which provide good practice guidance for the storage and collection of waste for new build high density developments. The objective of this advice is to provide good practice guidance for the storage and collection of waste for new build high density developments to allow developers to demonstrate to local planning and waste management authorities that they have considered how the design and operation of waste management services will enable the occupiers and managing agents of new developments to manage waste arising through the lifetime of the development.

The document is designed to assist developers in considering measures required to maximise the reuse, recycling and recovery of waste in the operational lifetime of the development and give specific reference to best practice and associated legislation including minimising the carbon footprint of occupiers and services provided.

The ultimate goal of the guidelines is that the implemented waste strategy will achieve a 70% reuse and recovery target in accordance with the European Commission’s proposal to introduce 70% reuse and

recycling targets for municipal waste by 2030 and while also providing sufficient flexibility to support future targets and legislative requirements.

Waste storage issues should be considered at the initial apartment design stage, taking full account of this guidance note, to ensure access for all (including people with disabilities) in a brightly lit, safe and well-signed area, spacious enough for easy manoeuvrability, good ventilation and ready access if required for the control of potential vermin.

Where storage is provided in a basement area, sufficient access and egress must be provided to enable receptacles to be moved easily from the storage area to an appropriate bin staging point within the curtilage of the development in accordance with the *Dún Laoghaire-Rathdown County Council (Segregation, Storage And Presentation Of Household And Commercial Waste) Bye-Laws 2019*, Section 9, or any revision thereof.

The guidance notes provide requirements for five main areas of operational waste management:

- ▶ *Common Waste Storage Area Design*
- ▶ *Requirements Within Residential units*
- ▶ *Initial Waste Management*
- ▶ *Waste Collection System*
- ▶ *Requirements for Selection of Separate Staging Area for Bin Collection Where Required.*

This OWMP has been prepared to demonstrate exactly that and aims to do that in a comprehensive manner.

The guidelines and form are available on the DLRCC website.

2.4 Regional Waste Management Service Providers and Facilities

Various contractors offer waste collection services for the residential sector in the DLRCC region. Details of waste collection permits (granted, pending and withdrawn) for the region are available from the NWCPO.

Only three municipal solid waste landfills remain operational, and all are operated by the private sector. There are a number of other licensed and permitted facilities in operation in the region including waste transfer stations, hazardous waste facilities and integrated waste management facilities. There are two existing thermal treatment facilities, one in Duleek, Co. Meath and a second in Poolbeg in Dublin.

The Shanganagh Recycling Centre, Shanganagh, Co. Dublin, located c. 2.2 km northeast of the Proposed Development, can be utilised by the residents of the Proposed Development for certain household waste streams. This centre can accept aluminium cans, metal tins / cans, plastic bottles, Tetra Pak cartons, glass bottles, paper, batteries and printer cartridges / toners. There is also a bring bank c. 4.3 km to the north at Rathallagh Park Dart Station where clear, green and brown glass can be brought.

A copy of all CORs and waste permits issued by the Local Authorities are available from the NWCPO website and all Waste Licenses issued are available from the EPA.

3. DESCRIPTION OF THE PROPOSED DEVELOPMENT

3.1 Location, Size and Scale of the Proposed Development

The Proposed Development comprises 271no. dwellings in a mix of houses and duplex / apartment units, including 103no. 2 to 3-storey houses (22no. 4-bedroom, 68no. 3-bedroom and 13no. 2-bedroom), 162no. apartments (113no. 2-bedroom and 49no. 1-bedroom) across 4no. blocks ranging from 1-5 storeys in building height and 6no. 3-bedroom duplex units; 1no. creche (c. 574 sqm) at ground floor of Apartment Block 3; and all associated and ancillary site development and infrastructural works including on site attenuation, hard and soft landscaping and boundary treatment works, including: public open space; communal open space; components of the regional attenuation pond; public lighting; surface car parking spaces; bicycle parking spaces / stores for houses and duplex / apartment units; 5no. ESB substations; bin stores; vehicular access via existing Old Connaught Avenue and a proposed new primary north-south street into the eastern portion of the Central Character Area. The Proposed Development also includes the construction of a new pumping station, associated single storey building, twin rising mains extending circa 400m along Old Connaught Avenue under the M11 connecting to the existing gravity foul network on Old Connaught Avenue 125m east of the M11 bridge and associated storage, together with all ancillary site development and reinstatement works required to facilitate these elements.

The location of the site and proposed site layout is presented in Figures 3.1 and 3.2.



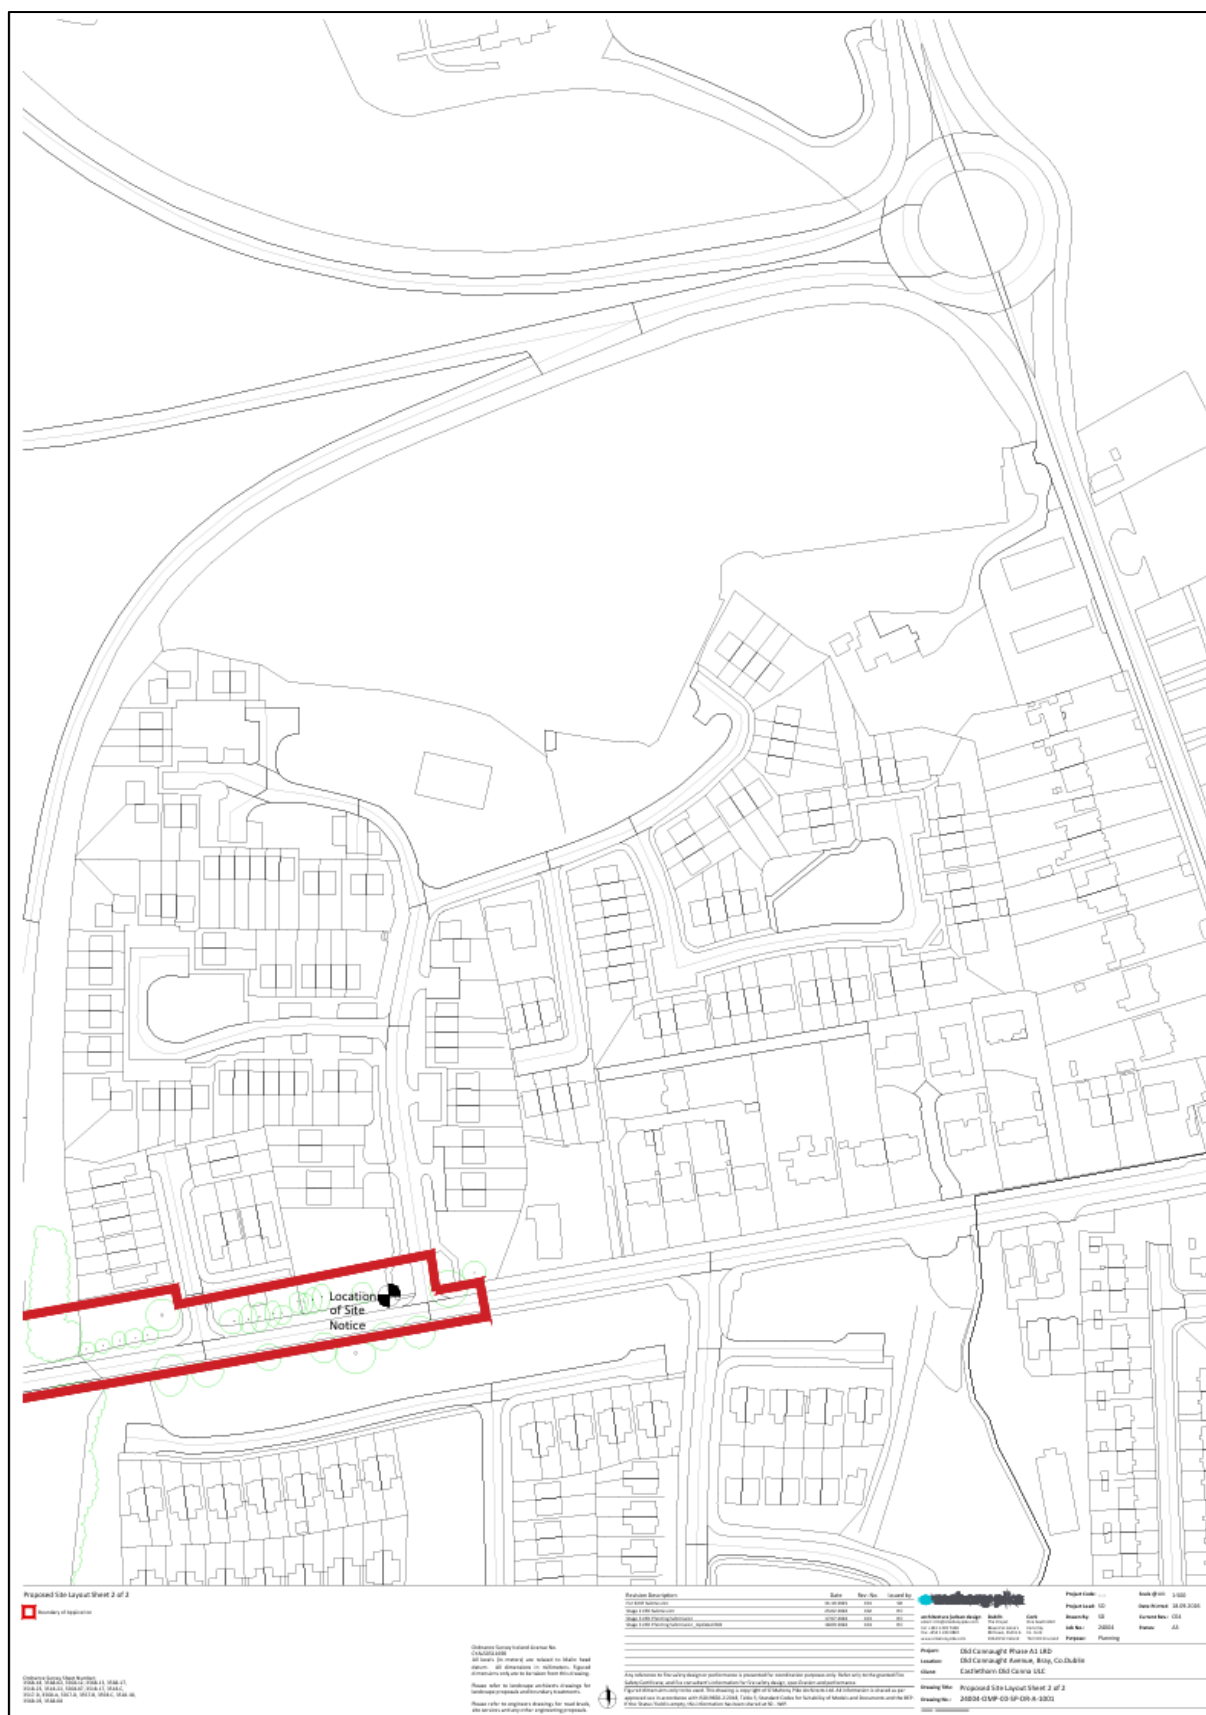


Figure 3.2 Proposed Site Layout & Redline Boundary Sheet 2 (Source: O'Mahony Pike, Drawing No. 24004-OMP-00-SP-DR-A-1001, 2026)

3.2 Typical Waste Categories

The typical non-hazardous and hazardous wastes that will be generated at the Proposed Development will include the following:

- ▶ Dry Mixed Recyclables (DMR) - includes waste paper (including newspapers, magazines, brochures, catalogues, leaflets), cardboard and plastic packaging, metal cans, plastic bottles, aluminium cans, tins and Tetra Pak cartons;
- ▶ Organic waste – food waste and green waste generated from internal plants / flowers, landscaping and gardens;
- ▶ Glass; and
- ▶ Mixed Non-Recyclable (MNR) / General Waste.

In addition to the typical waste materials that will be generated at the Proposed Development on a daily basis, there will be some additional waste types generated less frequently / in smaller quantities which will need to be managed separately including:

- ▶ Drink Cans and Bottles (Deposit Return Scheme);
- ▶ Green / garden waste may be generated from external landscaping;
- ▶ Batteries (both hazardous and non-hazardous);
- ▶ Waste electrical and electronic equipment (WEEE) (both hazardous and non-hazardous);
- ▶ Printer cartridges / toners;
- ▶ Chemicals (paints, adhesives, resins, detergents, etc.);
- ▶ Light bulbs;
- ▶ Textiles;
- ▶ Waste cooking oil (if any generated by the residents or the crèche tenants);
- ▶ Furniture (and, from time to time, other bulky wastes); and
- ▶ Abandoned bicycles.

Wastes should be segregated into the above waste types to ensure compliance with waste legislation and guidance while maximising the reuse, recycling and recovery of waste with diversion from landfill wherever possible.

3.3 List of Waste Codes

In 1994, the *European Waste Catalogue*²⁰ and *Hazardous Waste List*²¹ were published by the European Commission. In 2002, the EPA published a document titled the *European Waste Catalogue and Hazardous Waste List*²², which was a condensed version of the original two documents and their subsequent amendments. This document has recently been replaced by the EPA *Waste Classification – List of Waste & Determining if Waste is Hazardous or Non-Hazardous*²³ 2018. This waste classification system applies across the EU and is the basis for all national and international waste reporting, such as those associated with waste collection permits, CORs, permits and licences and EPA National Waste Database.

Under the classification system, different types of wastes are fully defined by a code. The List of Waste (LoW) code for typical waste materials expected to be generated during the operation of the Proposed Development are provided in Table 3.1 below.

Table 3.1 Typical Waste Types Generated and LoW Codes

Waste Material	LoW Code
Paper and Cardboard	20 01 01
Plastics	20 01 39

Waste Material	LoW Code
Metals	20 01 40
Mixed Non-Recyclable Waste	20 03 01
Glass	20 01 02
Biodegradable Kitchen Waste	20 01 08
Oils and Fats	20 01 25
Textiles	20 01 11
Batteries and Accumulators*	20 01 33* - 34
Printer Toner/Cartridges*	20 01 27* - 28
Green Waste	20 02 01
WEEE*	20 01 35*-36
Chemicals (solvents, pesticides, paints & adhesives, detergents, etc.) *	20 01 13*/19*/27*/28/29*30
Fluorescent tubes and other mercury containing waste*	20 01 21*
Bulky Wastes	20 03 07

** Individual waste type may contain hazardous materials*

4. ESTIMATED WASTE ARISING

A waste generation model (WGM) developed by AWN has been used to predict waste types, weights and volumes expected to arise from operations within the Proposed Development. The WGM incorporates building area and use and combines these with other data, including Irish and US EPA waste generation rates.

The estimated quantum / volume of waste that will be generated from the residential units has been determined based on the predicted occupancy of the units and the floor area has been used to determine the estimated waste generated from the crèche unit.

The estimated waste generation for the Proposed Development for the main waste types is presented in Tables 4.1 - 4.4.

Table 4.1 Estimated Waste Generation for the Individual Houses of the Proposed Development

Waste Type	Waste Volume (m ³ / week)		
	2-Bed Unit (Individual WSA)	3-Bed Unit (Individual WSA)	4-Bed Unit (Individual WSA)
Organic Waste	0.02	0.02	0.02
DMR	0.11	0.13	0.18
Glass	0.01	0.01	0.01
MNR	0.07	0.08	0.09
Total	0.21	0.24	0.30

Table 4.2 Estimated Waste Generation for the Apartment / Duplex Units of the Proposed Development

Waste Type	Waste Volume (m ³ / week)	
	Block 1 (Shared WSA)	Block 2 (Shared WSA)
Organic Waste	0.83	0.64
DMR	5.85	4.56
Glass	0.16	0.12
MNR	3.08	2.40
Total	9.91	7.72

Table 4.3 Estimated Waste Generation for the Apartment Units of the Proposed Development

Waste Type	Waste Volume (m ³ / week)	
	Block 3 (Shared WSA)	Block 4 (Shared WSA)
Organic Waste	0.57	0.55
DMR	4.06	3.88
Glass	0.11	0.11
MNR	2.14	2.04
Total	6.88	6.57

Table 4.4 Estimated Waste Generation for the Crèche Unit of the Proposed Development

Waste Type	Waste Volume (m³ / week)
	Crèche Unit (Individual WSA)
Organic Waste	0.06
DMR	2.28
Glass	0.01
MNR	1.25
Total	3.60

*BS5906:2005 Waste Management in Buildings – Code of Practice*²⁴ has been considered in the calculations of waste estimates. AWN's modelling methodology is based on recently published data and data from numerous other similar developments in Ireland and is based on AWN's experience, it provides a more representative estimate of the likely waste arisings from the Proposed Development.

5. WASTE STORAGE AND COLLECTION

This section provides information on how waste generated within the site will be stored and collected. This has been prepared with due consideration of the proposed site layout as well as best practice standards, local and national waste management requirements, including those of DLRCC. In particular, consideration has been given to the following documents:

- ▶ *BS 5906:2005 Waste Management in Buildings – Code of Practice*;
- ▶ *The NWMPCE (2024)*;
- ▶ *DLRCC, Dún Laoghaire Rathdown County Council Segregation, Storage and Presentation of Household and Commercial Waste) Bye-laws (2019)*; and
- ▶ Department of Housing, Local Government and Heritage (DoHLGH), *Sustainable Urban Housing: Design Standards for New Apartments, Guidelines for Planning Authorities (2025)* ²⁵.

Waste Storage Areas

The location of the Waste Storage Areas (WSAs) can be viewed on the drawings submitted with the planning application under separate cover and in the appendices of this report.

Locations

- ▶ The houses will have access to their own individual WSAs within the curtilage of the premises either at the front or rear of their unit for storing their bins, these WSAs will be appropriately screened and / or enclosed to ensure that bins are not visually intrusive;
- ▶ There is one (1 no.) WSA designated for the crèche unit which is located internally at ground floor level;
- ▶ There is one (1 no.) WSA designated for the apartment / duplex units in the Block 1 apartment block which is located internally at ground floor level;
- ▶ There is one (1 no.) WSA designated for the apartment units in the Block 2 apartment block which is located internally at ground floor level;
- ▶ There is one (1 no.) WSA designated for the apartment units in the Block 3 apartment block which is located internally at ground floor level; and
- ▶ There is one (1 no.) WSA designated for the apartment units in the Block 4 apartment block which is located internally at ground floor level.

Facilities management will supply all residents and crèche tenants of the Proposed Development with a document that shall clearly state the methods of source waste segregation, storage, reuse and recycling initiatives that shall apply within the Proposed Development.

Using the estimated waste generation volumes in Tables 4.1 to 4.4, above, the waste receptacle requirements for MNR, DMR, organic waste and glass have been established for the WSAs. It is envisaged that all waste will be collected on a weekly basis.

Waste Storage Requirements

Estimated waste storage requirements for the operational phase of the Proposed Development are detailed in Table 5.1, below.

Table 5.1 Waste Storage Requirements for the Proposed Development

Area/Use	Bins Required			
	MNR ¹	DMR ²	Glass	Organic
Individual Units (Individual WSA)	1 no. 240 L	1 no. 240 L	Bottle Bank	1 no. 120 L
Block 1 (Shared WSA)	3 no. 1100 L	6 no. 1100 L	1 no. 240 L	4 no. 240 L
Block 2 (Shared WSA)	2 no. 1100 L & 1 no. 240 L	4 no. 1100 L & 1 no. 240 L	1 no. 240 L	3 no. 240 L
Block 3 (Shared WSA)	2 no. 1100 L	4 no. 1100 L	1 no. 240 L	3 no. 240 L
Block 4 (Shared WSA)	2 no. 1100 L	4 no. 1100 L	1 no. 240 L	3 no. 240 L
Crèche Unit (Commercial) WSA	1 no. 1100 L & 1 no. 240 L	2 no. 1100 L	1 no. 120 L	1 no. 120 L

Note: 1 = Mixed Non-Recyclables

2 = Dry Mixed Recyclables

The waste receptacle requirements have been established from distribution of the total weekly waste generation estimate into the holding capacity of each receptacle type.

Waste storage receptacles as per Table 5.1 above (or similar appropriate approved containers) will be provided by the facilities management company for the shared residential WSAs. Residents of the houses (individual units) and tenants in the crèche unit will be required to obtain their own waste receptacles from their selected waste contractor.

The types of bins used will vary in size, design and colour dependent on the appointed waste contractor. However, examples of typical receptacles to be provided in the WSA are shown in Figure 5.1. All waste receptacles used will comply with the SIST EN 840-1:2020 and SIST EN 840-2:2020 as the standards for performance requirements of mobile waste containers, where appropriate.



Figure 5.1 Typical Waste Receptacles of Varying Size (240L and 1100L)

This OWMP will be supplemented, as required, by the facilities management company with any new information on waste segregation, storage, reuse and recycling initiatives that are subsequently introduced.

5.1 Waste Storage – Residential Units (Houses and Apartment / Duplex Units)

Residents will be required to segregate their waste into the following main waste categories within their own units:

- ▶ Organic waste;
- ▶ DMR;
- ▶ Glass; and
- ▶ MNR.

Provision will be made in all residential units to accommodate 3 no. bin types to facilitate waste segregation at source. An example of a potential 3 bin storage system is provided in Figure 5.2 below.



Figure 5.2 Example Three Bin Storage System to be Provided Within the Unit Design

Bins / containers will be colour coded to avoid cross contamination of the different waste streams.

The residents will be responsible for bringing their segregated glass waste to a bring bank for disposal.

Other waste materials such as textiles, batteries, printer toner / cartridges, cooking oil and WEEE may be generated infrequently by the residents. Residents will be required to identify suitable temporary storage areas for these waste items within their own units and dispose of them appropriately. Further details on additional waste types can be found in Section 5.4.

5.2 Waste Storage – Crèche Unit (Commercial)

The crèche tenants will be required to segregate their waste into the following main waste categories within their own unit:

- ▶ Organic waste;
- ▶ DMR;
- ▶ Glass; and
- ▶ MNR.

The crèche tenants will be required to take their segregated waste materials to their designated WSA and deposit their segregated waste into the appropriate bins. The location of the WSA is illustrated in the drawings submitted with the planning application under separate cover and in the Appendix A of this report.

Suppliers for the crèche tenants should be requested by the tenants to make deliveries in reusable containers, minimise packaging or remove any packaging after delivery, where possible, to reduce waste generated by the Proposed Development.

If any kitchens are allocated in crèche unit areas, this will contribute a significant portion of the volume of waste generated on a daily basis, and as such it is important that adequate provision is made for the storage and transfer of waste from these areas to the WSA.

If kitchens are required it is anticipated that waste will be generated in kitchens throughout the day, primarily at the following locations:

- ▶ Food storage areas (i.e. cold stores, dry store, freezer stores and stores for decanting of deliveries);
- ▶ Meat preparation area;
- ▶ Vegetable preparation area;
- ▶ Cooking area; and
- ▶ Dishwash and glass-wash Area.

Small bins will be placed adjacent to each of these areas for temporary storage of waste generated during the day. Waste will then be transferred from each of these areas to the designated crèche WSA.

All bins / containers in the crèche tenants' areas as well as in the WSA will be clearly labelled and colour coded to avoid cross contamination of the different waste streams. Signage will be posted above or on the bins to show exactly which wastes can be put in each.

Access to the crèche WSA will be restricted to authorised tenants, facilities management and waste contractors by means of a key or electronic fob access.

Other waste materials such as textiles, batteries, printer toner/cartridges, cooking oil and WEEE may be generated infrequently by the tenants. Tenants will be required to identify suitable temporary storage areas for these waste items within their own units and dispose of them appropriately. Further details on additional waste types can be found in Section 5.4.

5.3 Waste Collection

There are numerous private contractors that provide waste collection services in the Dublin area. All waste contractors servicing the Proposed Development must hold a valid waste collection permit for the specific waste types collected. All waste collected must be transported to registered / permitted / licensed facilities only.

All bins from the shared WSAs and the crèche WSA will be collected directly from the WSAs and there will be no need for a temporary staging / collection area. It will be the responsibility of the facilities management or the waste contractor, depending on the agreement, to bring bins from the shared WSAs and the crèche WSA to the collection truck for emptying. The facilities manager or the waste contractor will ensure that empty bins are promptly returned to the WSAs after emptying.

Residents with access to their own individual WSA will be responsible for relocating their bins from their individual WSAs to and from the kerbside on designated collection days.

Suitable access and egress has been provided to enable the bins to be moved easily from the WSAs to the waste collection vehicle on the appropriate days. Waste will be collected at agreed days and times by the nominated waste contractors.

All waste receptacles will be clearly identified as required by waste legislation and the requirements of the DLRCC *Waste Bye-Laws*. Waste will be presented for collection in a manner that will not endanger health, create a risk to traffic, harm the environment or create a nuisance through odours or litter.

It is recommended that bin collection times are staggered to reduce the number of bins required to be emptied at once and the time the waste vehicle is on-site. This will be determined during the process of appointment of a waste contractor.

A road sweep analysis can be found in Appendix B of this report.

The collection of the waste will be such that it will not obstruct traffic or pedestrians (allowing a footway path of at least 1.8m, the space needed for two wheelchairs to pass each other) as is recommended in the *Design Manual for Urban Roads and Streets* (2019) ²⁶.

5.4 Additional Waste Materials

In addition to the typical waste materials that are generated on a daily basis, there will be some additional waste types generated from time to time that will need to be managed separately. A non-exhaustive list is presented below.

Deposit Return Scheme

Most drinks containers can be recycled via the deposit return scheme, such as bottles, cans and tins made from plastic, aluminium or steel can be returned once they are between 150ml and 3 litres in size and have the Re-turn logo on them.

At the shops you can either return the containers:

- ▶ Using a Reverse Vending Machine (RVM); or
- ▶ Manually in the shop.

If a shop does not have a RVM but they sell containers with the Re-turn logo, the shop may allow you to manually return containers in store, unless they have a take back exemption.

Locations of RVM machines can be found via the Re-turn website (www.re-turn.ie).

Green Waste

Green waste may be generated from external landscaping and internal plants / flowers. Green waste generated from landscaping of external areas will be removed by external landscape contractors. Green waste generated from gardens internal plants / flowers can be placed in the organic waste bins.

Batteries

A take-back service for waste batteries and accumulators (e.g. rechargeable batteries) is in place in order to comply with the S.I. No. 283/2014 - *European Union (Batteries and Accumulators) Regulations 2014*, as amended. In accordance with these regulations, consumers are able to bring their waste batteries to their local civic amenity centre or can return them free of charge to retailers which supply the equivalent type of battery, regardless of whether or not the batteries were purchased at the retail outlet and regardless of whether or not the person depositing the waste battery purchases any product or products from the retail outlet.

The crèche tenants cannot use the civic amenity centre. They must segregate their waste batteries and either avail of the take-back service provided by retailers or arrange for recycling / recovery of their waste batteries by a suitably permitted / licenced contractor. Facilities management may arrange collection, depending on the agreement.

Waste Electrical and Electronic Equipment (WEEE)

The WEEE Directive (Directive 2002/96/EC) and associated Waste Management (WEEE) Regulations have been enacted to ensure a high level of recycling of electronic and electrical equipment. In accordance with the regulations, consumers can bring their waste electrical and electronic equipment to their local recycling centre. In addition, consumers can bring back WEEE within 15 days to retailers when they purchase new equipment on a like for like basis. Retailers are also obliged to collect WEEE within 15 days of delivery of a new item, provided the item is disconnected from all mains, does not pose a health and safety risk and is readily available for collection.

As noted above, the crèche tenants cannot use the civic amenity centre. They must segregate their WEEE and either avail of the take-back / collection service provided by retailers or arrange for recycling / recovery of their WEEE by a suitably permitted / licenced contractor. Facilities management may arrange collection, depending on the agreement.

Printer Cartridge / Toners

It is recommended that a printer cartridge / toner bin is provided in the crèche unit, where appropriate. The crèche tenants will be required to store this waste within their unit and arrange for return to retailers or collection by an authorised waste contractor, as required.

Waste printer cartridge / toners generated by residents can usually be returned to the supplier free of charge or can be brought to a civic amenity centre.

Chemicals

Chemicals (such as solvents, paints, adhesives, resins, detergents, etc) are largely generated from building maintenance works. Such works are usually completed by external contractors who are responsible for the off-site removal and appropriate recovery / recycling / disposal of any waste materials generated.

Any waste cleaning products or waste packaging from cleaning products generated in the crèche unit that is classed as hazardous (if they arise) will be appropriately stored within the tenants' own space. Facilities management may arrange collection, depending on the agreement.

Any waste cleaning products or waste packaging from cleaning products that are classed as hazardous (if they arise) generated by the residents will be brought to a civic amenity centre.

Light Bulbs

Waste light bulbs (fluorescent, incandescent and LED) may be generated by lighting at the crèche unit. It is anticipated that crèche tenants will be responsible for the off-site removal and appropriate recovery / disposal of these wastes. Facilities management may arrange collection, depending on the agreement.

Light bulbs generated by residents should be taken to the nearest civic amenity centre for appropriate storage and recovery / disposal.

Textiles

Where possible, waste textiles should be recycled or donated to a charity organisation for reuse. The crèche tenants and residents will be responsible for disposing of waste textiles appropriately.

Waste Cooking Oil

If the crèche tenants use cooking oil, waste cooking oil will need to be stored within the unit on a bunded area or spill pallet and regular collections by a dedicated waste contractor will need to be organized as required. Under sink grease traps will be installed in any cooking space.

If the residents generate waste cooking oil, this can be brought to a civic amenity centre.

Furniture & Other Bulky Waste Items

Furniture and other bulky waste items (such as carpet, etc.) may occasionally be generated by the crèche tenants. The collection of bulky waste will be arranged, as required by the tenant. If residents wish to dispose of furniture, this can be brought a civic amenity centre.

Abandoned Bicycles

As happens in other developments, residents sometimes abandon faulty or unused bicycles, and it can be difficult to determine their ownership. Abandoned bicycles will be donated to charity if they arise or facilities management will arrange collection by a licensed waste contractor.

5.5 Waste Storage Area Design

The shared WSAs and the crèche WSA will be designed and fitted-out to meet the requirements of relevant design Standards, including:

- ▶ Be fitted with a non-slip floor surface;
- ▶ Provide ventilation to reduce the potential for generation of odours with a recommended 6-10 air changes per hour for a mechanical system for internal WSAs;
- ▶ Provide suitable lighting – a minimum Lux rating of 400 is recommended;
- ▶ Be easily accessible for people with limited mobility;
- ▶ Be restricted to access by nominated personnel only;
- ▶ Be supplied with hot or cold water for disinfection and washing of bins;
- ▶ Be fitted with suitable power supply for power washers;
- ▶ Have a sloped floor to a central foul drain for bins washing run-off;
- ▶ Have appropriate signage placed above and on bins indicating correct use;
- ▶ Have access for potential control of vermin, if required; and
- ▶ Be fitted with CCTV for monitoring.

The facilities manager, residents and crèche tenants will be required to maintain the bins and storage areas in good condition as required by the DLRCC *Waste Bye-Laws*.

5.6 Facilities Management Responsibilities

It will be the responsibility of the facilities management company to ensure that all domestic waste generated by residents and commercial waste generated by crèche tenants is managed to ensure correct storage prior to collection by an appropriately permitted waste management company.

Facilities management will provide the following items:

- ▶ Provision of a Waste Management Plan document, prepared by the facilities management company to all residential units and the crèche unit, which shall clearly state the methods of source waste segregation, storage, reuse and recycling initiatives that shall apply to the management of the Proposed Development;
- ▶ Provision and maintenance of appropriate graphical signage in shared and commercial WSAs to inform residents and commercial tenants of their obligation to reduce waste, segregate waste and in the correct bin;

- ▶ Preparation of an annual waste management report for all residential units availing to the shared WSAs and the crèche tenants;
- ▶ Designation of access routes to common waste storage areas to ensure safe access from the apartment / duplex units by mobility impaired persons;
- ▶ Provision of an appropriately qualified and experienced staff member, who will be responsible for all aspects of waste management at the Proposed Development;
- ▶ Regular inspections of shared and commercial waste storage areas and signing of a check list, which shall be displayed within the area; and
- ▶ Maintenance of a register in shared and commercial WSAs, detailing the quantities and breakdown of wastes collected from the development and provision of supporting documentation by the waste collector to allow tracking of waste recycling rates.

5.7 Pest Management

A pest control operator will be appointed as required to manage pests onsite during the operational phase of the Proposed Development. All waste generated within the Proposed Development will be stored in closed waste receptacles both within the units and within the WSAs. Any waste receptacles will be carefully managed to prevent leaks, odours and pest problems.

The shared WSAs and the crèche WSA will have access for potential control of vermin, if required, be supplied with hot or cold water, drainage point and will be regularly inspected by facilities management to deter pests.

6. SUMMARY AND CONCLUSION

In summary, this OWMP presents a waste strategy that addresses all legal requirements, waste policies and best practice guidelines and demonstrates that the required storage areas have been incorporated into the design of the Proposed Development.

Implementation of this OWMP will ensure a high level of recycling, reuse and recovery at the Proposed Development. All recyclable materials will be segregated at source to reduce waste contractor costs and ensure maximum diversion of materials from landfill, thus contributing to the targets set out in *the NWMPCE*.


Adherence to this plan will also ensure that waste management at the Proposed Development is carried out in accordance with the requirements of the *DLRCC Waste Bye-Laws*.

The waste strategy presented in this document will provide sufficient storage capacity for the estimated quantity of segregated waste. The designated areas for waste storage will provide sufficient room for the required receptacles in accordance with the details of this strategy.

7. REFERENCES

1. Waste Management Act 1996 as amended.
2. Environmental Protection Agency Act 1992 as amended.
3. Litter Pollution Act 1997 as amended;
4. Regional Waste Management Planning Offices, *The National Waste Management Plan for a Circular Economy 2024 - 2030 (2024)*.
5. The Dún Laoghaire Rathdown County Council (DLRCC) *The Dún Laoghaire Rathdown County Council (Segregation, Storage and Presentation of Household and Commercial) Bye-Laws (2019)*.
6. Department of Environment and Local Government (DoELG) *Waste Management – Changing Our Ways, A Policy Statement (1998)*.
7. Department of Environment, Heritage and Local Government (DoEHLG) *Preventing and Recycling Waste - Delivering Change (2002)*.
8. DoELG, *Making Ireland's Development Sustainable – Review, Assessment and Future Action (World Summit on Sustainable Development) (2002)*.
9. DoEHLG, *Taking Stock and Moving Forward (2004)*.
10. Department of Communications, Climate Action and Environment (DCCAE), *Waste Action Plan for the Circular Economy - Ireland's National Waste Policy 2020-2025 (2020)*.
11. DCCAE, *Whole of Government Circular Economy Strategy 2022-2023 'Living More, Using Less' (2021)*.
12. Whole of Government Circular Economy Strategy 2026-2028: 'Accelerating Action' (2026)
13. Circular Economy and Miscellaneous Provisions Act 2022.
14. The Department of Housing, Local Government and Heritage authored *Sustainable Residential Development and Compact Settlements - Guidelines for Planning Authorities (2024)*.
15. Environmental Protection Agency (EPA), *National Waste Database Reports 1998 – 2020 and the Circular Economy and National Waste Database Report 2021 – 2022 (2024)*.
16. *Waste Management (Landfill Levy) (Amendment) Regulations 2015*
17. *The Circular Economy (Waste Recovery Levy) Regulations 2024*
18. The Dún Laoghaire-Rathdown County Development Plan 2022 – 2028.
19. Planning and Development Act 2000 (S.I. No. 30 of 2000) as amended.
20. European Waste Catalogue - Council Decision 94/3/EC (as per Council Directive 75/442/EC).
21. Hazardous Waste List - Council Decision 94/904/EC (as per Council Directive 91/689/EEC).
22. EPA, *European Waste Catalogue and Hazardous Waste List (2002)*.
23. EPA, *Waste Classification – List of Waste & Determining if Waste is Hazardous or Non-Hazardous (2018)*.
24. BS 5906:2005 Waste Management in Buildings – Code of Practice.
25. Department of Housing Local Government and Heritage (DoHLGH), *Sustainable Urban Housing: Design Standards for New Apartments, Guidelines for Planning Authorities (2025)*.
26. DoHLGH, *Design Manual for Urban Roads and Streets (2019)*.

APPENDIX A. WASTE STORAGE AREA LOCATIONS

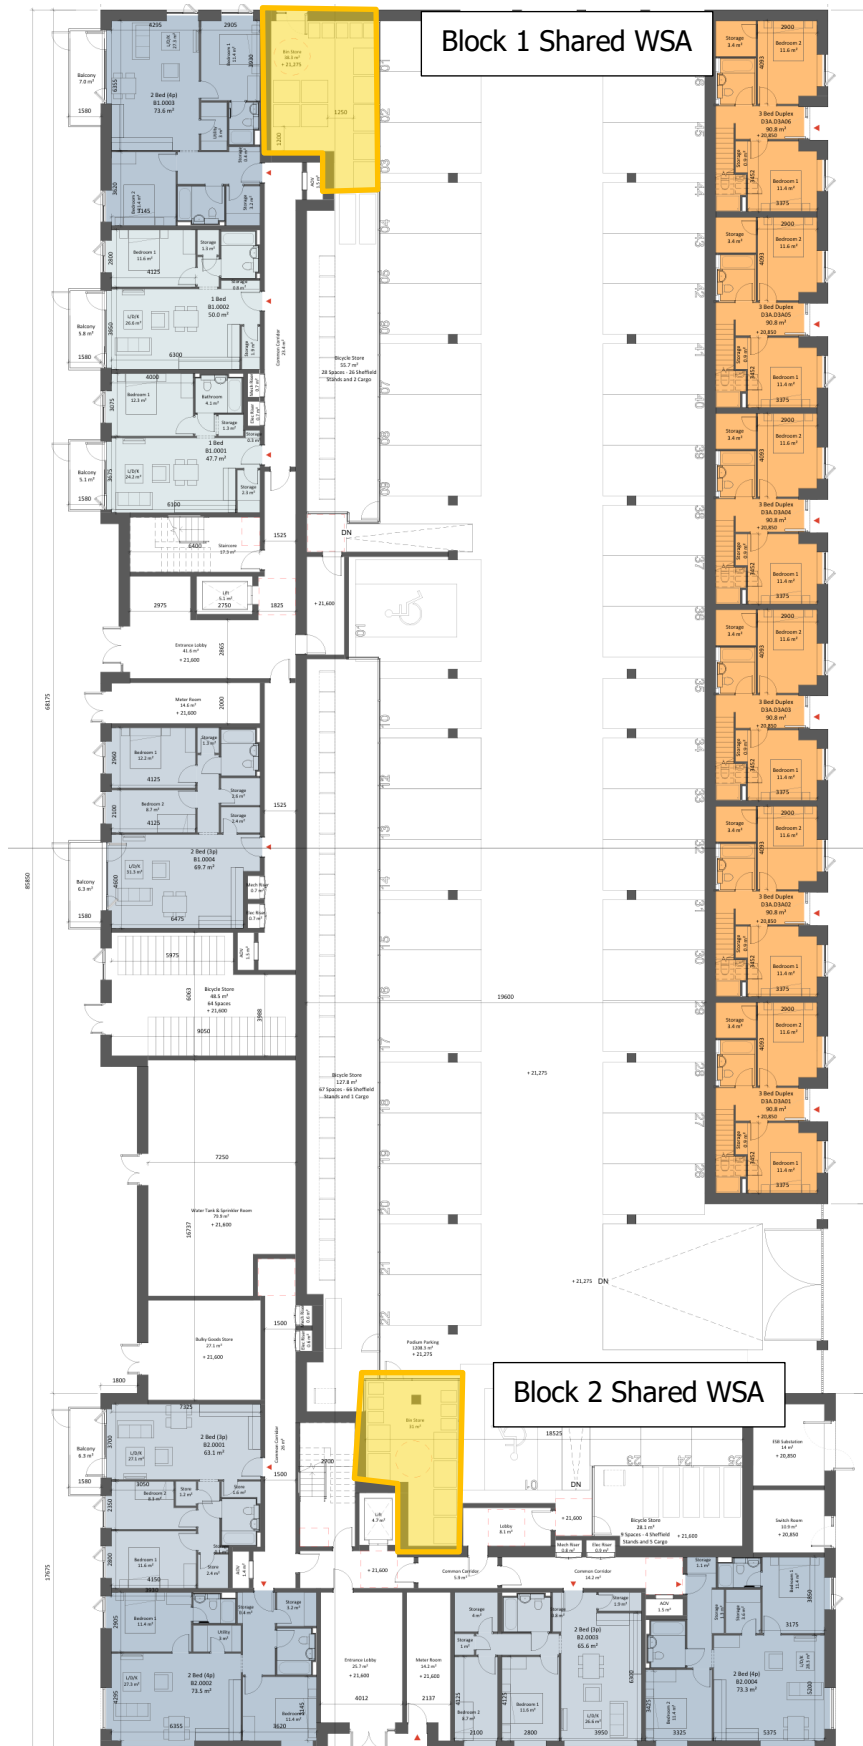






① Ground Floor
1:100


ST1 - BIN STORE

Units with access to individual WSAs


ST2 - BIN STORE

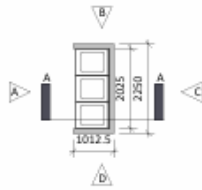


① Floor Plan
1 : 100

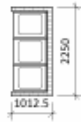


② Roof Plan
1 : 100

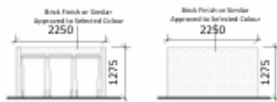


③ Elevation A
1 : 100

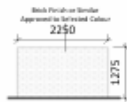


④ Elevation C
1 : 100

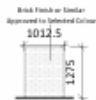


⑤ Elevation B
1 : 100

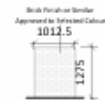


⑥ Elevation D
1 : 100

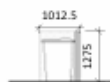


⑦ Section A-A
1 : 100

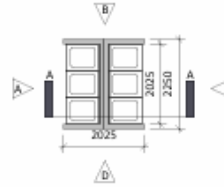

⑧ Floor Plan
1 : 100

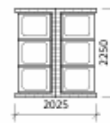

⑨ Roof Plan
1 : 100

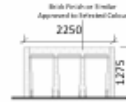


⑩ Elevation A
1 : 100




⑪ Elevation C
1 : 100



⑫ Elevation B
1 : 100

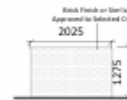

⑬ Elevation D
1 : 100

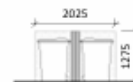

⑭ Section A-A
1 : 100

