


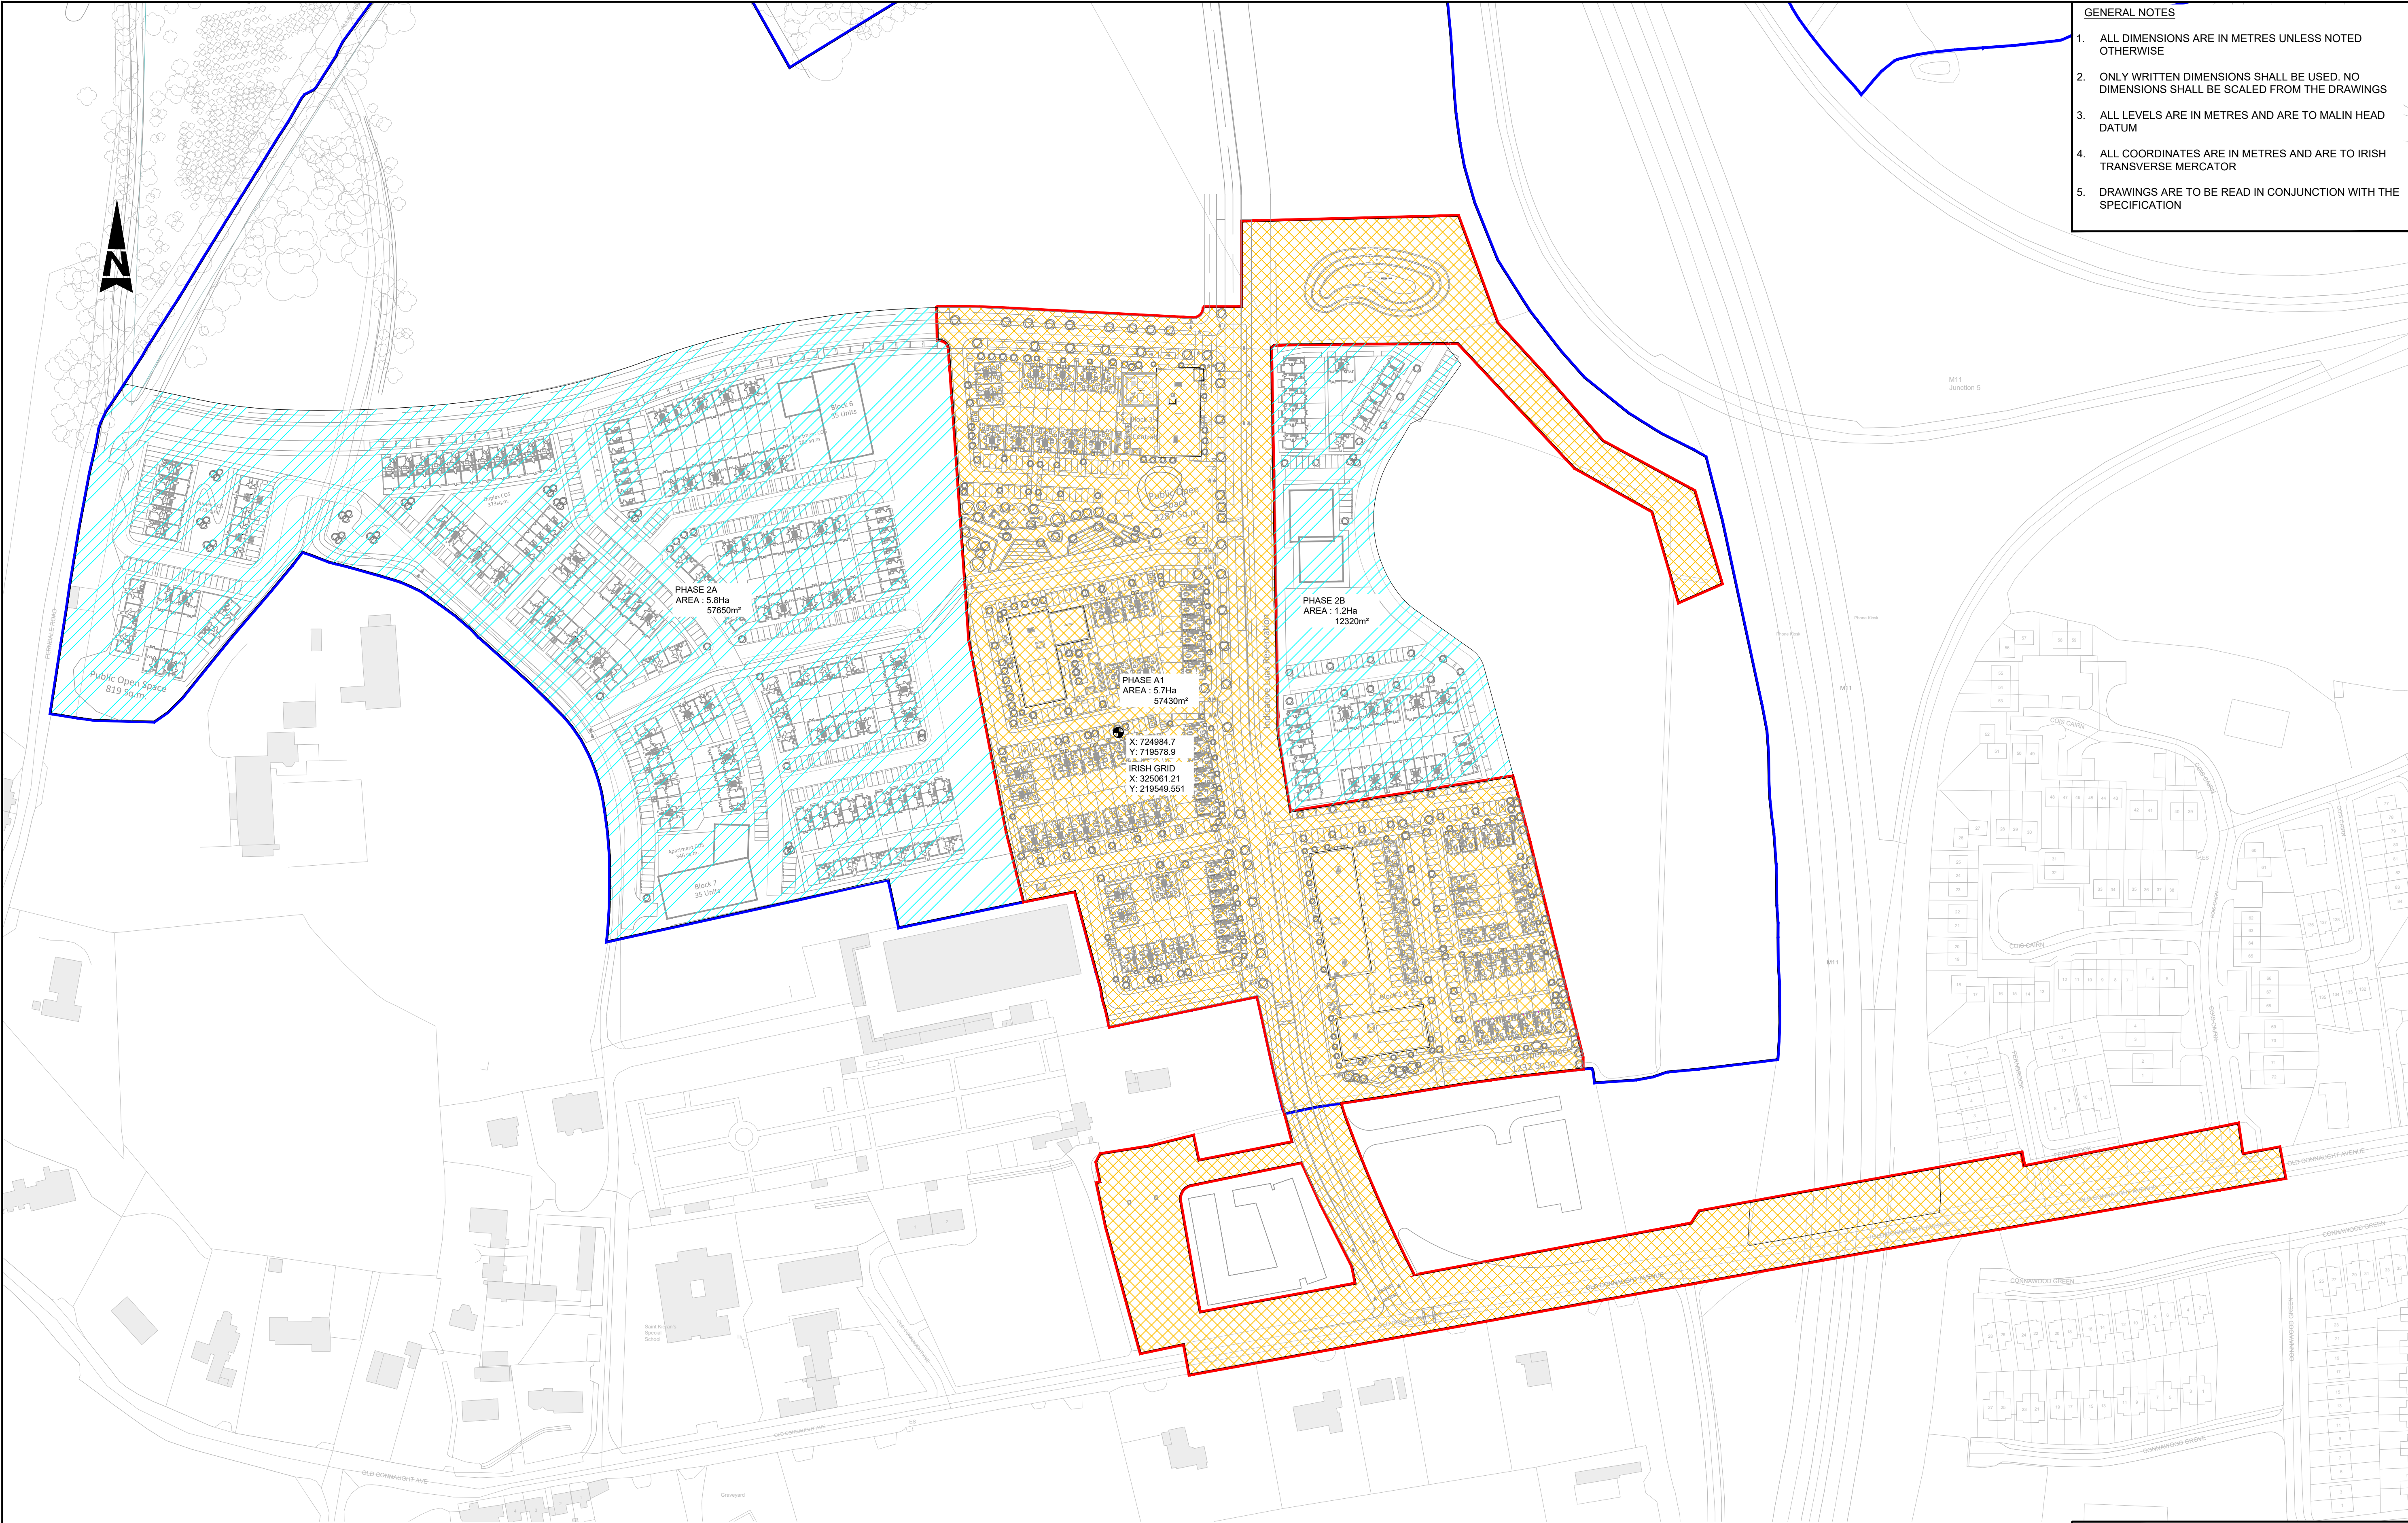

- GENERAL NOTES
1. ALL DIMENSIONS ARE IN METRES UNLESS NOTED OTHERWISE
 2. ONLY WRITTEN DIMENSIONS SHALL BE USED. NO DIMENSIONS SHALL BE SCALED FROM THE DRAWINGS
 3. ALL LEVELS ARE IN METRES AND ARE TO MALIN HEAD DATUM
 4. ALL COORDINATES ARE IN METRES AND ARE TO IRISH TRANSVERSE MERCATOR
 5. DRAWINGS ARE TO BE READ IN CONJUNCTION WITH THE SPECIFICATION

© ORDNANCE SURVEY IRELAND LICENSE NR. AR 0082526. ORDNANCE SURVEY IRELAND & GOVERNMENT OF IRELAND
ATKINS WILL NOT BE HELD LIABLE FOR THE USE OF THIS DATA ON ANY PROJECT OTHER THAN THE PROJECT:

LEGEND	
	PHASE A1 BOUNDARY
	MASTERPLAN BOUNDARY
	PHASE A1 AREA 5.7HA. 271 NO. DWELLINGS + 1 NO. CRECHE
	PHASE 2A & 2B 5.8HA + 1.2HA. 400 NO DWELLINGS

Rev	Description	By	Date	Chk'd	Rev'd	Auth
P01	ISSUED FOR PLANNING	PM	09.07.26	IPR	GH	GH

AtkinsRéalis

DUBLIN | CORK | GALWAY | DUNDALK

ATKINS HOUSE, 150-155 AIRSIDE BUSINESS PARK, SWORDS, DUBLIN, K67 K5W4.
Tel : +353 1 810 8000 Email : info.ie@atkinsrealis.com

Atkins House, 150-155 Airside Business Park, Swords, Co. Dublin Tel (+353) 01 810 8000 Fax (+353) 01 810 8001	Unit 2B, 2200 Cork Airport Business Park, Cork Tel (+353) 021 429 0300 Fax (+353) 021 429 0360	1st Floor Technology House Parkmore Technology Park, Galway Tel (+353) 091 786 050 Fax (+353) 091 779 830
---	--	---

Client	CASTLETHORN OLD CONNAUGHT UCL
Project	OLD CONNAUGHT PHASE A1 LRD

Purpose

FOR PLANNING

Title

PROPOSED SITE PHASING
LAYOUT PLAN

Original Scale	Drawn	Checked	Reviewed	Authorised
1:1250 at A1	PM	IPR	IPR	GH
1:2500 at A3	Date 20.03.26	Date 20.03.26	Date 20.03.26	Date 20.03.26
Status	Drawing Number			Rev
S4	ATK-ZZ-ZZ-DR-CE-900102			P01