


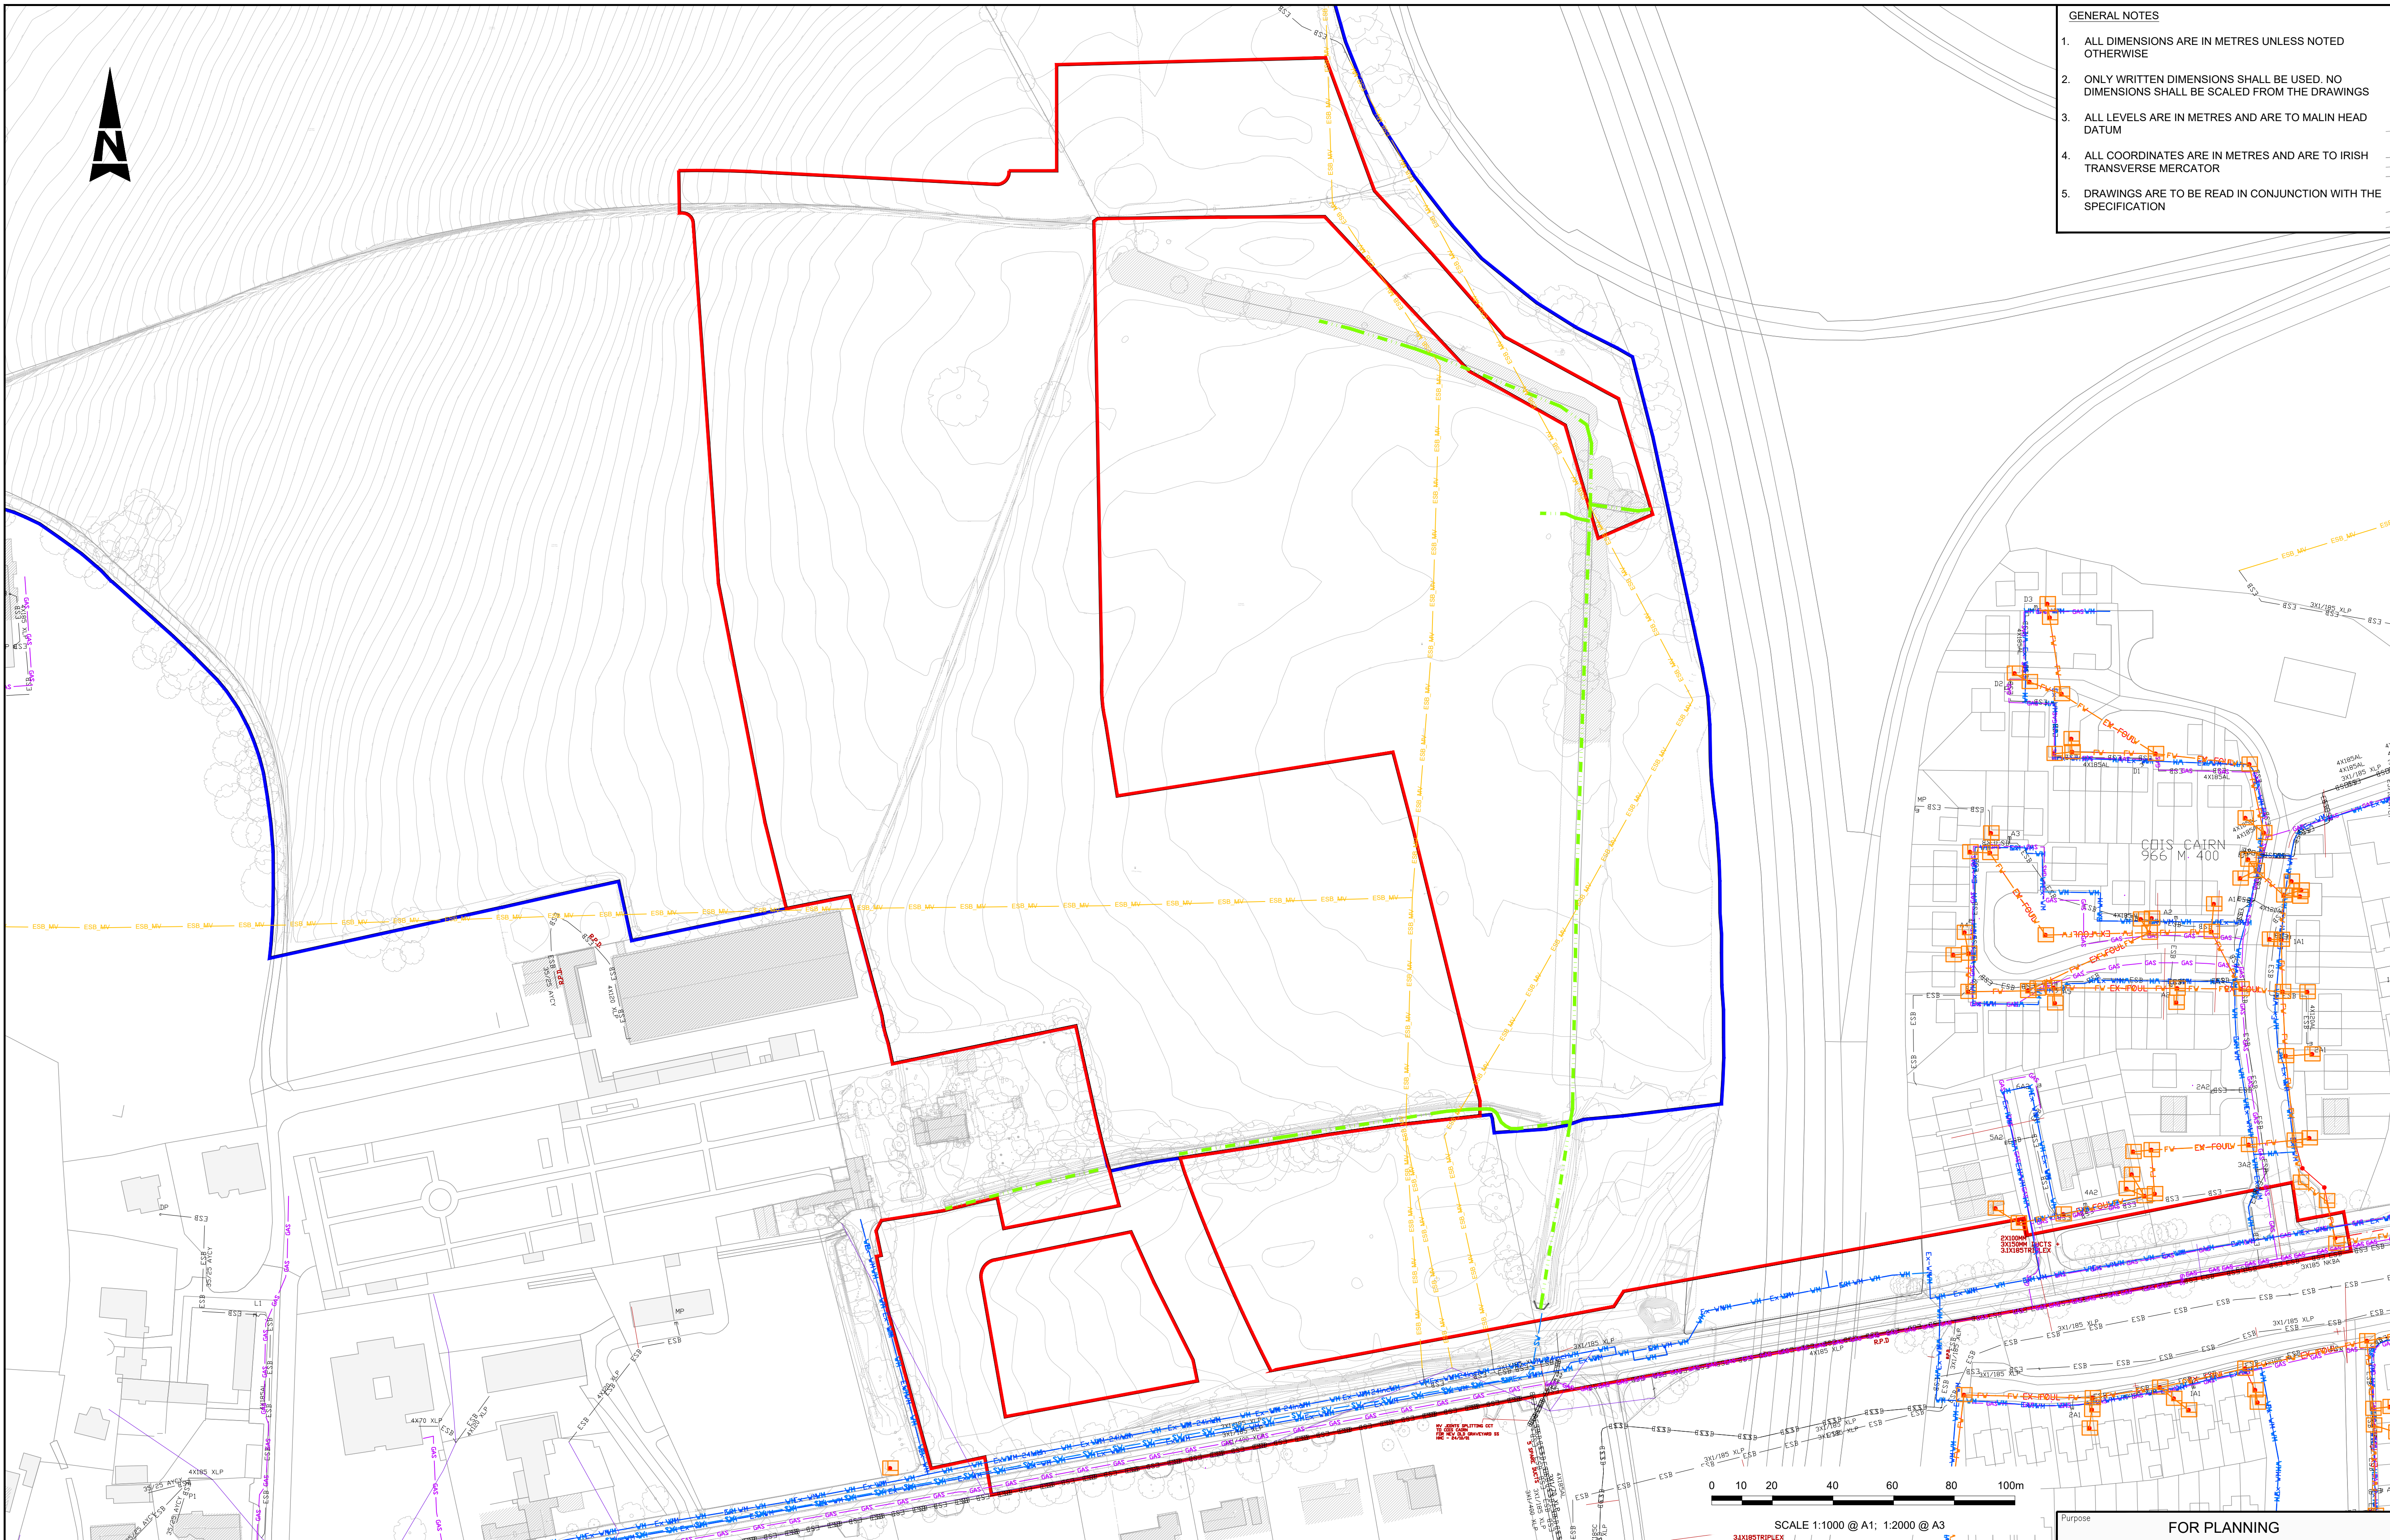

- GENERAL NOTES
1. ALL DIMENSIONS ARE IN METRES UNLESS NOTED OTHERWISE
 2. ONLY WRITTEN DIMENSIONS SHALL BE USED. NO DIMENSIONS SHALL BE SCALED FROM THE DRAWINGS
 3. ALL LEVELS ARE IN METRES AND ARE TO MALIN HEAD DATUM
 4. ALL COORDINATES ARE IN METRES AND ARE TO IRISH TRANSVERSE MERCATOR
 5. DRAWINGS ARE TO BE READ IN CONJUNCTION WITH THE SPECIFICATION

© ORDNANCE SURVEY IRELAND LICENSE NR. AR 0082526. ORDNANCE SURVEY IRELAND & GOVERNMENT OF IRELAND
ATKINS WILL NOT BE HELD LIABLE FOR THE USE OF THIS DATA ON ANY PROJECT OTHER THAN THE PROJECT:

Risk Level		Atkins Base Line - Low Risk
		Atkins Sensitive - Medium Risk
		Atkins Private - High Risk
		Client Critical - Already Marked

LEGEND	
	PHASE A1 BOUNDARY
	MASTERPLAN BOUNDARY
	EXISTING FOUL SEWER
	EXISTING SURFACE WATER SEWER
	EXISTING ESB MV - OVERHEAD
	EXISTING GAS
	EXISTING WATERMAINS
	EXISTING ESB LV UNDERGROUND
	EXISTING WATERMAINS
	EXISTING OPEN DRAIN

Rev	Description	By	Date	Chk'd	Rev'd	Auth
P02	ISSUED FOR PLANNING	PM	16.09.26	IPR	GH	GH
P01	ISSUED FOR PLANNING	PM	09.07.26	IPR	GH	GH

AtkinsRéalis

DUBLIN | CORK | GALWAY | DUNDALK

ATKINS HOUSE, 150 AIRSIDE BUSINESS PARK,
SWORDS, DUBLIN, K67 KSW4.
Tel : +353 1 810 8000 Email : info.ie@atkinsrealis.com

Atkins House, 150-155 Airside Business Park, Swords, Co. Dublin Tel (+353) 01 810 8000 Fax (+353) 01 810 8001	Unit 2B, 2200 Cork Airport Business Park, Cork Tel (+353) 021 429 0300 Fax (+353) 021 429 0360	1st Floor Technology House Parkmore Technology Park, Galway Tel (+353) 091 786 050 Fax (+353) 091 779 830
--	---	--

Client	CASTLETHORN OLD CONNAUGHT UCL
Project	OLD CONNAUGHT PHASE A1 LRD

Purpose		FOR PLANNING	
Title		EXISTING TOPOGRAPHICAL AND UTILITY SERVICES LAYOUT PLAN	
Original Scale	1:1000 at A1 1:2000 at A3	Drawn	PM
Date	10.02.26	Checked	IPR
Date	10.02.26	Reviewed	IPR
Date	10.02.26	Authorised	GH
Status	S4	Drawing Number	ATK-ZZ-ZZ-DR-CE-900300
Rev	P02		