
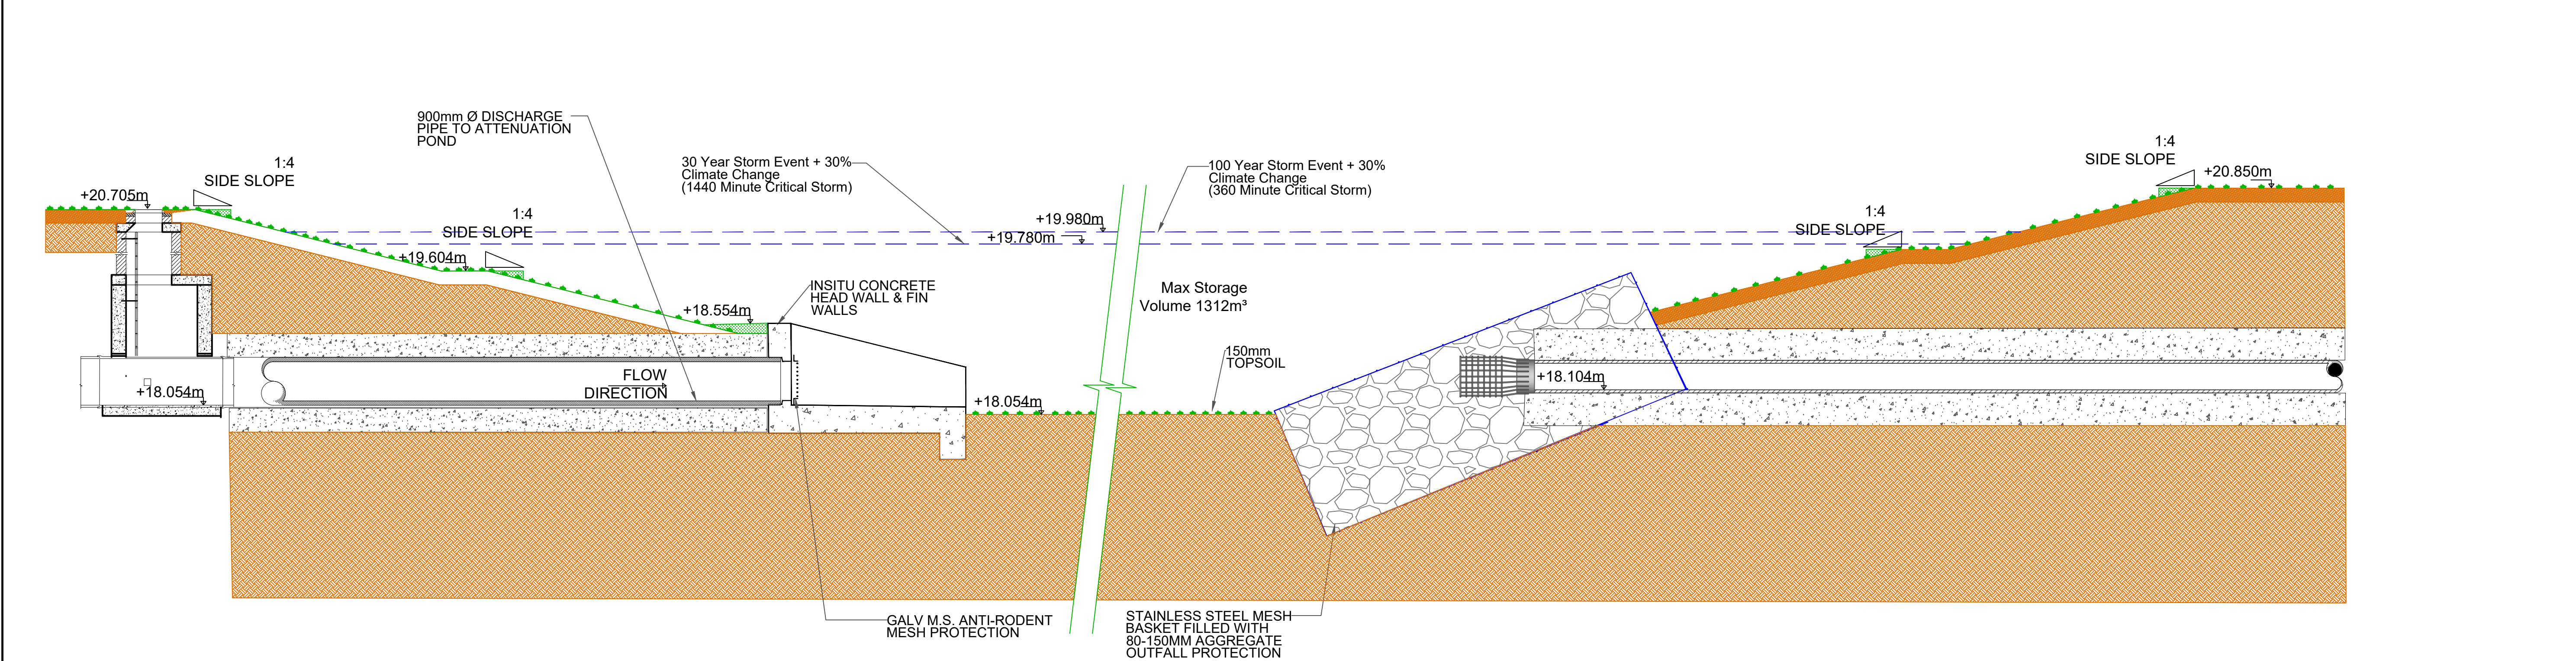


A1

DO NOT SCALE

File: ATK-ZZ-ZZ-DR-CE-900503.dwg
Date: Sep 16, 2026 - 4:44pm
Plotted by: MUR07315

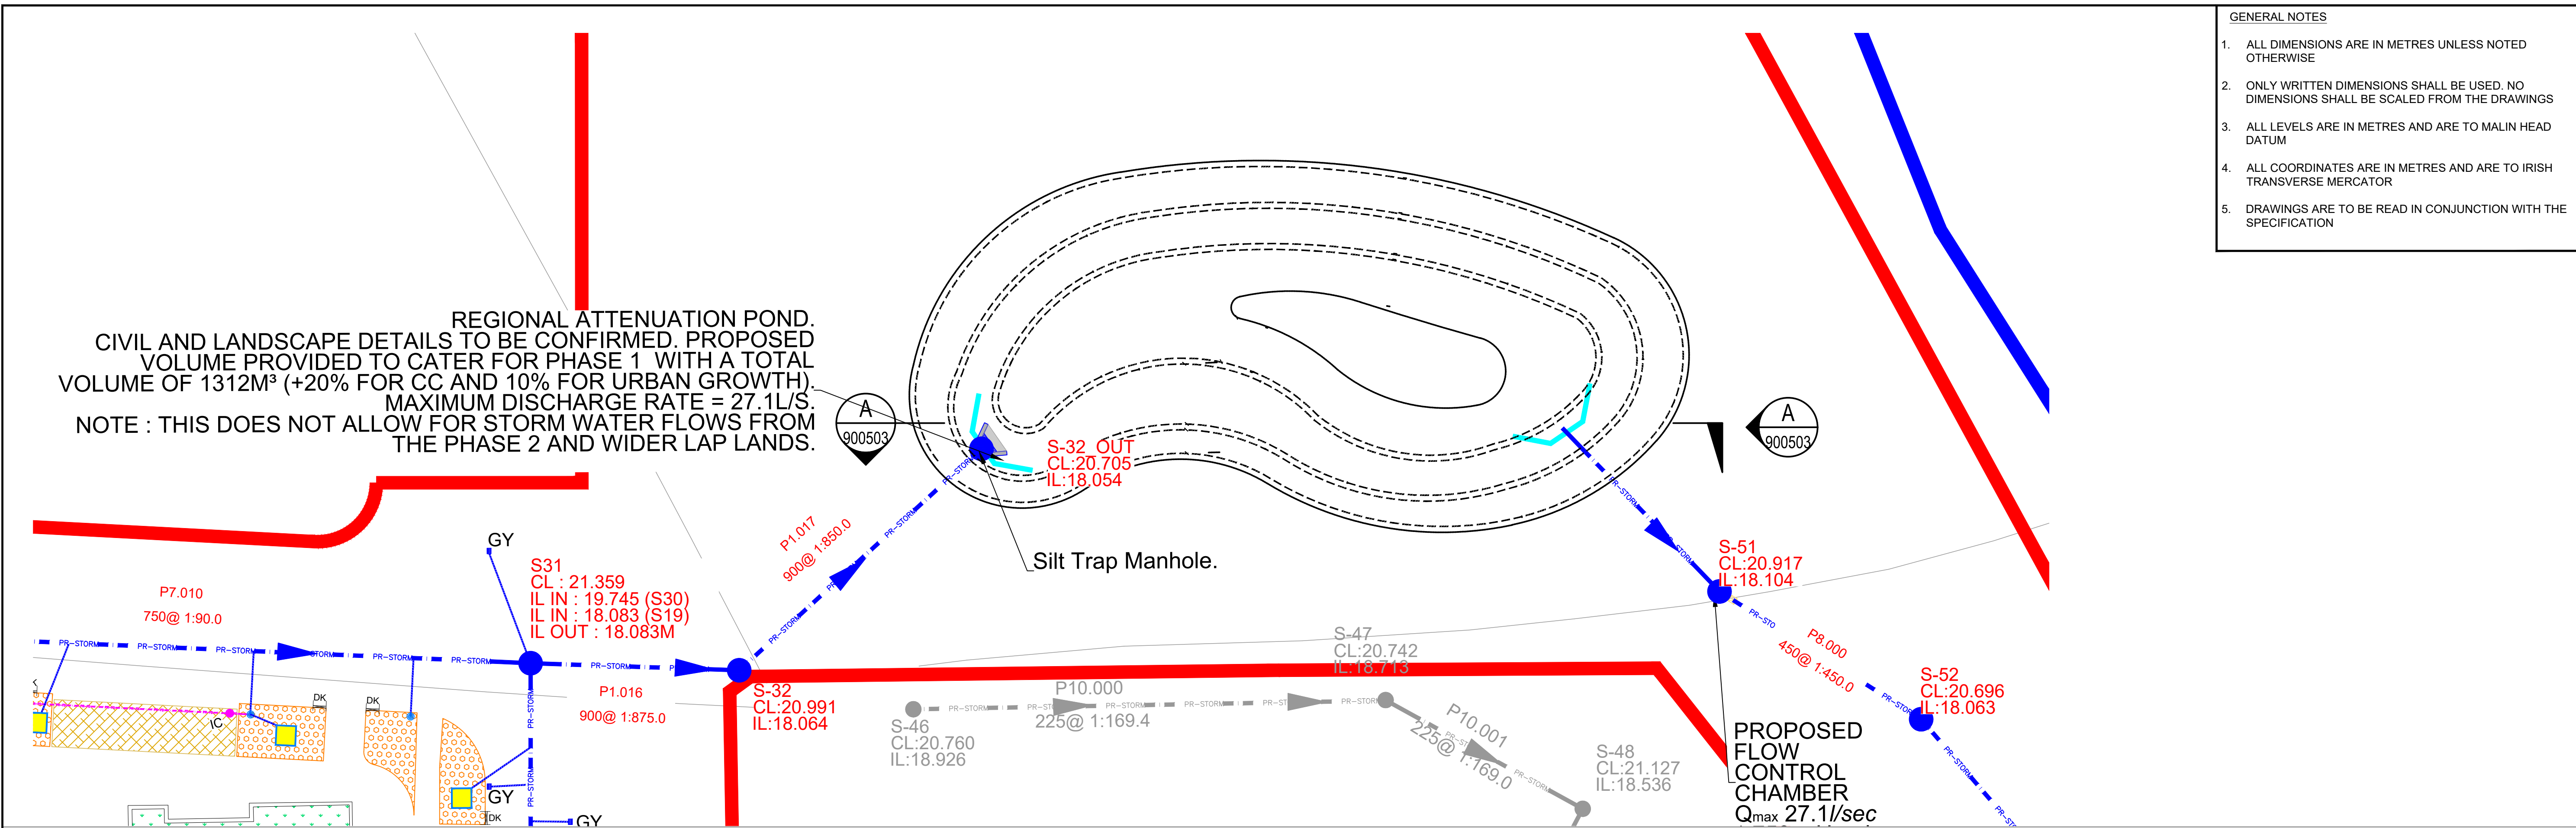

© ORDNANCE SURVEY IRELAND LICENSE NR. AR 0082526. ORDNANCE SURVEY IRELAND & GOVERNMENT OF IRELAND	
ATKINS WILL NOT BE HELD LIABLE FOR THE USE OF THIS DATA ON ANY PROJECT OTHER THAN THE PROJECT:	
Risk Level	- Atkins Base Line - Low Risk
	- Atkins Sensitive - Medium Risk
	- Atkins Private - High Risk
	- Client Critical - Already Marked

Rev	Description	By	Date	Chk'd	Rev'd	Auth
P02	ISSUED FOR PLANNING	PM	21.07.26	IPR	GH	GH
P01	ISSUED FOR PLANNING	PM	09.07.26	IPR	GH	GH



DUBLIN | CORK | GALWAY | DUNDALK
ATKINS HOUSE, 150 AIRSIDE BUSINESS PARK, SWORDS, DUBLIN, K67 K5W4.
Tel : +353 1 810 8000 Email : info.ie@atkinsrealis.com
Unit 28, 2200 Cork Airport Business Park, Cork Tel (+353) 021 429 0300 Fax (+353) 021 429 0360
1st Floor Technology House Parkmore Technology Park, Galway Tel (+353) 091 788 050 Fax (+353) 091 779 830

Client	CASTLETHORN OLD CONNAUGHT UCL	
Project	OLD CONNAUGHT PHASE A1 LRD	

Purpose		FOR PLANNING				
Title		PROPOSED REGIONAL ATTENUATION POND - SECTIONS & DETAILS				
Original Scale		1:1000 at A1	Drawn PM	Checked IPR	Reviewed IPR	Authorised GH
1:2000 at A3		Date 23.02.26	Date 23.02.26	Date 23.02.26	Date 23.02.26	Date 23.02.26
Status	Drawing Number	Rev				
S4	ATK-ZZ-ZZ-DR-CE-900503	P02				