


100
0 10
A1

DO NOT SCALE

File: ATK-ZZ-ZZ-DR-CE-900505.dwg
Date: Sep 16, 2026 - 5:06pm
Plotted by: MUR07315

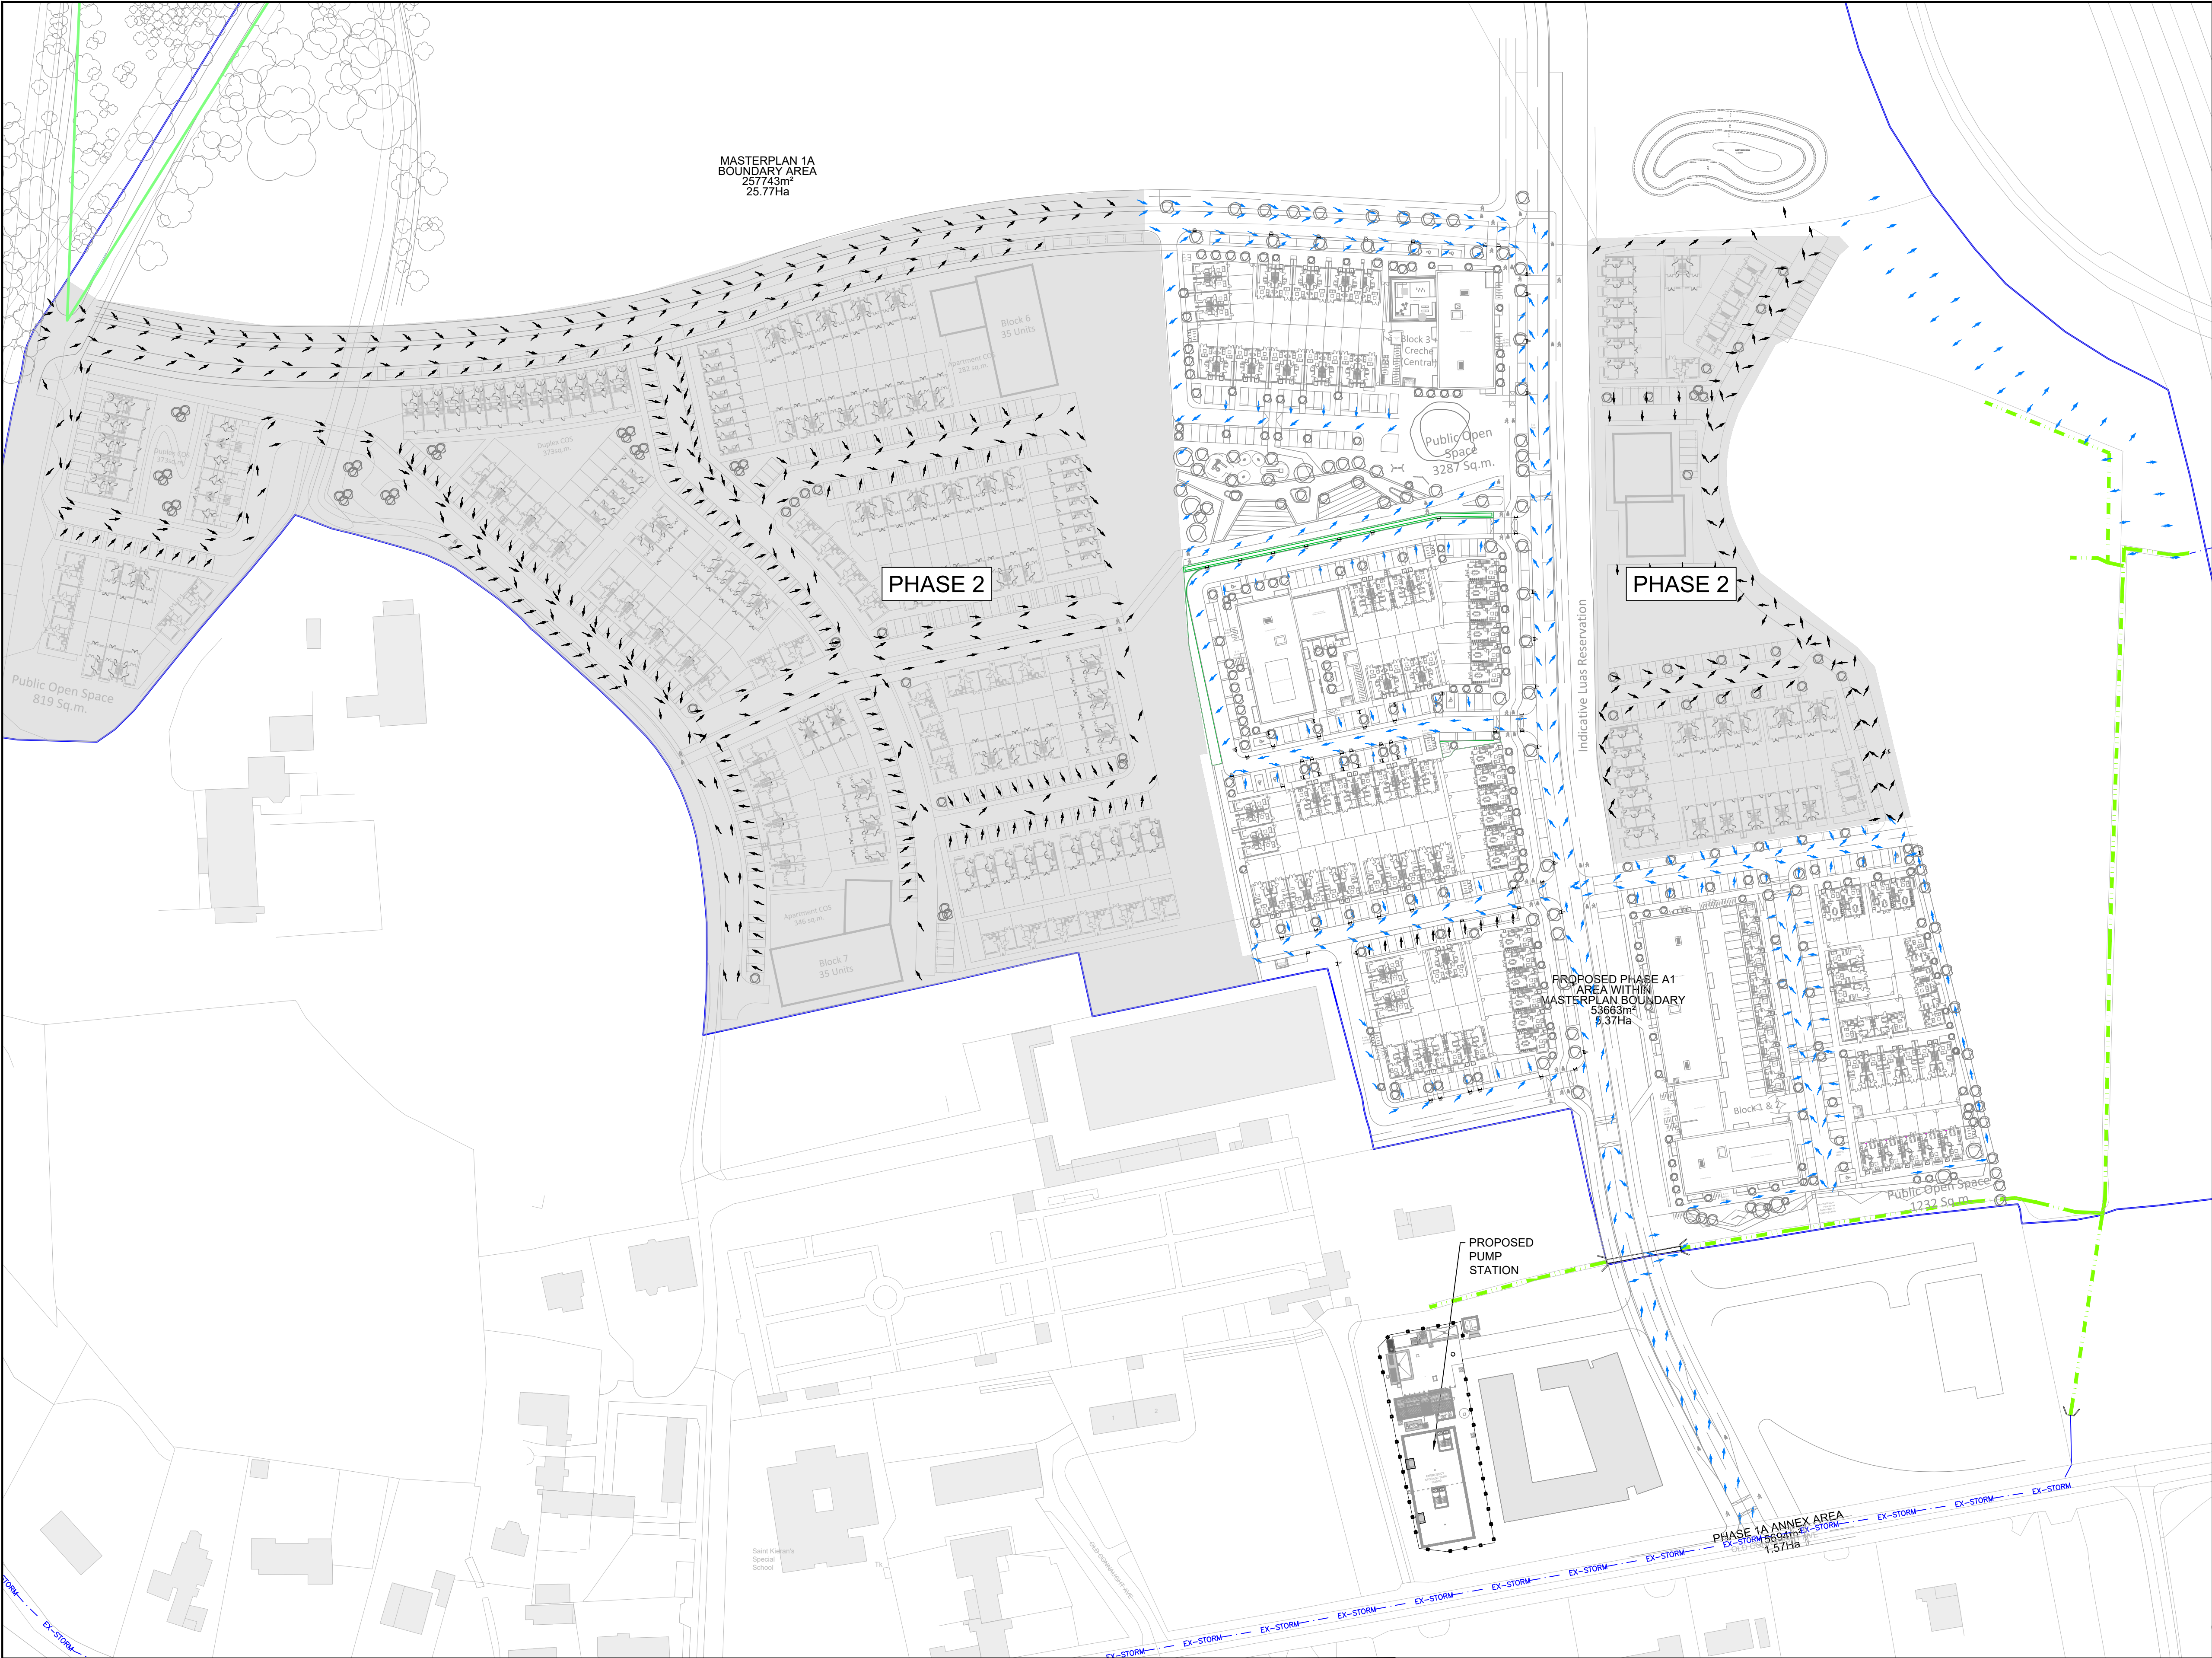

- GENERAL NOTES
1. ALL DIMENSIONS ARE IN METRES UNLESS NOTED OTHERWISE
 2. ONLY WRITTEN DIMENSIONS SHALL BE USED. NO DIMENSIONS SHALL BE SCALED FROM THE DRAWINGS
 3. ALL LEVELS ARE IN METRES AND ARE TO MALIN HEAD DATUM
 4. ALL COORDINATES ARE IN METRES AND ARE TO IRISH TRANSVERSE MERCATOR
 5. DRAWINGS ARE TO BE READ IN CONJUNCTION WITH THE SPECIFICATION

© ORDNANCE SURVEY IRELAND LICENSE NR. AR 0082526. ORDNANCE SURVEY IRELAND & GOVERNMENT OF IRELAND
ATKINS WILL NOT BE HELD LIABLE FOR THE USE OF THIS DATA ON ANY PROJECT OTHER THAN THE PROJECT:

LEGEND	
	PROPOSED OVERGROUND FLOOD FLOW PATH
	PROPOSED UNDERGROUND FLOOD FLOW PATH
	EXISTING OPEN DRAIN
	EXISTING STORM SEWER
	PROPOSED CULVERT & HEADWALLS

Risk Level	
Atkins Base Line - Low Risk	
Atkins Sensitive - Medium Risk	
Atkins Private - High Risk	
Client Critical - Already Marked	

Rev	Description	By	Date	Chk'd	Rev'd	Auth
P01	ISSUED FOR PLANNING	PM	09.07.26	IPR	GH	GH

ATKINS**RÉALIS**

DUBLIN | CORK | GALWAY | DUNDALK

ATKINS HOUSE, 150 AIRSIDE BUSINESS PARK,
SWORDS, DUBLIN, K67 K5W4.
Tel : +353 1 810 8000 Email : info.ie@atkinsrealis.com

Atkins House, 150-155 Airside
Business Park, Swords, Co. Dublin
Tel (+353) 01 810 8000 Fax (+353) 01 810 8001

Unit 28, 2200 Cork Airport
Business Park, Cork
Tel (+353) 021 429 0300 Fax (+353) 021 429 0360

1st Floor Technology House
Parkmore Technology Park, Galway
Tel (+353) 091 786 050 Fax (+353) 091 779 830

Client	CASTLETHORN OLD CONNAUGHT UCL
Project	OLD CONNAUGHT PHASE A1 LRD

Purpose	FOR PLANNING
Title	PROPOSED OVERGROUND FLOOD PATH LAYOUT PLAN
Original Scale	1:1000 at A1 1:2000 at A3
Drawn	PM
Checked	IPR
Reviewed	IPR
Authorised	GH
Date	09.03.26
Date	09.03.26
Date	09.03.26
Date	09.03.26
Status	S4
Drawing Number	ATK-ZZ-ZZ-DR-CE-900505
Rev	P01