


A1

DO NOT SCALE

File: ATK-ZZ-ZZ-DR-CE-900510-900515.dwg
Date: Sep 16, 2026 - 1:14pm
Plotted by: MUR07315

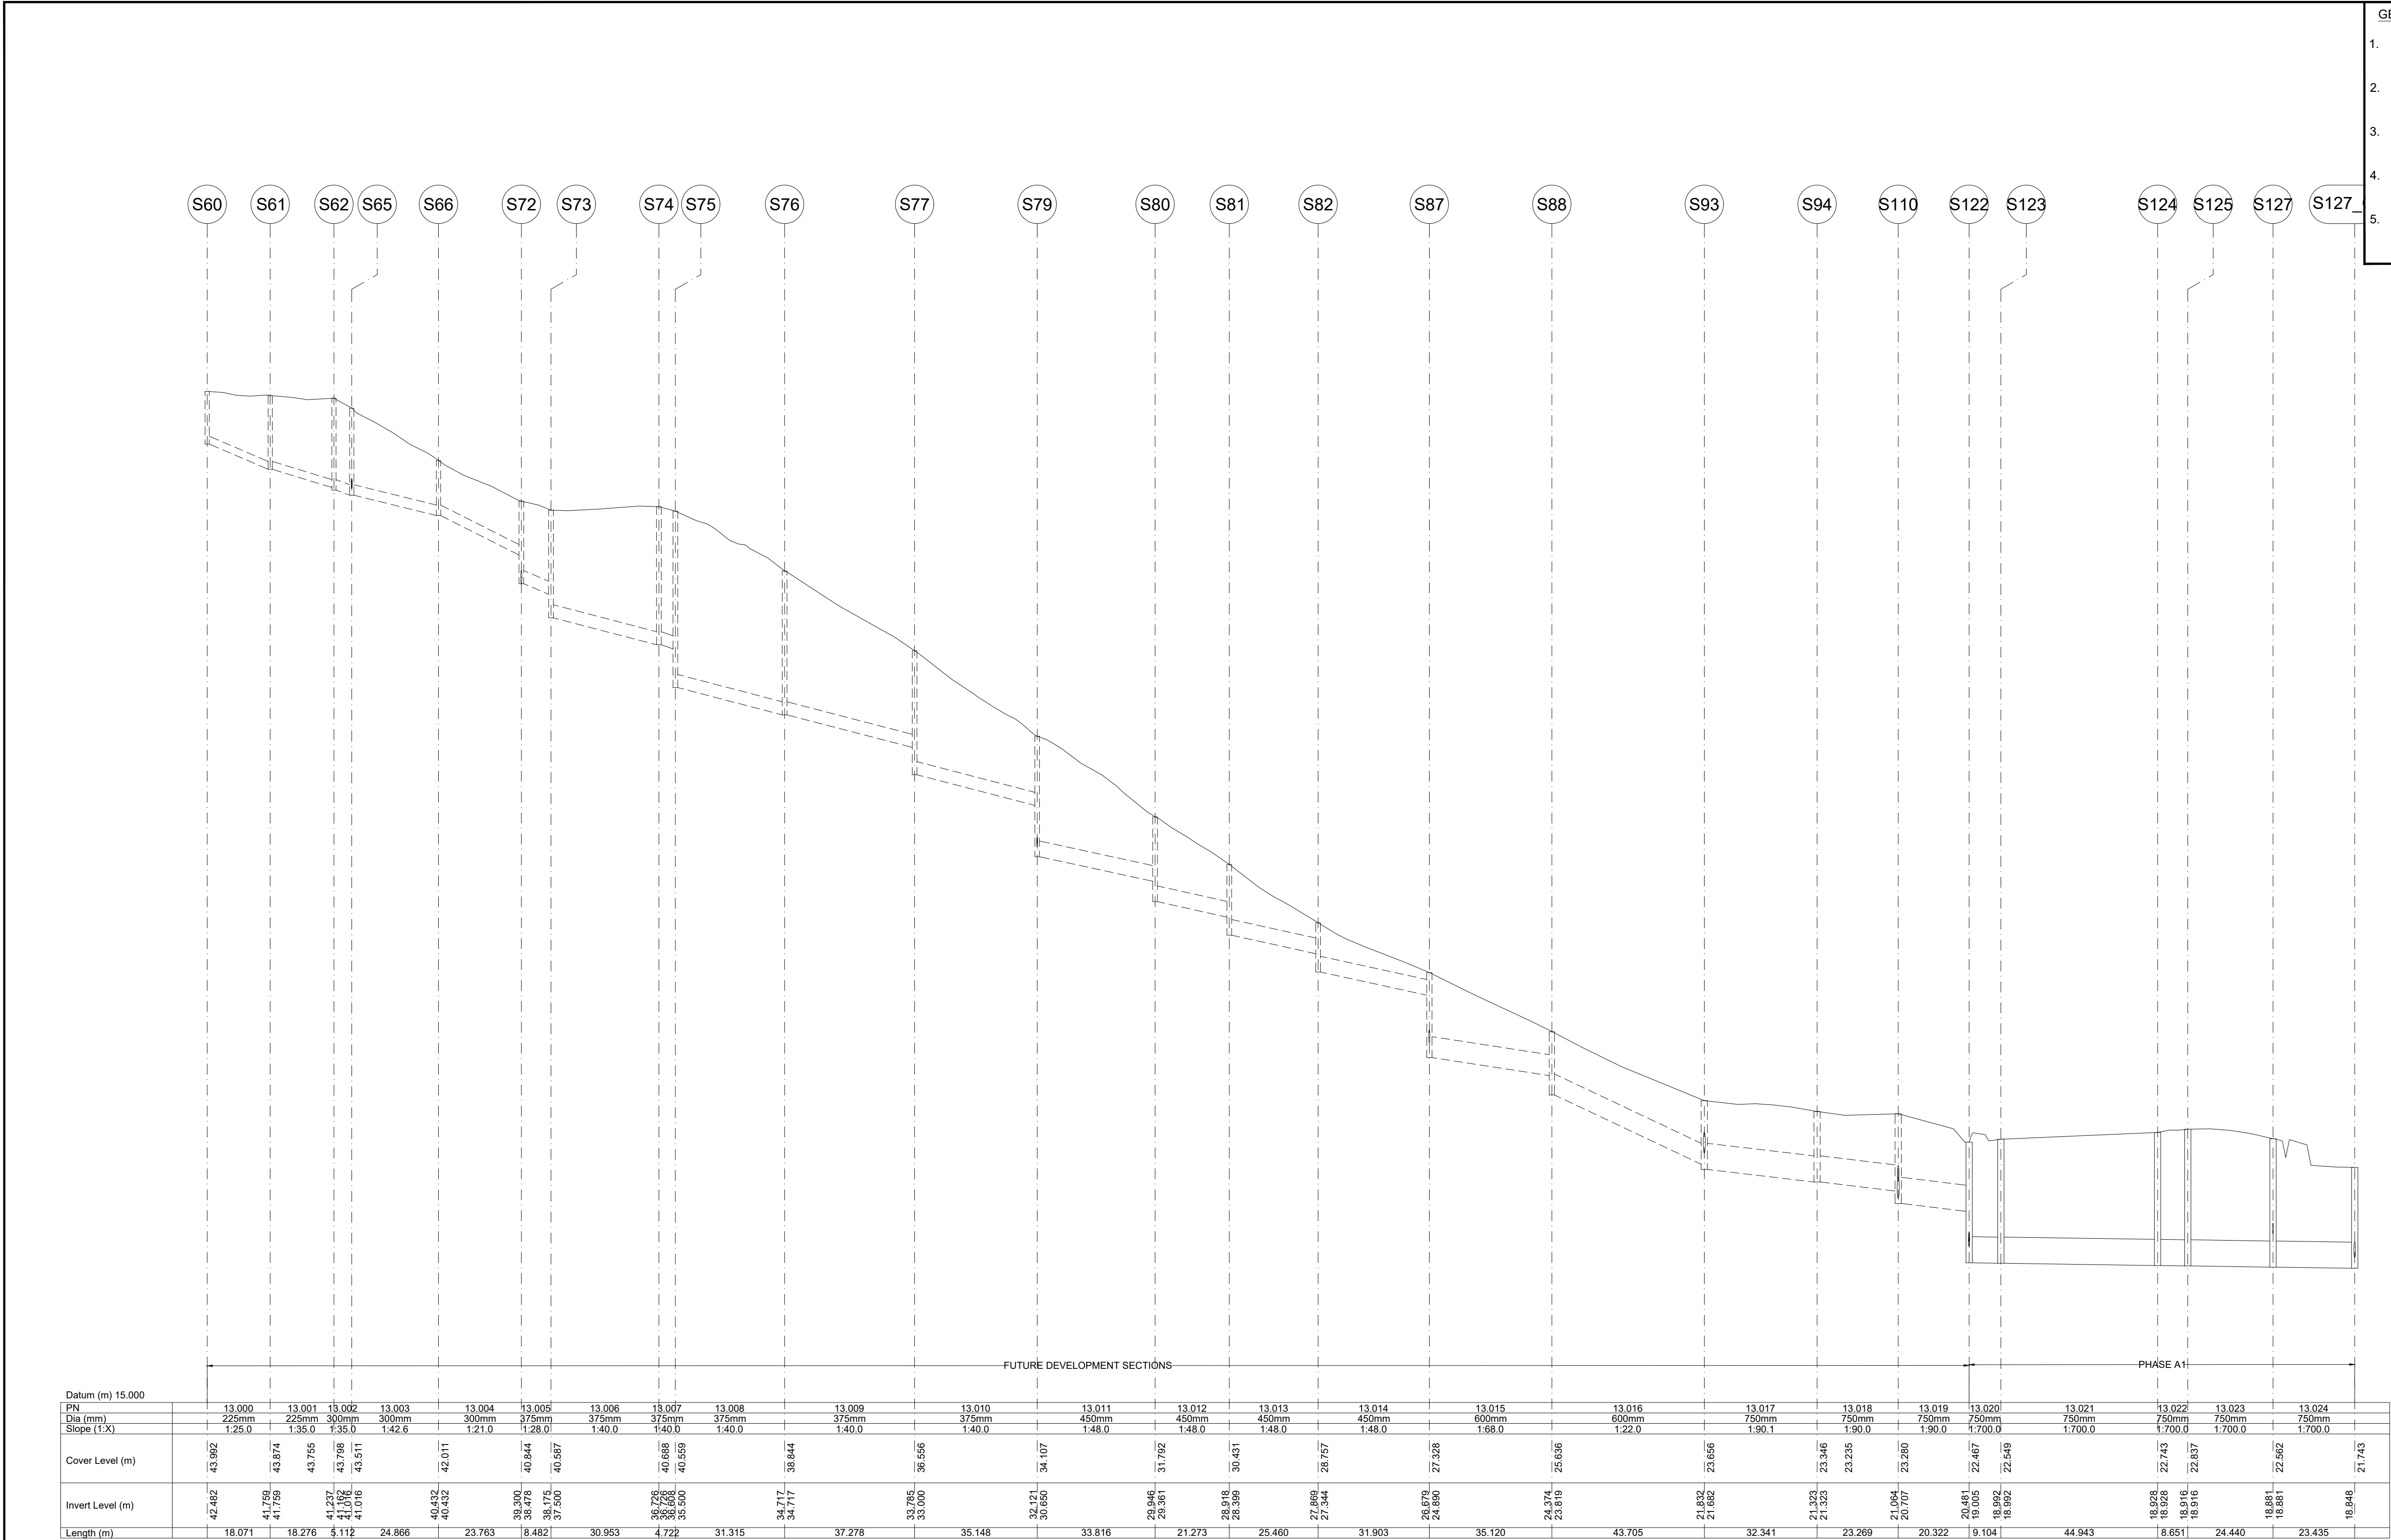

Longitudinal Section S60 - S127_OUT
Scale 1:1000 (Horizontally), 1:100 (Vertically)

- GENERAL NOTES
1. ALL DIMENSIONS ARE IN METRES UNLESS NOTED OTHERWISE
 2. ONLY WRITTEN DIMENSIONS SHALL BE USED. NO DIMENSIONS SHALL BE SCALED FROM THE DRAWINGS
 3. ALL LEVELS ARE IN METRES AND ARE TO MALIN HEAD DATUM
 4. ALL COORDINATES ARE IN METRES AND ARE TO IRISH TRANSVERSE MERCATOR
 5. DRAWINGS ARE TO BE READ IN CONJUNCTION WITH THE SPECIFICATION

© ORDNANCE SURVEY IRELAND LICENSE NR. AR 0082526. ORDNANCE SURVEY IRELAND & GOVERNMENT OF IRELAND
ATKINS WILL NOT BE HELD LIABLE FOR THE USE OF THIS DATA ON ANY PROJECT OTHER THAN THE PROJECT:

Risk Level	Atkins Base Line - Low Risk
	Atkins Sensitive - Medium Risk
	Atkins Private - High Risk
	Client Critical - Already Marked

Rev	Description	By	Date	Chk'd	Rev'd	Auth
P02	ISSUED FOR PLANNING	PM	21.07.26	IPR	GH	GH
P01	ISSUED FOR PLANNING	PM	09.07.26	IPR	GH	GH



DUBLIN | CORK | GALWAY | DUNDALK
ATKINS HOUSE, 150-155 AIRSIDE
BUSINESS PARK, SWORDS, CO. DUBLIN
Tel: (+353) 01 810 8000
Fax: (+353) 01 810 8001

Unit 28, 2200 Cork Airport
Business Park, Cork
Tel: (+353) 021 429 0300
Fax: (+353) 021 429 0360

1st Floor Technology House
Parkmore Technology Park, Galway
Tel: (+353) 091 786 050
Fax: (+353) 091 779 830

Client
CASTLETHORN OLD CONNAUGHT UCL

Project
OLD CONNAUGHT PHASE A1 LRD

Purpose FOR PLANNING					
Title PROPOSED STORM DRAINAGE LONG-SECTIONS SHEET 5					
Original Scale 1:1000 H 1: 100 V	Drawn PM Date 26.02.26	Checked IPR Date 26.02.26	Reviewed IPR Date 26.02.26	Authorised GH Date 26.02.26	
Status S4	Drawing Number ATK-ZZ-ZZ-DR-CE-900514				Rev P02