


100
0 10
A1

DO NOT SCALE

File: ATK-ZZ-ZZ-DR-CE-900550-900553.dwg
Date: Sep 22, 2026 - 4:04pm
Plotted by: MURR7315

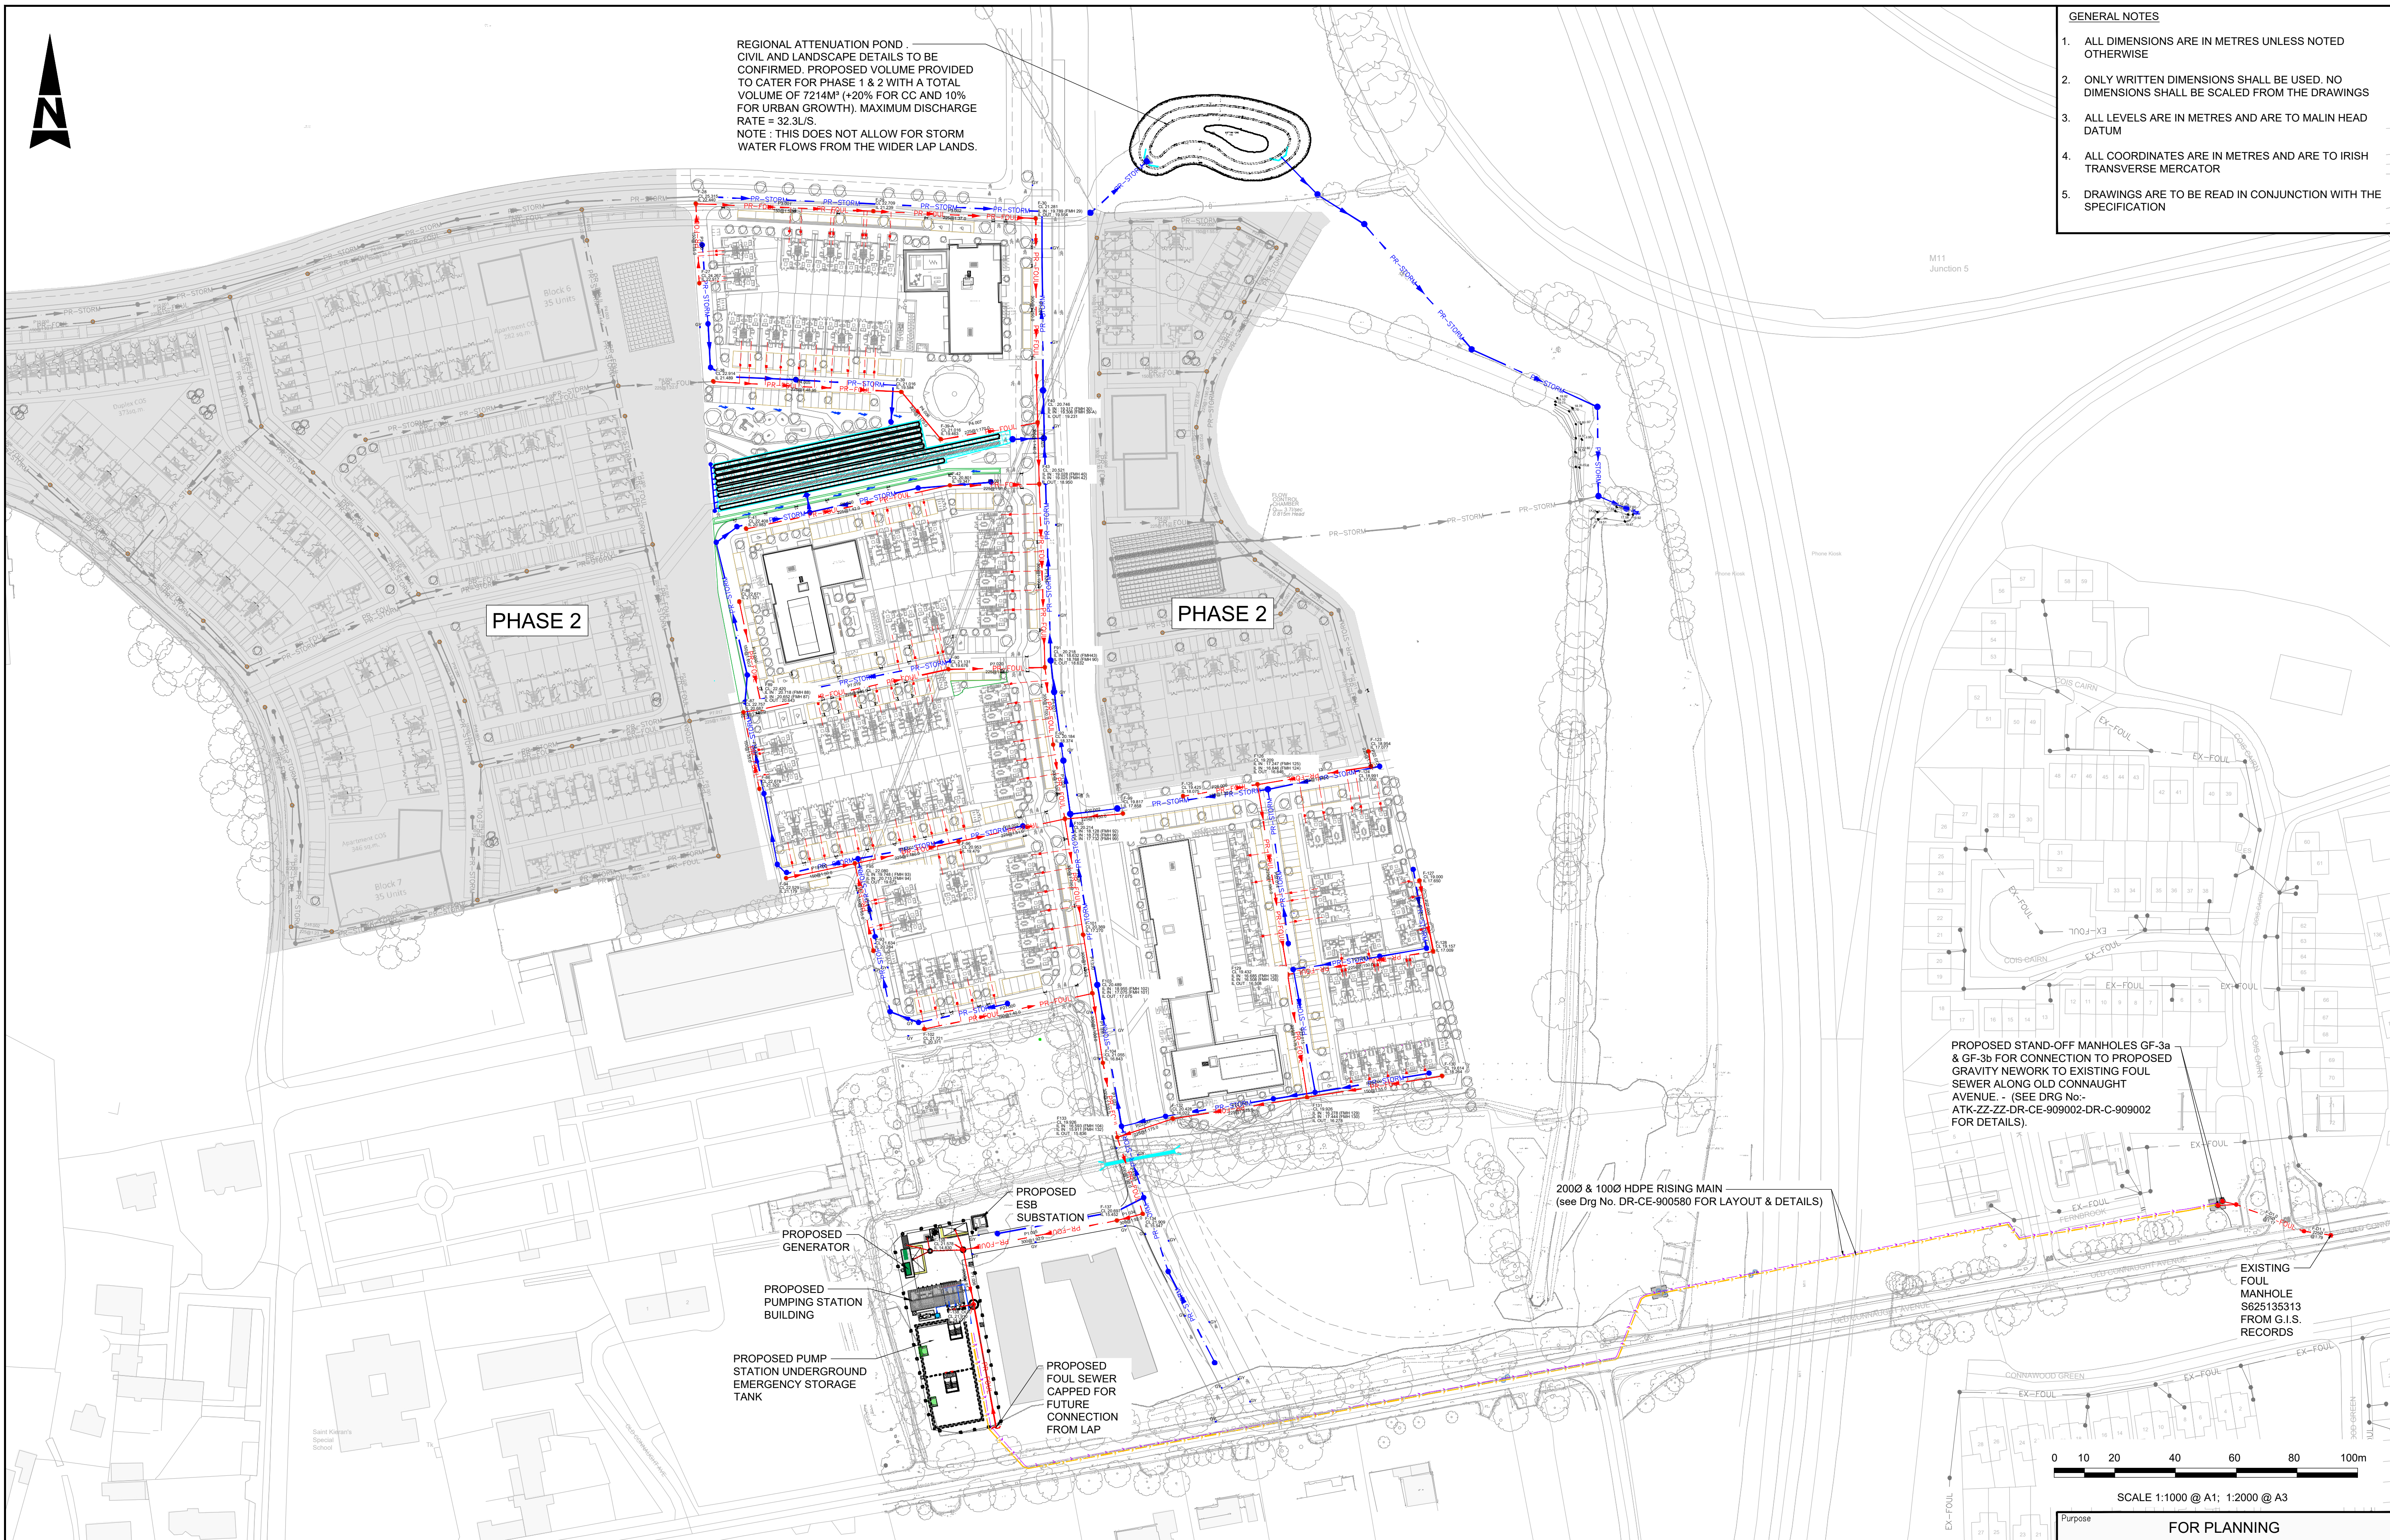

- GENERAL NOTES
1. ALL DIMENSIONS ARE IN METRES UNLESS NOTED OTHERWISE
 2. ONLY WRITTEN DIMENSIONS SHALL BE USED. NO DIMENSIONS SHALL BE SCALED FROM THE DRAWINGS
 3. ALL LEVELS ARE IN METRES AND ARE TO MALIN HEAD DATUM
 4. ALL COORDINATES ARE IN METRES AND ARE TO IRISH TRANSVERSE MERCATOR
 5. DRAWINGS ARE TO BE READ IN CONJUNCTION WITH THE SPECIFICATION

© ORDNANCE SURVEY IRELAND LICENSE NR. AR 0082526. ORDNANCE SURVEY IRELAND & GOVERNMENT OF IRELAND
ATKINS WILL NOT BE HELD LIABLE FOR THE USE OF THIS DATA ON ANY PROJECT OTHER THAN THE PROJECT.

Risk Level	Atkins Base Line - Low Risk
Atkins Sensitive - Medium Risk	
Atkins Private - High Risk	
Client Critical - Already Marked	

LEGEND:-			
	PR-FOUL		PROPOSED (UPVC) GRAVITY FOUL DRAINAGE, DIAMETER AS INDICATED (IW-CDS-5030-03, SECTION 3.13.3)
	F-60		PROPOSED (UPVC) GRAVITY FOUL SEWER & MANHOLES, ALLOWANCE FOR FUTURE DEVELOPMENT
	CL 21.265 IL 19.858		PROPOSED FOUL MANHOLE (IW-STD-WW-09.10.11.12)
	EX-FOUL		EXISTING GRAVITY FOUL SEWER & MANHOLE
			PROPOSED 200mm RISING MAIN
	PR-STORM		PROPOSED STORM DRAINAGE
	SXX		PROPOSED STORM WATER MANHOLE
			FUTURE STORM DRAINAGE
	SXX		FUTURE STORM WATER MANHOLE
			PROPOSED ROAD LEVEL
			PROPOSED 100mm RISING MAIN
			PROPOSED CULVERT AND HEADWALLS

P03	ISSUED FOR PLANNING	PM	22.09.26	IPR	GH	GH
P02	ISSUED FOR PLANNING	PM	28.07.26	PS	GH	GH
P01	ISSUED FOR PLANNING	PM	09.07.26	IPR	GH	GH
Rev	Description	By	Date	Chk'd	Rev'd	Auth

AtkinsRéalis

DUBLIN | CORK | GALWAY | DUNDALK

ATKINS HOUSE, 150 AIRSIDE BUSINESS PARK, SWORDS, DUBLIN, K67 KSW4.
Tel : +353 1 810 8000 Email : info.ie@atkinsrealis.com

Atkins House, 150-155 Airside Unit 2B, 2200 Cork Airport 1st Floor Technology House
Business Park, Swords, Co. Dublin Business Park, Cork Parkmore Technology Park, Galway
Tel (+353) 01 810 8000 Tel (+353) 021 429 0300 Tel (+353) 091 786 050
Fax (+353) 01 810 8001 Fax (+353) 021 429 0360 Fax (+353) 091 779 830

Client	CASTLETHORN OLD CONNAUGHT UCL			Title					PROPOSED FOUL DRAINAGE OVERALL LAYOUT PLAN				
Project	OLD CONNAUGHT PHASE A1 LRD			Original Scale		Drawn	Checked	Reviewed	Authorised				
1:1000 at A1				PM	IPR	IPR	GH						
1:2000 at A3				Date 20.11.25	Date 20.11.25	Date 20.11.25	Date 20.11.25						
Status				Drawing Number					Rev				
S4				ATK-ZZ-ZZ-DR-CE-900550					P03				