

© ORDNANCE SURVEY IRELAND LICENSE NR.
AR 0082526. ORDNANCE SURVEY IRELAND &
GOVERNMENT OF IRELAND

ATKINS WILL NOT BE HELD LIABLE FOR THE
USE OF THIS DATA ON ANY PROJECT OTHER
THAN THE PROJECT.


Risk Level

- Atkins Base Line - Low Risk

Atkins Sensitive - Medium Risk

Atkins Private - High Risk

Client Critical - Already Marked

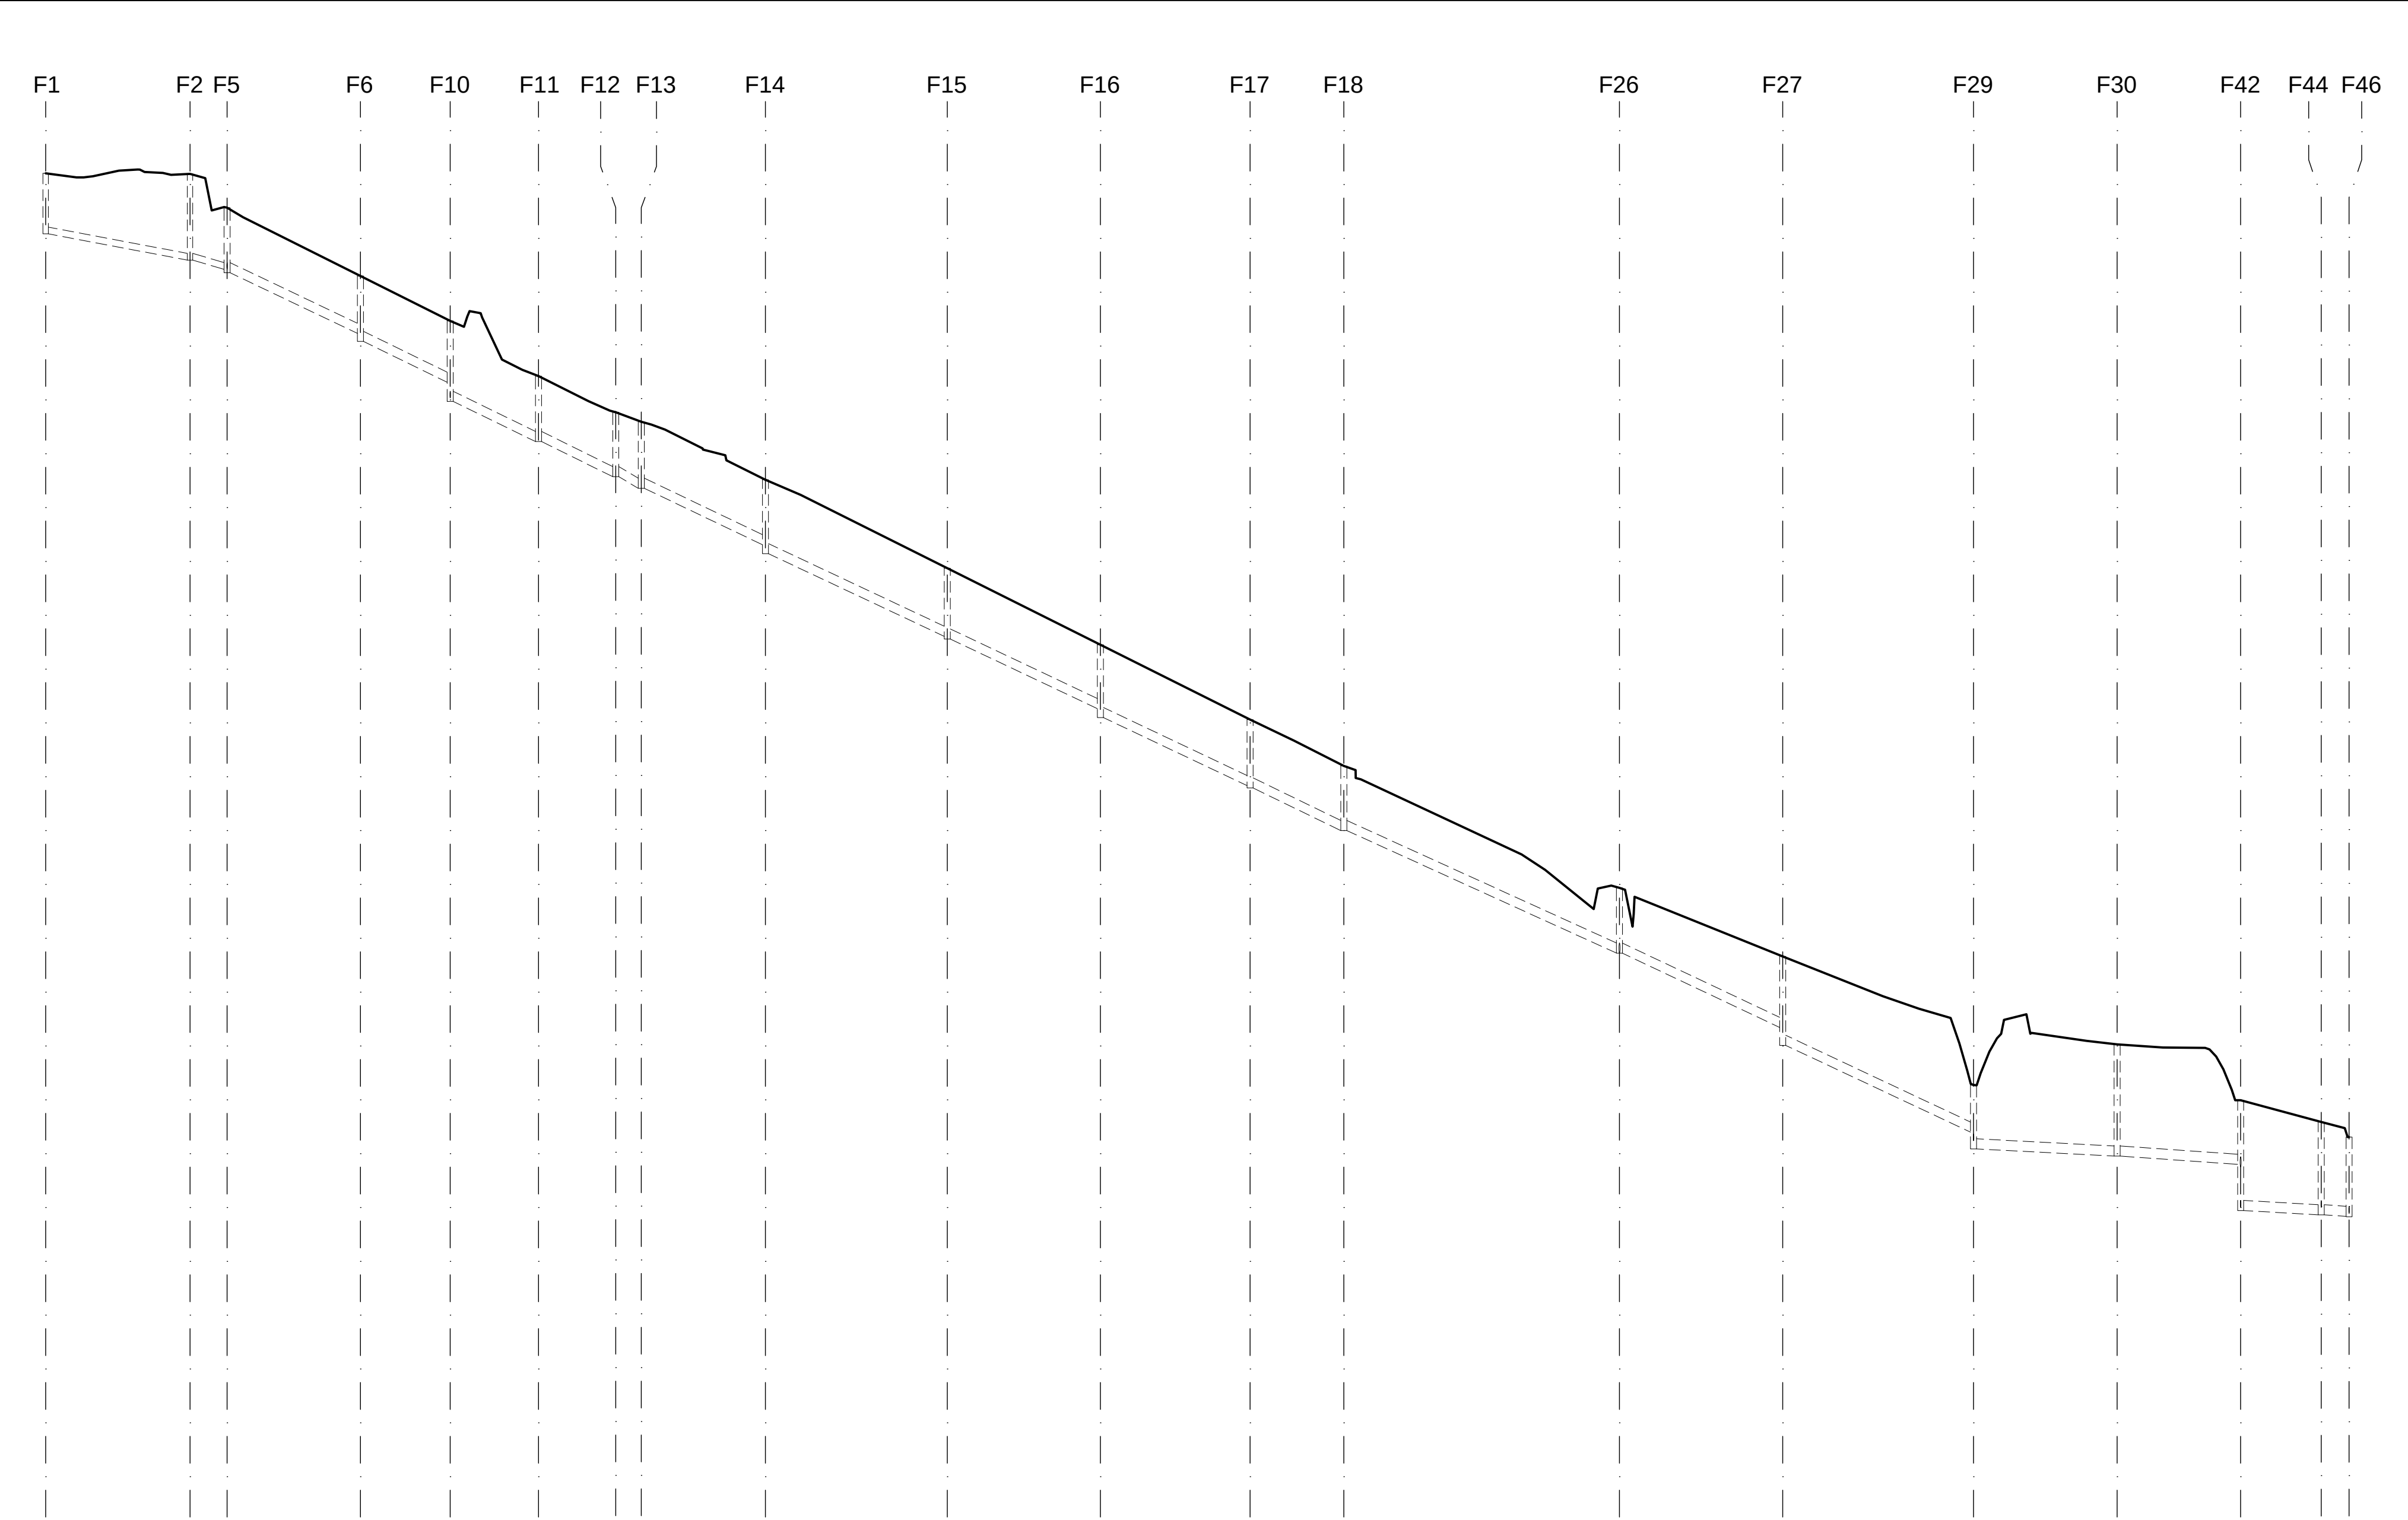

Vert exaggeration = 10.0 Datum = 13.0

Link Name
Section Type
Slope (1:X)
Cover Level (m)
Invert Level (m)
Length (m)

FUTURE DEVELOPMENT																				
	1.000	1.001	1.002	1.003	1.004	1.005	1.006	1.007	1.008	1.009	1.010	1.011	1.012	1.013	1.014	1.015	1.016	1.017	1.018	
	150mm	150mm	225mm	225mm	225mm	225mm	225mm	225mm	225mm	225mm	225mm	225mm	225mm	225mm	225mm	225mm	225mm	225mm	225mm	
	1:55.0	1:40.0	1:22.0	1:22.0	1:22.0	1:22.0	1:22.0	1:22.0	1:22.0	1:22.0	1:22.0	1:22.0	1:22.5	1:22.0	1:22.0	1:200.0	1:150.0	1:190.0	1:180.0	
	43.901 43.809 43.985	43.888 43.135		41.612	40.610	39.380	38.576 38.363		37.071		35.099			27.975		23.581 25.158	24.485	23.241	22.757 22.420	
	42.551	41.966 41.960 41.684		40.333 40.153	38.243 38.816	37.922	37.139 36.888 36.880		35.622 35.422		33.580 33.520	31.969 31.769	30.253 30.200	29.251 29.251	26.521 26.517	24.863 24.463	22.530 22.156	21.996 21.996	21.812 20.782	20.687 20.682 20.643
	32.170	8.258	29.724	20.011	19.671	17.224	5.691	27.667	40.531	34.114	33.356	20.888	61.424	36.394	42.526	31.996	27.531	17.957	6.217	

Longitudinal Section F1 - F46
Scale 1:1000 (Horizontally), 1:100 (Vertically)

- GENERAL NOTES
- ALL DIMENSIONS ARE IN METRES UNLESS NOTED OTHERWISE
 - ONLY WRITTEN DIMENSIONS SHALL BE USED. NO DIMENSIONS SHALL BE SCALED FROM THE DRAWINGS
 - ALL LEVELS ARE IN METRES AND ARE TO MALIN HEAD DATUM
 - ALL COORDINATES ARE IN METRES AND ARE TO IRISH TRANSVERSE MERCATOR
 - DRAWINGS ARE TO BE READ IN CONJUNCTION WITH THE SPECIFICATION

Purpose
FOR PLANNING

Title
PROPOSED FOUL DRAINAGE
LONG-SECTIONS
SHEET 1

Original Scale 1:1000 H 1: 100 V	Drawn PM Date 26.02.26	Checked IPR Date 26.02.26	Reviewed IPR Date 26.02.26	Authorised GH Date 26.02.26
--	------------------------------	---------------------------------	----------------------------------	-----------------------------------

Status S4	Drawing Number ATK-ZZ-ZZ-DR-CE-900560	Rev P01
--------------	--	------------



DUBLIN | CORK | GALWAY | DUNDALK
ATKINS HOUSE, 150-155 AIRSIDE
BUSINESS PARK, SWORDS, DUBLIN, K67 K5W4.
Tel : +353 1 810 8000 Email : info.ie@atkinsrealis.com

Atkins House, 150-155 Airside
Business Park, Swords, Co. Dublin
Tel (+353) 01 810 8000
Fax (+353) 01 810 8001

Unit 28, 2200 Cork Airport
Business Park, Cork
Tel (+353) 021 429 0300
Fax (+353) 021 429 0360

1st Floor Technology House
Parkmore Technology Park, Galway
Tel (+353) 091 786 050
Fax (+353) 091 779 830

Client
CASTLETHORN OLD CONNAUGHT UCL

Project
OLD CONNAUGHT PHASE A1 LRD