


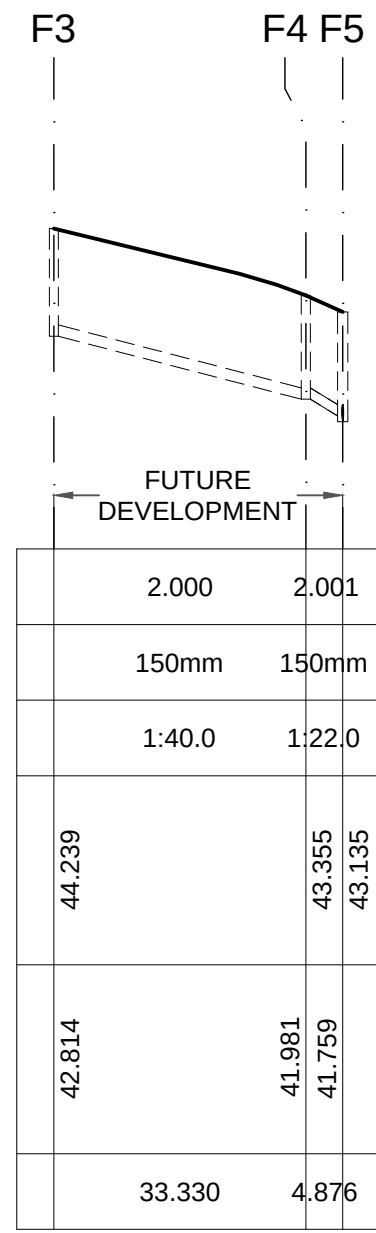


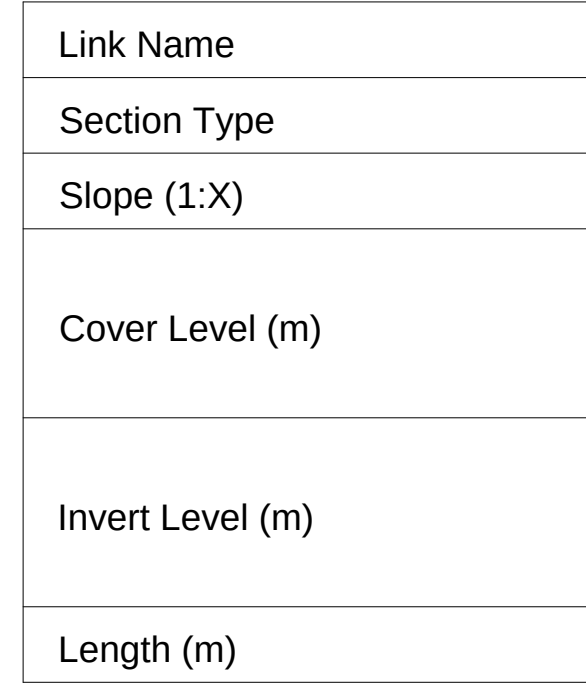


Link Name
Section Type
Slope (1:X)
Cover Level (m)
Invert Level (m)
Length (m)

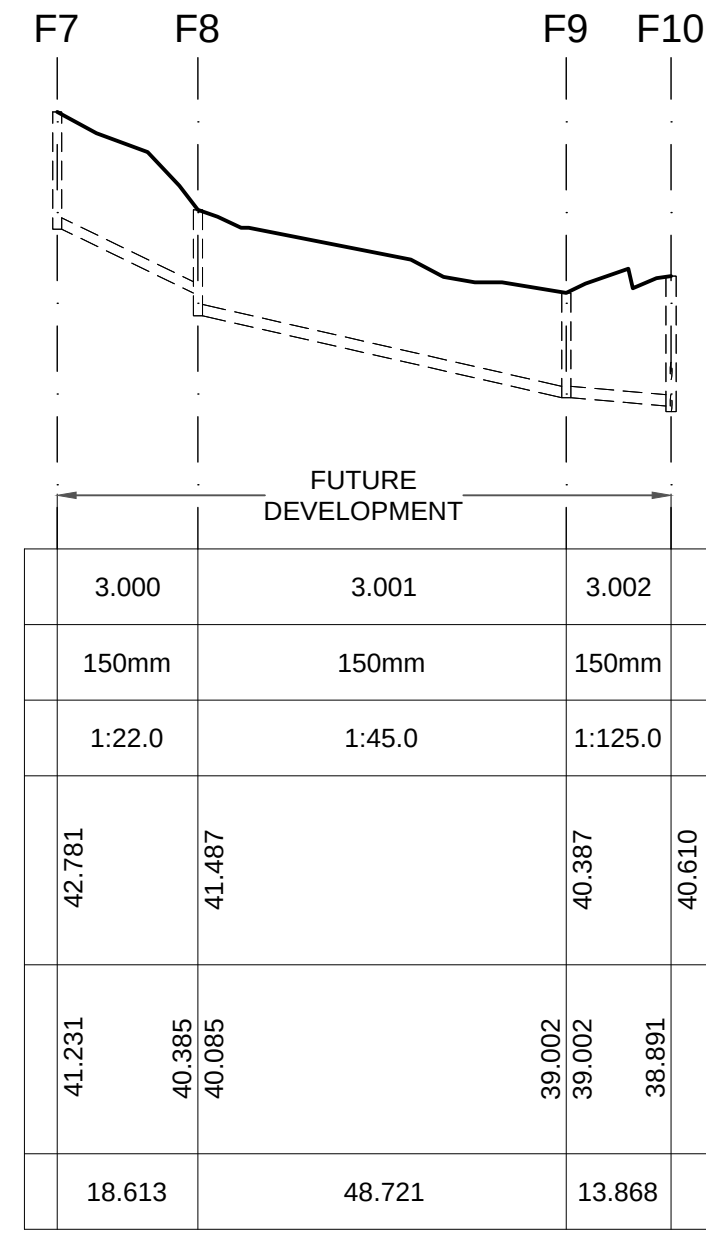


Link Name
Section Type
Slope (1:X)
Cover Level (m)
Invert Level (m)
Length (m)

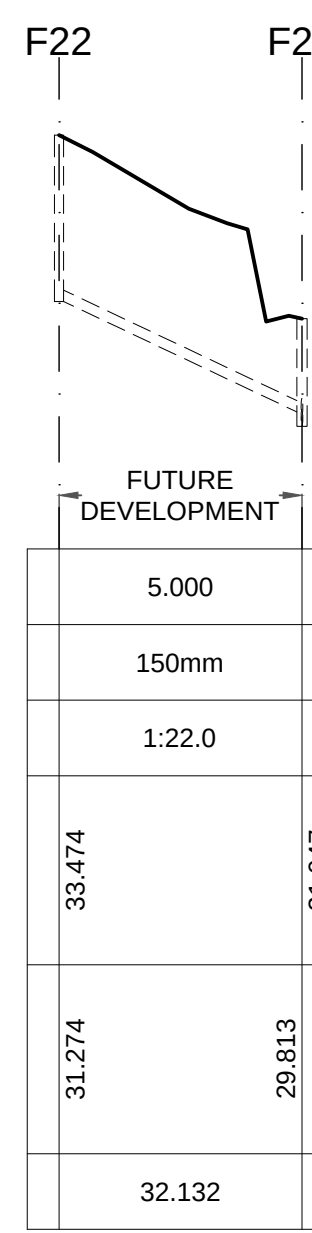

Link Name
Section Type
Slope (1:X)
Cover Level (m)
Invert Level (m)
Length (m)

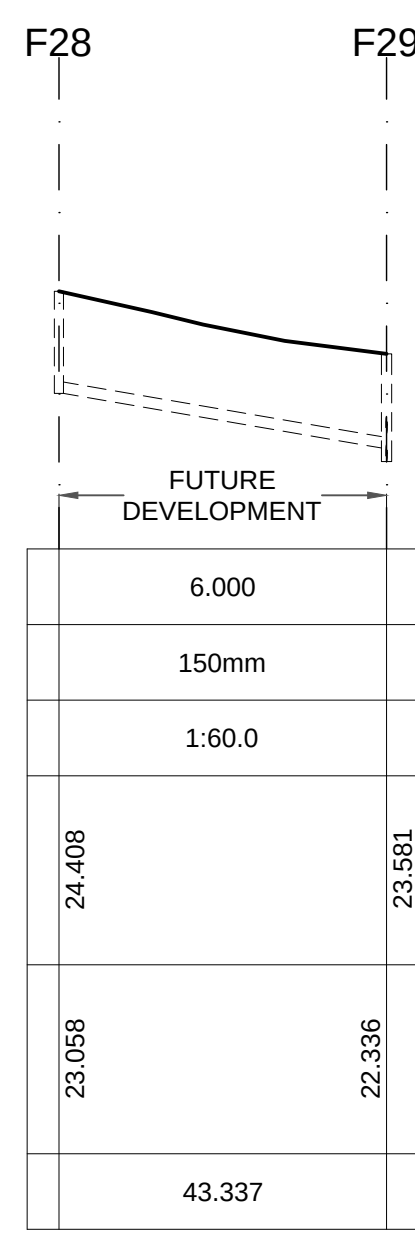


Link Name
Section Type
Slope (1:X)
Cover Level (m)
Invert Level (m)
Length (m)

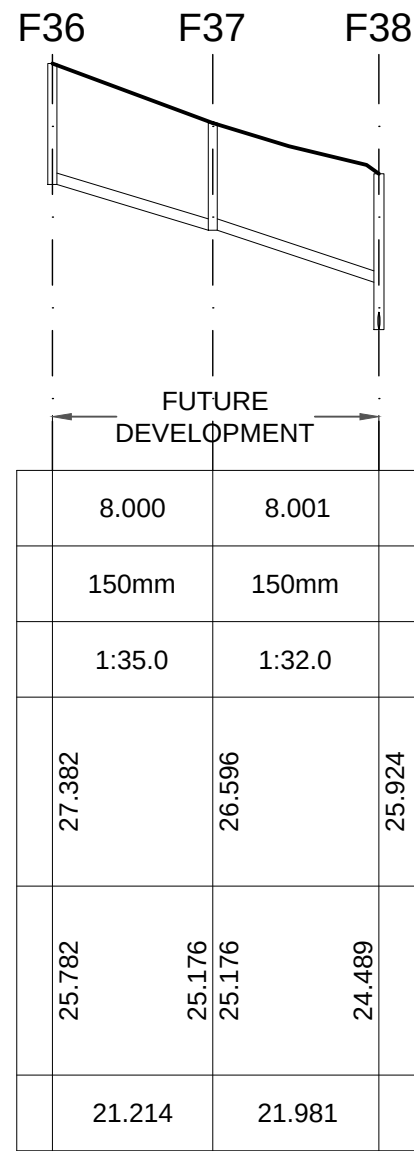


Link Name
Section Type
Slope (1:X)
Cover Level (m)
Invert Level (m)
Length (m)




Link Name
Section Type
Slope (1:X)
Cover Level (m)
Invert Level (m)
Length (m)

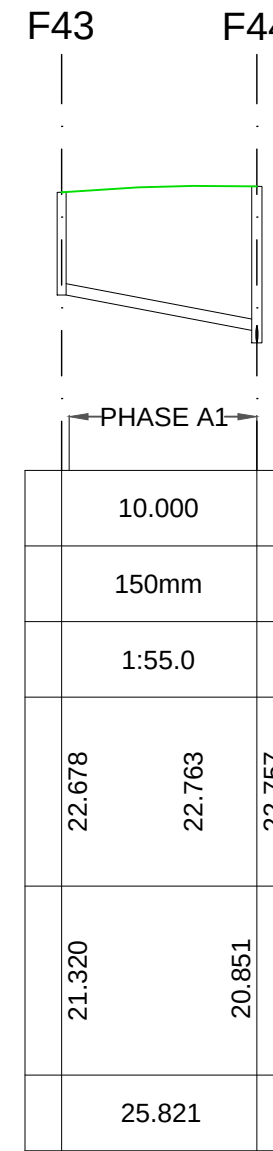


Link Name
Section Type
Slope (1:X)
Cover Level (m)
Invert Level (m)
Length (m)

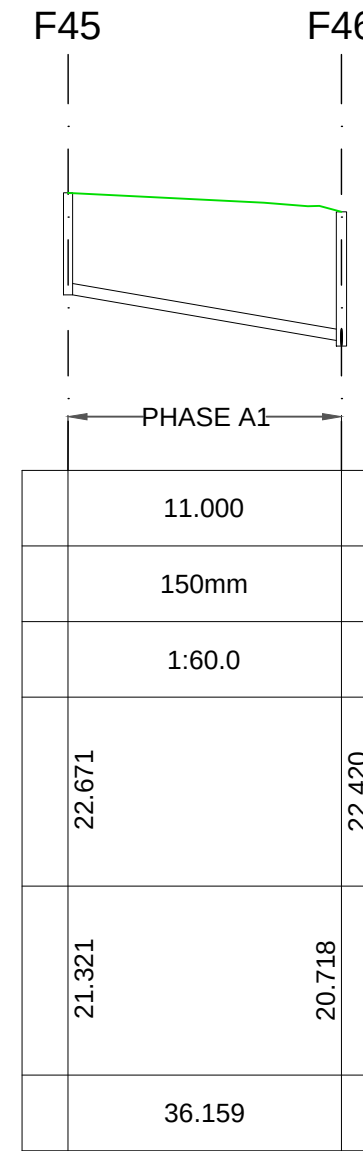

Link Name
Section Type
Slope (1:X)
Cover Level (m)
Invert Level (m)
Length (m)

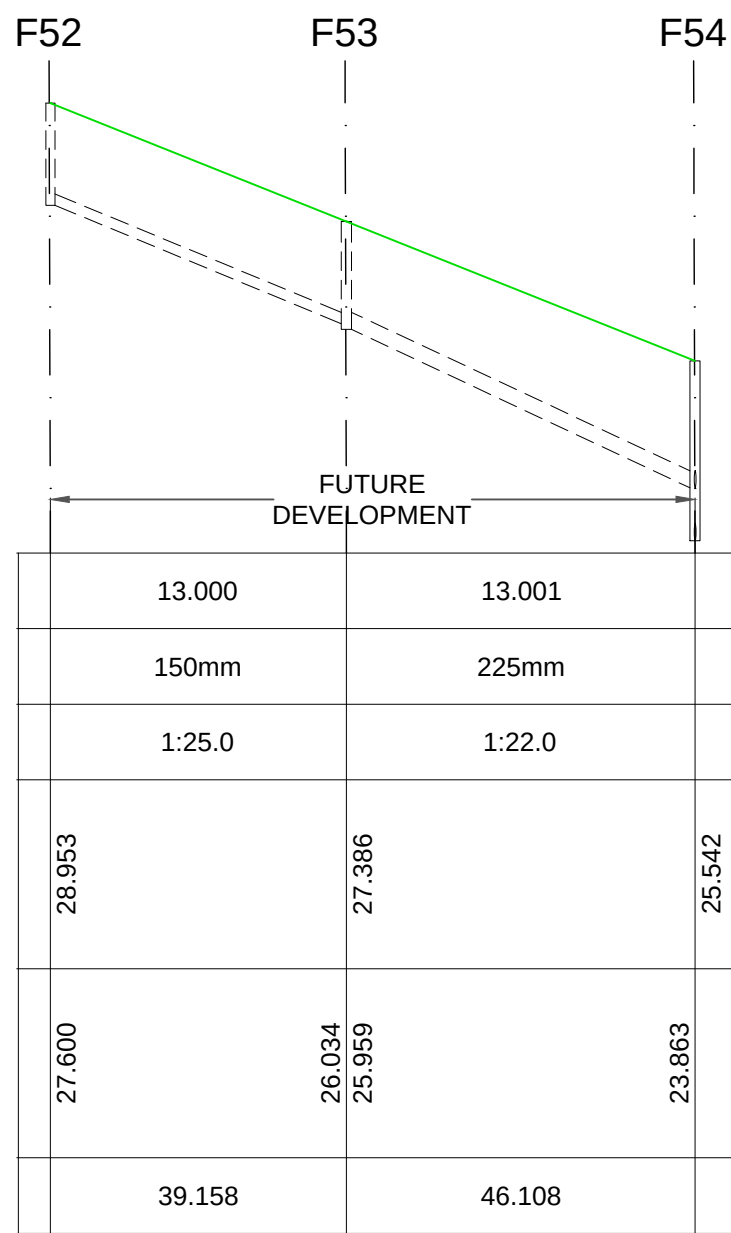

Link Name
Section Type
Slope (1:X)
Cover Level (m)
Invert Level (m)
Length (m)

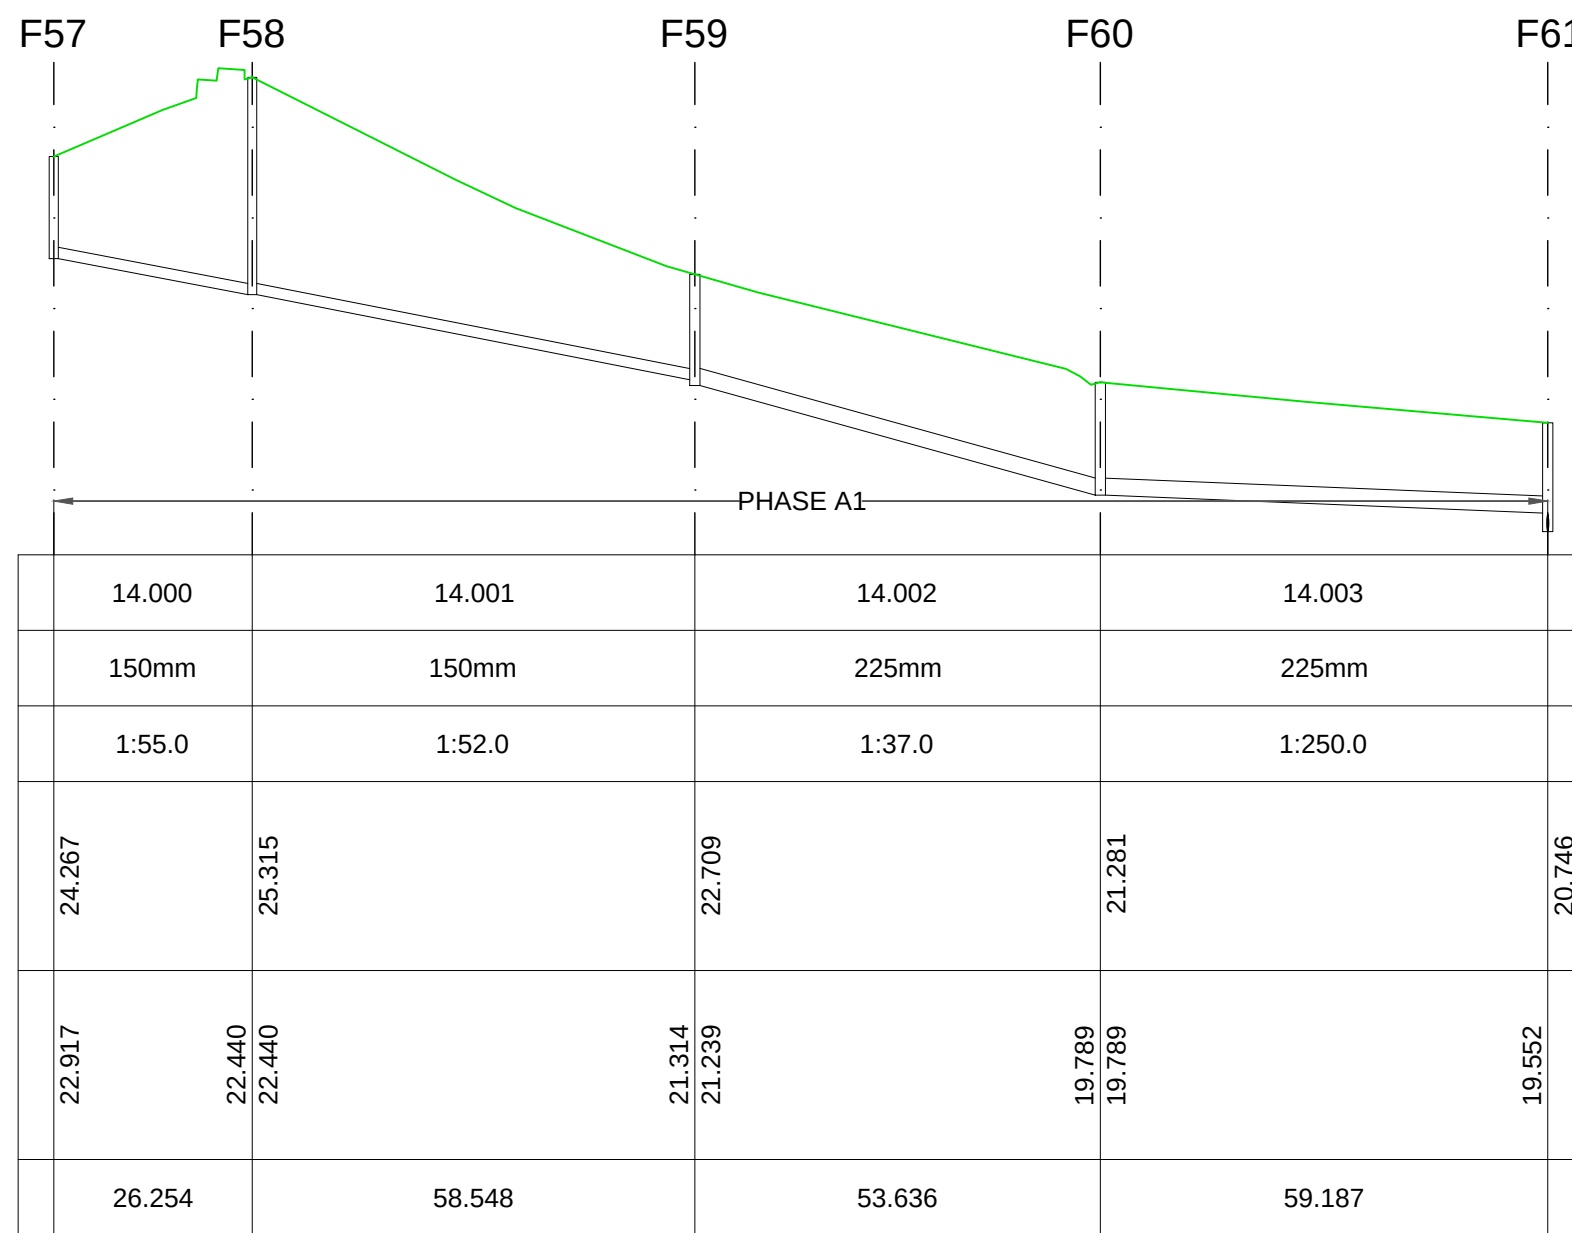

P01	ISSUED FOR PLANNING			PM	09.07.26	IPR	GH	GH
Rev	Description			By	Date	Chk'd	Rev'd	Auth



Client	CASTLETHORN OLD CONNAUGHT UCL
Project	OLD CONNAUGHT PHASE A1 LRD

GENERAL NOTES

1. ALL DIMENSIONS ARE IN METRES UNLESS NOTED OTHERWISE
2. ONLY WRITTEN DIMENSIONS SHALL BE USED. NO DIMENSIONS SHALL BE SCALED FROM THE DRAWINGS
3. ALL LEVELS ARE IN METRES AND ARE TO MALIN HEAD DATUM
4. ALL COORDINATES ARE IN METRES AND ARE TO IRISH TRANSVERSE MERCATOR
5. DRAWINGS ARE TO BE READ IN CONJUNCTION WITH THE SPECIFICATION

Purpose						FOR PLANNING					
Title											
PROPOSED FOUL DRAINAGE LONG-SECTIONS SHEET 3											
Original Scale			Drawn		Checked		Reviewed		Authorised		
1:1000 H			PM		IPR		IPR		GH		
1:100 V			Date		Date		Date		Date		
			26.02.26		26.02.26		26.02.26		26.02.26		
Status		Drawing Number							Rev		
S4		ATK-ZZ-ZZ-DR-CE-900562							P01		