


© ORDNANCE SURVEY IRELAND LICENSE NR. AR 0082526. ORDNANCE SURVEY IRELAND & GOVERNMENT OF IRELAND
ATKINS WILL NOT BE HELD LIABLE FOR THE USE OF THIS DATA ON ANY PROJECT OTHER THAN THE PROJECT.

Risk Level	- Atkins Base Line - Low Risk
	Atkins Sensitive - Medium Risk
	Atkins Private - High Risk
	Client Critical - Already Marked

P:\EDBA\Project-Data\0126446\6 Drawings-Graphics\61 AutoCad\ATK-ZZ-ZZ-DR-CE-900571.dwg

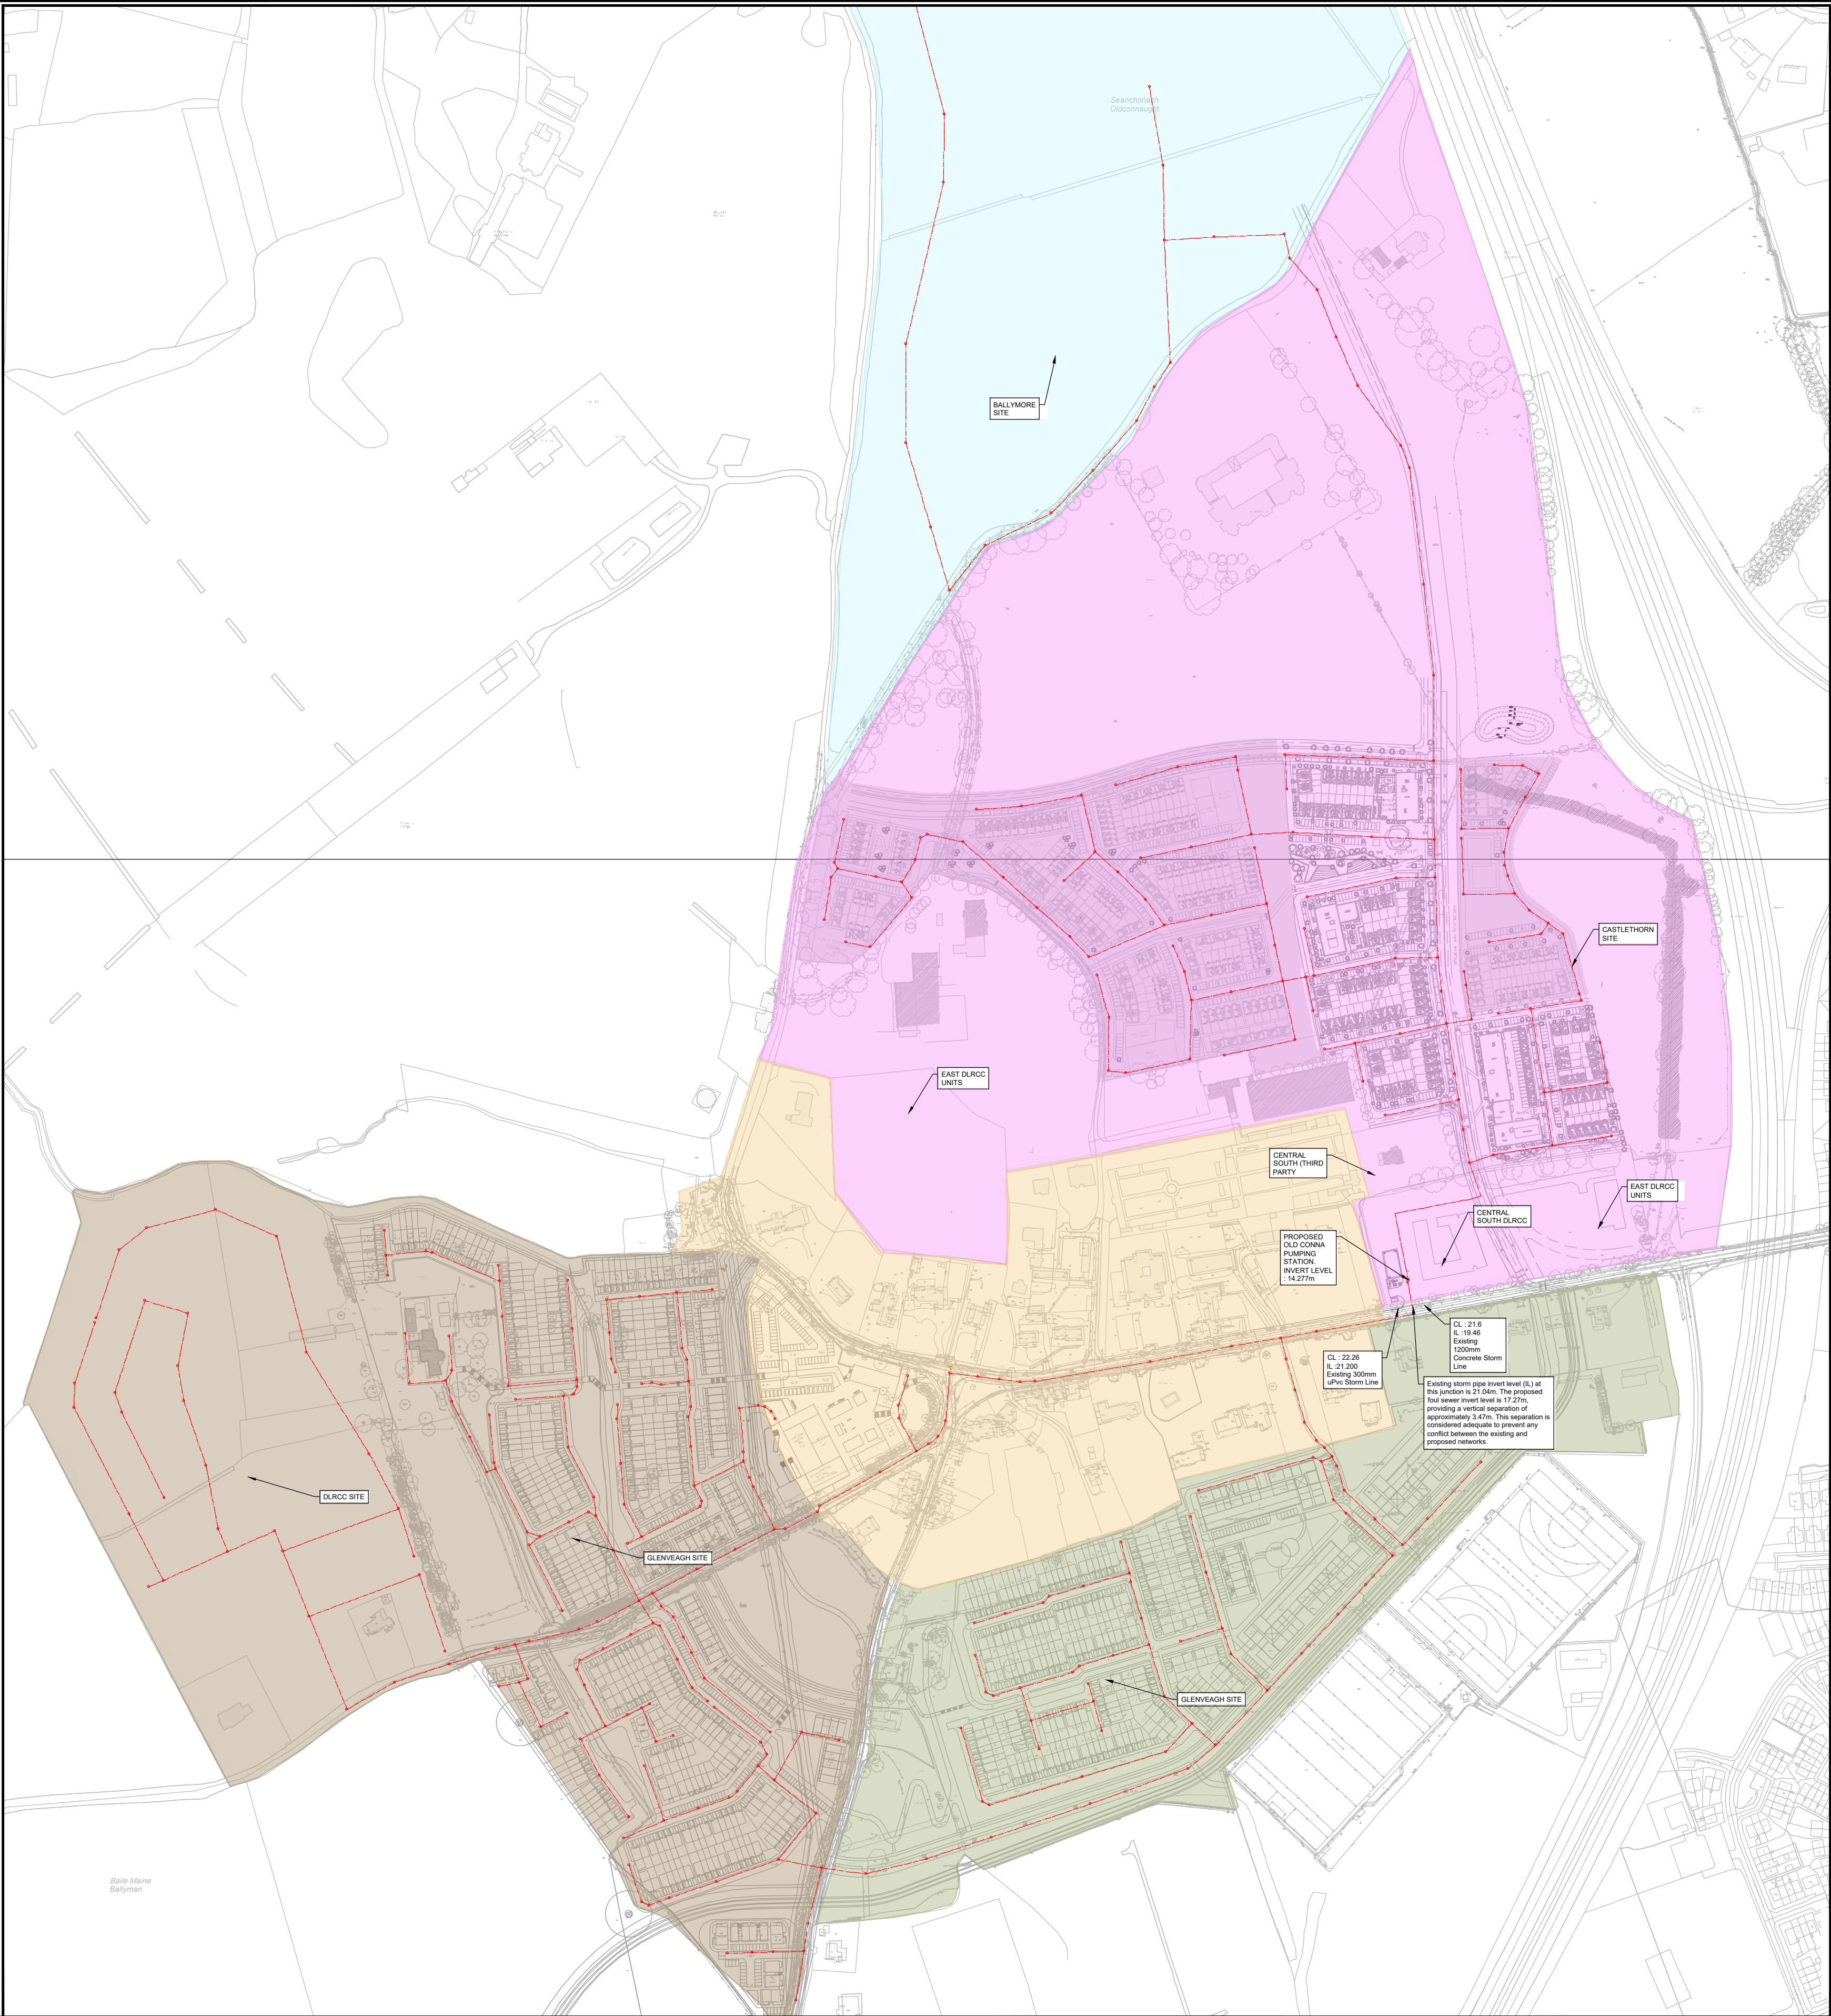

SCALE 1:2500 @ A1; 1:5000 @ A3

- GENERAL NOTES
1. ALL DIMENSIONS ARE IN METRES UNLESS NOTED OTHERWISE
 2. ONLY WRITTEN DIMENSIONS SHALL BE USED. NO DIMENSIONS SHALL BE SCALED FROM THE DRAWINGS
 3. ALL LEVELS ARE IN METRES AND ARE TO MALIN HEAD DATUM
 4. ALL COORDINATES ARE IN METRES AND ARE TO IRISH TRANSVERSE MERCATOR
 5. DRAWINGS ARE TO BE READ IN CONJUNCTION WITH THE SPECIFICATION

Purpose
FOR PLANNING

Client
CASTLETHORN OLD CONNAUGHT UCL

Title
OLD CONNA LAP
OVERALL FOUL DRAINAGE STRATEGY

Project
OLD CONNAUGHT PHASE A1 LRD

Original Scale AS SHOWN	Drawn PM Date 17.04.26	Checked IPR Date 17.04.26	Reviewed IPR Date 17.04.26	Authorised GH Date 17.04.26
----------------------------	------------------------------	---------------------------------	----------------------------------	-----------------------------------

Status S4	Drawing Number ATK-ZZ-ZZ-DR-CE-900571	Rev P02
--------------	--	------------