


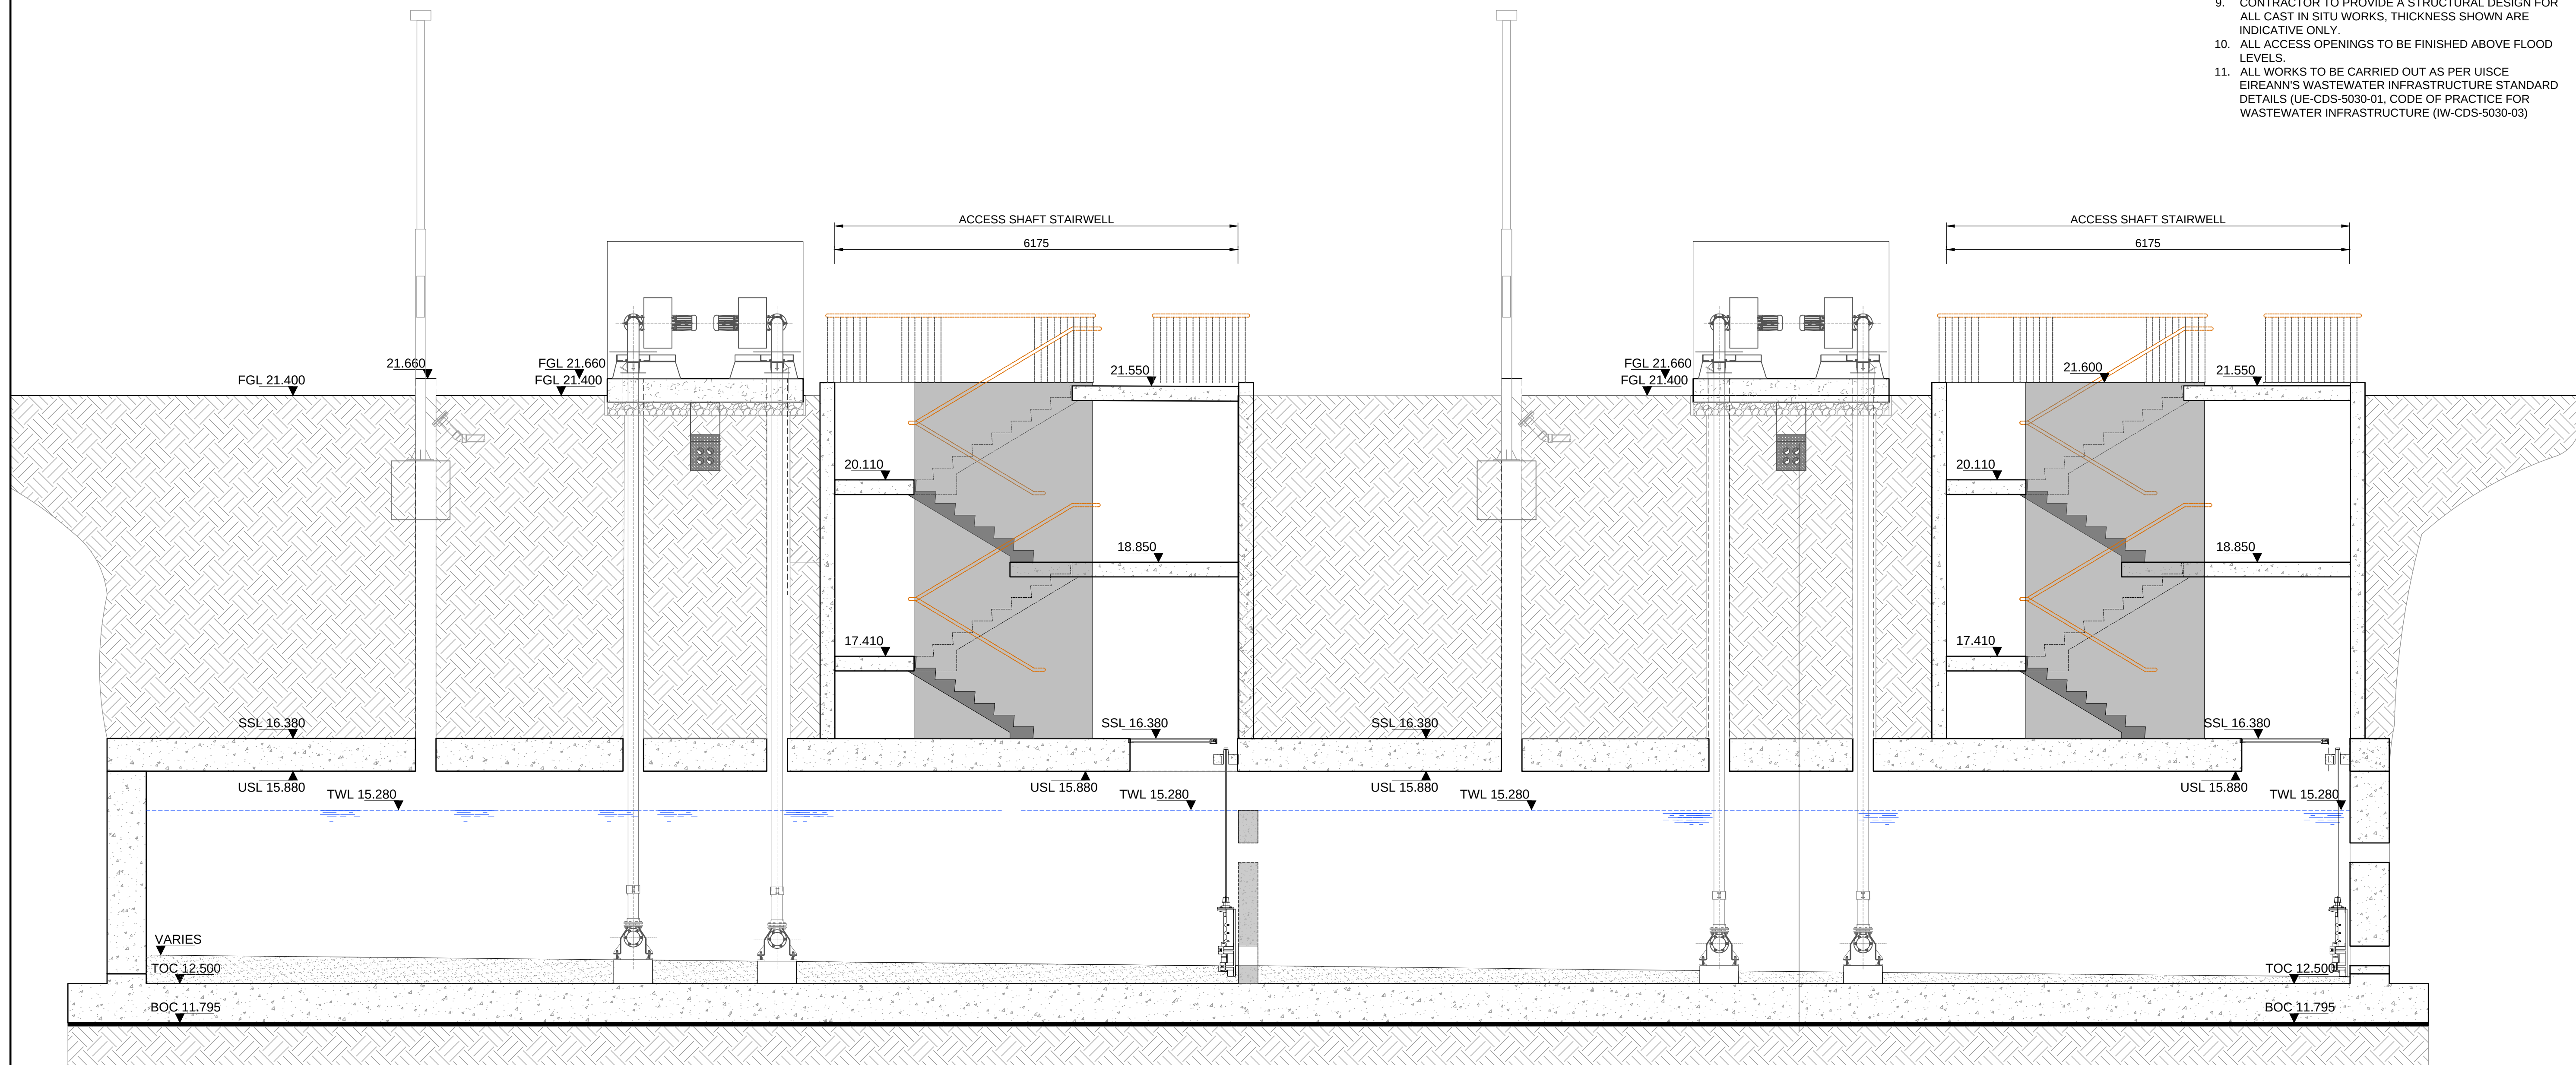

A SECTION
900575 SCALE 1:50

- ## GENERAL NOTES
1. ALL DIMENSIONS ARE IN MILLIMETRES & ALL LEVELS ARE IN METERS TO ORDINANCE DATUM UNLESS NOTED OTHERWISE
 2. ONLY WRITTEN DIMENSIONS SHALL BE USED. NO DIMENSIONS SHALL BE SCALED FROM THE DRAWINGS
 3. ALL LEVELS ARE IN METRES AND ARE TO MALIN HEAD DATUM
 4. ALL COORDINATES ARE IN METRES AND ARE TO IRISH TRANSVERSE MERCATOR 1995 WITH ETRS89 DATUM COORDINATE SYSTEM.
 5. DRAWINGS ARE TO BE READ IN CONJUNCTION WITH THE SPECIFICATION
 6. DRAIN AND VENT LINES IN PUMP WILL BE FINISHED AS PER PUMP MANUFACTURER'S RECOMMENDATIONS.
 7. WETWELL BENCHING TO BE CONFIRMED BY THE PUMP SUPPLIER.
 8. FOR SUPERSTRUCTURE DETAILS, REFER ARCHITECTURAL DRAWINGS ATK-ZZ-ZZ-DR-CE-900574
 9. CONTRACTOR TO PROVIDE A STRUCTURAL DESIGN FOR ALL CAST IN SITU WORKS, THICKNESS SHOWN ARE INDICATIVE ONLY.
 10. ALL ACCESS OPENINGS TO BE FINISHED ABOVE FLOOD LEVELS.
 11. ALL WORKS TO BE CARRIED OUT AS PER UISC EIREANN'S WASTEWATER INFRASTRUCTURE STANDARD DETAILS (UE-CD5-5030-01, CODE OF PRACTICE FOR WASTEWATER INFRASTRUCTURE (IW-CD5-5030-03)

© ORDNANCE SURVEY IRELAND LICENSE NR. AR 0082526. ORDNANCE SURVEY IRELAND & GOVERNMENT OF IRELAND

ATKINS WILL NOT BE HELD LIABLE FOR THE USE OF THIS DATA ON ANY PROJECT OTHER THAN THE PROJECT:

Risk Level	
	- Atkins Base Line - Low Risk
	Atkins Sensitive - Medium Risk
	Atkins Private - High Risk
	Client Critical - Already Marked

P02	ISSUED FOR PLANNING	PM	15.09.26	JPR	GH	GH			
P01	ISSUED FOR PLANNING	PM	09.09.26	PS	GH	GH			
Rev	Description	By	Date	Chk'd	Rev'd	Auth			



DUBLIN | CORK | GALWAY | DUNDALK

**ATKINS HOUSE, 150 AIRSIDE BUSINESS PARK,
SWORDS, DUBLIN, K67 KSW4.**

Tel : +353 1 810 8000 Email : info.ie@atkinsreals.com

Atkins House, 150-155 Airside Business Park, Swords, Co. Dublin Tel (+353) 01 810 8000 Fax (+353) 01 810 8001	Unit B2, 2200 Cork Airport Business Park, Cork Tel (+353) 021 429 0300 Fax (+353) 021 429 0360	1st Floor Technology House Parkmore Technology Park, Galway Tel (+353) 091 786 050 Fax (+353) 091 779 830
--	---	--

Client		PROPOSED PUMP STATION & EMERGENCY 24hr STORAGE TANK CROSS-SECTIONS SHEET 1					
Project		Original Scale	Drawn	Checked	Reviewed	Authorised	
OLD CONNAUGHT PHASE A1 LRD		AS SHOWN	PM	PS	PS	GH	
		Date	31.09.26	Date	31.09.26	Date	31.09.26
Status		Drawing Number				Rev	
S4		ATK-ZZ-ZZ-DR-CE-900575				P02	