


A1

DO NOT SCALE

File: ATK-ZZ-ZZ-DR-CE-900572_900580.dwg
Date: Sep 15, 2026 - 5:43pm
Plotted by: SHEP8400

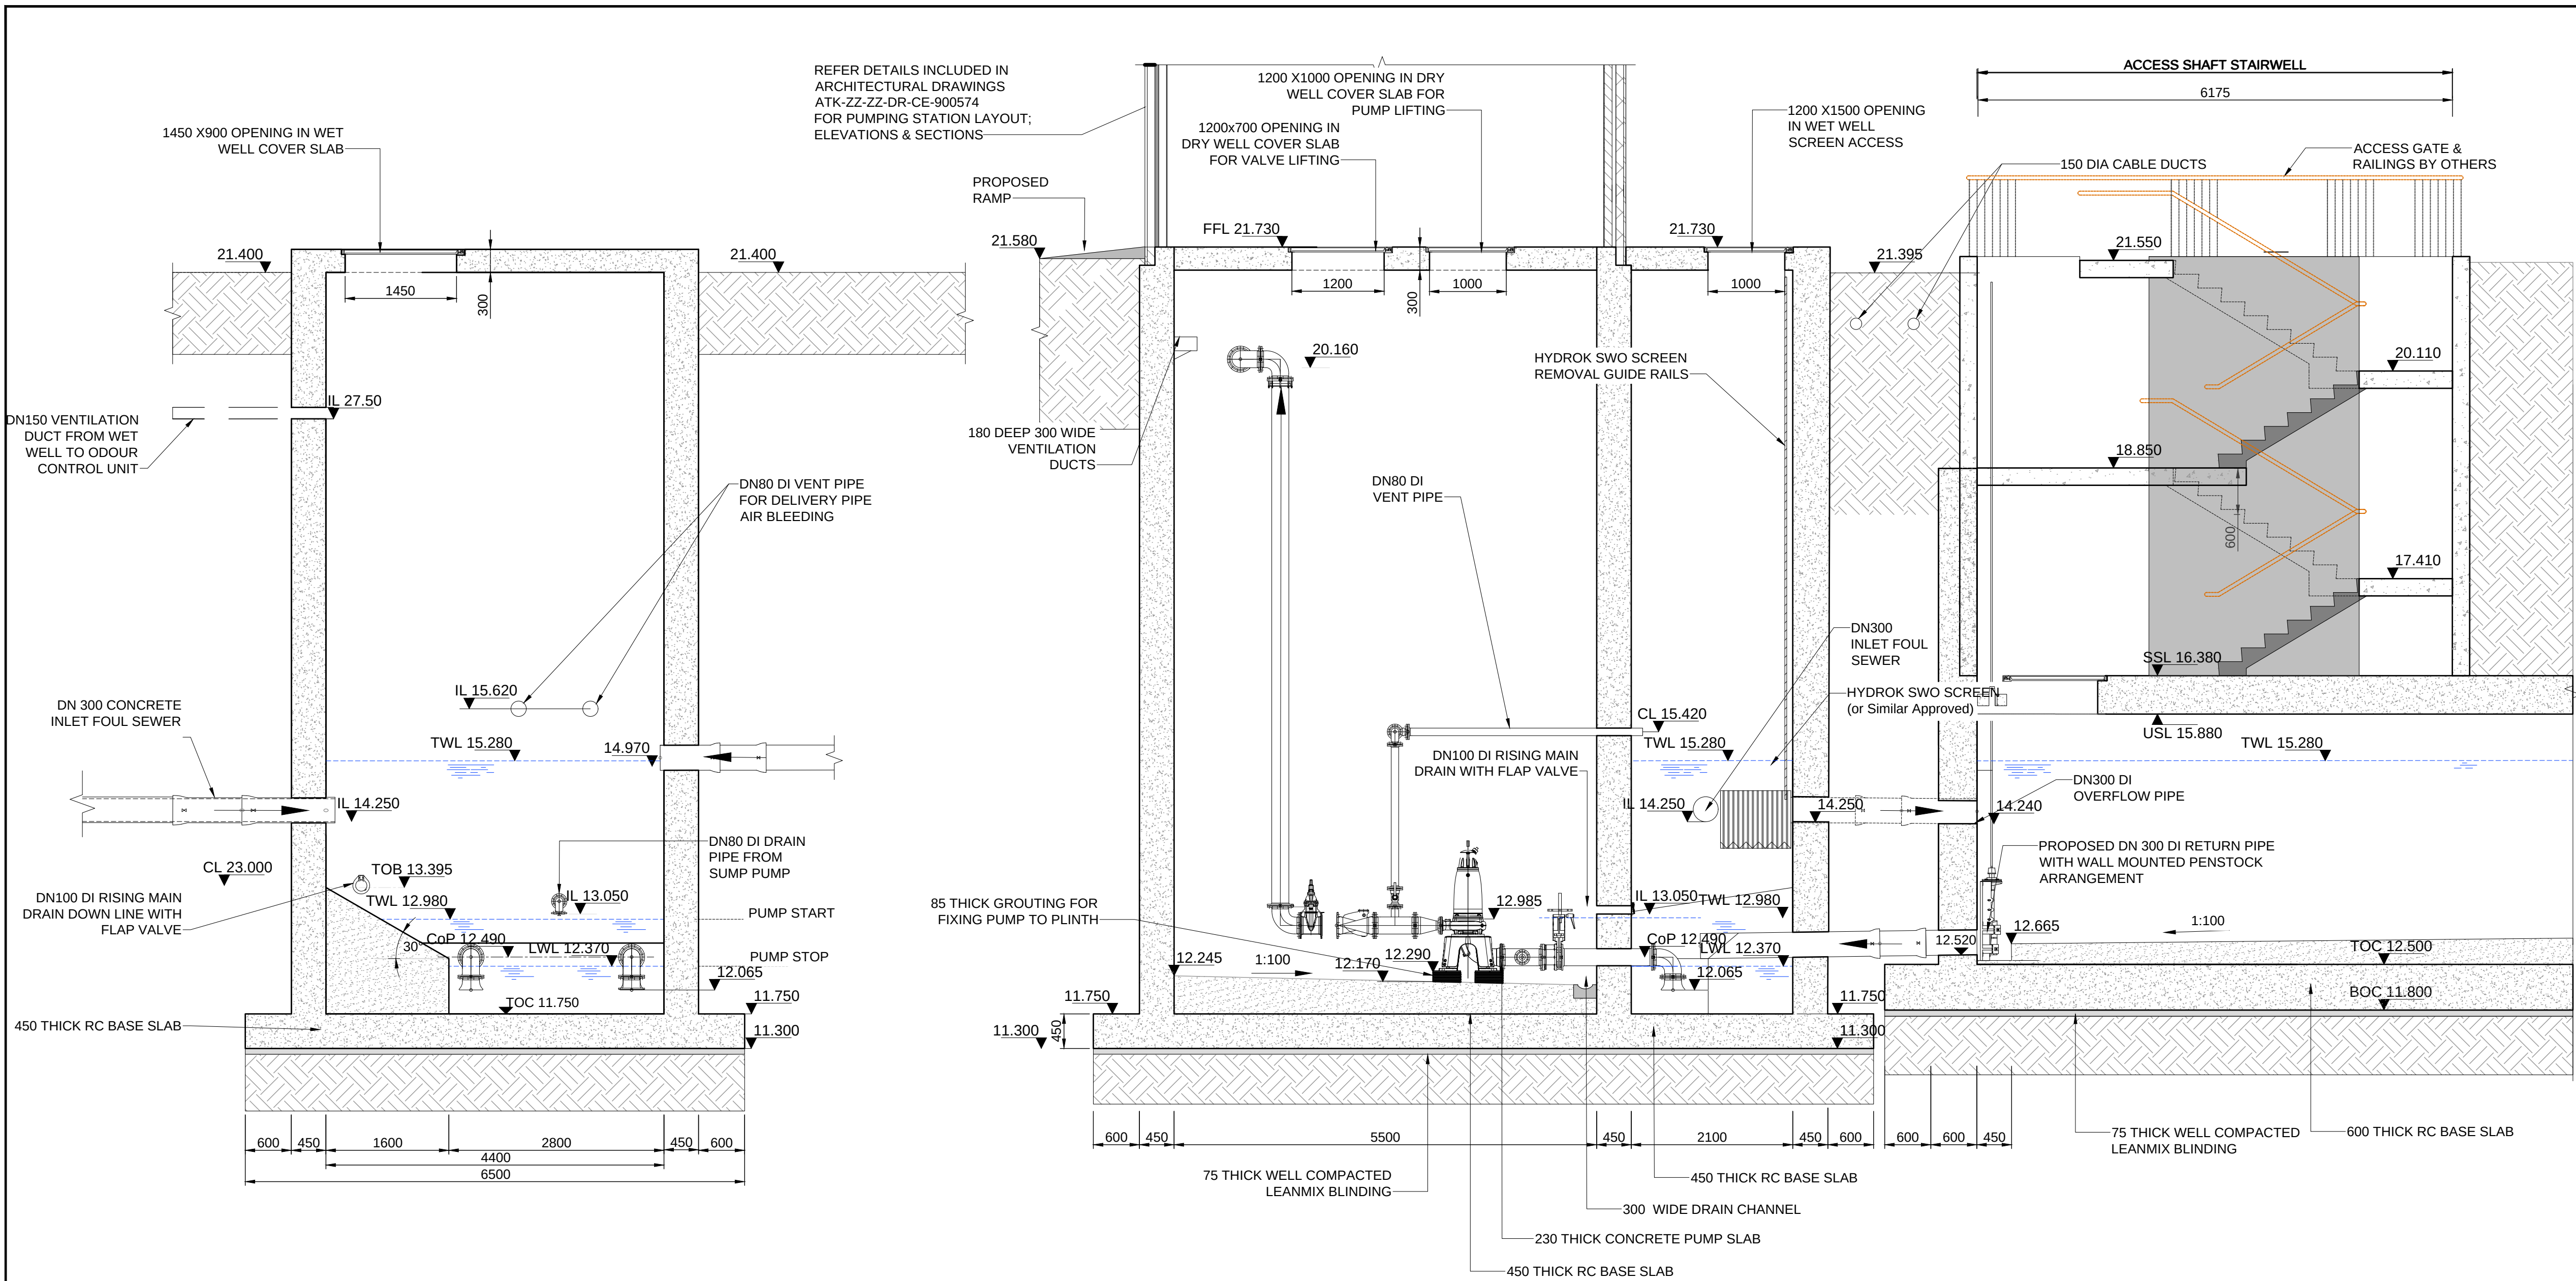

B SECTION
900572
SCALE 1:50

C SECTION
900572
SCALE 1:50

- GENERAL NOTES
1. ALL DIMENSIONS ARE IN MILLIMETRES & ALL LEVELS ARE IN METERS TO ORDINANCE DATUM UNLESS NOTED OTHERWISE
 2. ONLY WRITTEN DIMENSIONS SHALL BE USED. NO DIMENSIONS SHALL BE SCALED FROM THE DRAWINGS
 3. ALL LEVELS ARE IN METRES AND ARE TO MALIN HEAD DATUM
 4. ALL COORDINATES ARE IN METRES AND ARE TO IRISH TRANSVERSE MERCATOR 1995 WITH ETRS89 DATUM COORDINATE SYSTEM.
 5. DRAIN AND VENT LINES IN PUMP WILL BE FINISHED AS PER PUMP MANUFACTURER'S RECOMMENDATIONS.
 6. WETWELL BENCHING TO BE CONFIRMED BY THE PUMP SUPPLIER.
 7. ALL WORKS TO BE CARRIED OUT AS PER UISCE EIREANN'S WASTEWATER INFRASTRUCTURE STANDARD DETAILS (UE-CDS-5030-01, CODE OF PRACTICE FOR WASTEWATER INFRASTRUCTURE (IW-CDS-5030-03)

© ORDINANCE SURVEY IRELAND LICENSE NR. AR 0082526. ORDINANCE SURVEY IRELAND & GOVERNMENT OF IRELAND
ATKINS WILL NOT BE HELD LIABLE FOR THE USE OF THIS DATA ON ANY PROJECT OTHER THAN THE PROJECT.

Risk Level	- Atkins Base Line - Low Risk
	Atkins Sensitive - Medium Risk
	Atkins Private - High Risk
	Client Critical - Already Marked

Rev	Description	By	Date	Chk'd	Rev'd	Auth
P02	ISSUED FOR PLANNING	PM	15.09.26	IPR	GH	GH
P01	ISSUED FOR PLANNING	PM	09.09.26	PS	GH	GH



DUBLIN | CORK | GALWAY | DUNDALK
ATKINS HOUSE, 150 AIRSIDE BUSINESS PARK,
SWORDS, DUBLIN, K67 K5W4.
Tel : +353 1 810 8000 Email : info.ie@atkinsrealis.com

Atkins House, 150-155 Airside
Business Park, Swords, Co. Dublin
Tel (+353) 01 810 8000 Fax (+353) 01 810 8001

Unit 28, 2200 Cork Airport
Business Park, Cork
Tel (+353) 021 429 0300 Fax (+353) 021 429 0360

1st Floor Technology House
Parkmore Technology Park, Galway
Tel (+353) 091 786 950 Fax (+353) 091 779 830

Client
CASTLETHORN OLD CONNAUGHT UCL

Project
OLD CONNAUGHT PHASE A1 LRD

Purpose FOR PLANNING						
Title PROPOSED PUMP STATION & EMERGENCY 24hr STORAGE TANK CROSS-SECTIONS SHEET 2						
Original Scale AS SHOWN	Drawn PM Date 31.09.26	Checked PS Date 31.09.26	Reviewed PS Date 31.09.26	Authorised GH Date 31.09.26		
Status S4	Drawing Number ATK-ZZ-ZZ-DR-CE-900576				Rev P02	