
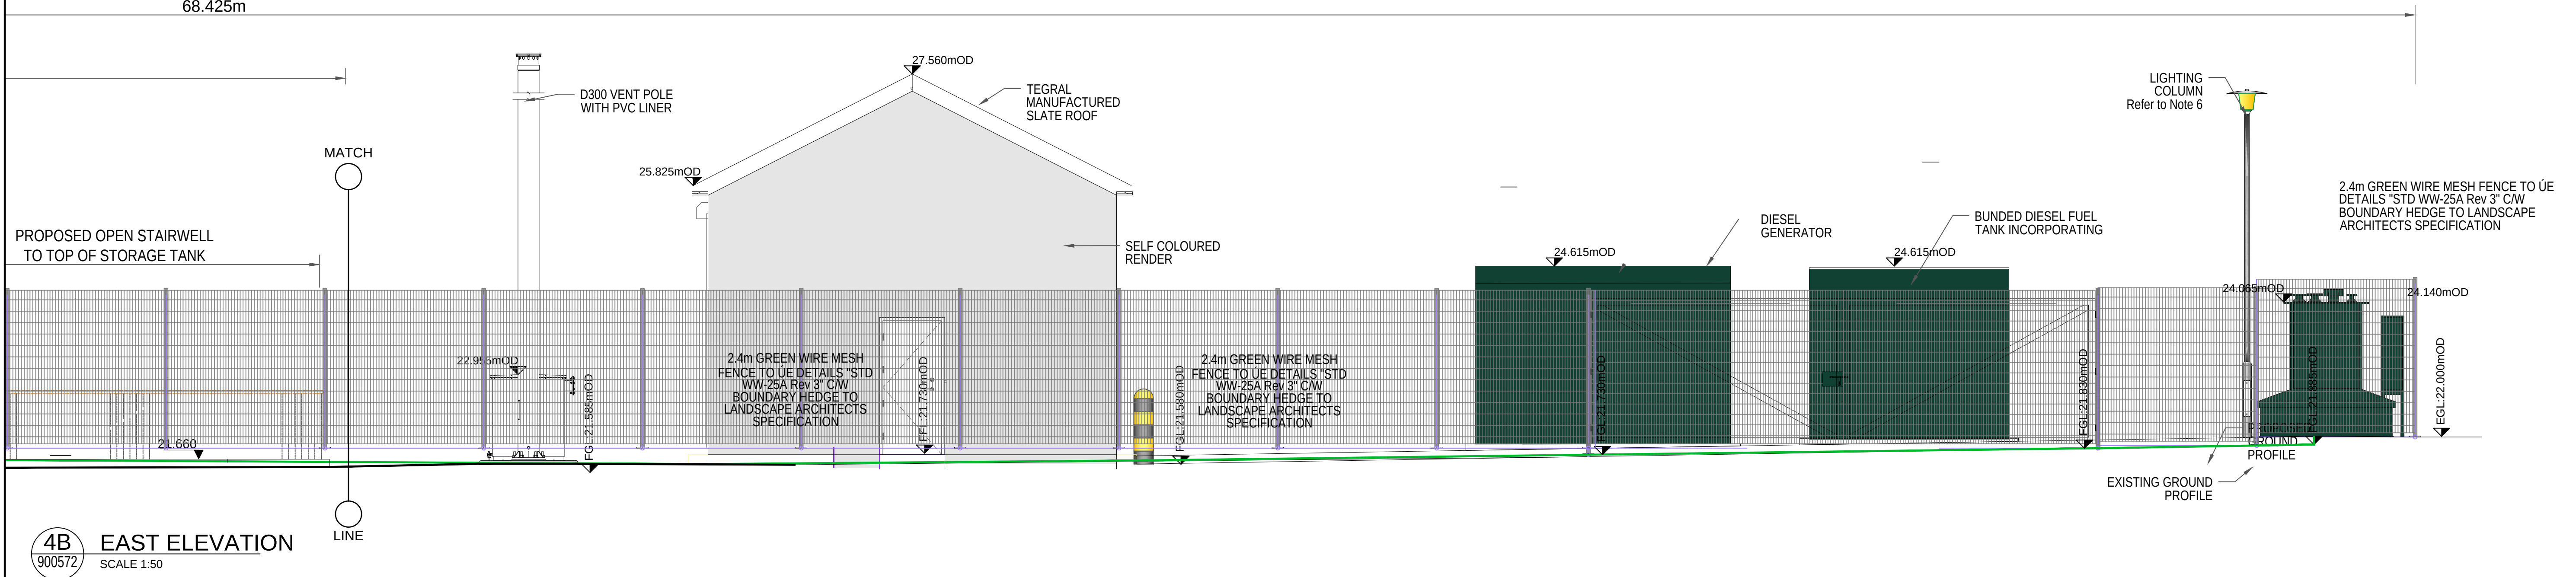


A1

DO NOT SCALE

File: ATK-ZZ-ZZ-DR-CE-900572_900580.dwg
Date: Sep 15, 2026 - 5:44pm
Printed by: SHEP8400

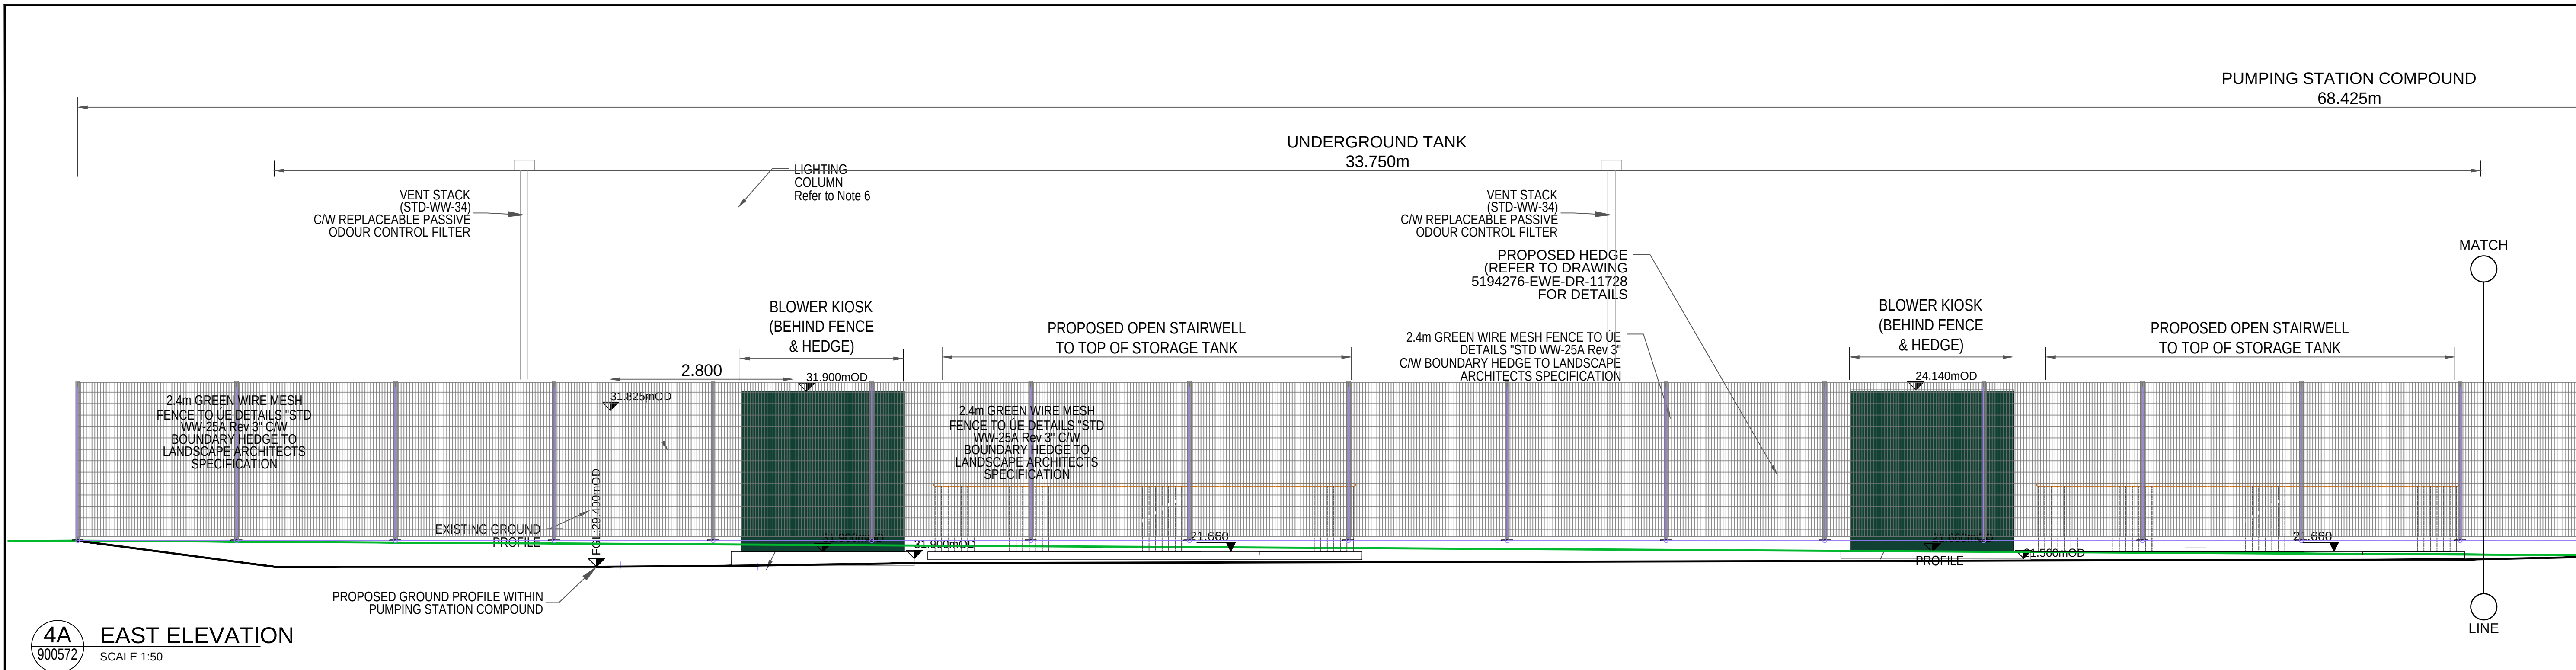

© ORDNANCE SURVEY IRELAND LICENSE NR.
AR 0082526. ORDNANCE SURVEY IRELAND &
GOVERNMENT OF IRELAND
ATKINS WILL NOT BE HELD LIABLE FOR THE
USE OF THIS DATA ON ANY PROJECT OTHER
THAN THE PROJECT.

GENERAL NOTES

- ALL DIMENSIONS ARE IN METERS & ALL LEVELS ARE IN METERS TO ORDINANCE DATUM UNLESS NOTED OTHERWISE
- ONLY WRITTEN DIMENSIONS SHALL BE USED. NO DIMENSIONS SHALL BE SCALED FROM THE DRAWINGS
- ALL LEVELS ARE IN METRES AND ARE TO MALIN HEAD DATUM
- ALL COORDINATES ARE IN METRES AND ARE TO IRISH TRANSVERSE MERCATOR 1995 WITH ETRS89 DATUM COORDINATE SYSTEM.
- DRAWINGS ARE TO BE READ IN CONJUNCTION WITH THE SPECIFICATION
- DRAIN AND VENT LINES IN PUMP WILL BE FINISHED AS PER PUMP MANUFACTURER'S RECOMMENDATIONS.

- WETWELL BENCHING TO BE CONFIRMED BY THE PUMP SUPPLIER.
- FOR SUPERSTRUCTURE DETAILS, REFER ARCHITECTURAL DRAWINGS ATK-ZZ-ZZ-DR-CE-900574.
- CONTRACTOR TO PROVIDE A STRUCTURAL DESIGN FOR ALL CAST IN SITU WORKS, THICKNESS SHOWN ARE INDICATIVE ONLY.
- ALL ACCESS OPENINGS TO BE FINISHED ABOVE FLOOD LEVELS
- ALL WORKS TO BE CARRIED OUT AS PER UISCÉ EIREANN'S WASTEWATER INFRASTRUCTURE STANDARD DETAILS (UE-CDS-5030-01, CODE OF PRACTICE FOR WASTEWATER INFRASTRUCTURE (W-CDS-5030-03)

Rev	Description	By	Date	Chk'd	Rev'd	Auth
P01	ISSUED FOR PLANNING	PM	09.09.26	PS	GH	GH



DUBLIN | CORK | GALWAY | DUNDALK
ATKINS HOUSE, 150 AIRSIDE BUSINESS PARK,
SWORDS, DUBLIN, K67 K5W4.
Tel : +353 1 810 8000 Email : info.ie@atkinsrealis.com
Unit 28, 2200 Cork Airport
Business Park, Cork
Tel (+353) 021 429 0300
Fax (+353) 01 810 8001
1st Floor Technology House
Parkmore Technology Park, Galway
Tel (+353) 091 786 050
Fax (+353) 091 779 830

Client
CASTLETHORN OLD CONNAUGHT UCL
Project
OLD CONNAUGHT PHASE A1 LRD

Purpose FOR PLANNING						
Title PROPOSED PUMP STATION & EMERGENCY 24hr STORAGE TANK BOUNDARY ELEVATIONS SHEET 3						
Original Scale 1:XXX at A1 1:XXX at A3	Drawn PM Date 31.09.26	Checked PS Date 31.09.26	Reviewed PS Date 31.09.26	Authorised GH Date 31.09.26		
Status S4	Drawing Number ATK-ZZ-ZZ-DR-CE-900580				Rev P01	