



A1

DO NOT SCALE

File: ATK-ZZ-ZZ-DR-CE-900581.dwg
Date: Sep 22, 2026 - 3:59pm
Plotted by: MURR7315

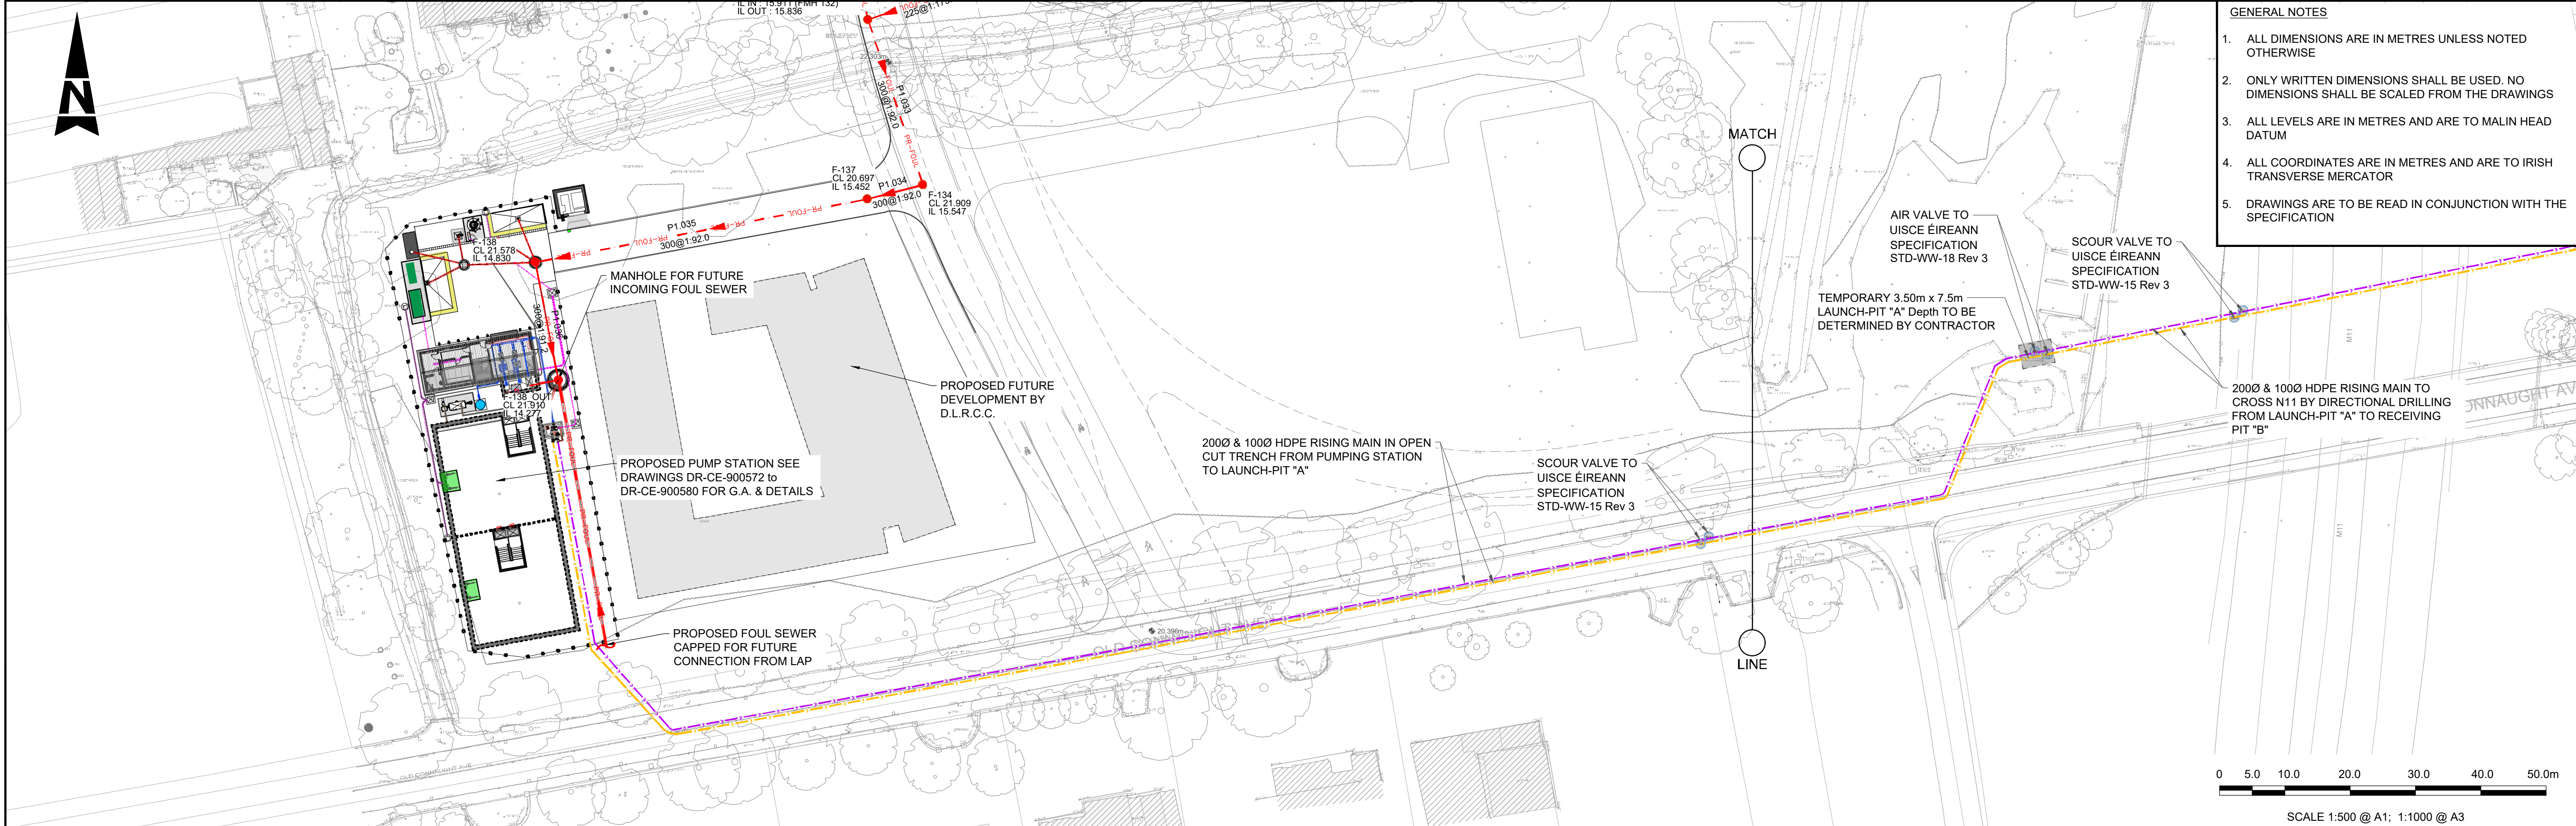

- GENERAL NOTES
1. ALL DIMENSIONS ARE IN METRES UNLESS NOTED OTHERWISE
 2. ONLY WRITTEN DIMENSIONS SHALL BE USED. NO DIMENSIONS SHALL BE SCALED FROM THE DRAWINGS
 3. ALL LEVELS ARE IN METRES AND ARE TO MALIN HEAD DATUM
 4. ALL COORDINATES ARE IN METRES AND ARE TO IRISH TRANSVERSE MERCATOR
 5. DRAWINGS ARE TO BE READ IN CONJUNCTION WITH THE SPECIFICATION

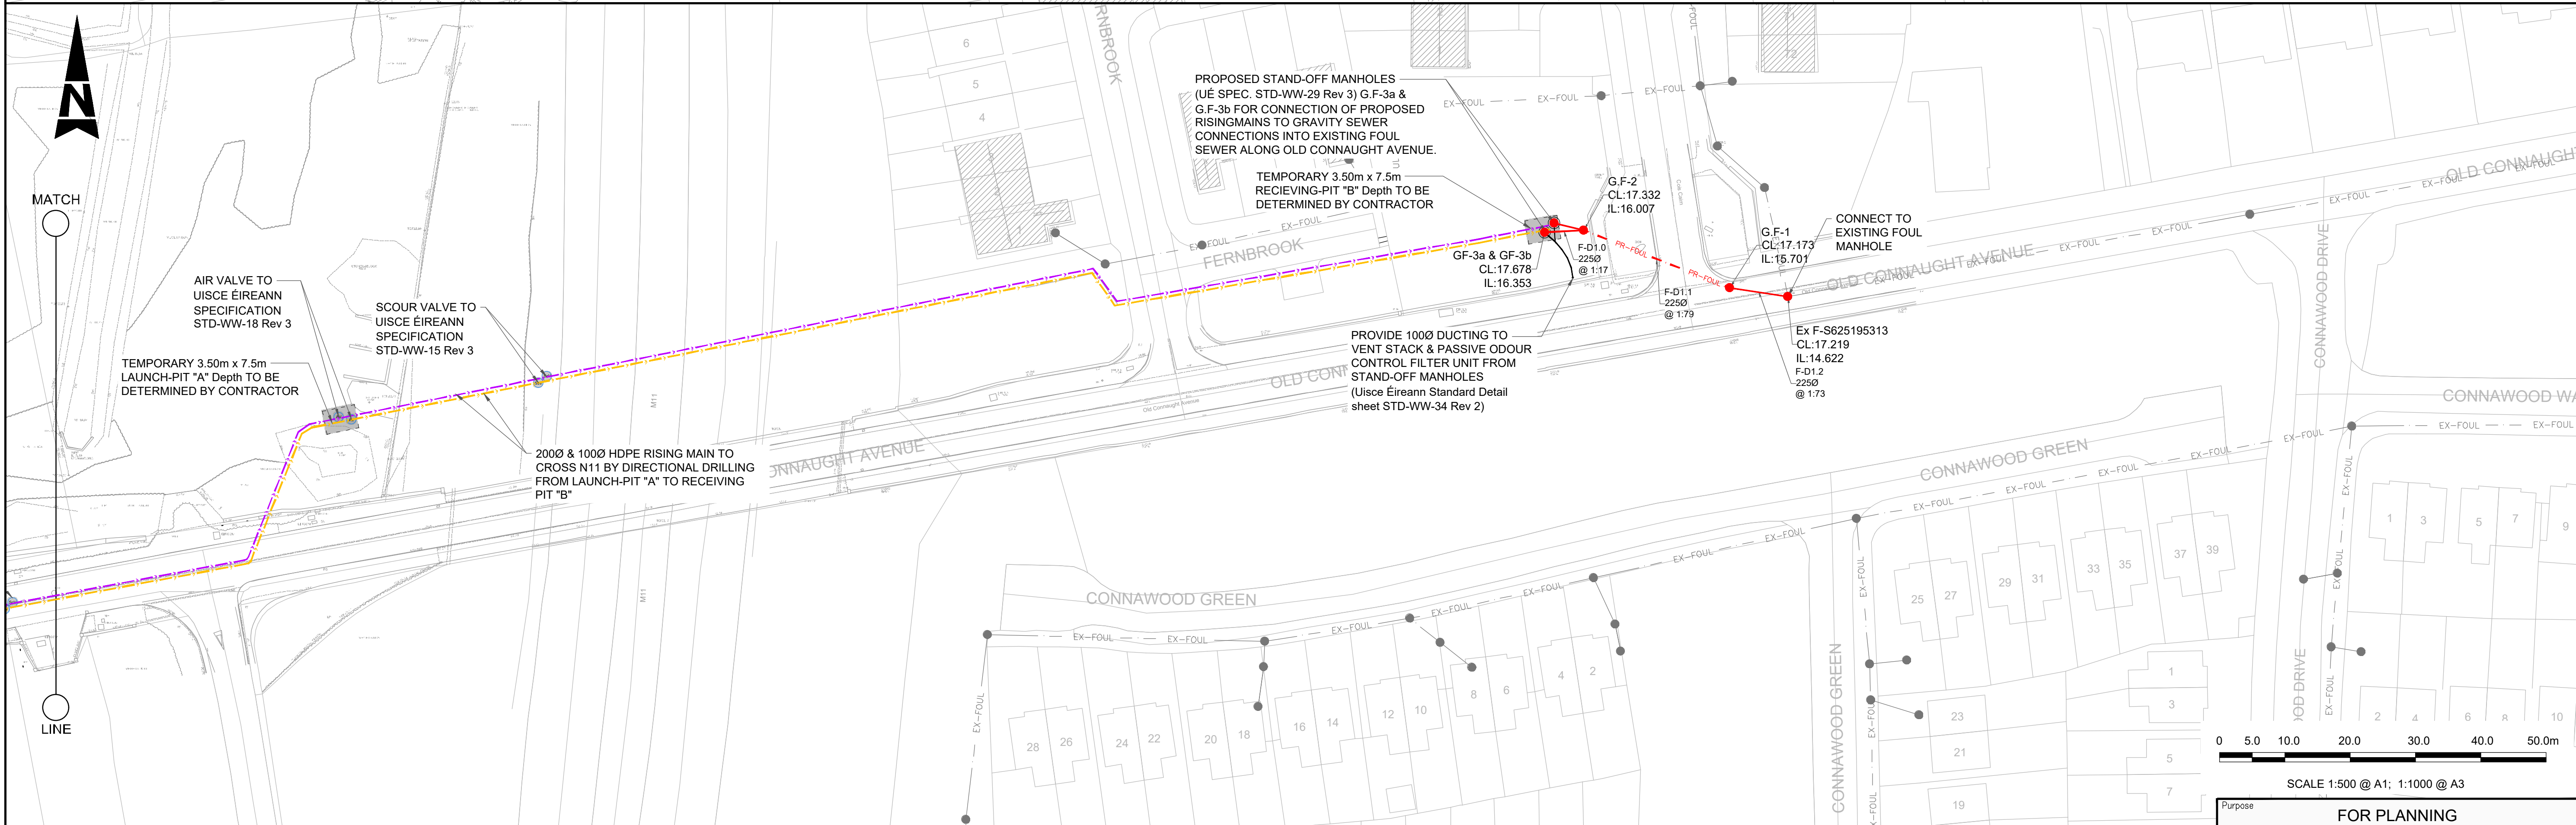

© ORDNANCE SURVEY IRELAND LICENSE NR. AR 0082526. ORDNANCE SURVEY IRELAND & GOVERNMENT OF IRELAND ATKINS WILL NOT BE HELD LIABLE FOR THE USE OF THIS DATA ON ANY PROJECT OTHER THAN THE PROJECT. Risk Level - Atkins Base Line - Low Risk Atkins Sensitive - Medium Risk Atkins Private - High Risk Client Critical - Already Marked										LEGEND:- PR-FOUL PROPOSED (UPVC) GRAVITY FOUL DRAINAGE, DIAMETER AS INDICATED (IW-CDS-5030-03, SECTION 3.13.3) PR-FOUL PROPOSED (UPVC) GRAVITY FOUL SEWER & MANHOLES, ALLOWANCE FOR FUTURE DEVELOPMENT F-60 CL 21.265 IL 19.850 PROPOSED FOUL MANHOLE (IW-STD-WW-09,10,11,12) EX-FOUL EXISTING FOUL SEWER & MANHOLE SCOUR VALVE TO UIISCE ÉIREANN SPECIFICATION STD-WW-15 REV 3 AIR VALVE TO UIISCE ÉIREANN SPECIFICATION STD-WW-18 REV 3 PROPOSED THRUST PIT										AtkinsRéalís DUBLIN CORK GALWAY DUNDALK ATKINS HOUSE, 150 AIRSIDE BUSINESS PARK, SWORDS, DUBLIN, K67 KSW4. Tel : +353 1 810 8000 Email : info.ie@atkinsrealis.com Atkins House, 150-155 Airside Business Park, Swords, Co. Dublin Tel (+353) 01 810 8000 Fax (+353) 01 810 8001 Unit 28, 2200 Cork Airport Business Park, Cork Tel (+353) 021 429 0300 Fax (+353) 021 429 0360 1st Floor Technology House Parkmore Technology Park, Galway Tel (+353) 091 786 050 Fax (+353) 091 779 830										Client CASTLETHORN OLD CONNAUGHT UCL Title PROPOSED FOUL RISING MAINS & PUMPING STATION SITE LAYOUT PLAN									
										Project OLD CONNAUGHT PHASE A1 LRD										Original Scale 1: 500 at A1 1:1000 at A3 Drawn PM Date 22.06.26 Checked PS Date 22.06.26 Reviewed PS Date 22.06.26 Authoriaed GH Date 22.06.26																			
										Status S4 Drawing Number ATK-ZZ-ZZ-DR-CE-900581 Rev P04																													