



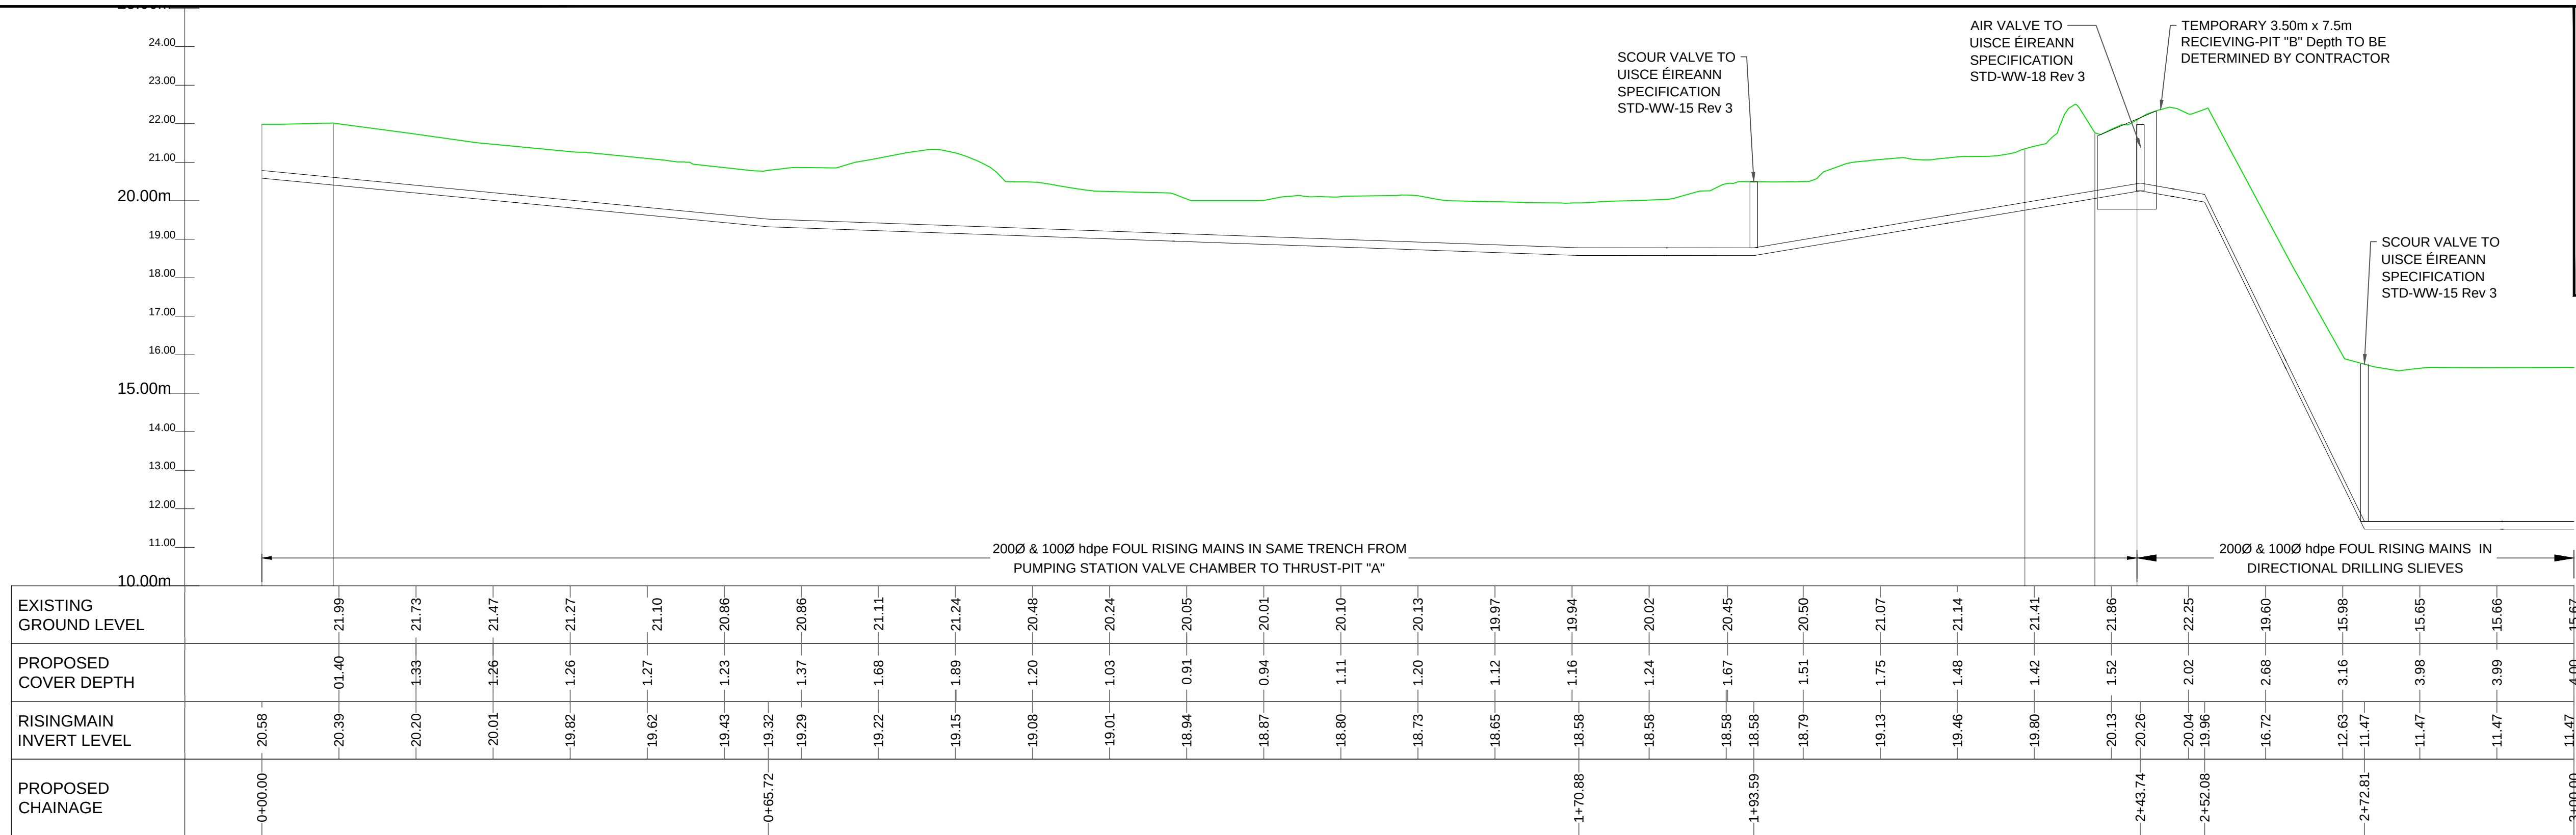


### GENERAL NOTES

1. ALL DIMENSIONS ARE IN METRES UNLESS NOTED OTHERWISE
2. ONLY WRITTEN DIMENSIONS SHALL BE USED. NO DIMENSIONS SHALL BE SCALED FROM THE DRAWINGS
3. ALL LEVELS ARE IN METRES AND ARE TO MALIN HEAD DATUM
4. ALL COORDINATES ARE IN METRES AND ARE TO IRISH TRANSVERSE MERCATOR
5. DRAWINGS ARE TO BE READ IN CONJUNCTION WITH THE SPECIFICATION

FOUL RISINGMAIN CH 0+00.00 TO 3+00.00M  
SCALE: H 1:500,V 1:100. DATUM: 10.000

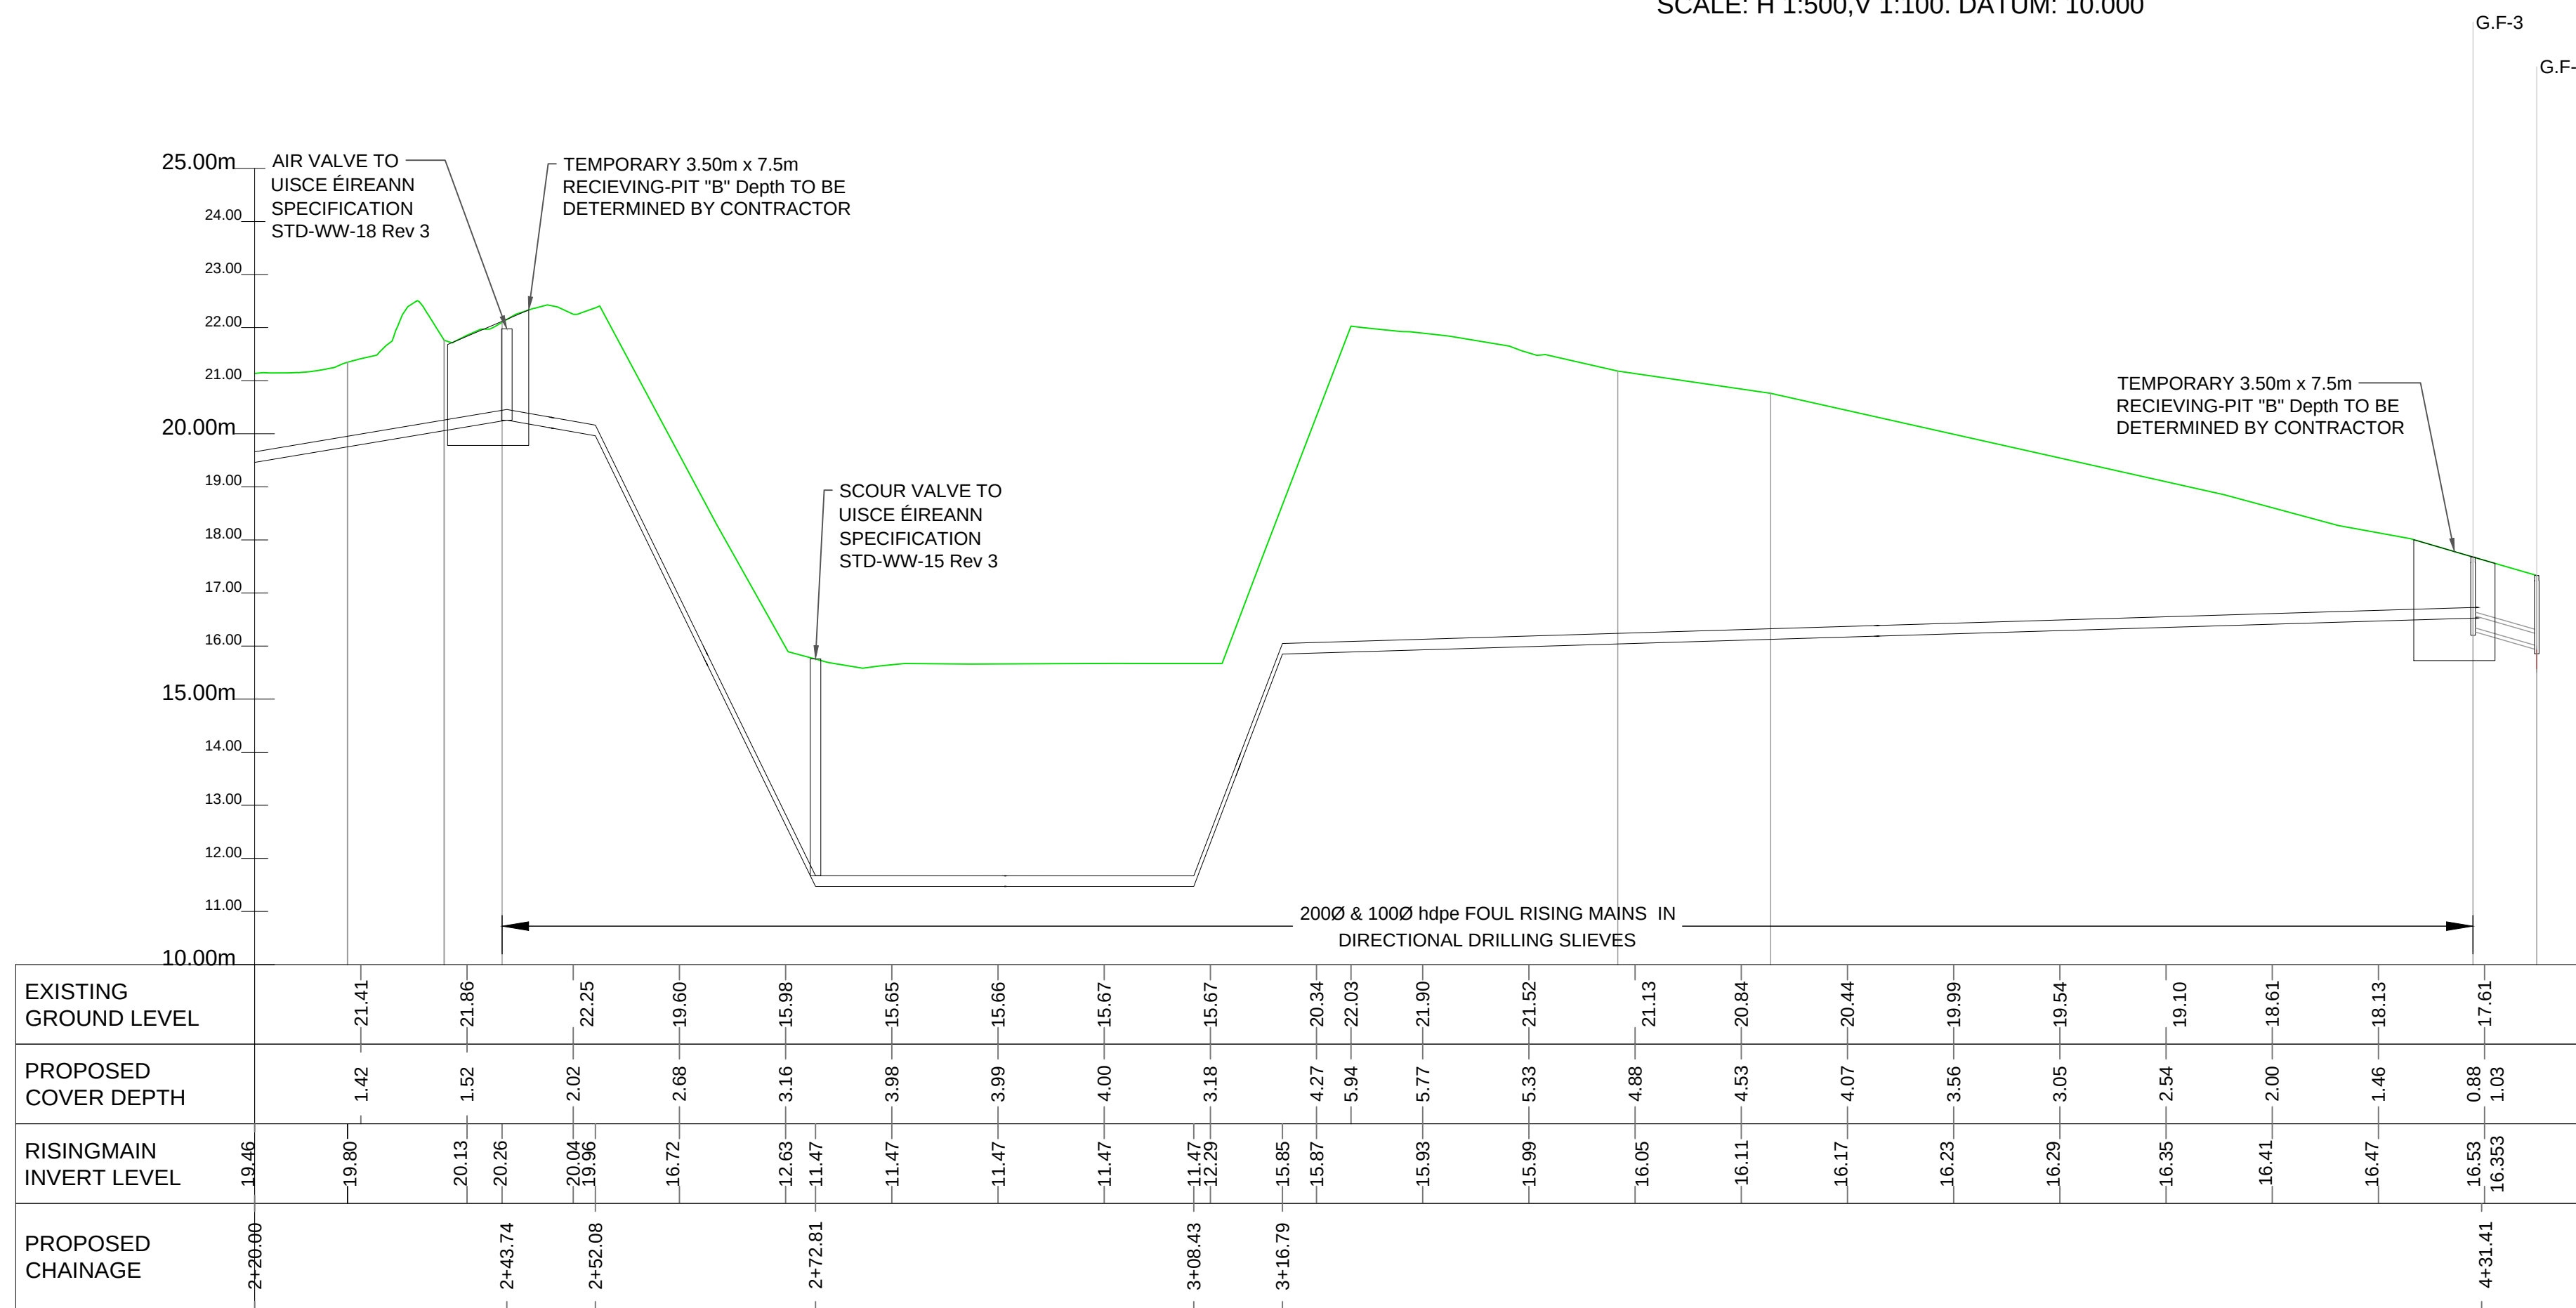

FOUL RISINGMAIN CH 2+50.00M TO 4+09.00M  
SCALE: H 1:500,V 1:100. DATUM: 10.000

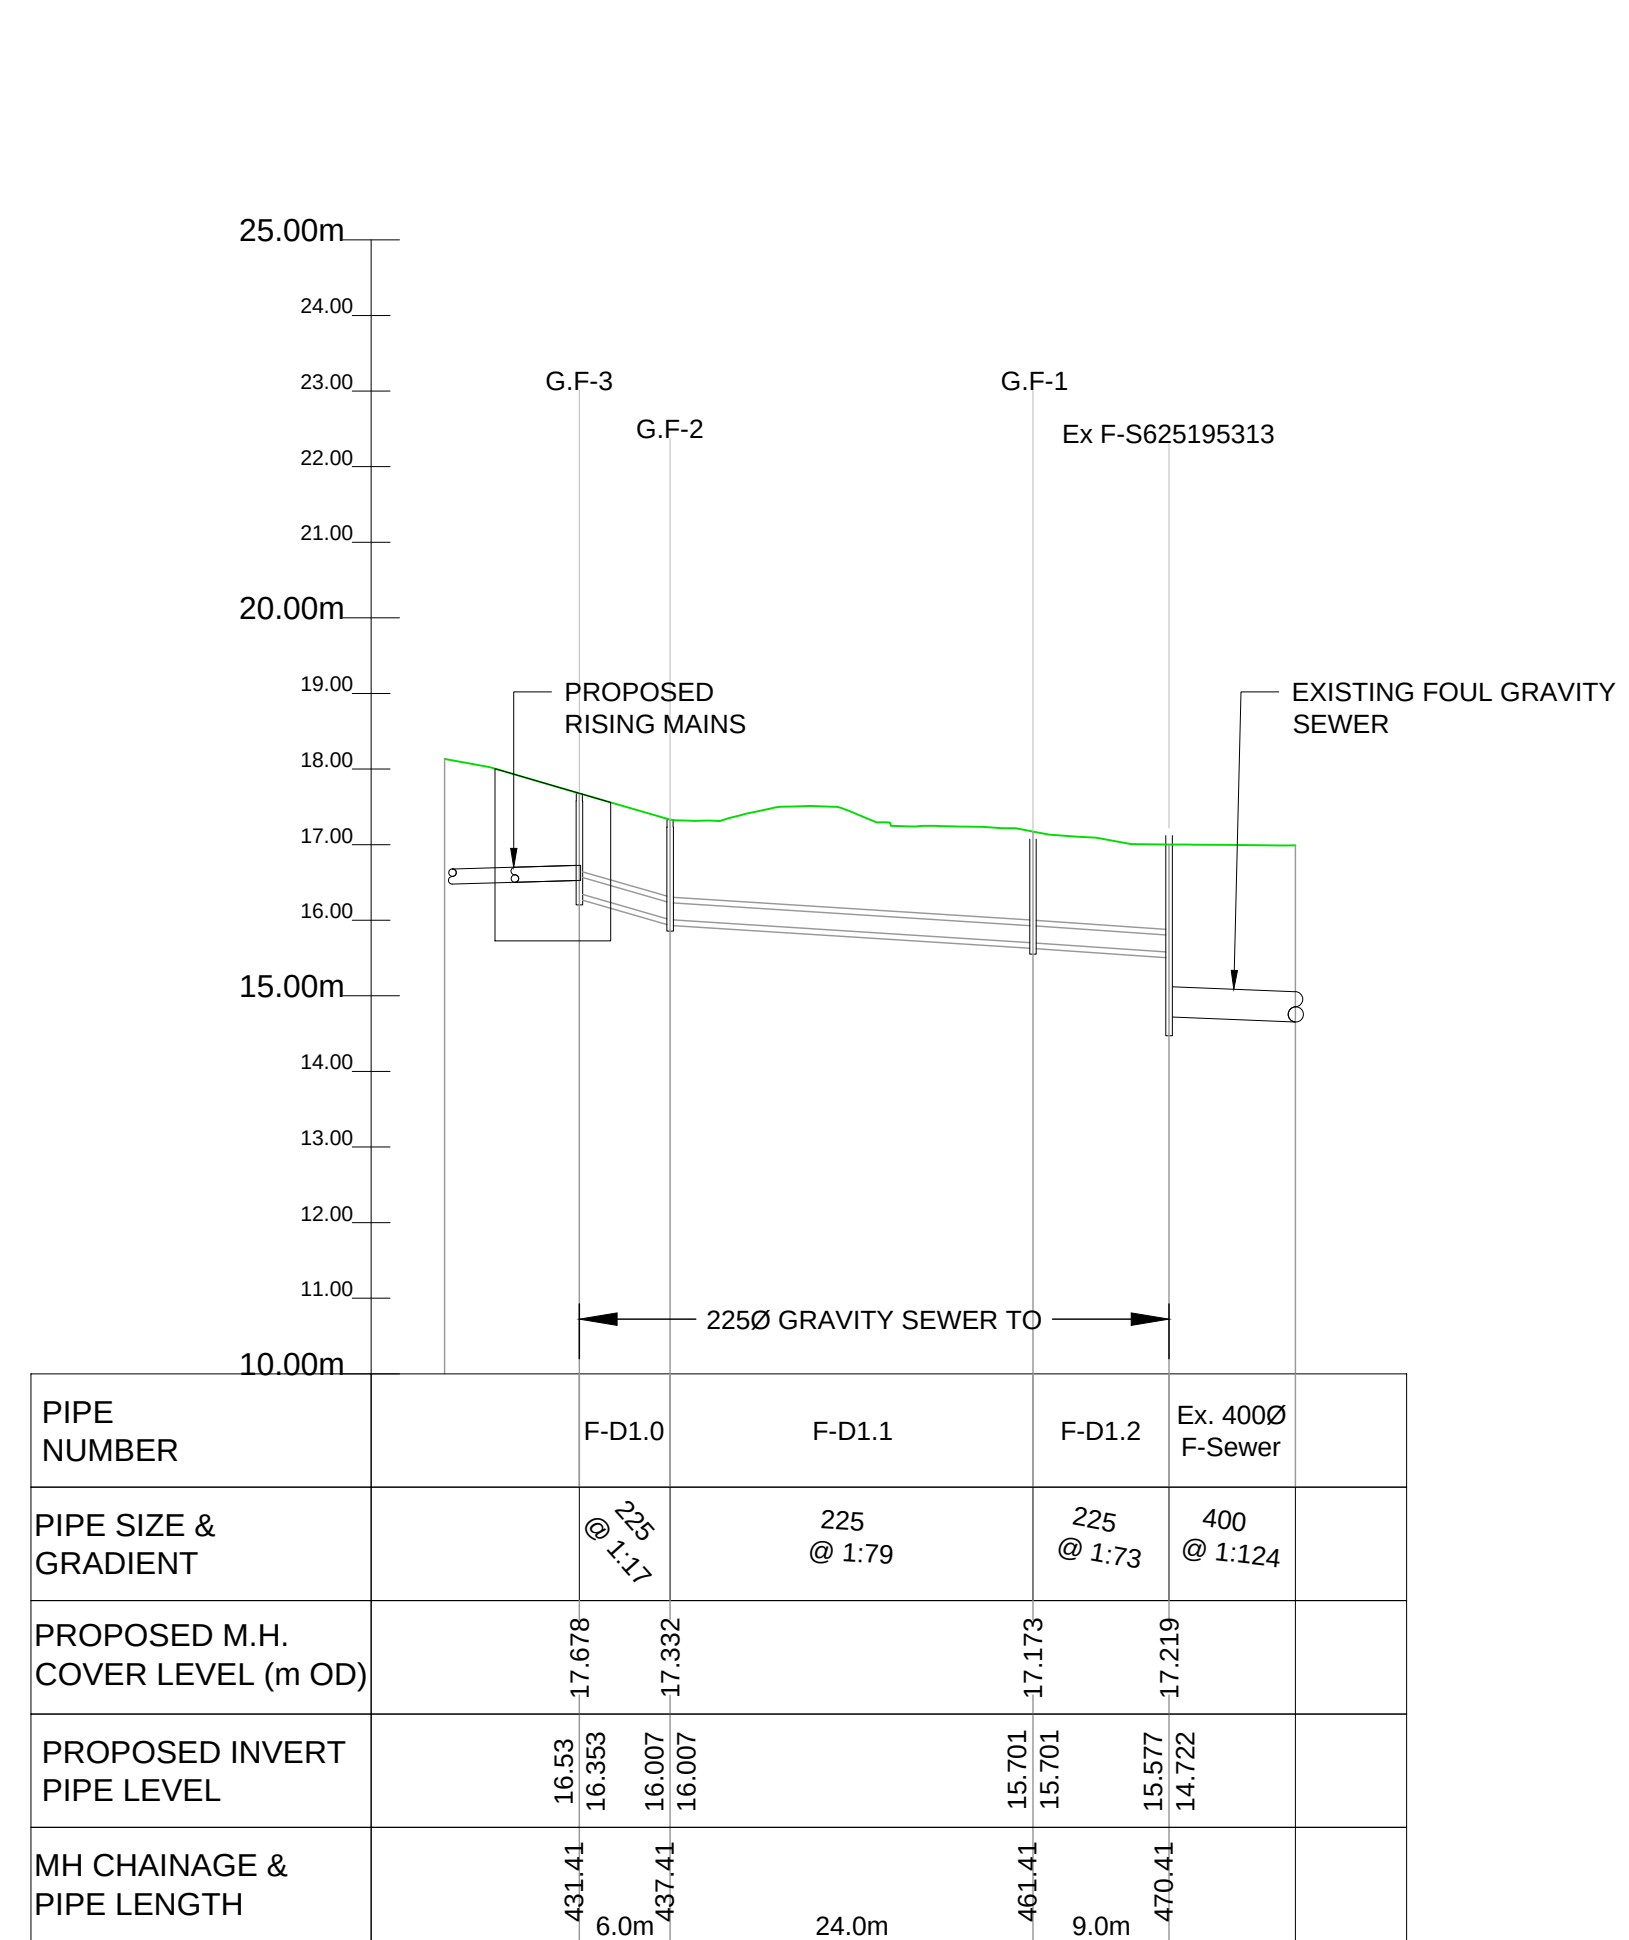

GRAVITY DISCHARGE SEWER  
SCALE: H 1:500,V 1:100. DATUM: 10.00

© ORDNANCE SURVEY IRELAND LICENSE NR.  
AR 0082526. ORDNANCE SURVEY IRELAND &  
GOVERNMENT OF IRELAND

ATKINS WILL NOT BE HELD LIABLE FOR THE  
USE OF THIS DATA ON ANY PROJECT OTHER  
THAN THE PROJECT:

| Risk Level |                                  |
|------------|----------------------------------|
|            | Atkins Base Line - Low Risk      |
|            | Atkins Sensitive - Medium Risk   |
|            | Atkins Private - High Risk       |
|            | Client Critical - Already Marked |

|     |                     |  |  |    |          |       |       |      |  |
|-----|---------------------|--|--|----|----------|-------|-------|------|--|
|     |                     |  |  |    |          |       |       |      |  |
|     |                     |  |  |    |          |       |       |      |  |
| P01 | ISSUED FOR PLANNING |  |  | PM | 09.07.28 | PS    | GH    | GH   |  |
| Rev | Description         |  |  | By | Date     | Chk'd | Rev'd | Auth |  |

|   |   |   |
|---|---|---|
| Atkins House, 150-155 Airside<br>Business Park, Swords, Co. Dublin<br>Tel (+353) 01 810 8000<br>Fax (+353) 01 810 8001 | Unit 2B, 2200 Cork Airport<br>Business Park, Cork<br>Tel (+353) 021 429 0300<br>Fax (+353) 021 429 0360 | 1st Floor Technology House<br>Parkmore Technology Park, Galway<br>Tel (+353) 091 786 0500<br>Fax (+353) 091 779 8300 |
|---|---|---|

|                                                            |   |                                                             |                                                           |                                                            |                                                              |
|------------------------------------------------------------|---|-------------------------------------------------------------|-----------------------------------------------------------|------------------------------------------------------------|--------------------------------------------------------------|
| <div>Client</div> <div>CASTLETHORN OLD CONNAUGHT UCL</div> | <div>Title</div> <div>PROPOSED FOUL RISING MAINS<br/>&amp; PUMPING STATION<br/>LONG-SECTIONS</div> |                                                             |                                                           |                                                            |                                                              |
| <div>Project</div> <div>OLD CONNAUGHT PHASE A1 LRD</div>   | <div>Original Scale</div> <div>1:1000 H<br/>1:100 V</div>                                          | <div>Drawn</div> <div>PM</div> <div>Date 22.06.26</div>     | <div>Checked</div> <div>PS</div> <div>Date 22.06.26</div> | <div>Reviewed</div> <div>PS</div> <div>Date 22.06.26</div> | <div>Authorised</div> <div>GH</div> <div>Date 22.06.26</div> |
|                                                            | <div>Status</div> <div>S4</div>                                                                    | <div>Drawing Number</div> <div>ATK-ZZ-ZZ-DR-CE-900581</div> |                                                           |                                                            | <div>Rev</div> <div>P01</div>                                |