

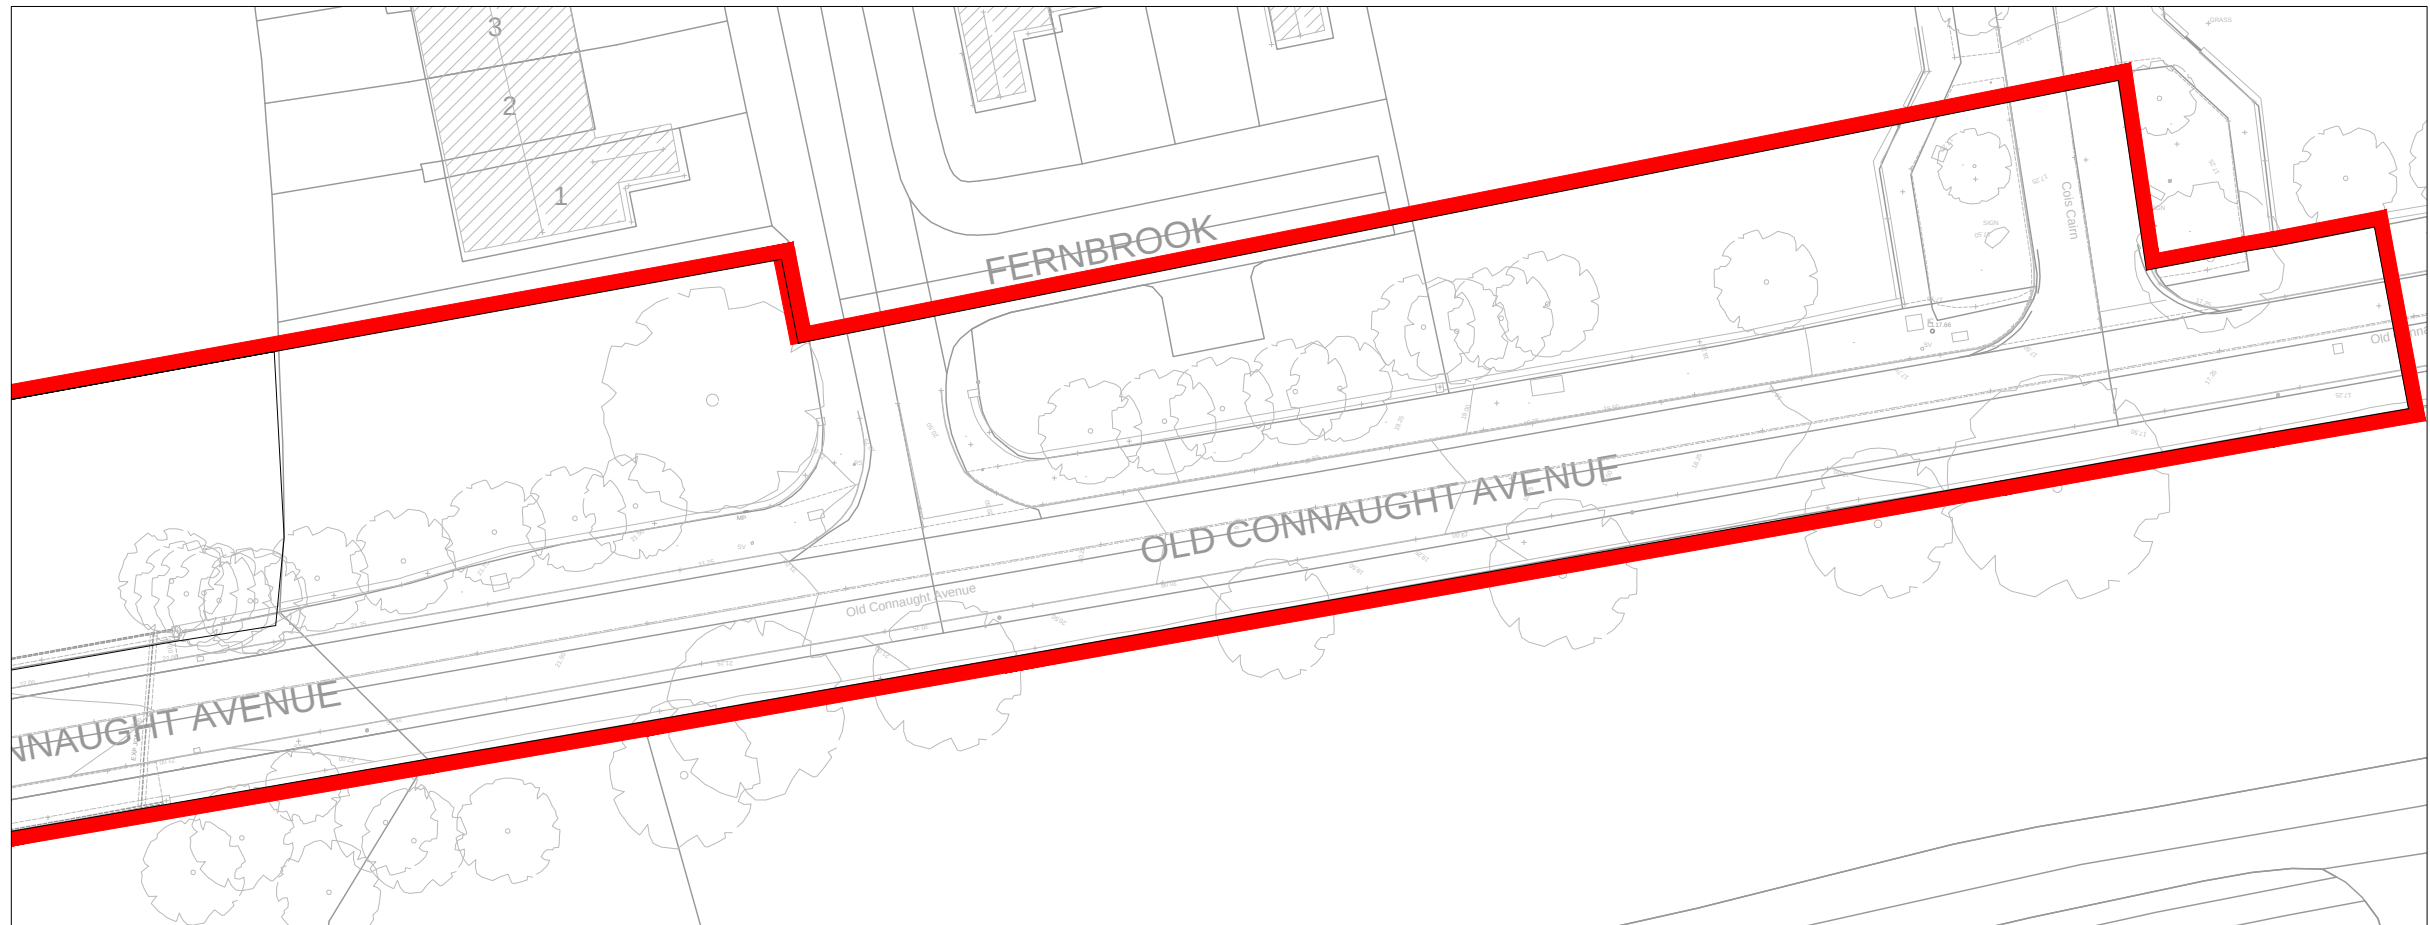


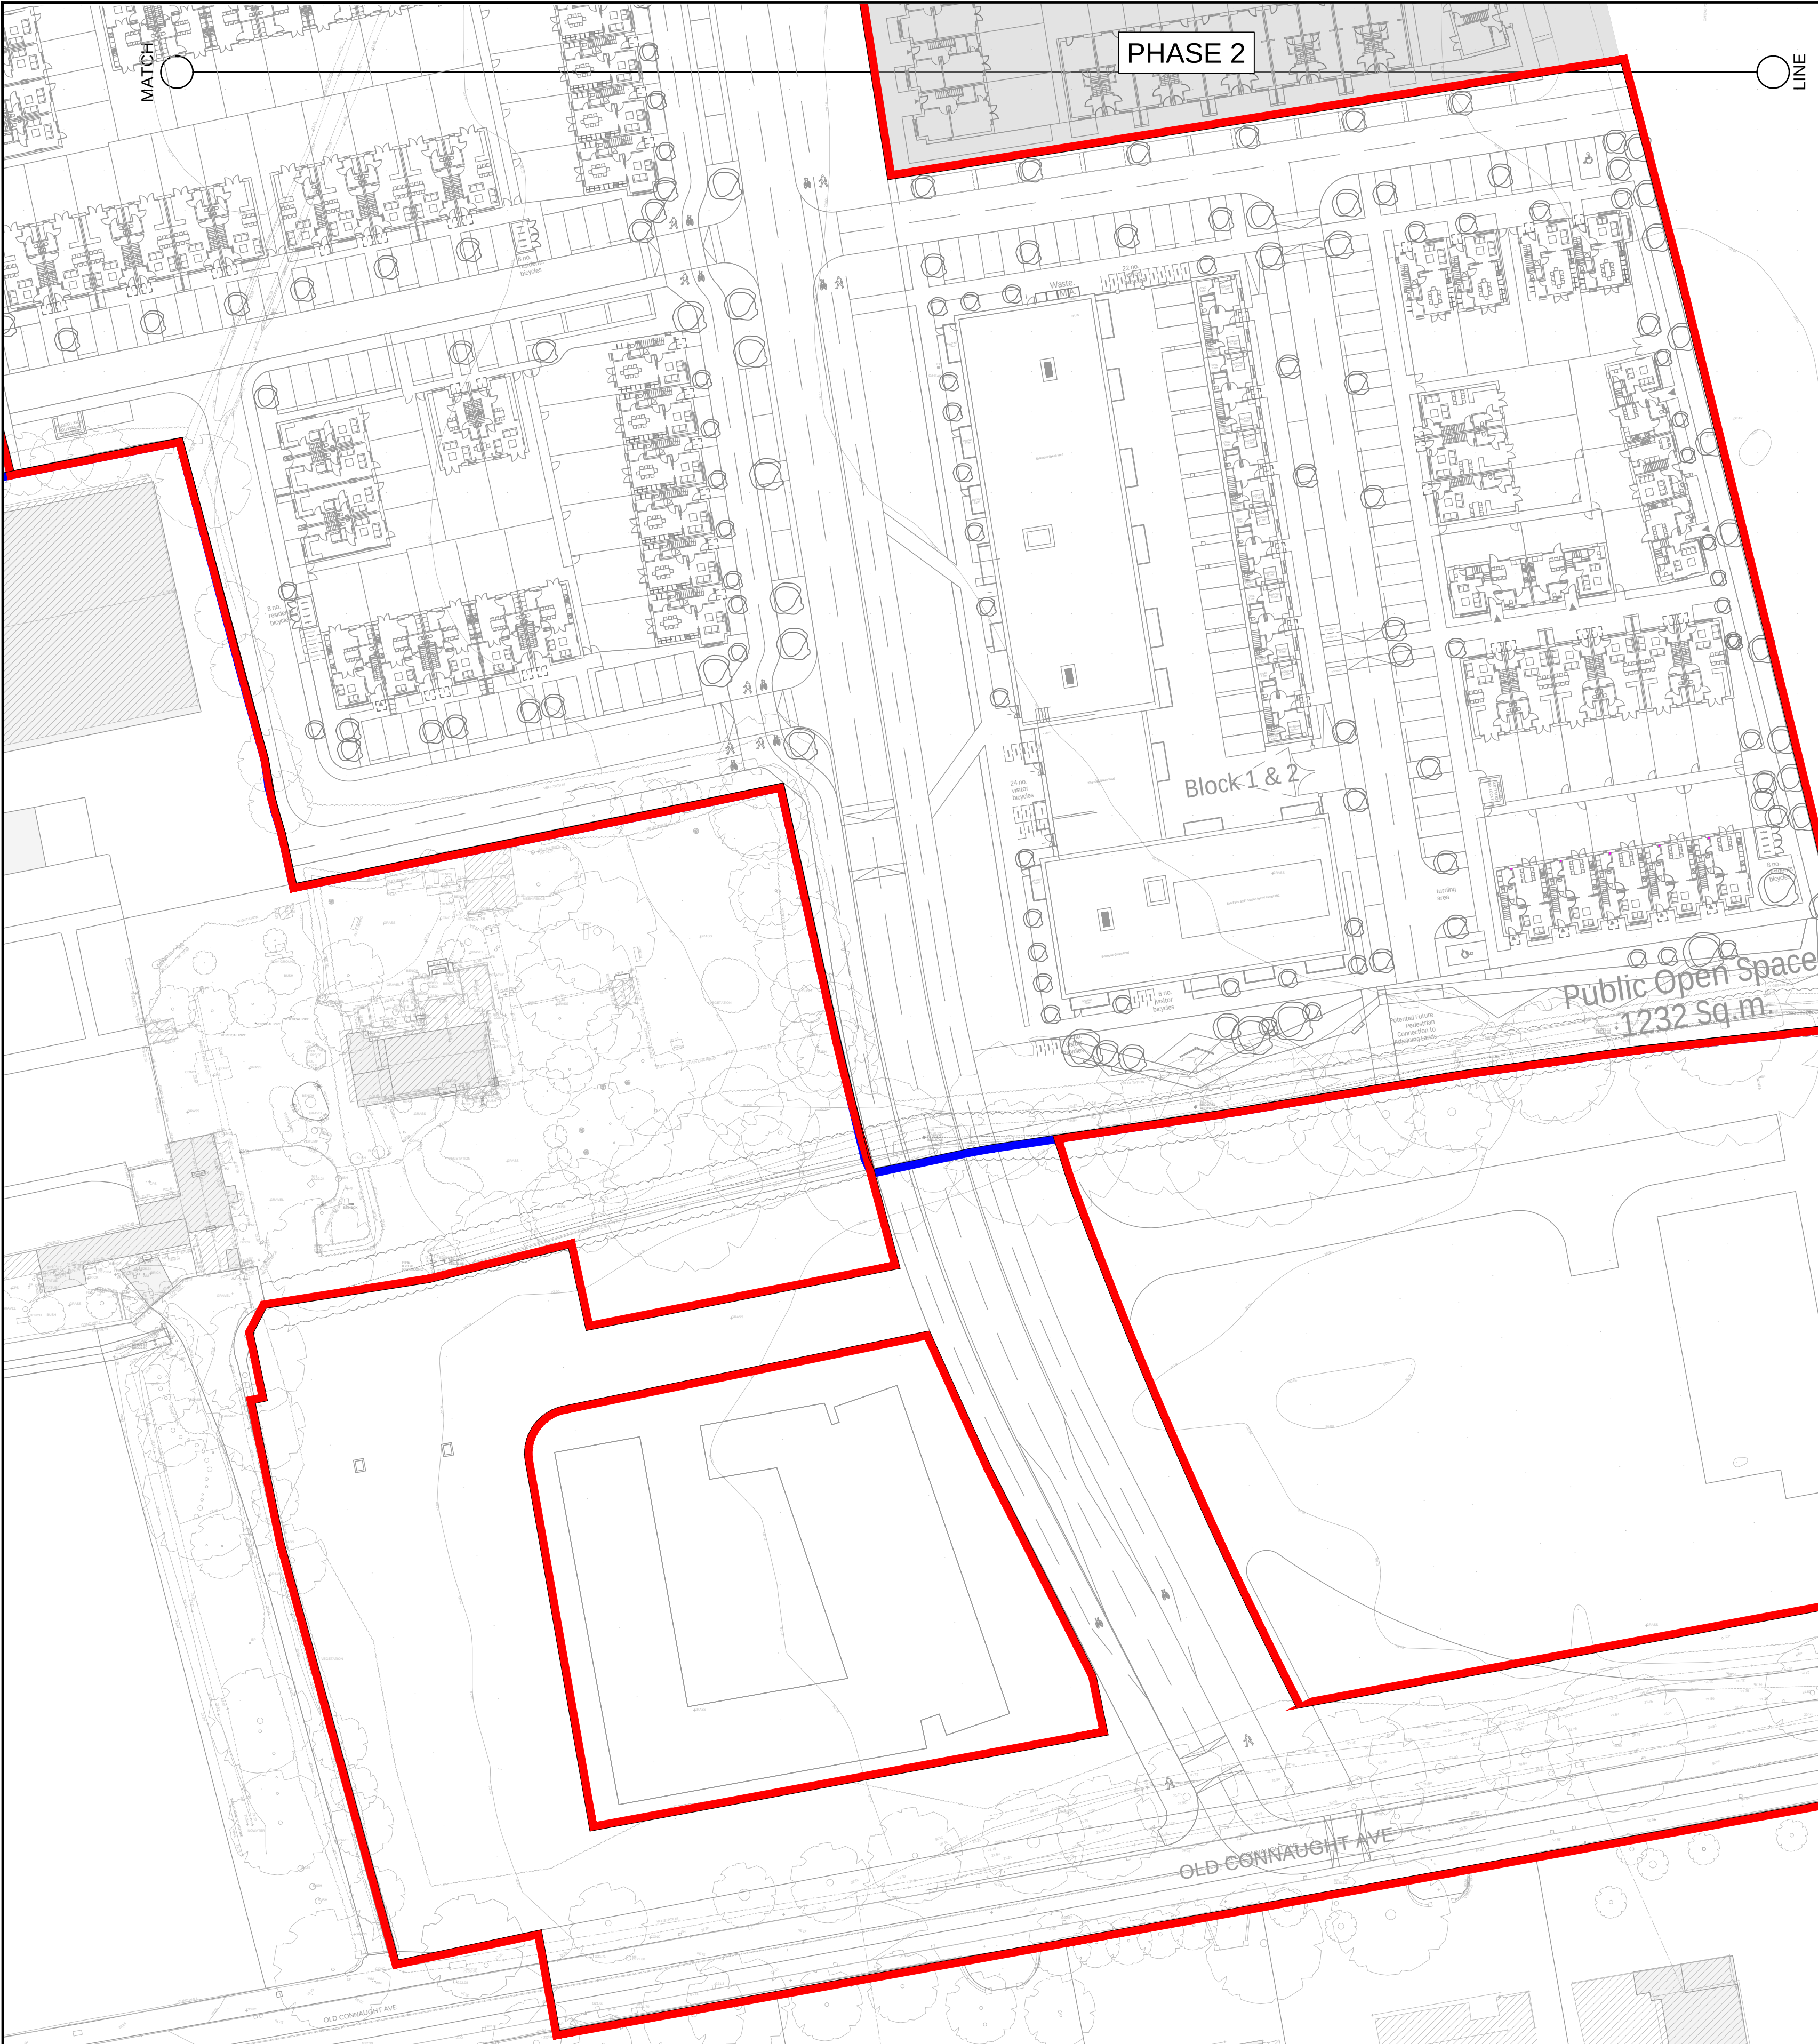

INSET A
Scale at A1 1:500
Scale at A3 1:1000

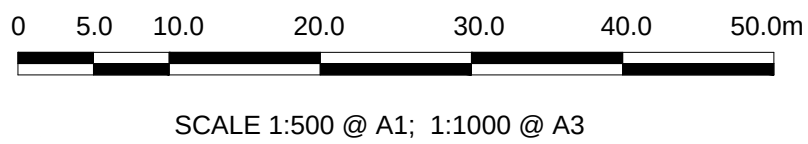

© ORDNANCE SURVEY IRELAND LICENSE NR. AR 0082526. ORDNANCE SURVEY IRELAND & GOVERNMENT OF IRELAND
ATKINS WILL NOT BE HELD LIABLE FOR THE USE OF THIS DATA ON ANY PROJECT OTHER THAN THE PROJECT.

LEGEND	
—	PHASE A1 BOUNDARY
—	MASTERPLAN BOUNDARY

Risk Level	- Atkins Base Line - Low Risk
	Atkins Sensitive - Medium Risk
	Atkins Private - High Risk
	Client Critical - Already Marked

P02	ISSUED FOR PLANNING	PM	15.09.26	IPR	GH	GH
P01	ISSUED FOR PLANNING	PM	09.07.26	IPR	GH	GH
Rev	Description	By	Date	Chk'd	Rev'd	Auth



DUBLIN | CORK | GALWAY | DUNDALK
ATKINS HOUSE, 150 AIRSIDE BUSINESS PARK, SWORDS, DUBLIN, K67 K5W4.
Tel : +353 1 810 8000 Email : info.ie@atkinsrealis.com
Atkins House, 150-155 Airside Unit 28, 2200 Cork Airport 1st Floor Technology House
Business Park, Swords, Co. Dublin Business Park, Cork Parkmore Technology Park, Galway
Tel (+353) 01 810 8000 Tel (+353) 021 429 0300 Tel (+353) 091 786 050
Fax (+353) 01 810 8001 Fax (+353) 021 429 0360 Fax (+353) 091 779 830

Client	CASTLETHORN OLD CONNAUGHT UCL
Project	OLD CONNAUGHT PHASE A1 LRD

Purpose	FOR PLANNING				
Title	PROPOSED SITE LAYOUT PLAN SHEET 2				
Original Scale	1:500 at A1	Drawn	PM	Checked	IPR
1:1000 at A3		Date	20.11.25	Date	20.11.25
Status	S4	Drawing Number	ATK-ZZ-ZZ-DR-CE-901102		Rev
					P02

- GENERAL NOTES
1. ALL DIMENSIONS ARE IN METRES UNLESS NOTED OTHERWISE
 2. ONLY WRITTEN DIMENSIONS SHALL BE USED. NO DIMENSIONS SHALL BE SCALED FROM THE DRAWINGS
 3. ALL LEVELS ARE IN METRES AND ARE TO MALIN HEAD DATUM
 4. ALL COORDINATES ARE IN METRES AND ARE TO IRISH TRANSVERSE MERCATOR
 5. DRAWINGS ARE TO BE READ IN CONJUNCTION WITH THE SPECIFICATION