


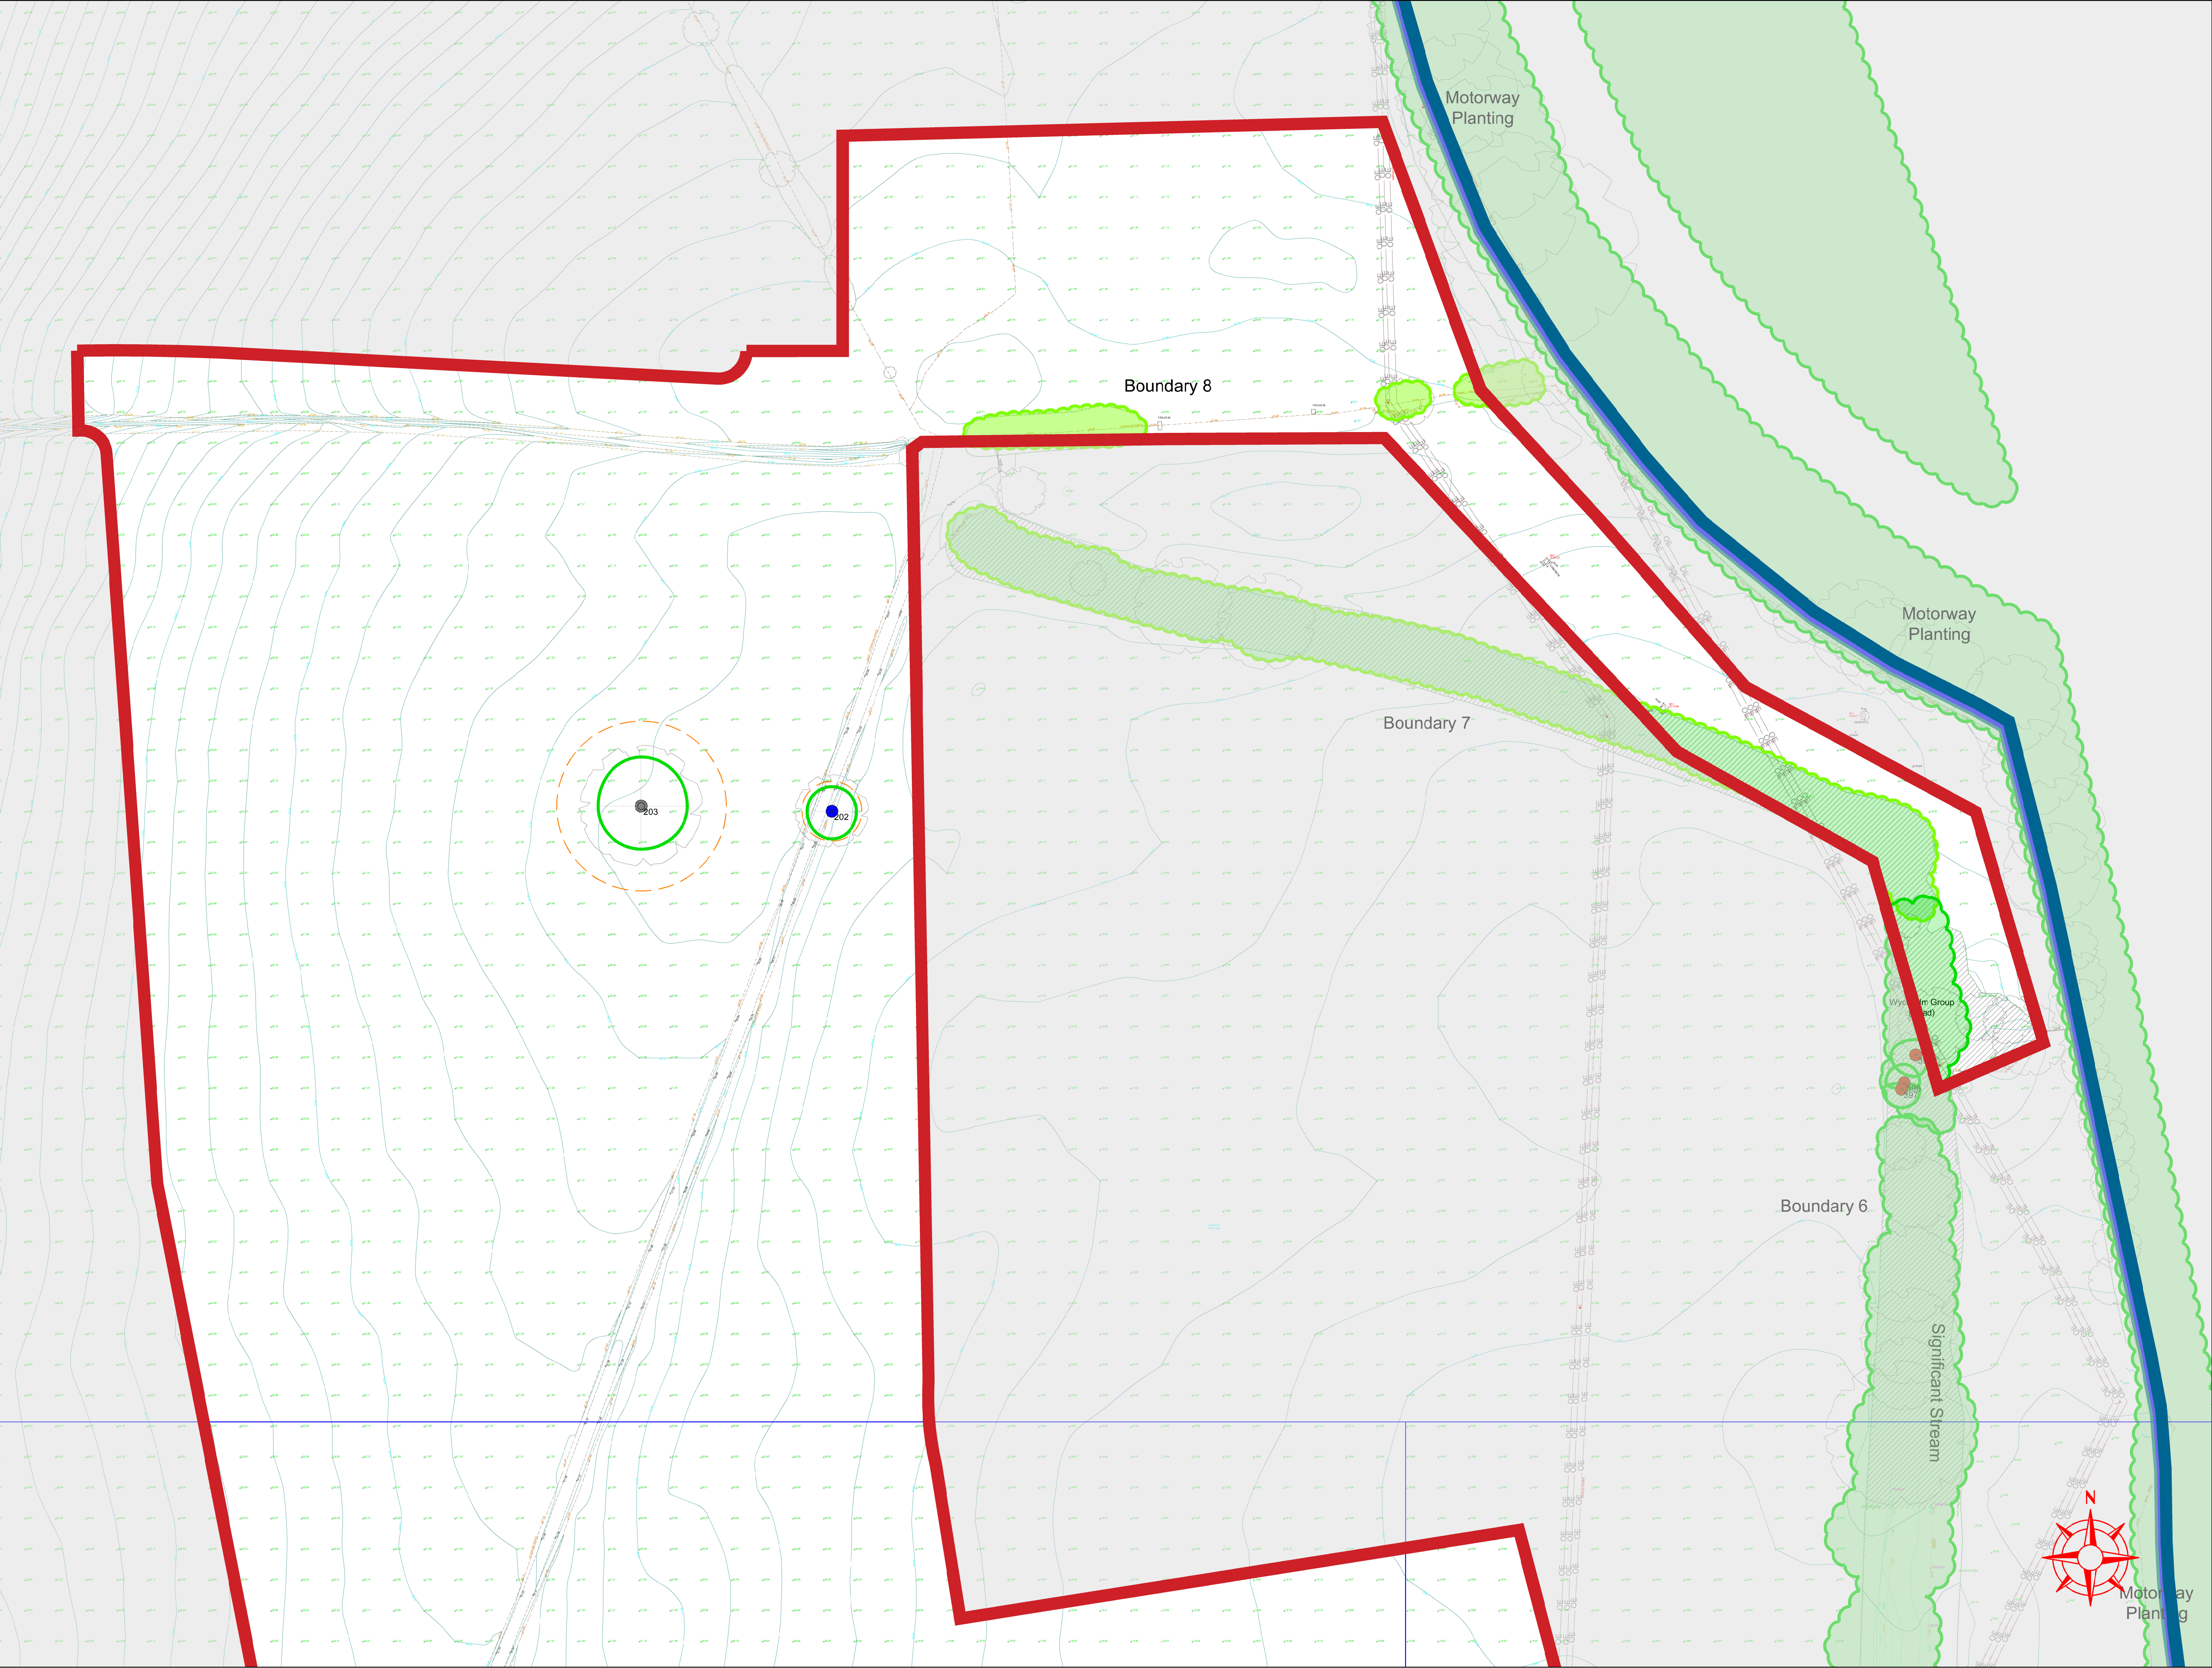

4 Mulberry Court
Castleknock
Dublin 15
D15 F2V4

Mob. 086-3819011
e-mail - thetreefile@gmail.com

Graphic Representation of Tree Form, balance and Protection Zone

Canopy Extent
Cardinal Radii
Category Code
Stem Circumference

Root Protection Area (RPA)
This area relates the "RPA" radius as defined in the Tree Survey Table and is measured from the tree centre. This area defines the preliminary Construction Exclusion Zone (CEZ) that must be protected by fencing from the potentially damaging affects of construction activity.

- Tree Quality (Categorisation)
- Category "A" Trees (Green Button)
Excellent Quality Trees
 - Category "B" Trees (Blue Button)
Good Quality Trees
 - Category "C" Trees (Gray Button)
Mediocre to Poor Quality Trees
 - Category "U" Trees (Red Button)
Dead, Dying or Otherwise Compromised Trees that are Unsustainable.

- Colour Coding For Groups and Hedges
- Tree Line
 - Hedges
 - Shrubbery
 - Scrub and Thicket

This Drawing Must Be
Read in Conjunction with
the Associated
Arboricultural Report

Client: Castlethorn Old Connaught ULC
Scale: 1:500 @ A1 Date: September 2026
Project: Tree Survey - Old Connaught Avenue, Bray, Co Dublin
Description: Tree Constraints Plan
Drawing Title: Old Connaught Phase 1 Tree Constraints Plan North