


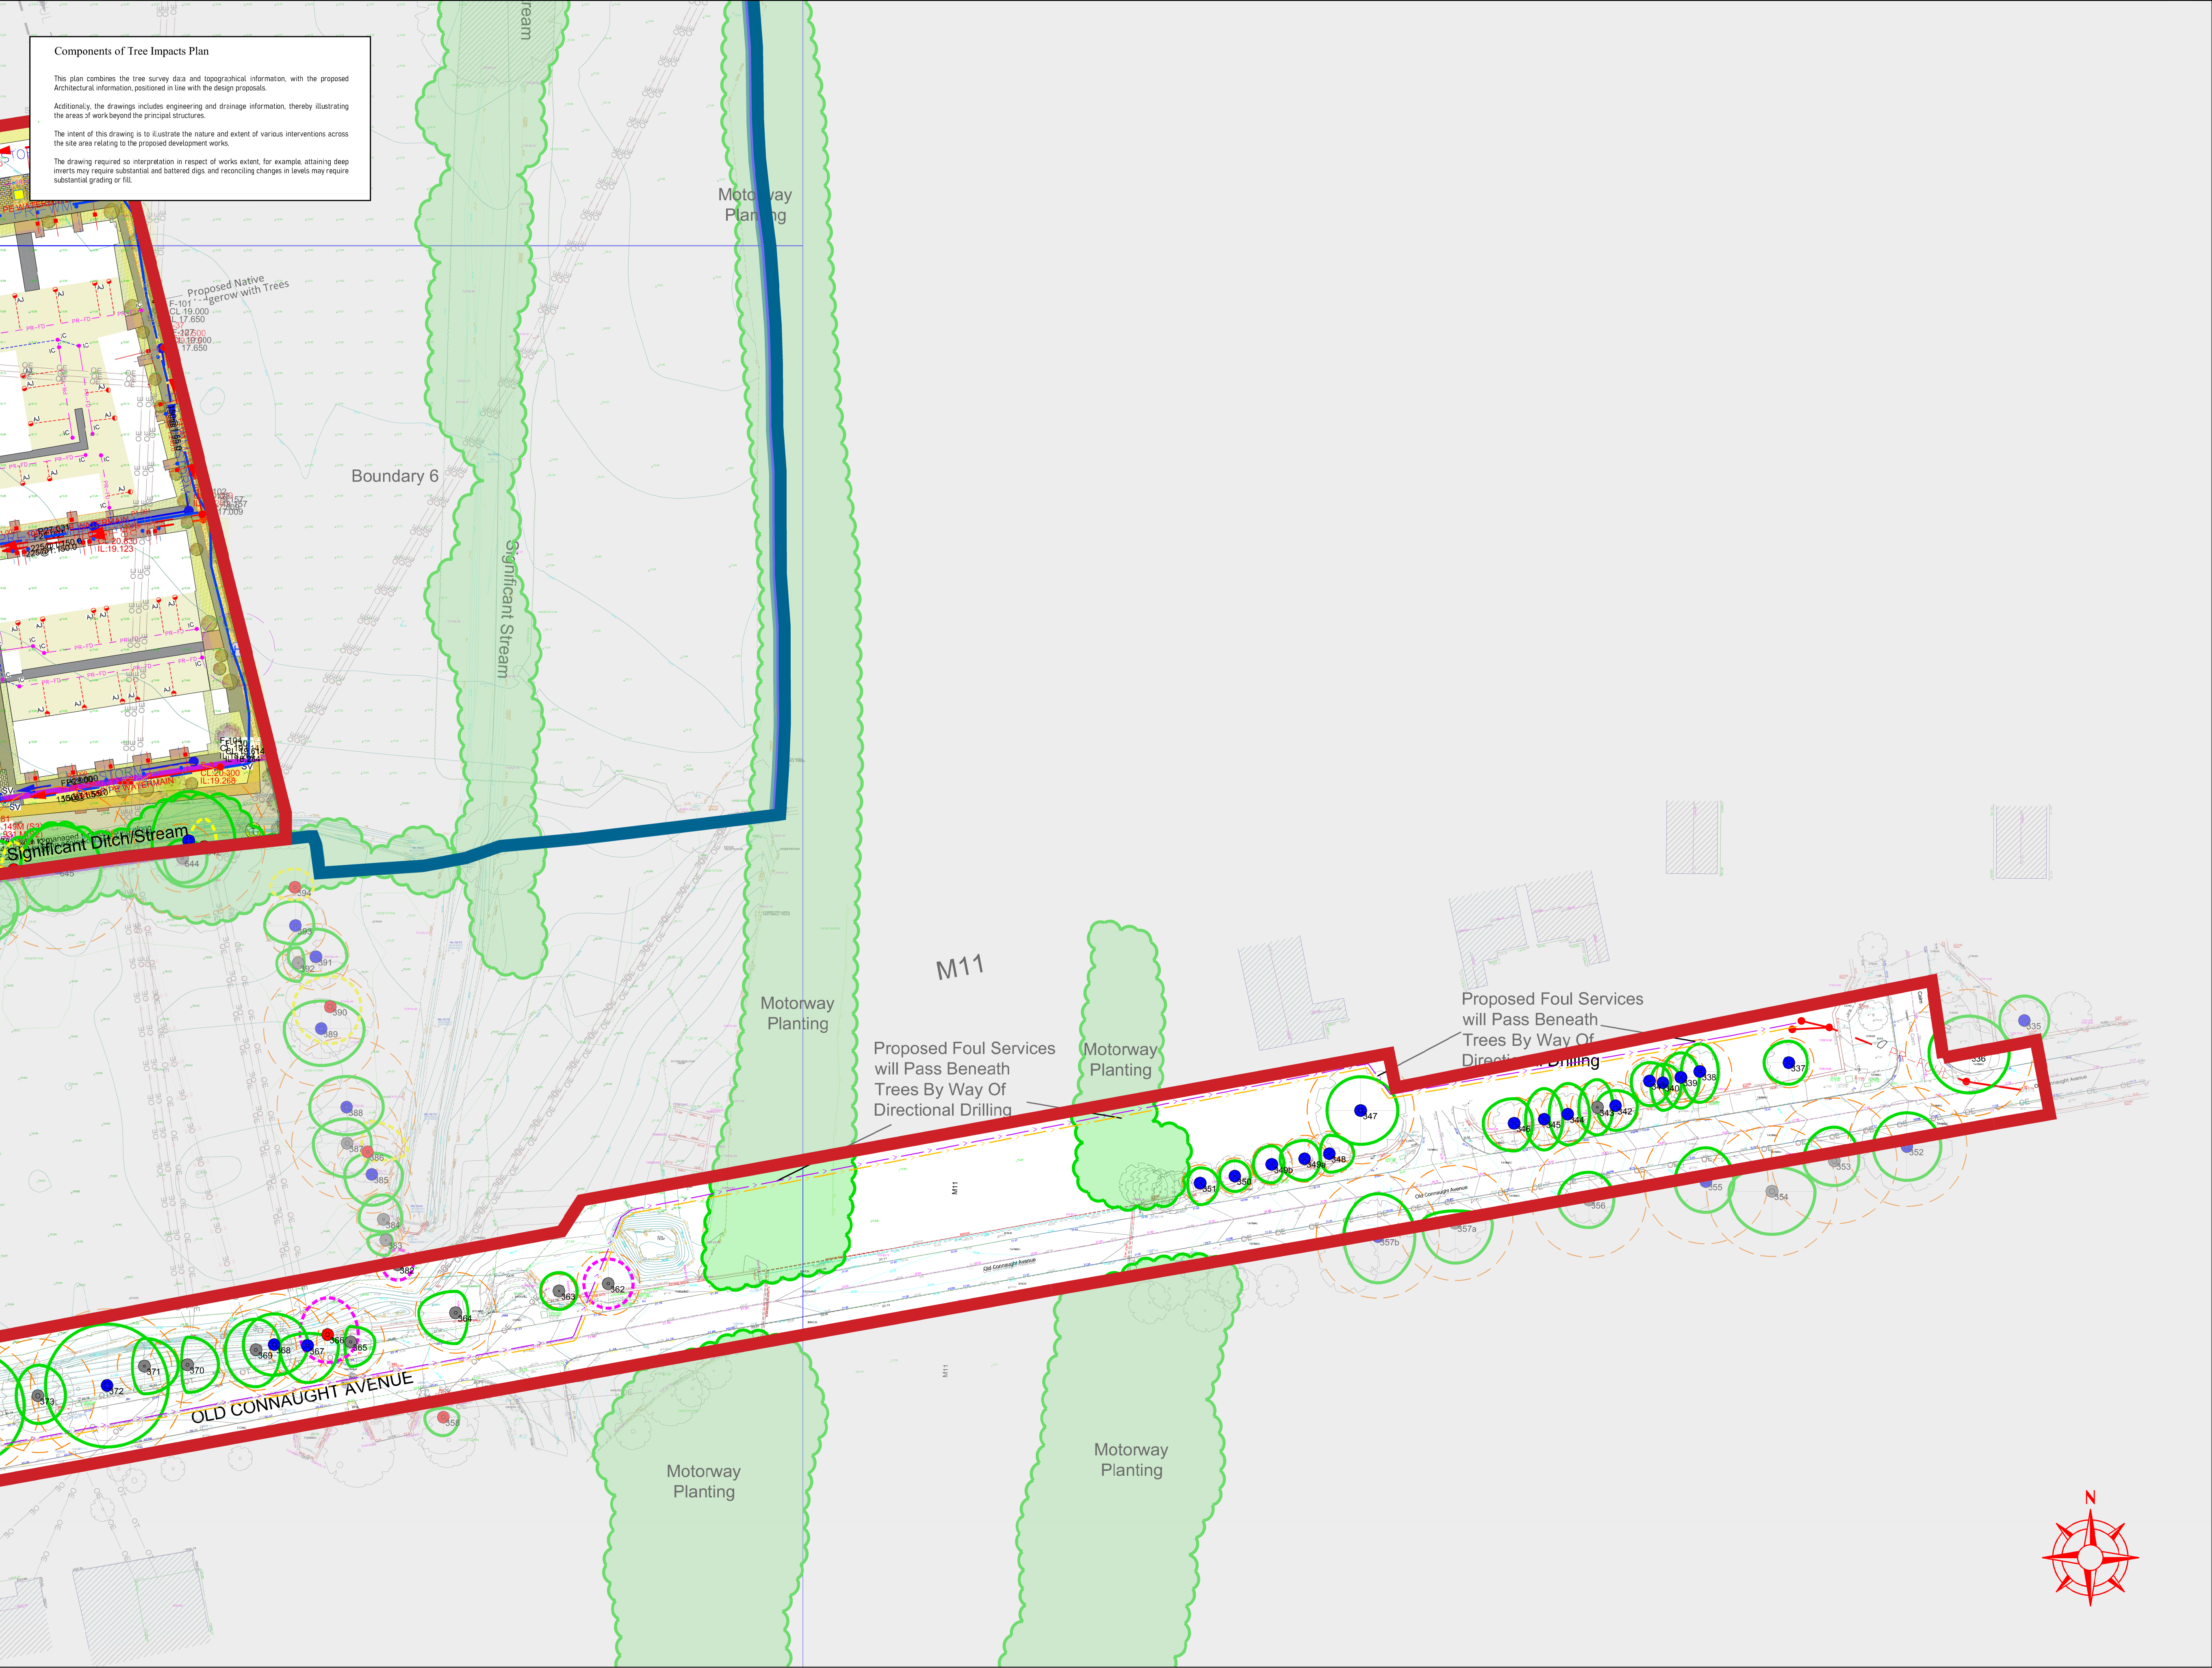

4 Mulberry Court
Castleknock
Dublin 15
D15 F2V4

Mob. 086-3819011
e-mail - thetreefile@gmail.com

Graphic Representation of Tree Form, balance and Protection Zone

Canopy Extent
Cardinal Radii
Category Code
Stem Circumference
Root Protection Area (RPA)
Canopy is drawn to account for any natural asymmetry or imbalance. Crown Representation is scaled to account for north, east, west and south radii.
Root Protection Area (RPA)
This area relates the "RPA" radius as defined in the Tree Survey Table and is measured from the tree centre.
This area defines the preliminary Construction Exclusion Zone (CEZ) that must be protected by fencing from the potentially damaging affects of construction activity.

Tree Quality (Categorisation)

- Category "A" Trees (Green Button)
Excellent Quality Trees
- Category "B" Trees (Blue Button)
Good Quality Trees
- Category "C" Trees (Gray Button)
Mediocre to Poor Quality Trees
- Category "U" Trees (Red Button)
Dead, Dying or Otherwise Compromised
Trees that are Unsustainable.

Colour Coding For Groups and Hedges

- Tree Line
- Hedges
- Shrubbery
- Scrub and Thicket

Colour Coding of Tree Retention or Removal

- Trees Intended for Retention - Solid Green Crown Outline
- Trees Intended for Removal In Conjunction With Development Works- Broken Pink Crown Outline
- Trees Recommended for Removal, But Located Outside Of Red Line Area - Broken Yellow Crown Outline

This Drawing Must Be
Read in Conjunction with
the Associated
Arboricultural Report

Client: Castlethorn Old Connaught ULC
Scale: 1:500 @ A1 Date: September 2026
Project: Tree Survey - Old Connaught Avenue, Bray, Co Dublin
Description: Tree Impacts Plan
Drawing Title:
Old Connaught Phase 1 Tree Impacts Plan SouthEast